



Regular Renaissance Zone Review Board Meeting

Thursday, August 22, 2024, at 8:30 AM

Finance Conference Room, City Hall (10 3rd Ave SW)

Any person needing special accommodation for the meeting is requested to notify the City Clerk's office at 857-4752.

1. CALL TO ORDER/ROLL CALL
 - 1.1. INTRODUCTIONS: WELCOME JILL WALD TO THE BOARD
2. ADOPT MEETING MINUTES
 - 2.1. APPROVAL OF MEETING MINUTES - JUNE 27, 2024
3. RENAISSANCE ZONE APPLICATIONS
 - 3.1. CASE M-107 - CONDITIONAL APPROVAL OF A 5-YEAR PROPERTY TAX BENEFIT - AARON BOFENKAMP - 7 E CENTRAL
4. FACADE IMPROVEMENT PROGRAM APPLICATIONS
 - 4.1. F-11: AMENDEMENT REQUEST BY JORDAN & MEGAN ROSS FOR CHANGES TO LIGHTING.
 - 4.2. FI-13 - A REQUEST BY BRUCE WALKER FOR A FACADE IMPROVEMENT PROGRAM FORGIVABLE LOAN TO BE COMPLETED AT 221 S MAIN ST.
 - 4.3. F-14 - A REQUEST BY CXL LLC FOR A FACADE IMPROVEMENT PROGRAM FORGIVABLE LOAN FOR IMPROVEMENTS TO BE COMPLETED AT 300 E CENTRAL AVE.
5. OTHER BUSINESS
 - 5.1. CONTACT INFORMATION
6. NEXT SCHEDULED MEETING
 - 6.1. NEXT SCHEDULED MEETING - THURSDAY, SEPTEMBER 26, 2024, 2ND FLOOR FINANCE CONFERENCE ROOM.
7. ADJOURNMENT

Renaissance Zone Board Meeting
Minutes for June 27, 2024 at 8:30 am
2nd Floor Finance Conference Room, City Hall
Minot, ND

Members Present: Pete Hugret (Chair), Christine Staley, Betty Fedorchak, Mark Lyman, Tonia Vitko, Jason Bentley, Amy Rogers
Members Absent: Michael King, Pat Bailey (Vice Chair), Tom Alexander
Others Present: Brian Billingsley (Community and Economic Development Director), Mikayla McWilliams (City Clerk), Ryan Kamrowski (City Assessor), and Hannah Hornberger (Admin Assistant Planning Dept)
Guests: Amy Jenkins and Margie Bolton

Call to Order.

Chairman Hugret called the meeting to order at 8:31 am.

Introductions

The committee did brief introductions for Hannah Hornberger and guests.

Adopt Meeting Minutes.

Motion by Lyman to adopt the minutes of the May 23, 2024 meeting. Second by Fedorchak and carried by the following vote: ayes: all, nays: none. **Motion Passes.**

Renaissance Zone Applications: Case M-106 Amy Jenkins – 110 4th Ave NW

Amy Jenkins has submitted an application for the 8-year Renaissance Zone benefit. Her total expenses into renovating the space is approximately \$280,000 and she is planning on applying for the historic tax credit program also. Her renovations include:

- Sanitation and mold mitigation
- Approval for a tower on the turret
- Siding/windows
- Exterior doors/stairs
- One-story rear addition
- Roofing/skirting
- Sprinklers
- Parking
- Landscaping
- Utilities
- Interior walls/ceiling
- Floors

Amy hopes to complete the project in 2025, but the program allows for 3 years with a possible extension to complete the project. Ryan Kamrowski will work with Brian to get the information to compile the letter to the board.

Motion by Fedorchak to recommend approval to City Council for the 8-year Renaissance Zone Program. Second by Staley and carried by the following vote: ayes: all, nays: none. **Motion Passes.**

Other Business

4.1 Renaissance Zone Inactive Cases

Brian Billingsley was unable to compile the information for this item prior to the meeting, so he will add it to the agenda when he is able to work on the item.

2D Ink has new windows coming in. The Pitner and Boen projects are near completion.

Next Scheduled Meeting

Thursday, July 25, 2024, in the 2nd floor Finance Conference Room at City Hall, 10 3rd Ave SW.

Adjournment

Motion by Lyman to adjourn the meeting. Second by Fedorchak. Motion carried by the following vote:

ayes: all, nays: none. **Motion passes.**

The meeting was adjourned at 9:00 am.

Minutes prepared by: Mikayla McWilliams, City Clerk

Economic Development Division

Renaissance Zone Application

APPLICANT INFORMATION

Aaron Bofenkamp	Miranda Nichols	LLC
[REDACTED]	Business Minot	Type of Entity 58701
Address	City	State
[REDACTED]	[REDACTED]	Zip
Phone	Email	
[REDACTED]	[REDACTED]	
Social Security Number	Federal Tax ID Number	

PROJECT LOCATION

Union Annex	
Legal Description 11 E Central Ave	Renaissance Zone Block Minot
Address	City
Office Rental Space	
Current Use of Property	

TYPE OF PROJECT

☒ Commercial ☐ Residential ☐ Utility Infrastructure Project (UIP)

TYPE OF INVESTMENT

Rehabilitation Only

☐ Purchase Only (To include new construction)	☐ Lease Only	☒ Commercial (Must be 50% of true and current value)	☐ Residential (Must be 20% of true and current value)
☐ Historical Preservation and Renovation	☒ Purchase with Major Improvements (Applies to only Commercial Projects)	☐ Commercial (Must be 150% of true and current value)	

REQUESTED TAX EXEMPTIONS

☐ Personal Income ☐ Investment Income ☒ Property Tax Exemption ☐ Historic Tax Credits

PROJECT DESCRIPTION: Please write a brief description of the project below

New roof, HVAC, ADA bathrooms

SQUARE FOOTAGE CALCULATIONS:

21&22	3000	3000	3000	3000
Lot	Building (Total)	Basement	1 st Floor	2 nd Floor
3 rd Floor	4 th Floor	5 th Floor	6 th Floor	7 th Floor
Date of Acquisition: May, 2023		Current True and Full Value: 381,000		

Date: May, 2024

Work to Be Done:	Estimated Costs:
Resurface the roof	50,000
Install HVAC to bring forced air to all tenants	90,000
Minor demo and reframing to bring bathrooms to ADA compliance	85,000

Total Estimated Cost	\$ 225,000
Current True and Full Value	\$ 381,000
Estimated Value After Improvements	\$ 750,000

Estimated Start Date: **Fall of 2024**

Estimated Completion Date: **Spring of 2025**

If this project is a UIP, is the applicant a Renaissance Zone Project? ☐ Yes ☒ No

- a) To be considered a Renaissance Zone Project, the project would need to take place in the Renaissance Zone and be a utility company.
- b) If this is a property owner affected by a UIP not participating in a Renaissance Zone Project, is the property owner in the Renaissance Zone? ☐ Yes ☐ No

Is this project a lease? ☐ Yes ☒ No

- a) What type of lease? ☐ New ☐ Expansion ☐ Continuation ☐ Leasehold Improvement

If this is an expansion, what is the additional square footage of the expansion?

- b) If it is a lease project, does it involve the relocation of a business from one location in the city to the Renaissance Zone or from one zone property to another zone property ☐ Yes ☐ No

Does this project involve historical preservation or renovation? ☐ Yes ☒ No

- a) For projects that involve historical preservation or renovation, but are not part of a rehabilitation project, provide a description of the work and the estimated costs. A letter of approval from the Historical Society is required to claim any historical tax credits either on a rehabilitation project or renovation.
- b) Information for historical properties may be obtained by contacting the Historical Society at: (701) 328-2666 or email history@nd.gov

Is the project being funded by a Renaissance Fund Organization? ☐ Yes ☒ No

If yes, describe the type and amount of financing and name of the Renaissance Fund Organization.

Provide the estimated state and local tax benefit to the taxpayer for 5 or 8 years (applies to all projects)

Total State Tax Benefit for ☐ five (5) or ☐ eight (8) years	\$	
Total Property Tax Benefit for ☒ five (5) or ☐ eight (8) years	\$	11,550 minimum
Total Non-Participation Owner Tax Credit	\$	

Is the entity subject to the financial institution tax (N.D.C.C.57.35.3)? ☐ Yes ☒ No

If yes, total state tax benefit for five (5) or eight (8) years \$

Compute the amount spent per square feet of structure \$ **18.75**

OFFICE ONLY

Zone Authority and City Documentation

Date of Approval or Conditional Approval

_____ (date)

Provide a copy of minutes or other supporting documentation that indicates the formal approval by the approving entity.

Identify from the Development Plan the specific criteria used to approve the project:

NOTE: The DCS reserves the right to reject a zone-approved project or to continue negotiating its approval. When a project is approved by the DCS, the local zone authority will be notified in writing.

If after a project is approved and the property changes hands or a replacement project is approved during the five year exemption period, the DCS does not need to approve the transfer or the replacement project. The zone authority, however, must notify the DCS of the change and provide the applicable information about the new homeowners, business, and/or investor tax would affect the exemption provided.

Once the project is completed, DCS must be informed by email, fax or letter of the exact date of completion, and project number before the final letter of approval can be issued.

On historical renovations/rehabilitations, documentation from the Historical Society approving the final restorations must be submitted to DCS before a final letter of approval can be issued.

Aaron Bofenkamp

08/08/2024

Signature

Date

Renaissance Zone Project Checklist:

Office
Use

- | | | |
|--------------------------|--------------------------|---|
| ☐ | ☐ | 1) For residential projects, provide evidence that the home purchased is the taxpayer's primary residence. |
| ☐ | ☐ | 2) If the property is currently a vacant lot, provide evidence that it was previously developed. |
| ☐ | ☐ | 3) Provide a "Letter of Clearance" from the State Historical Society if seeking historic tax credits. |
| ☐ | ☐ | 4) Provide an estimated start and completion date for the project (must follow approval by DCS). |
| ☐ | ☐ | 5) Include site plans, building plans and colored renderings of the elevation of the building. |
| ☐ | ☐ | 6) Provide a break out of capital improvements. |
| ☐ | ☐ | 7) Provide documentation that the project cost meets the City's minimum criteria. |
| ☐ | ☐ | 8) Provide the estimated state and local tax benefit to the taxpayer of five (5) or eight (8) years (see your accountant). |
| ☐ | ☐ | 9) Provide copies of receipts showing proof local real estate taxes have been paid (Ward County Treasurer 701-857-6426) |
| ☐ | ☐ | 10) Provide evidence that the applicant is current on state taxes – Certificate of Good Standing from the State Tax Commissioner (1-800-638-2901) – May take a few weeks. |
| ☐ | ☐ | 11) Provide Current True and Full Value (contact City Assessor 701-857-4160) |

Comments:

Forced Air Heating & AC

PO Box 561
Minot, ND 58702

Estimate

Date	Estimate #
6/10/2024	781

Name / Address
Aaron and Miranda Bofenkamp Downtown project

			Project
Description	Qty	Rate	Total
top 2 levels 80000 btu furnace (used as air handler for ac, may be gas piped and vented in future if boiler fails)		0.00	0.00
4 ton ac		0.00	0.00
1600 cfm to do rooms and some in hallways, ducts thru top of doors,		0.00	0.00
total top 2 levels-2 units		39,995.00	39,995.00
main floor will need 3 60 000 btu furnaces		0.00	0.00
3-2.5 ton acs		0.00	0.00
1000 cfm for ea areax3 =3000 cfm total		0.00	0.00
main level-3 units		44,895.00	44,895.00
no electrical in price		0.00	0.00
will need access to atriem thru window for ac location (maybe make access for service and install thru 1 window)		0.00	0.00
as of now the boiler will be re-used, no gas piping or venting of furnaces at this time		0.00	0.00
if we use air handlers instead of furnaces you will save about 1 thousand dollars total on project		0.00	0.00
		Total	\$84,890.00



Jessen Roofing, Inc.

Aaron Bofenkamp
11 E Central Ave, Minot, ND, USA

✉ kampcollectiveri@gmail.com

ESTIMATE	#5600-2
ESTIMATE DATE	Jul 27, 2023
TOTAL	\$12,500.00

CONTACT US

P.O. Box 2279
Minot, ND 58702

☎ (701) 838-2687
✉ jessenroofing@yahoo.com

ESTIMATE

Services	amount
Roof in Parapet Walls	\$12,500.00
1. Set up and secure work site	
2. Remove loose gravel from bottom of parapet walls	
3. Repair base flashings on parapet walls	
4. Install new 60 mil EPDM	
5. Install new termination bar as required	
6. Install new EPDM flashings as required	
7. Install lap sealant as required	
8. Materials and labor installed complete \$12,500.00	
9. Materials and labor supplied by Jessen Roofing, Inc. is guaranteed for five (5) years	
Alternate: Repair and maintenance parapet walls overall	
1. Install roofing compound and fabric as required	
2. Materials and labor installed complete \$4,500.00	
Subtotal	\$12,500.00
Total	\$12,500.00

*Upon approval of this estimate, please sign and return one copy. This proposal price is good for 30 days. Does not

include asbestos work. We will not be responsible for loss or damage caused by fire, theft, testing, or any other causes beyond our control. *Tear offs to existing insulation unless specified above. Conduit run to roof deck which necessitates cutting insulation will be an extra charge. Mechanical & electrical work not included unless specified above *No guarantees expressed or implied unless noted above. TERMS - NET CASH UPON COMPLETION (1.75% service charge after 30 days). If for any reason this goes to collection, you will be responsible for all attorney's fees.

AUTHORIZED BY _____ DATED: _____



Jessen Roofing, Inc.

Aaron Bofenkamp
11 E Central Ave, Minot, ND, USA

✉ kampcollectiveri@gmail.com

ESTIMATE	#5600-1
ESTIMATE DATE	Jul 27, 2023
TOTAL	\$55,500.00

CONTACT US

P.O. Box 2279
Minot, ND 58702

☎ (701) 838-2687

✉ jessenroofing@yahoo.com

ESTIMATE

Services	amount
Reroof	\$55,500.00
1. Set up and secure work site 2. Remove the loose gravel 3. Tear off and remove the old roofing and related debris 4. Replace any damaged decking at replacement cost 5. Replace wet or damaged insulation at replacement cost (2.25 per BF) 6. Install one layer of overlayment insulation board 7. Install a new GenFlex Fully Adhered rubber roof system complete 8. Rework internal roof drains 9. Seal around all vents, pipes and flashings 10. Install new EPDM flashings as required 11. Install new pipe boot flashings 12. Install new prefinished baked enamel metal edge flashings 13. Materials and labor installed complete \$55,500.00 14. Materials and labor supplied by Jessen Roofing, Inc. are guaranteed for five (5) years	
*Required carpentry to be done on a material and labor basis	

Total \$55,500.00

*Upon approval of this estimate, please sign and return one copy. This proposal price is good for 30 days. Does not include asbestos work. We will not be responsible for loss or damage caused by fire, theft, testing, or any other causes

beyond our control. *Tear offs to existing insulation unless specified above. Conduit run to roof deck which necessitates cutting insulation will be an extra charge. Mechanical & electrical work not included unless specified above *No guarantees expressed or implied unless noted above. TERMS - NET CASH UPON COMPLETION (1.75% service charge after 30 days). If for any reason this goes to collection, you will be responsible for all attorney's fees.

AUTHORIZED BY _____ DATED: _____

ROLAC

CONTRACTING, INC.

June 20, 2024

Project Budget for Building at 7 E. Central Ave.

Kamp Collective
14 West Central Ave
Minot, ND 58701

Subject: Kamp Collective
7 East Central Ave
Minot, ND 58701

Dear Mrs. Bofenkamp,

As requested, Rolac has prepared a project budget to provide General Contracting services and perform minor remodel and updates to the interior space. The budget for this project is \$80,892.00. This includes minor demolition and reframing of interior bathrooms to update them to current ADA requirements.

In addition to the Rolac budget provided above, attached within is the budget from Minot Plumbing and Heating to include updating plumbing and HVAC as discussed during the walk-thru.

Rolac's budget does not include any updates to the existing fire suppression system, roofing, exterior façade, HVAC, plumbing, or electrical within the building. Rolac would be happy to provide further project budgets and estimates upon the client providing architectural drawings with full scopes provided in the construction documents.

If you have any questions and/or concerns, please contact this office.

Sincerely,



Nathan Lillemon
ROLAC Contracting, Inc.

Attachments: Minot Plumbing and Heating Budget

Cc: Jason Sanders – Rolac



STATE OF NORTH DAKOTA
OFFICE OF STATE TAX COMMISSIONER
BRIAN KROSHUS, COMMISSIONER

August 8, 2024

Ref: L1495964800

KAMP COLLECTIVE LLC
14 W CENTRAL AVE
MINOT ND 58701-3894

RE: Renaissance Zone Certificate Of Good Standing, State Income And Sales Taxes Only

This letter is evidence of good standing as required by the North Dakota Division of Community Services for purposes of obtaining final approval of a renaissance zone project.

As of the date of this letter, the records in the North Dakota Office of State Tax Commissioner do not show probable cause to believe that any income taxes (including income tax withheld from wages) or sales and use taxes are due and owing to the State of North Dakota by the following taxpayer:

Taxpayer's Name: KAMP COLLECTIVE LLC
SSN or FEIN: 92-3988346

This letter must be submitted (as part of the zone project application) to the local zone authority for the renaissance zone in which the proposed zone project will be located. Please keep a copy of this letter for your records.

Liliya Montgomery

Liliya Montgomery
Supervisor, Individual Income Tax and Passthrough Entities
Phone: 701-328-1296
Email: lmontgomery@nd.gov

DATE: August 19, 2024

TO: City of Minot Renaissance Zone Review Board

FROM: Ryan Kamrowski, City Assessor

REFERENCE: Renaissance Zone Prospective Project located at 11 E. Central Ave.

I have been asked to provide some property tax information on the current and estimated future assessment of a building at 11 E. Central Ave. The 2024 True and Full assessment is \$381,000. The building assessment portion is \$360,000 and the estimated taxes on the building amount for 2024 are \$6,500.

If the project were to receive approval under the renaissance zone exemption, the estimated True and Full Value on the building after completion of construction and through the 5 year exemption period would be approximately \$480,000. The estimated taxes on this amount for the building would be about \$8,000 per year. If the renaissance application were approved, approximately \$40,000 would not be collected over 5 years of tax exemption.

Please remember it is difficult to project values and tax rates into the future and if the completed building becomes different than proposed, estimates could change.

Please reach out to my office for any further questions.



Office Address: 1025 31st St SE
Mailing Address: PO Box 5006
Minot, ND 58702
Email: jonathan.rosenthal@minotnd.org
(701) 420-4524

APPLICANT INFORMATION

Jordan & Megan ROSS			402 5th AVE SW SURREY, ND 58785		
Building Owner	[REDACTED]	Address	[REDACTED]	Primary Contact?	[REDACTED]
Phone	[REDACTED]	Email	[REDACTED]		
Applicant (if different)			Address		Primary Contact?
Phone			Email		
Is the applicant a subsidiary or direct/indirect affiliate of any other organization? Yes ☐ No ☒					

GENERAL INFORMATION

Building Address	23 2nd AVE SE	Property Zoning	C3/central business		
Year building was built and (approximate) dates of any exterior changes?		1946			
Is the property currently occupied?		☒ Yes ☐ No			
If no, what is the current use of the property?					
Please list each occupant of the facility in question (if applicable), together with a description of the business use, their percentage of occupancy of the facility to be financed, and include a copy of their lease.					
2D Ink tattoo shop 33% open ended					
Occupant 1 Business Type	%Occupancy	Lease Term	Current Jobs	Proposed Jobs	
3D Relics - antique store	33%	open ended			
Occupant 2 Business Type	%Occupancy	Lease Term	Current Jobs	Proposed Jobs	
Apartment rentals	33%				
Occupant 3 Business Type	%Occupancy	Lease Term	Current Jobs	Proposed Jobs	

ADDITIONAL PROPERTY OWNER INFORMATION: list all additional property owners below

Additional Property Owner 1		Address	
Phone	% Ownership		
Additional Property Owner 2		Address	
Phone	% Ownership		
Does any individual person or organization not listed above hold any interest in the property, directly or indirectly? Yes ☐ No ☐			

REQUIRED SUBMISSION MATERIALS

Letter from licensed roofing contractor, architect, or engineer of 10-year roof life (with Photos)

Proof of ownership and legal description
Submit clear 5 X 7 inch photo(s) or digital images (preferred) of the entire façade; including separate photos of any details to be repaired, removed, etc.
Submit/attach a copy of Minot Assessors Property Card
Submit copies of any historic photos or blueprints of the property (electronic preferred or 5 X 7 or larger)
Drawings of existing façade, if available. Walk through examination with the staff
Drawings of proposed façade changes. (Conceptual Drawings or Plans of Proposed Work)

PROVIDE DESCRIPTION OF THE ORIGINAL FAÇADE (Materials, width and height, windows, year, style, design)

The south elevation is brick and measures 50 ft wide. It has a main level entrance, and an entrance leading upstairs to four apartments. The main level entrance is recessed. There are two display windows on the main level, and five apartment windows on the upper level. There are two stucco installations covering glass block windows.

The east elevation is also brick, and measures 58ft. It has two display windows, and four apartment windows. There is an entrance leading downstairs to a business. There is one stucco installation covering an opening that was used as a loading dock previously.

PROVIDE DESCRIPTION OF RENOVATED FAÇADE (Materials, width and height, windows, year, design)

The renovated facade on the south elevation will include: New aluminum clad wood windows in the upper level, to fit original openings. The main level entrance will no longer be recessed, but flush with the rest of the facade. The main level entrance, windows, and the apartment entrance will have new aluminum storefront assembly. There will be an awning placed above the main entrance to match the rest of the existing awnings. Bricks will be patched, repaired, or replaced where needed.

The renovated facade on the east elevation will include: New aluminum clad wood windows in the upper level, to fit original openings. The twoL display windows, and door to the basement will have aluminum storefront assembly. There will be a display window next to the door to the basement, to be used as display for the business downstairs.

WORK TO BE PERFORMED (May submit on a separate sheet)	Estimated Cost
Design work	\$ 14,750
Removal of inappropriate materials and other demos	
Repair or Replacement of display windows with	
Repair or Replacement of 2 nd Floor and above façade windows (please talk to staff about this in advance)	
Installation of interior/exterior storm windows	
Repair or Replacement of doors with	
Cleaning of masonry (NO Sand or abrasive blasting)	
Repoint, Tuck Point Masonry	
Replacement of Masonry (if necessary)	
Repair or replacement of cornices or other decorative elements)	
Improvement of INTERIOR display windows (must include lighting, consider timer)	
Installation/repair of retractable or fixed awnings	
Building, planning, and encroachment fees (if required)	
Installation of sign lighting	
Installation of exterior lighting	
Repair of ornamental elements	
Other (list or attach)	low bid price \$152,400

Revision Date: 2/21/23

Contingency for demolition/hidden changes not to exceed 7%

Total Cost

\$167,150

AMOUNT AND SOURCE OF OTHER FUNDS INVOLVED IN PROJECT

Applicant Amount \$41,787

Bank Amount _____

Equity/Investors Amount _____

Other Amount _____

Expected City Contribution \$125,362

BID INFORMATION ON SEPARATE PAGES

DO NOT OBTAIN OR SUBMIT BID PAGES TO CITY STAFF WITHOUT A FINAL DESIGN APPROVED BY STAFF AND THE RENAISSANCE ZONE REVIEW BOARD

List of three contractors bids for complete bid (Attach bids or written requests for bids)

LOW	1	<u>\$152,400</u>	<u>Rolac Contracting Inc.</u>
MID	2	<u>\$215,080</u>	<u>Craft Builders Inc.</u>
HIGH	3	_____	_____

PUBLIC INFORMATION DISCLOSURE

Written permission from the property owner to apply and perform work

(Name) _____

Attach written permission to this application (corporate authorization if needed)

I attest that the information that I provide herein is true, complete and accurate and that I am authorized to submit an application as, or on behalf of, the owner. I have read, I understand, and I agree to comply with all requirements of the Façade Improvement Program and the Design Standards.

mkross
Signed

12/8/23
Date

The applicant affirms that there are no taxes owed on the property or other properties in the City of Minot, and that there are no outstanding fees, judgments, or liens.

mkross
Signed

12/8/23
Date

The undersigned understands and agrees that all information furnished in connection with their application for the Façade Improvement Grant involves the use of public funds and as such may be made public pursuant to the statutes of the United States of America and the State of North Dakota

mkross
Applicant's Signature

12/8/23
Date

The undersigned attests that they have read and understood the Façade Program application, guidelines, policies, and all related materials and agrees that facing unknown structural and cosmetic repairs are inherent in the renovation process and that amendments for costs up to the maximum notwithstanding, that the applicant(s) will be responsible to complete work according to all guidelines and for overages that occur above that committed by contract to the project as estimated at the time of approval.

mkross
Applicant's Signature

12/8/23
Date

Before beginning work, the applicant will schedule an on-site meeting with the general contractor and the Economic Development Administrator or the city's representative.

mkross
Applicant's Signature

12/8/23
Date

Review/Approval by Renaissance Zone Review Committee	Yes	No	Date:
On-Site: ALL Floors	Date:		
Design Review	Date:		
On-Site: Upper Story Evaluation	Date:		

Date Nov 29th 2022

Jordan Ross (Landlord)
and

Wayne Weidman

Troy Alan Latta

Cody Grindberg (tenant (s))
agree as follows:

1. Property: landlord rents to tenant and tenant rents from landlord. The real property and improvements described as: 198 1st St. SE, Minot, ND 58701, main room with three bathrooms.

2. Term: the term shall be for 6 months, beginning Dec 1st 2022
Lease: shall terminate on July 1st 2023 at 11:59 pm
any holding over after the term of this agreement expires, with landlord's consent, shall create a month-to-month tenancy that either party may terminate as specified in (month-to-month) agreement.

Rent shall be at the rate equal to the rent for the immediately preceding month, payable in advance. All other terms and conditions of this agreement shall remain in full force and effect.

3. Month-to-month: this rental status continues as month-to-month tenancy in which either party may terminate tenancy by giving a written notice to the other party at least (30) days prior to the intended termination date.

4. Base rent: tenant agrees to pay base rent at the rate of \$500⁰⁰
(check only)
base rent is payable in advance on the 1st day of each calendar month. rent is considered late after the 5th business day after the 1st of the month if not paid in full.

5. Late rent: if rent is not paid in full prior to the end on the 5th business day a \$60 late fee will be added to the total rent due with an additional \$10 added per day rent is not paid in full.

6. Rent: the definition of rent shall mean all monetary obligations of tenant to landlord under the terms of this agreement.

7. \$500 Security deposit: tenant agrees to pay landlord a security deposit of \$500 and agrees to not hold broker responsible for this return. All or any portion of the security deposit may be used, as reasonably necessary to cure tenants default in payment of rent, late charges, non sufficient funds fees, or other sums due and repair damage. The security deposit may not be used by tenant in lieu of last months rent. After 30 days the landlord receives possession of described premises landlord shall return security deposit. No interest shall be paid on security deposit.

8. Rental use: tenant shall maintain safe and clean business space while maintaining supervision of premises while in use. Tenant shall use premises in accordance to minot noise, safety, and fire ordinance.

Tenant agrees to use premises for rental space and shall not use any toxic or hazardous substances (such as but not limited to spray paint, VOC varnish and epoxies, or open flames and smoking devices.)

Tenant shall hold renter insurance and is responsible for all contents in rental premises.

9. Termination of rental agreement and eviction: this right may used by landlord if tenant is in violation of rental agreement, conducting illegal activity on the rental premises, or if rents due have past 30 days of delinquency.

All businesses using this rental premises must sign this rental agreement lease. parties in agreement with rental agreemnt, hereby agree to uphold this contact.

(Landlord)

(Tentant)

(Tentant)

(Tentant)

State of ND County of Ward
The foregoing instrument was acknowledged before me
this 29 day of November 2022
by Orlan Ross, Wayne Wedman, Tracy Latta, & Cody Grindberg

Vanessa Clark Notary Public

VANESSA CLARK
Notary Public
State of North Dakota
My Commission Expires
May 16, 2023

PO BOX 849
MINOT, ND 58702

Date	Estimate #
8/16/2024	275

Name / Address
MEGAN VOLK

Project

Page 22 of 432

8/7/24

Proposed modifications to the lighting for the 2D Ink Facade Restoration Project.

We would appreciate your consideration and approval of the following proposed changes to our lighting plan. When we began the design process, we were encouraged to install interior lighting with the purpose of illuminating the sidewalks and exterior. We feel it would be a much more thoughtful design choice to move these lights to the exterior, to provide illumination of the exterior of the building itself as well as the sidewalks.

Original Plan: Interior lighting, facing outside, installed on a timer to illuminate the sidewalks.

Original Bid: Unit price, \$350 per light fixture installed. This was bid as a unit price, as no specific light fixtures were decided upon at the time. Electrical contractor estimated around \$2000.

Proposed change: Install exterior lighting, underneath the awnings, on a timer, to illuminate the building and sidewalks.

New Bid: To be determined upon selection of lighting.

Below, I have attached correspondence with our Electrician, a progress photo of our building, and a photo resembling the exterior lighting we are aiming to achieve.

Thank you.

Megan and Jordan Ross

 Print  Close

2D Ink

Electric Service Co. <electric@srt.com>

Tue 8/6/2024 10:23 AM

To: meganvolk_07@hotmail.com <meganvolk_07@hotmail.com>

Megan,

With the new plan, the interior lighting for the show windows will be eliminated. In lieu, we will install lighting in the new exterior awnings on the south and east side. They will be controlled with a timer located inside the store.

I'm still looking for the right fixture. I'm thinking they would be an LED strip light for exterior use. This would give you a nicely lit store front as well as adequate sidewalk lighting. We would be lighting approx. 48' on the south side & 18' on the east side.

I'll be in touch with some light options and we will finalize a plan.

Thank you!

Ron Burckhard
Electric Service Company



City of Minot

Economic Development Division

Application for City of Minot Façade Improvement Program

Office Address: 1025 31st St SE

Mailing Address: PO Box 5006

Minot, ND 58702

Email: jonathan.rosenthal@minotnd.org

(701) 420-4524

APPLICANT INFORMATION

Building Owner	Bruce Walker	Address	[REDACTED]	Primary Contact?	No
Phone	Savana Pitcher & Chris Zietz	Email	[REDACTED]	Primary Contact?	Yes
Applicant (if different)	[REDACTED]	Address	[REDACTED]	Primary Contact?	[REDACTED]
Phone	[REDACTED]	Email	[REDACTED]		
Is the applicant a subsidiary or direct/indirect affiliate of any other organization? Yes No					

GENERAL INFORMATION

Building Address	221 S Main St Minot, ND	Property Zoning	
Year building was built and (approximate) dates of any exterior changes? 1916			
Is the property currently occupied? ☒ Yes No			
If no, what is the current use of the property?			

Please list each occupant of the facility in question (if applicable), together with a description of the business use, their percentage of occupancy of the facility to be financed, and include a copy of their lease.

Leases & Rent Roll Attached. All residential #17 Left Vacant for contractor use

Occupant 1 Business Type	%Occupancy	Lease Term	Current Jobs	Proposed Jobs
Occupant 2 Business Type	%Occupancy	Lease Term	Current Jobs	Proposed Jobs
Occupant 3 Business Type	%Occupancy	Lease Term	Current Jobs	Proposed Jobs

ADDITIONAL PROPERTY OWNER INFORMATION: list all additional property owners below

Additional Property Owner 1	Address
Phone	% Ownership
Additional Property Owner 2	Address
Phone	% Ownership
Does any individual person or organization not listed above hold any interest in the property, directly or indirectly? Yes No	

REQUIRED SUBMISSION MATERIALS

Letter from licensed roofing contractor, architect, or engineer of 10-year roof life (with Photos)	Rec 12-13-23 Tech
Proof of ownership and legal description	
Submit clear 5 X 7 inch photo(s) or digital images (preferred) of the entire façade, including separate photos of any details to be repaired, removed, etc.	
Submit/attach a copy of Minot Assessors Property Card	Done
Submit copies of any historic photos or blueprints of the property (electronic preferred or 5 X 7 or larger)	
Drawings of existing façade, if available. Walk through examination with the staff	Done
Drawings of proposed façade changes. (Conceptual Drawings or Plans of Proposed Work)	

PROVIDE DESCRIPTION OF THE ORIGINAL FAÇADE (Materials, width and height, windows, year, style, design)

(Please ask your designer staff for some help if you need any advice)

Attached USB

PROVIDE DESCRIPTION OF RENOVATED FAÇADE (Materials, width and height, windows, year, design)

(Please ask your designer staff for some help if you need any advice) (You may wish to consult an architect or design professional)

Attached USB

WORK TO BE PERFORMED (May submit on a separate sheet)

Estimated Cost

Design work

Removal of inappropriate materials and other demos

Repair or Replacement of display windows with

Repair or Replacement of 2nd Floor and above façade windows (please talk to staff about this in advance)

Installation of interior/exterior storm windows

Repair or Replacement of doors with

Cleaning of masonry (**NO** Sand or abrasive blasting)

Repoint, Tuck Point Masonry

Replacement of Masonry (if necessary)

Repair or replacement of cornices or other decorative elements)

Improvement of **INTERIOR** display windows (must include lighting, consider timer)

Installation/repair of retractable or fixed awnings

Building, planning, and encroachment fees (if required)

Installation of sign lighting

Installation of exterior lighting

Repair of ornamental elements

Other (list or attach)

Contingency for demolition/hidden changes not to exceed 7%

Total Cost

AMOUNT AND SOURCE OF OTHER FUNDS INVOLVED IN PROJECT

Applicant Amount _____

Bank Amount _____

Equity/Investors Amount _____

Other Amount _____

Expected City Contribution _____

BID INFORMATION ON SEPARATE PAGES

Revision Date: 2/21/23

DO NOT OBTAIN OR SUBMIT BID PAGES TO CITY STAFF WITHOUT A FINAL DESIGN APPROVED BY STAFF AND THE RENAISSANCE ZONE REVIEW BOARD

List of three contractors bids for complete bid (Attach bids or written requests for bids)

LOW 1 _____
MID 2 _____
HIGH 3 _____


PUBLIC INFORMATION DISCLOSURE

Written permission from the property owner to apply and perform work

(Name) _____

Attach written permission to this application (corporate authorization if needed)

I attest that the information that I provide herein is true, complete and accurate and that I am authorized to submit an application as, or on behalf of, the owner. I have read, I understand, and I agree to comply with all requirements of the Façade Improvement Program and the Design Standards.

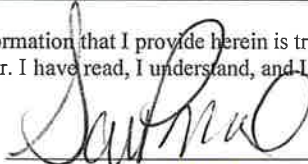
Signed

7-8-21
Date

The applicant affirms that there are no taxes owed on the property or other properties in the City of Minot, and that there are no outstanding fees, judgments, or liens.


Signed

7-8-21
Date

The undersigned understands and agrees that all information furnished in connection with their application for the Façade Improvement Grant involves the use of public funds and as such may be made public pursuant to the statutes of the United States of America and the State of North Dakota


Applicant's Signature

7-8-21
Date

The undersigned attests that they have read and understood the Façade Program application, guidelines, policies, and all related materials and agrees that facing unknown structural and cosmetic repairs are inherent in the renovation process and that amendments for costs up to the maximum notwithstanding, that the applicant(s) will be responsible to complete work according to all guidelines and for overages that occur above that committed by contract to the project as estimated at the time of approval.


Applicant's Signature

7-8-21
Date

Before beginning work, the applicant will schedule an on-site meeting with the general contractor and the Economic Development Administrator or the city's representative.


Applicant's Signature

Date

Review/Approval by Renaissance Zone Review Committee	Yes	No	Date:
On-Site: ALL Floors	Date:		
Design Review	Date:		
On-Site: Upper Story Evaluation	Date:		



Tecta America Dakotas LLC
P.O. Box 12878 • Phone: 701-775-5369
Grand Forks, ND 58208-2878 • Fax: 701-775-2419

ROOFING INVOICE

Invoice Number: S025018298
Invoice Date: 12/13/23
Due Date: 12/13/23
Page: 1

Sold

To: Coldwell Banker - Minot
219 South Main
Minot, ND 58701

Ship

To: Coldwell Banker - Minot
Bruce Walker

Minot, ND 58701

Terms Due Upon Receipt
System Roof
Contact Bruce Walker
SalesPerson MUSCTR10

Customer ID COLD15
Work Order ST02512234
Project 253230001
P.O. Number
P.O. Date 11/30/23

Description of Work Completed

Invoice Amount

SET UP SAFETY AND SECURE WORK SITE PER OSHA STANDARDS
AREA 2

2,956.00

1. CLEAN AND RE-SEAL TERMINATION BAR (35LF)
2. PATCH OPEN SEAM (2 EA)
3. WRAP CORNER WITH FORM FLASH (2 EA)

AREA 3

1. PATCH HOLE IN EPDM RUBBER (3 EA)
2. CLEAN AND RE-SEAL TERMINATION BAR (10 F)

ALL WORK TO FOLLOW CURRENT MANUFACTURES SPECIFICATIONS
REMOVE ALL ROOFING RELATED DEBRIS FROM ROOF AND DISPOSE OF PROPERLY
Per Quotation B013525

Mary *Davis*

Travis - From Tech America

228 *219-221*
1/2 each

Remit to: MAKE CHECKS PAYABLE and REMIT TO:

Less Retention:

Total Due (USD):

\$2,956.00

To ensure proper application of payment, please include the invoice number or a copy of the invoice with your remittance.

Payments are due on the date specified above as the Due Date. Unpaid Invoices shall bear interest at the rate of 1 1/2% per month. Customer shall be responsible for all costs of collection, including reasonable attorneys' fees incurred due to nonpayment.



Tecta America Dakotas LLC
P.O. Box 12878 • Phone: 701-775-5369
Grand Forks, ND 58208-2878 • Fax: 701-775-2419

ROOFING INVOICE

Invoice Number: S025018298
Invoice Date: 12/13/23
Due Date: 12/13/23
Page: 1

Sold

To: Coldwell Banker - Minot
219 South Main
Minot, ND 58701

Ship

To: Coldwell Banker - Minot
Bruce Walker
Minot, ND 58701

Terms Due Upon Receipt
System Roof
Contact Bruce Walker
SalesPerson MUSCTR10

Customer ID COLD15
Work Order ST02512234
Project 253230001
P.O. Number
P.O. Date 11/30/23

Description of Work Completed

Invoice Amount

SET UP SAFETY AND SECURE WORK SITE PER OSHA STANDARDS

2,956.00

AREA 2

1. CLEAN AND RE-SEAL TERMINATION BAR (3SLF)
2. PATCH OPEN SEAM (2 EA)
3. WRAP CORNER WITH FORM FLASH (2 EA)

AREA 3

1. PATCH HOLE IN EPDM RUBBER (3 EA)
2. CLEAN AND RE-SEAL TERMINATION BAR (10 F)

ALL WORK TO FOLLOW CURRENT MANUFACTURES SPECIFICATIONS

REMOVE ALL ROOFING RELATED DEBRIS FROM ROOF AND DISPOSE OF PROPERLY

Per Quotation 8013525

Macy *Davis*

Travis - From Tech America

219-221

1/2 each

Remit to:

MAKE CHECKS PAYABLE and REMIT TO:

Less Retention:

Total Due (USD):

\$2,956.00

To ensure proper application of payment, please include the invoice number on a copy of the invoice with your remittance.

Payments are due on the date specified above as the Due Date. Unpaid Invoices shall bear interest at the rate of 1 1/2% per month. Customer shall be responsible for all costs of collection, including reasonable attorneys' fees incurred due to nonpayment.

State of North Dakota

SECRETARY OF STATE



CONTRACTOR LICENSE

NO: 507

CLASS: A

The undersigned, as Secretary of State of the state of North Dakota and Registrar of Contractors, certifies that **TECTA AMERICA DAKOTAS LLC** whose address is in GRAND FORKS, ND, has filed in this office proper documents for a Contractor License valid until March 1, 2024, and has complied with all requirements of North Dakota Century Code, chapter 43-07.

TECTA AMERICA DAKOTAS LLC is entitled to bid on and accept contracts as authorized by law under this license without limit as to the value of any single contract project.

Dated: February 14, 2023

A handwritten signature in cursive script, reading "Michael Howe".

Michael Howe
Secretary of State



Gmail

Savana Pitcher Property Manager Commercial Leasing <savana@1stminotmanagement.com>

Message from "SavinCopier4503"

Jared Kramer <jared.kramer@ackerman-estvold.com>

Tue, Feb 27, 2024 at 12:20 PM

To: Savana Pitcher <Savana@1stminotmanagement.com>

Cc: Paul Kramer <Paul.Kramer@ackerman-estvold.com>, Gabe Nybakken <gabe.nybakken@ackerman-estvold.com>

Thanks Savanna, Not a problem! I appreciate you taking the time to discuss the project with me.

As discussed, we will put together a proposed schedule for our services that includes deadlines for preliminary design, design development, construction documentation, procurement, and the anticipated start of construction and substantial completion. Those last two dates will primarily serve as our best guess for now – the contractor will actually be the one that sets the construction schedule. We will also try to factor in some time for the your review after each phase as well as review time for the city. Once this schedule is created, I will send it over for your approval.

Thanks,

Jared Kramer – Assoc. AIA, LEED Green Assoc.

Project Designer

Ackerman-Estvold

3315 45th Street S, Suite 100

Fargo, ND 58104

Office: 701.551.1250

Direct: 701.551.1249

www.ackerman-estvold.com

Follow us on Facebook, LinkedIn, and [Instagram!](#)




Please consider the environment before printing this e-mail


NOTICE: The information contained in this electronic mail message is confidential and intended only for certain recipients. Electronic data is transmitted for the recipient's convenience. The recipient agrees to indemnify and hold harmless Ackerman-Estvold from any liability arising from the use of this data and agrees to not disclose this data with any other party. Electronic files are subject to change and updates are the sole responsibility of the recipient. If you have received this communication in error, please notify the sender by reply transmission to jared.kramer@ackerman-estvold.com and delete the message without copying or disclosing it.





COLWELL BARNES
ST. LOUIS REALTY



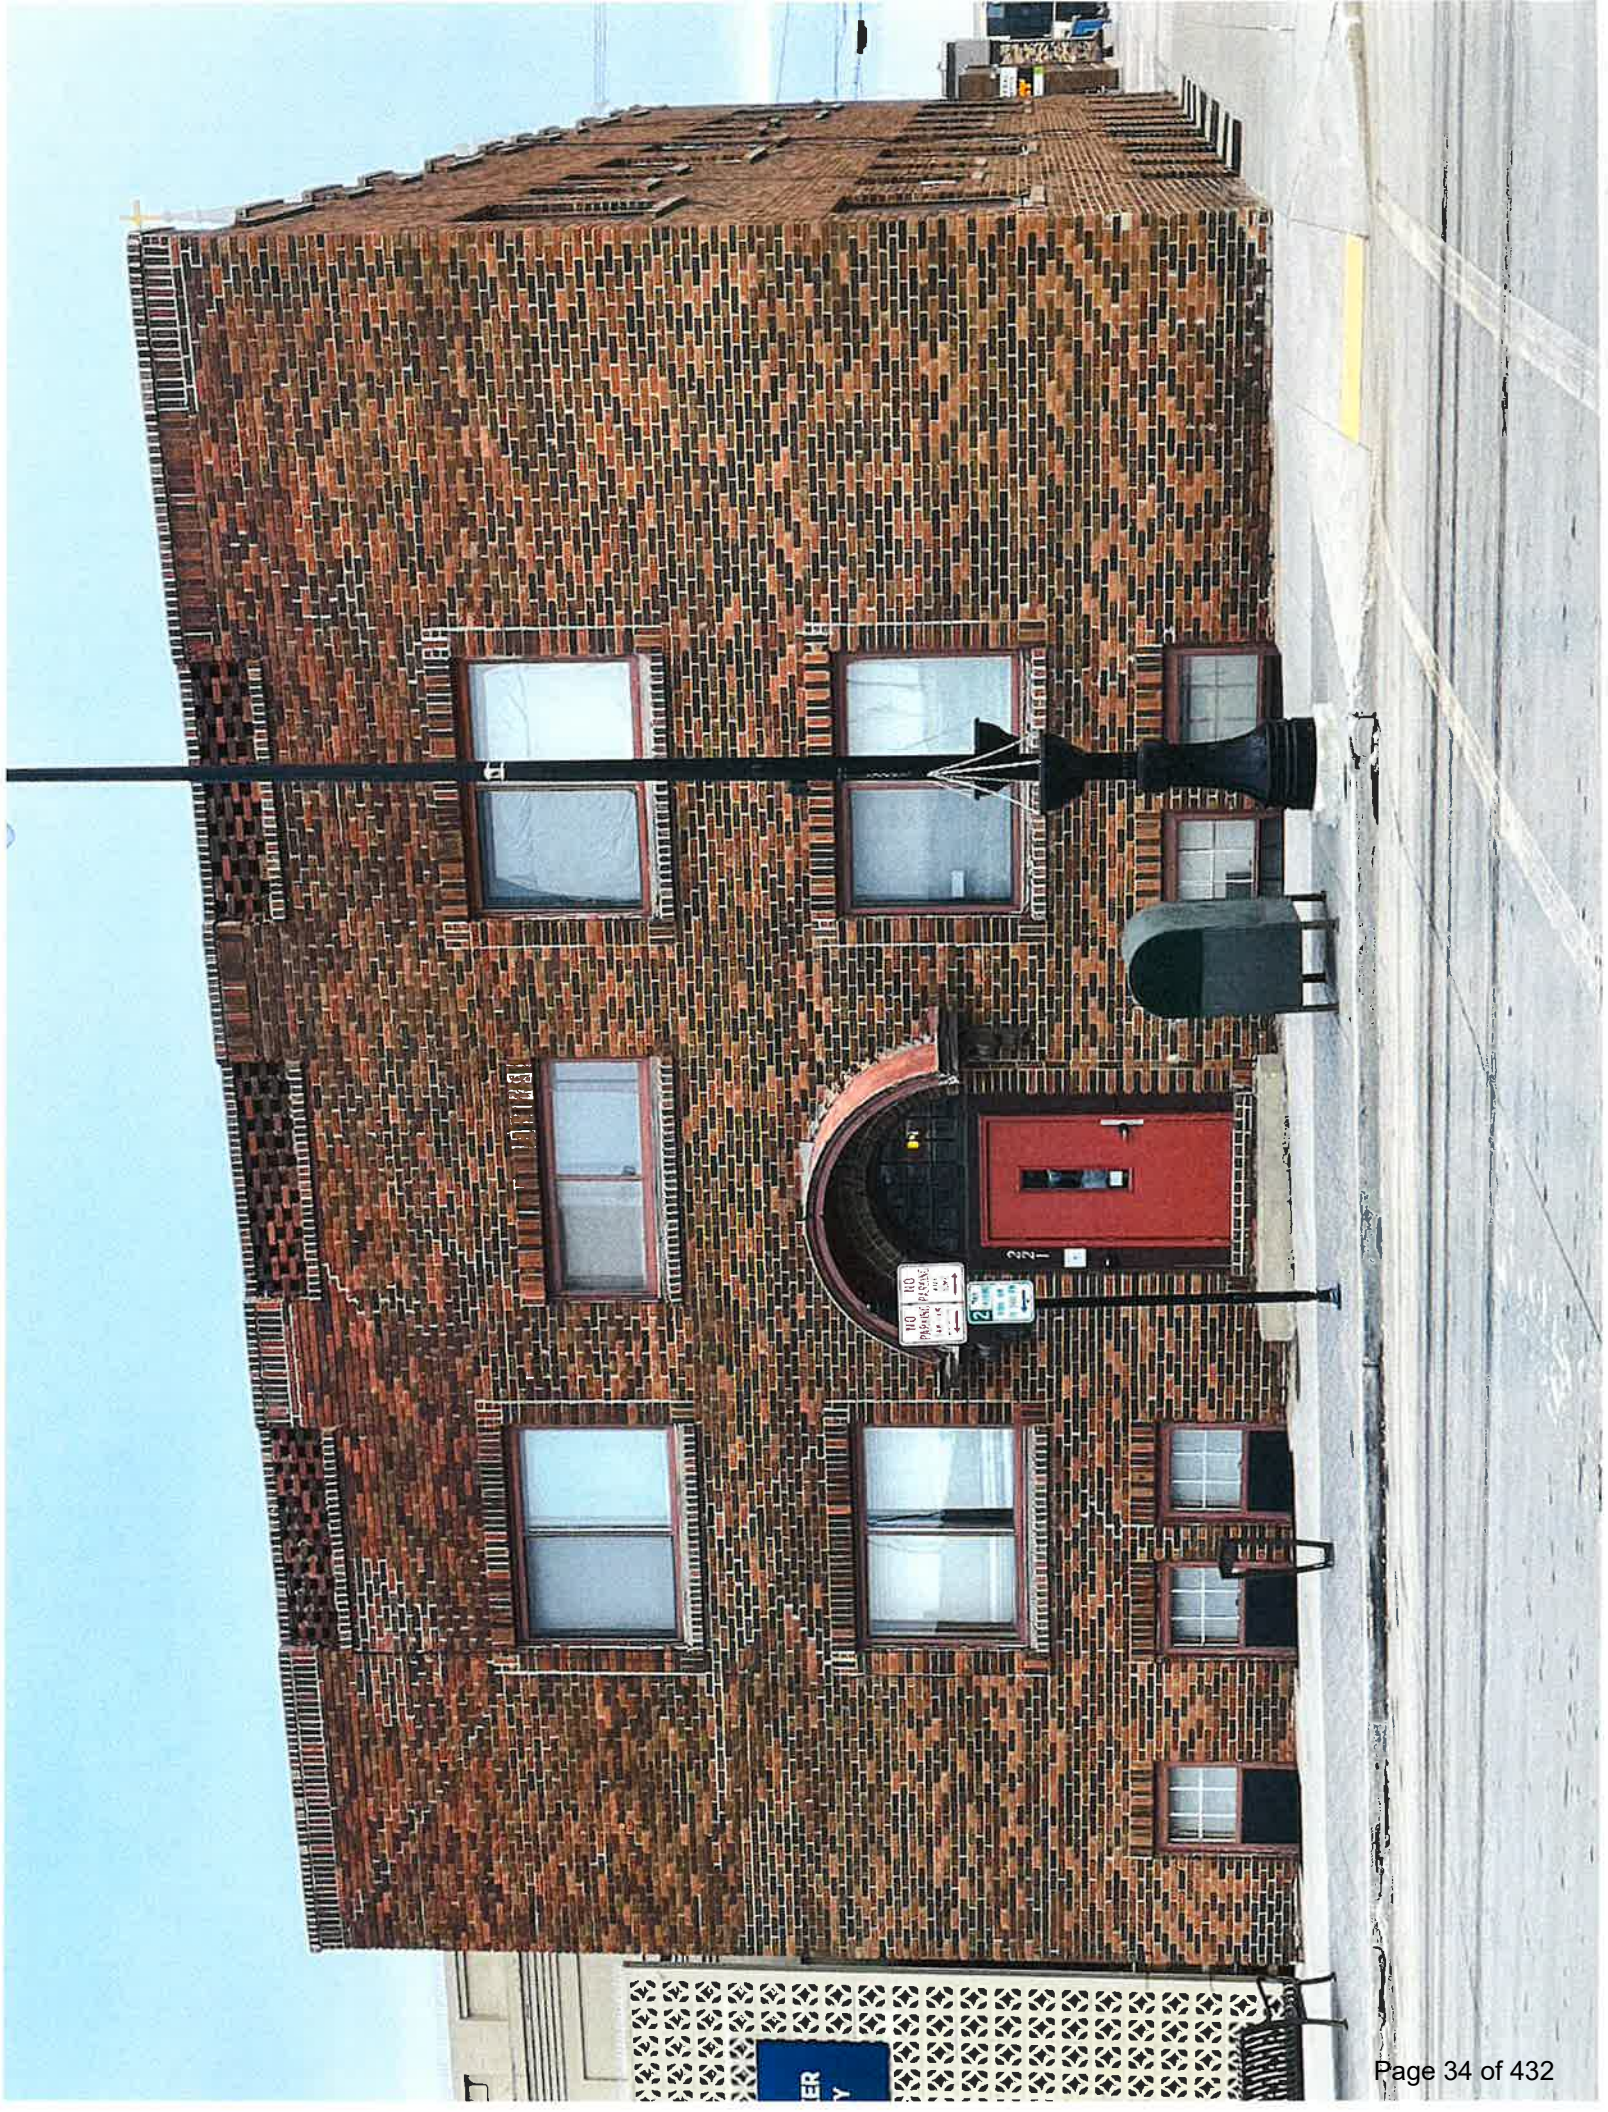

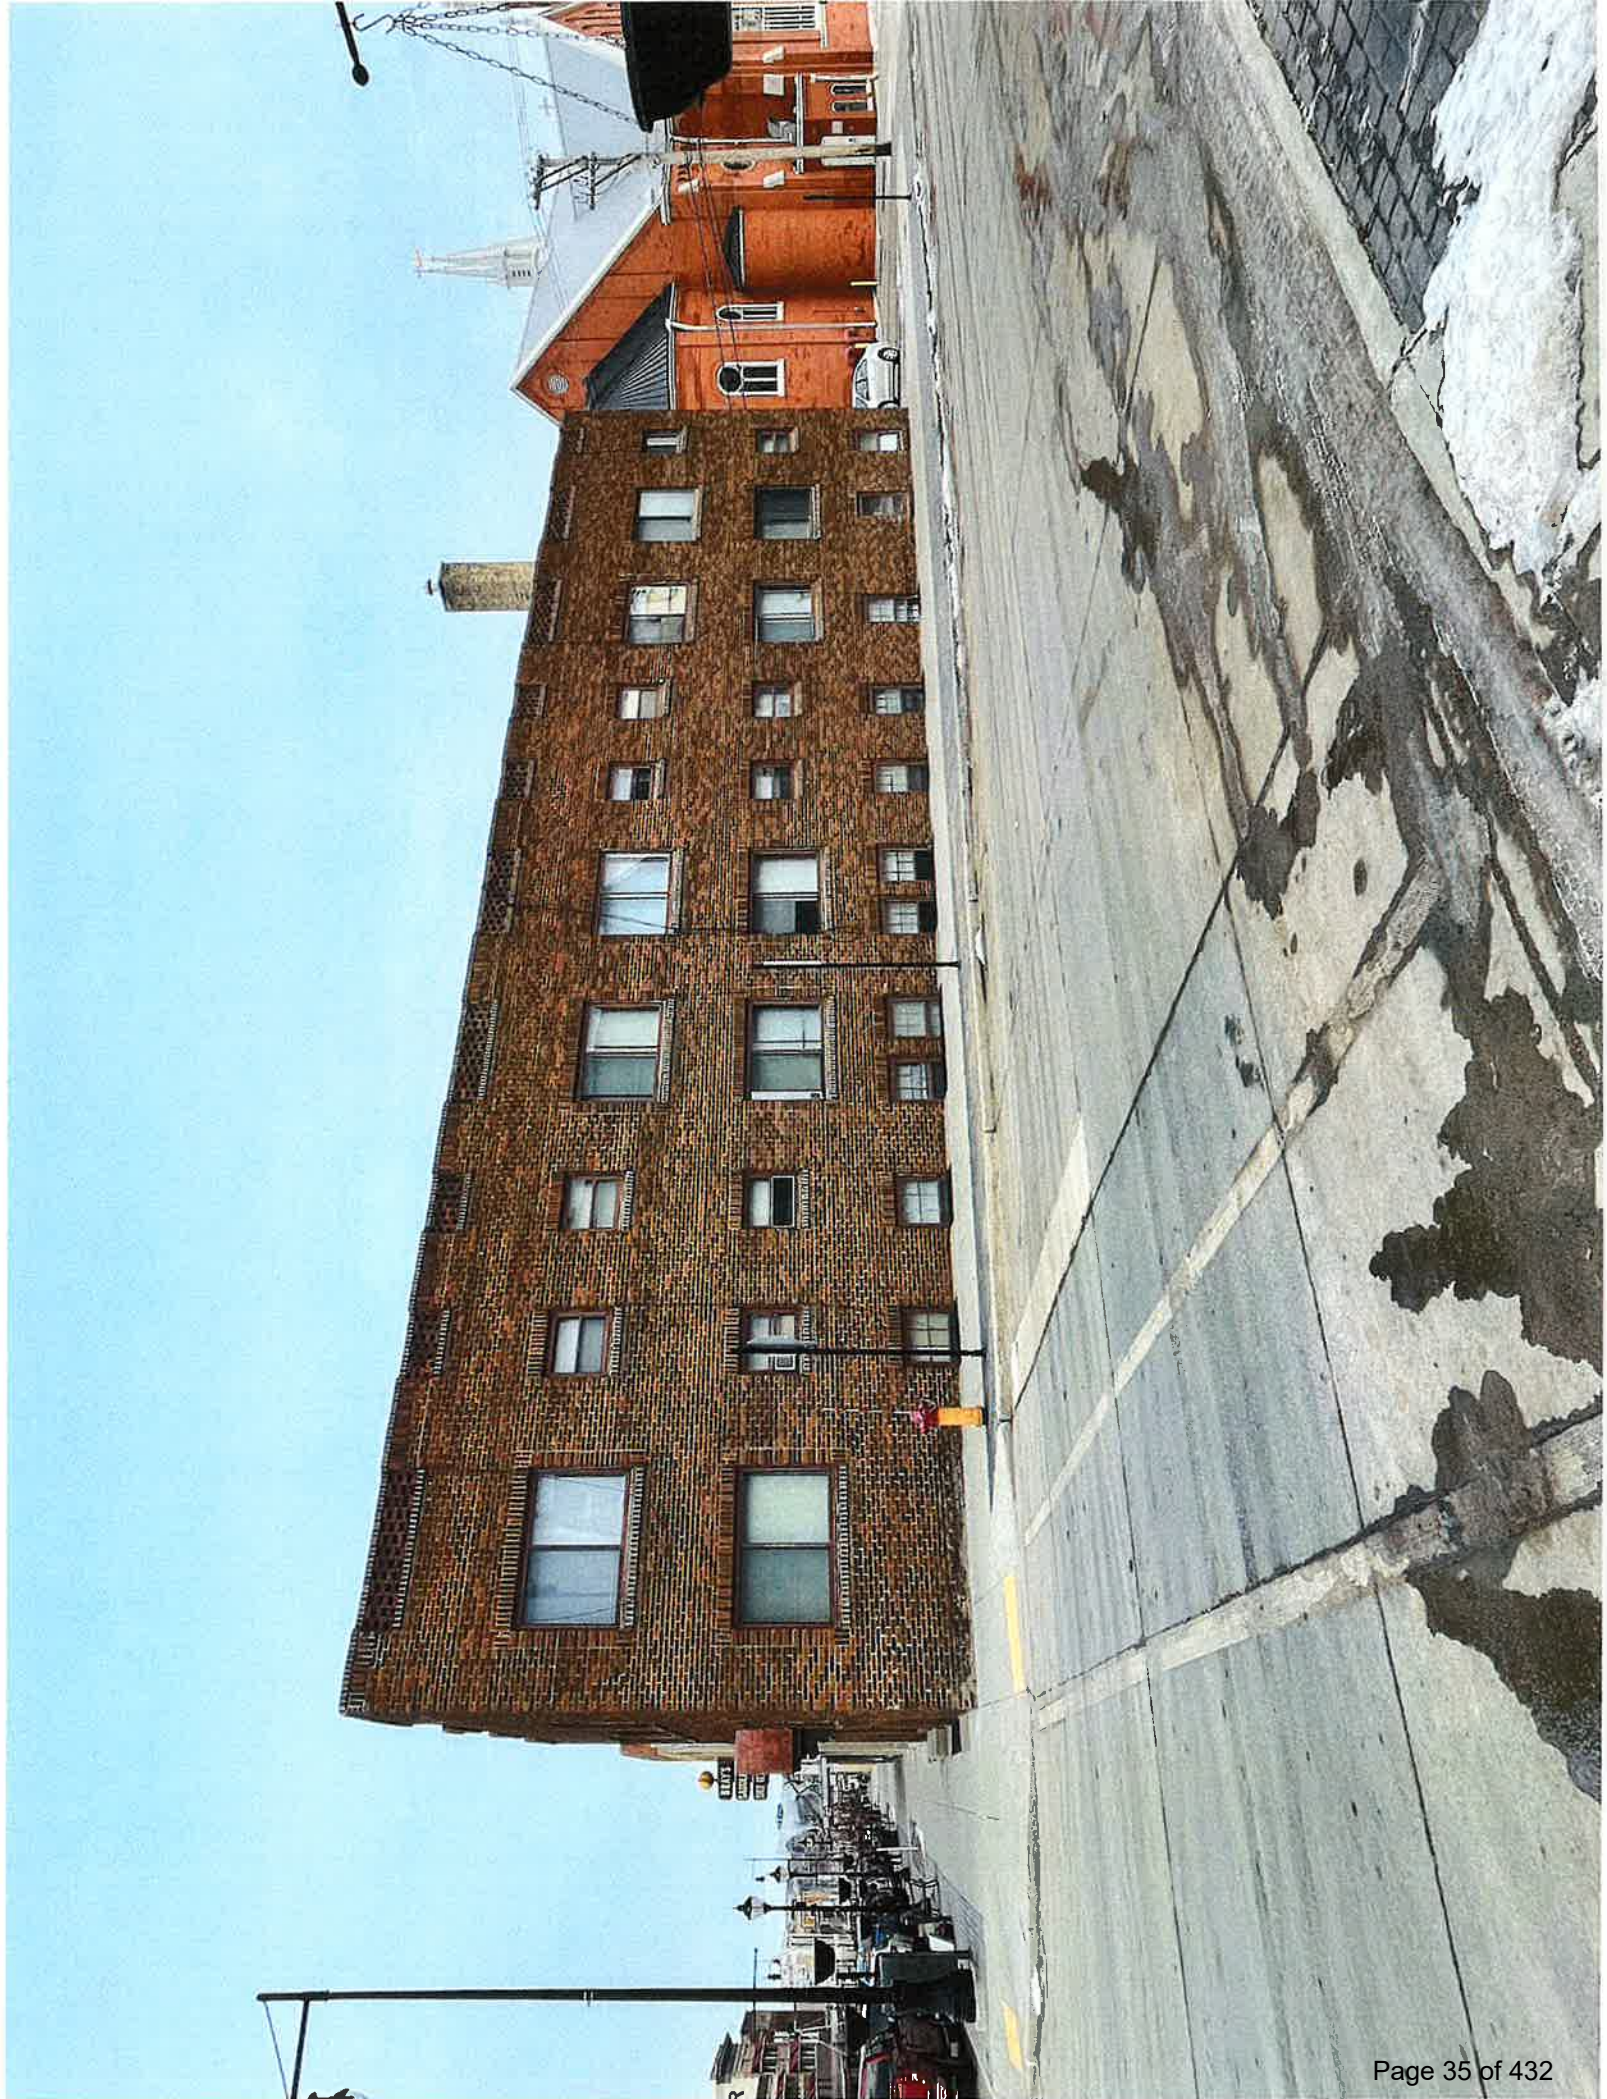

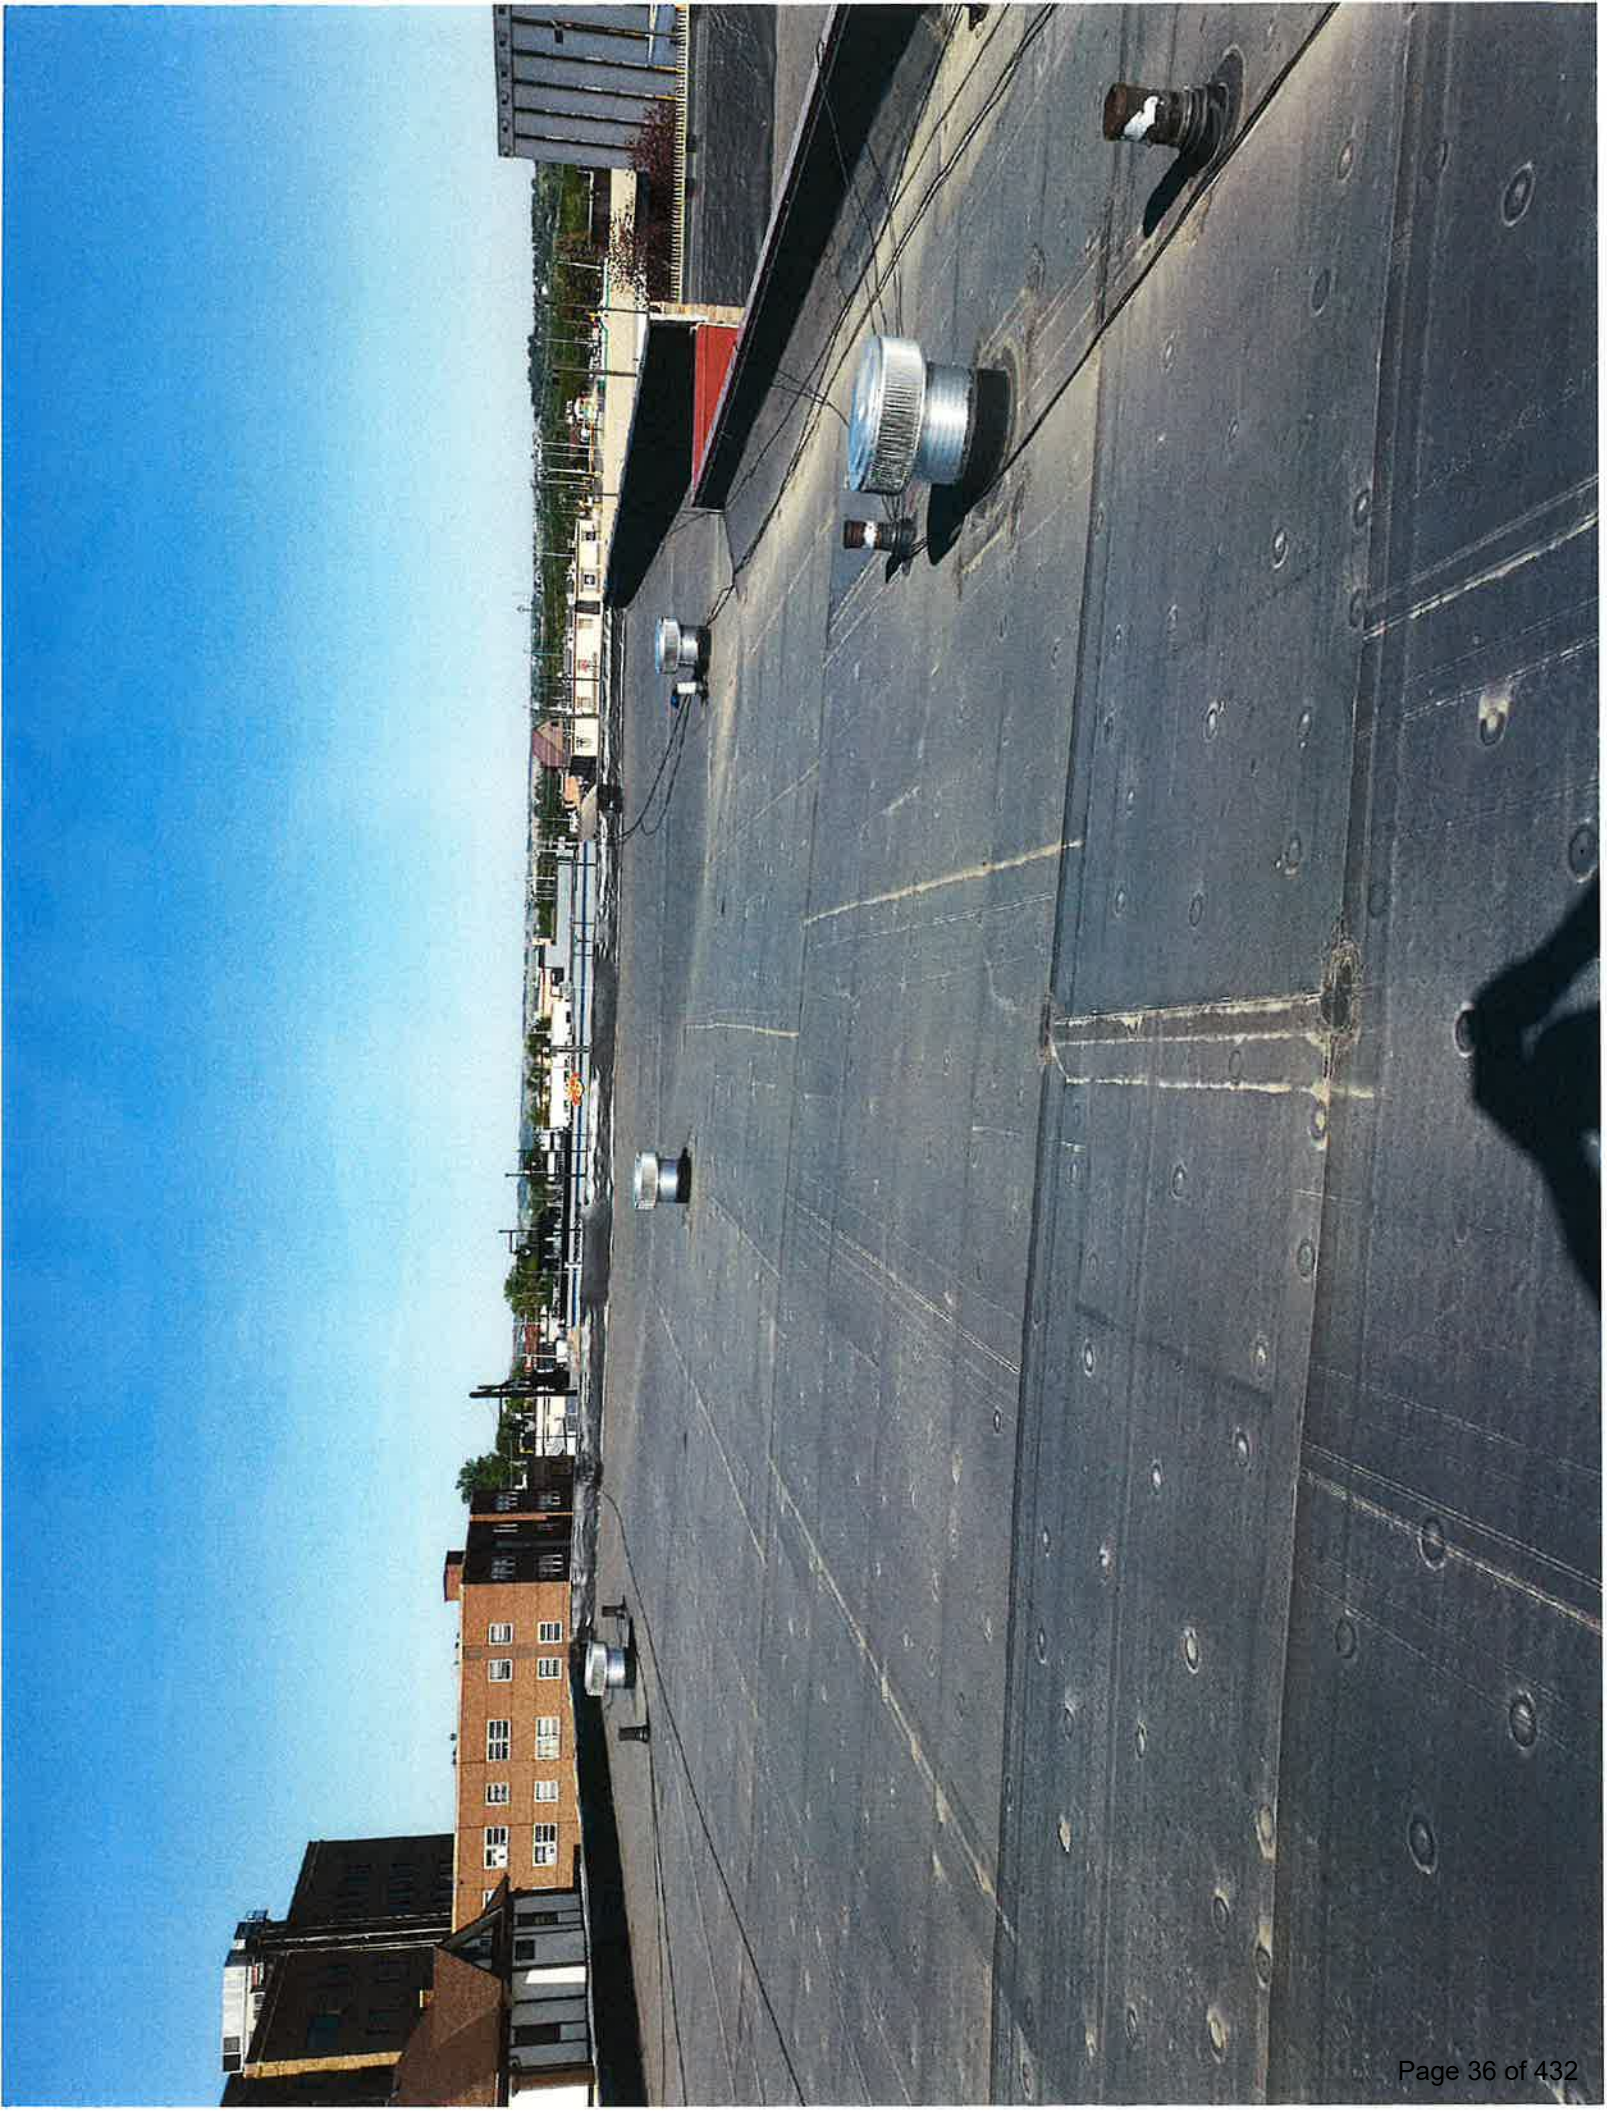

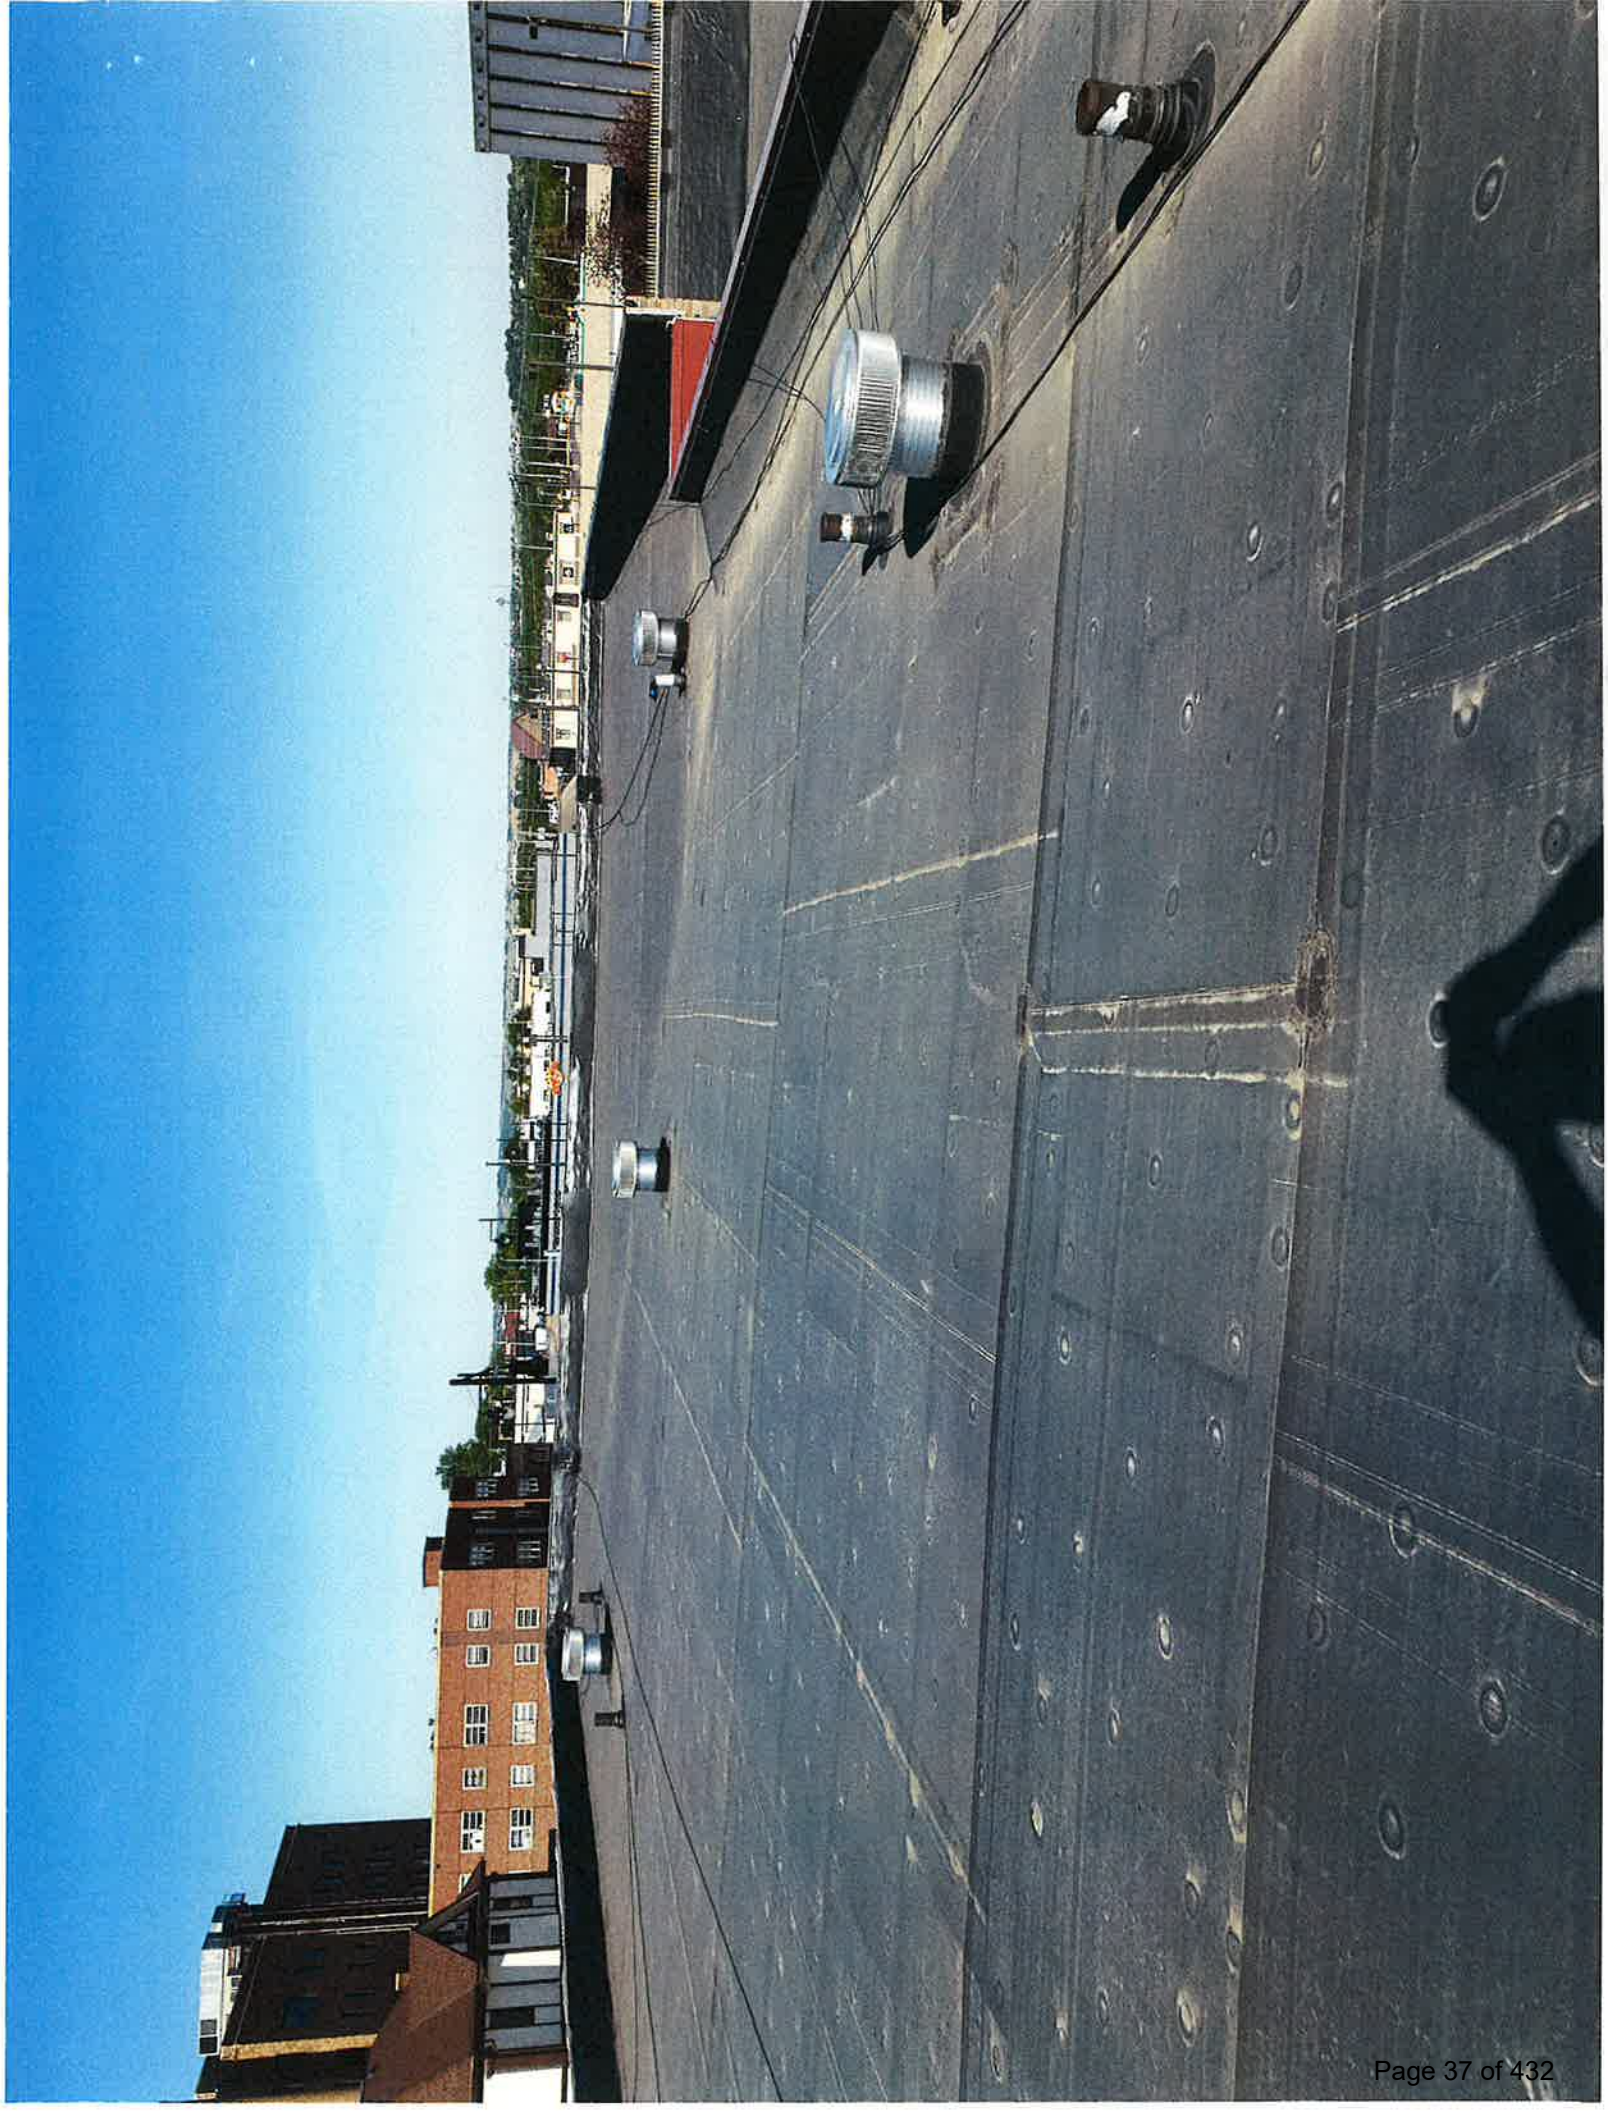



Gmail

Savana Pitcher Property Manager Commercial Leasing <savana@1stminotmanagement.com>

Needing

Bruce Walker
To: Savana Pitcher

Sat, Jan 6, 2024 at 11:27 AM

Parcel Number: MI24.238.100.0140

Deed Holder: WALKER PROPERTIES, LLLP

Property Address: 221 MAIN ST S
MINOT, ND 58701-0000 MAP THIS ADDRESS

Mailing Address: [REDACTED]
MINOT, ND 58701-0000 USA

Zoning: C3/CENTRAL BUSINESS

Sec-Twp-Rng: 24238--

Lot-Block: 0140-100

Legal Description: ORIGINAL MINOT ADDITION LOTS 13 & 14 BLOCK 10

Lot Dimensions: 50 X 140 BLK 14

Land Use: RENAISSANCE ZONE



Pin MI24.238.100.0140 Photo



1 / 2

Start Stop

-
-

Current Value Information

Land Value	Dwelling Value	Improvement Value	Total Value
\$49,000	\$0	\$345,000	\$394,000

Get Current Year Tax Estimate

Click [here](#) to request information on pending or certified special assessments or call 701-857-4770.

For all other questions, please contact us at assessor@minotnd.org or 701-857-4160

Land Information

Lot Type	Square Feet	Acres
Sq. Ft x Rate	7,000	0.161



Commercial Building Information

Occupancy

	Year Built	Building Area
🏠 Apartment	1916	4,644

Building 1 of 1

Year Built:

1916

Occupancy:

Apartment

Label:

3 Story over Basement

Gross Building Area:

9,288

RCN:

1,199,170

Adjustments

Description

Quantity

Range

Bsmt Fin - apartments

4,600

Low



Sale Information

Sale Date

Amount

Recording

09/21/2007

\$0

2873256

Sales Detail

Buyer:

WALKER PROPERTIES, LLLP

Seller:

WALKER, F BRUCE & DIANE

Sale Date:

09/21/2007

Sale Amount:

\$0

Sales Type:

Quitclaim Deed

Recording:


2873256

Additional Information:

[Click Here](#)

Sketch

Back to top

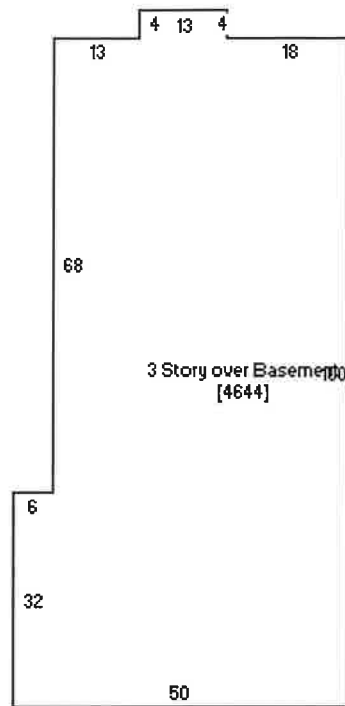

Sketch of Pin MI24.238.100.0140



1 / 1

StartStop

•

F. Bruce Walker

Coldwell Banker 1st Minot Realty, Inc.

219 South Main St.

Minot, ND 58701

Off-701 852 0136

Fax-701 839 7508

Cell-701 833 9000

[Quoted text hidden]





June 19, 2024

Walker Properties, LLLP
1415 10th St SW
Minot, ND 58701

RE: **221 Main St. S Façade Improvements**
Recommendation of Award

Dear Savana & Chris,

Bids were received at 2:00pm Local Time on Tuesday, May 28, 2024 for the above stated project. Coverage was okay as we received 2 single prime bidders. Three bids are required for utilization of the Downtown Minot Façade Improvement Program Requirements, but Brian Billingsley with the City of Minot stated that they will accept two bids as they understand the difficulty of the procurement process. I've attached our correspondence regarding this project as well as the final bid tab.

The low **single prime base bid** was for **\$251,458.00** from **Hight Construction** based out of Minot, ND. Given the \$338,602 difference between their bid and the next closest bid from FedServ USA, we decided to call Titus Clous with Hight Construction to make sure he was still comfortable with his pricing and had everything covered, which he indicated he was good with both. We are comfortable with their pricing as bid.

Total of low single prime base bid is: \$251,458.00

(Our rough estimate for the work at the time of CD completion was \$255,000)

The next closest, qualified bid was the single prime bid from FedServ USA for \$590,060.00.

We recommend awarding the single prime contract to Hight Construction in the amount of \$251,458.00.

Also for consideration is alternate #1. Alternate #1 pricing is for replacing the existing windows and Trim on the North Façade of the building. This alternate will not be eligible for Downtown Minot façade improvement funds. Hight Construction's add price of \$83,223.00 for Alternate #1 was lower than other contractor bids and appears to be in line with expectations.

It is important to note that the contract cannot be awarded until the Downtown Façade Improvement application has been completed, submitted to the City, and approved by the Renaissance Zone Review Board.

HEADQUARTERS
1907 17TH ST SE
MINOT, ND 58701
701.837.8737

3315 45TH ST S
SUITE 100
FARGO, ND 58104
701.551.1250

3210 27TH ST W
SUITE 200
WILLISTON, ND 58801
701.577.4127

7661 W RIVERSIDE DR
SUITE 102
GARDEN CITY, ID 83714
208.853.6470

Notify us when this has been completed, and we will send you a Notice of Award to send to the Contractor. From there, the Contract for Construction can be completed and signed, then sent to City Council for review and approval. Once those items have been completed, the contractor will need to submit for a building permit from the City of Minot. After they receive the building permit, we will issue a Notice to Proceed which establishes the official start date of the Work.

Please let us know if you have any additional questions and we will be sure to address them promptly.
Regards,



Jared Kramer
Project Manager, Assoc. AIA

Enclosure

[illegible]

Jared Kramer

From: Brian Billingsley <brian.billingsley@minotnd.gov>
Sent: Wednesday, June 12, 2024 3:52 PM
To: Jared Kramer
Subject: RE: R24008 221 Main St. S Facade Improvements

That sounds great! The 6 month time frame begins from the date the City Council approves the contract.

Brian K. Billingsley, AICP

City of Minot, Community & Economic Development Director

Office Phone # (701) 857-4147



From: Jared Kramer <jared.kramer@ackerman-estvold.com>
Sent: Wednesday, June 12, 2024 3:46 PM
To: Brian Billingsley <brian.billingsley@minotnd.gov>
Subject: RE: R24008 221 Main St. S Facade Improvements

Caution: This message has originated from an **External Source**.

Please use proper judgement and caution when opening attachments, clicking links, or responding to this email.

Good to know. I was mostly just hoping we wouldn't have to re-bid – I checked with the low bidder and they said they would stand by their bid given the timeline that you had outlined so we should be good. He also thought that they still should be able to get the work finished by the end of the year. I will reach out to you if I have any more questions.

Thanks again Brian!

Jared Kramer – Assoc. AIA, LEED Green Assoc.

Project Designer

Ackerman-Estvold

3315 45th Street S, Suite 100

Fargo, ND 58104

Office: 701.551.1250

Direct: 701.551.1249

www.ackerman-estvold.com

Follow us on [Facebook](#), [LinkedIn](#), and [Instagram](#)!



Please consider the environment before printing this e-mail

NOTICE: The information contained in this electronic mail message is confidential and intended only for certain recipients. Electronic data is transmitted for the recipient's convenience. The recipient agrees to indemnify and hold harmless Ackerman-Estvold from any

liability arising from the use of this data and agrees to not disclose this data with any other party. Electronic files are subject to change and updates are the sole responsibility of the recipient. If you have received this communication in error, please notify the sender by reply transmission to jared.kramer@ackerman-estvold.com and delete the message without copying or disclosing it.

From: Brian Billingsley <brian.billingsley@minotnd.gov>
Sent: Wednesday, June 12, 2024 3:44 PM
To: Jared Kramer <jared.kramer@ackerman-estvold.com>
Subject: RE: R24008 221 Main St. S Facade Improvements

As a reminder, we can always grant an extension on a contract that expires. I'd rather do that than deal with a contractor that prematurely starts a project before their client has a contract and building permit from the city.

Brian K. Billingsley, AICP
City of Minot, Community & Economic Development Director
Office Phone # (701) 857-4147



From: Jared Kramer <jared.kramer@ackerman-estvold.com>
Sent: Wednesday, June 12, 2024 3:31 PM
To: Brian Billingsley <brian.billingsley@minotnd.gov>
Subject: RE: R24008 221 Main St. S Facade Improvements

Caution: This message has originated from an **External Source**.
Please use proper judgement and caution when opening attachments, clicking links, or responding to this email.

Thanks Brian,

I will review this information with the owner and contractor and we will figure out how to proceed. I know you and I had already discussed that the work could be completed outside of the 180 day window that is listed, so we will just look for a new target completion date and make sure the contractor is still okay with that.

Thanks again and have a great rest of your day!

Jared Kramer — Assoc. AIA, LEED Green Assoc.
Project Designer
Ackerman-Estvold
3315 45th Street S, Suite 100
Fargo, ND 58104
Office: 701.551.1250
Direct: 701.551.1249

www.ackerman-estvold.com
Follow us on [Facebook](#), [LinkedIn](#), and [Instagram](#)!



NOTICE: The information contained in this electronic mail message is confidential and intended only for certain recipients. Electronic data is transmitted for the recipient's convenience. The recipient agrees to indemnify and hold harmless Ackerman-Estvold from any liability arising from the use of this data and agrees to not disclose this data with any other party. Electronic files are subject to change and updates are the sole responsibility of the recipient. If you have received this communication in error, please notify the sender by reply transmission to jared.kramer@ackerman-estvold.com and delete the message without copying or disclosing it.

From: Brian Billingsley <brian.billingsley@minotnd.gov>
Sent: Wednesday, June 12, 2024 3:28 PM
To: Jared Kramer <jared.kramer@ackerman-estvold.com>
Subject: RE: R24008 221 Main St. S Facade Improvements

Jared,

I don't feel comfortable with this. The guidelines for the program require the review and approval of the Renaissance Zone Review Board, followed up by a contract that is approved by the City Council. The contractor then has to apply for a building permit which usually takes a few weeks before it can be issued. If you need to rebid, I suggest that you take these timelines into consideration. 4-8 week for R.Z. and City Council approval. 3-5 weeks for building permit. We can't have the contractor starting any work until the building permit has been issued.

Brian

Brian K. Billingsley, AICP
City of Minot, Community & Economic Development Director
Office Phone # (701) 857-4147



From: Jared Kramer <jared.kramer@ackerman-estvold.com>
Sent: Wednesday, June 12, 2024 3:15 PM
To: Brian Billingsley <brian.billingsley@minotnd.gov>
Subject: RE: R24008 221 Main St. S Facade Improvements

Caution: This message has originated from an **External Source**.
Please use proper judgement and caution when opening attachments, clicking links, or responding to this email.

Hi Brian,

Thanks for taking my call this afternoon! Just wanted to touch base on a point a need some clarification on.

So, they owner IS planning to use the downtown façade improvements program, but starting the work in August would complicate things significantly for the contractor. Could the owner qualify the contractor and issue a notice to proceed before the Downtown Façade Improvements Application has been submitted? That way, the contractor could apply for a permit and start to order some of the materials while the permit review & façade application review are being completed.

Thank you and let me know! I appreciate all of your help!

Jared Kramer — Assoc. AIA, LEED Green Assoc.

Project Designer

Ackerman-Estvold

3315 45th Street S, Suite 100

Fargo, ND 58104

Office: 701.551.1250

Direct: 701.551.1249

www.ackerman-estvold.com

Follow us on [Facebook](#), [LinkedIn](#), and [Instagram](#)!



Please consider the environment before printing this e-mail

NOTICE: The information contained in this electronic mail message is confidential and intended only for certain recipients. Electronic data is transmitted for the recipient's convenience. The recipient agrees to indemnify and hold harmless Ackerman-Estvold from any liability arising from the use of this data and agrees to not disclose this data with any other party. Electronic files are subject to change and updates are the sole responsibility of the recipient. If you have received this communication in error, please notify the sender by reply transmission to jared.kramer@ackerman-estvold.com and delete the message without copying or disclosing it.

From: Jared Kramer

Sent: Tuesday, June 11, 2024 2:58 PM

To: Brian Billingsley <brian.billingsley@minotnd.gov>

Subject: R24008 221 Main St. S Facade Improvements

Hi Brian,

We just completed bidding for a Downtown Minot Façade Improvements project at 221 Main St. S and we only had two complete bids. I know in the program guidelines it says that at least (3) bids or estimates are required to utilize the reimbursement program, but I am wondering if you would make an exception for this project or if you would accept an estimate prepared by ourselves.

Thanks and let me know!

Jared Kramer — Assoc. AIA, LEED Green Assoc.

Project Designer

Ackerman-Estvold

3315 45th Street S, Suite 100

Fargo, ND 58104

Office: 701.551.1250

Direct: 701.551.1249

www.ackerman-estvold.com

Follow us on [Facebook](#), [LinkedIn](#), and [Instagram](#)!



Please consider the environment before printing this e-mail

NOTICE: The information contained in this electronic mail message is confidential and intended only for certain recipients. Electronic data is transmitted for the recipient's convenience. The recipient agrees to indemnify and hold harmless Ackerman-Estvold from any liability arising from the use of this data and agrees to not disclose this data with any other party. Electronic files are subject to change and updates are the sole responsibility of the recipient. If you have received this communication in error, please notify the sender by reply transmission to jared.kramer@ackerman-estvold.com and delete the message without copying or disclosing it.

221 MAIN ST S FACADE IMPROVEMENTS


221 MAIN ST S

MINOT, ND 58701

VICINITY PLAN



LOCATION PLAN

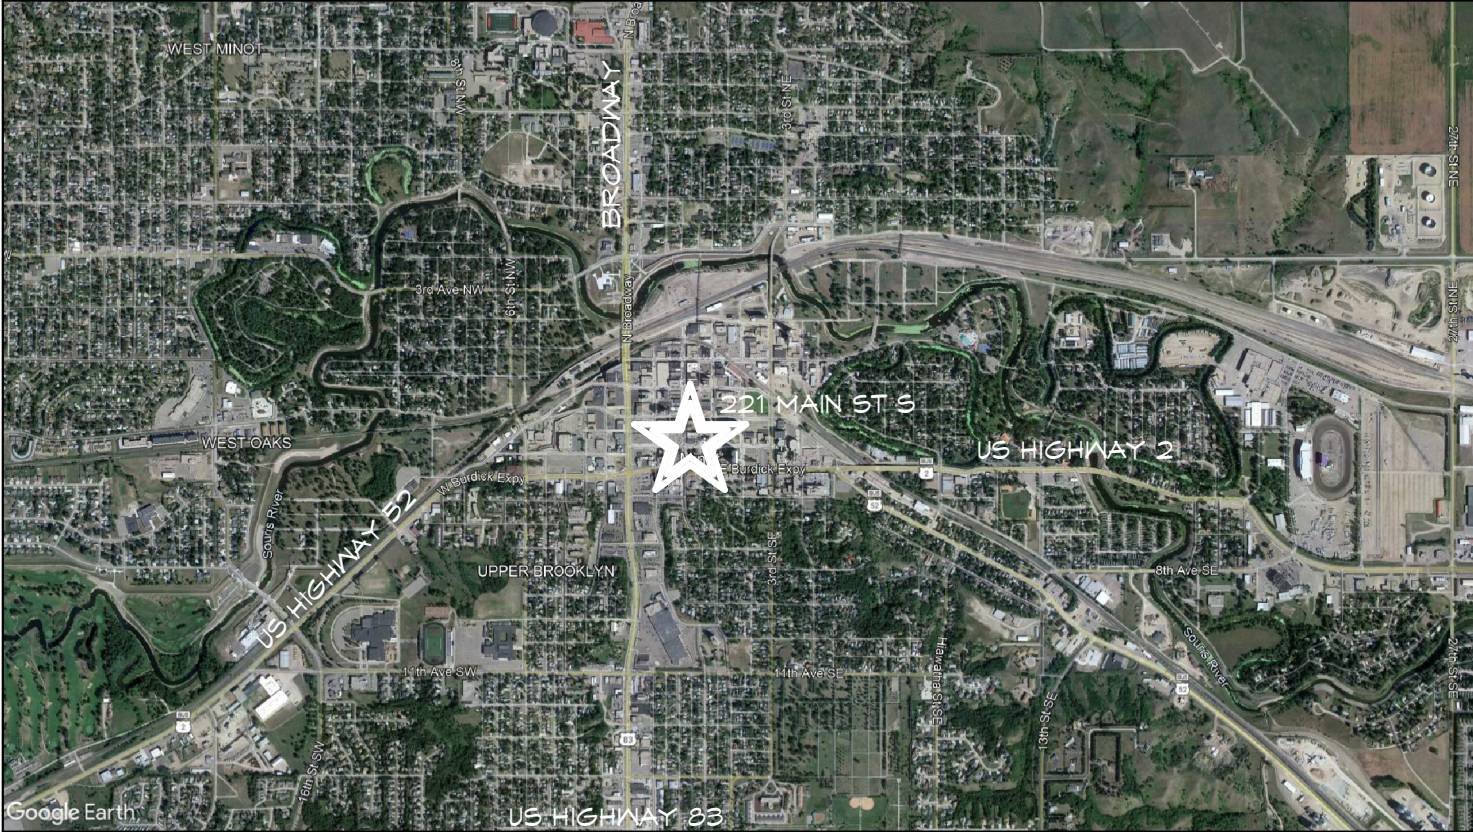

SHEET INDEX


GENERAL	
G000	COVER SHEET
G001	GENERAL NOTES & REFERENCES
G100	CODE REVIEW & LIFE SAFETY PLANS
ARCHITECTURAL DEMOLITION	
AD100	DEMOLITION PLANS
AD201	DEMOLITION ELEVATIONS
ARCHITECTURAL	
A101	FLOOR PLANS
A201	ELEVATIONS & SECTIONS
A601	SCHEDULES & DETAILS



RENDERING FOR VISUALIZATION PURPOSES ONLY. NOT FOR CONSTRUCTION.

PROJECT CONTACTS		R24008		COPYRIGHT	COVER SHEET
<u>OWNER</u> WALKER PROPERTIES, LLLP 1415 10TH ST SW Minot, ND 58701 PH: 701-852-0136	<u>ARCHITECT</u> ACKERMAN-ESTVOLD 1907 17th St. SE Minot, ND 58701 PH: 701-837-8737			©2024 by Ackerman-Estvold. All rights reserved. THIS WORK, INCLUDING ALL DESIGNS, DRAWINGS, AND RENDERINGS CONTAINED HEREIN, IS THE INTELLECTUAL PROPERTY OF THE AUTHOR, ACKERMAN-ESTVOLD. THIS WORK, IN WHOLE OR IN PART, IS PROTECTED AGAINST UNAUTHORIZED USE OR REPRODUCTION BY COPYRIGHT LAW. ANY USE OF THIS WORK, IN WHOLE OR IN PART, BY ANY PERSON OR ENTITY FOR USE OTHER THAN THAT CONTAINED HEREIN MUST BE PRECEDED BY WRITTEN CONSENT FROM THE AUTHOR.	G000

HATCH PATTERNS

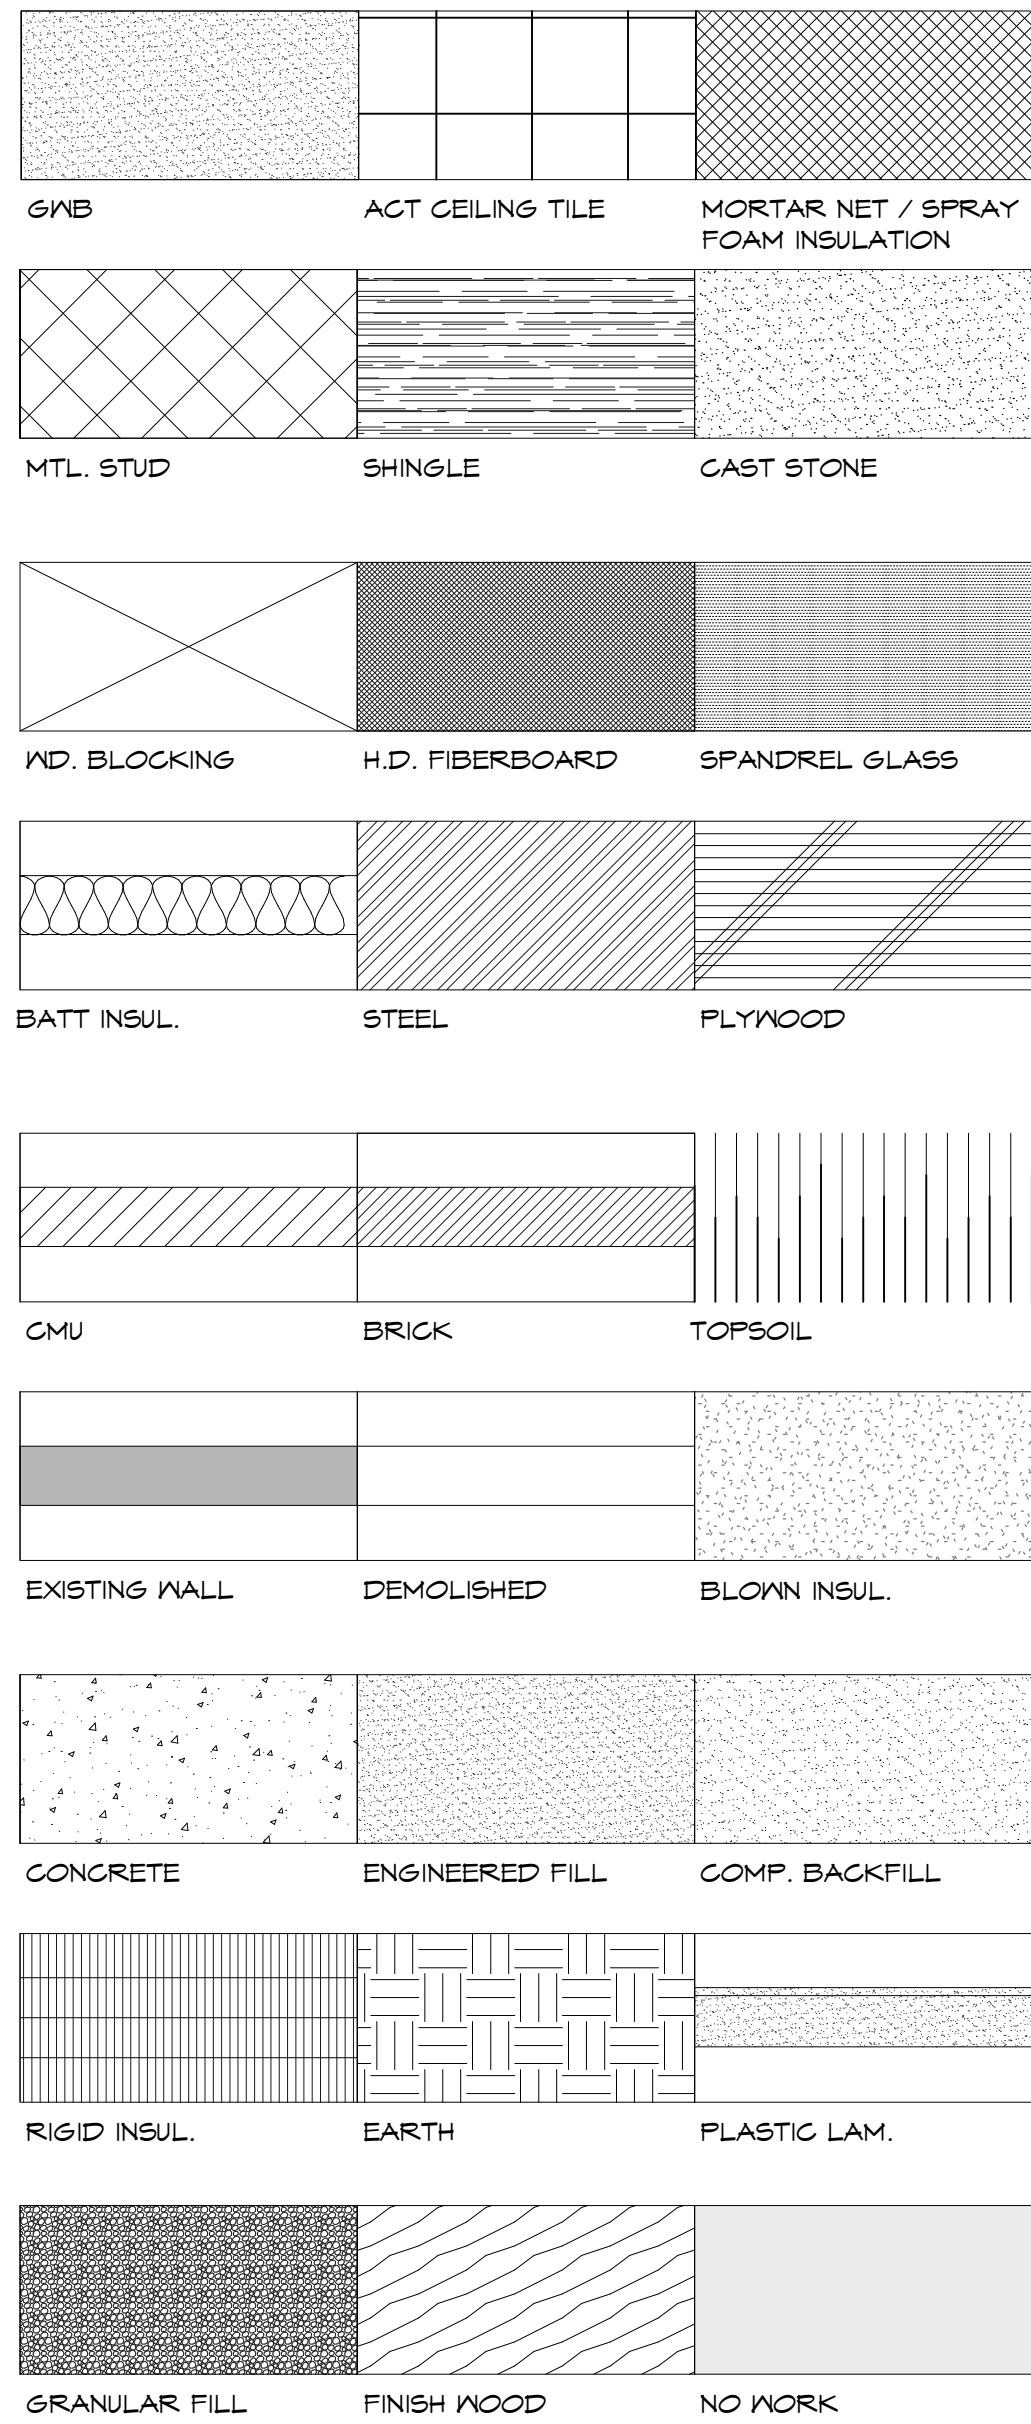


ABBREVIATIONS

A/W	AIR WATER	FA	FIRE ALARM	N	NORTH	SS	SOLID SURFACE, STAINLESS STEEL
ABV	ABOVE	FACP	FIRE ALARM CONTROL PANEL	NA	NOT APPLICABLE	ST	STAINED, STREET
ACM	ALUMINUM COMPOSITE MATERIAL	FAB	FABRICATE	NC	NOT IN CONTRACT	STL	STEEL
ACT	ACOUSTICAL CEILING TILE	FD	FLOOR DRAIN	NM	NOMINAL	STC	SOUND TRANSMISSION COEFFICIENT
ADA	AMERICANS WITH DISABILITIES ACT	FE	FIRE EXTINGUISHER	NRC	NOISE REDUCTION COEFFICIENT	STD	STANDARD
ADI	ADJACENT	FEG	FIRE EXTINGUISHER CABINET	NTS	NOT TO SCALE	STOR	STORAGE
ADO	AUTOMATIC DOOR OPERATOR	FF	FACTORY FINISH	NO	NUMBER	STRUCT	STRUCTURAL
AFF	ABOVE FINISH FLOOR	FFE	FINISHED FLOOR ELEVATION	NFPA	NATIONAL FIRE PROTECTION ASSOCIATION	SUSP	SUSPENDED
ALT	ALTERNATE	FIN	FINISH(ED)			SAP	SUSPENDED ACOUSTICAL PANEL
ALUM	ALUMINUM	FLASH	FLASHING	OA	OVERALL	SV	SHEET VINYL
AUTO	AUTOMATIC	FLEX	FLEXIBLE	OC	ON CENTER	SYM	SYMMETRY(ICAL) SYSTEM
		FND	FOUNDATION	OD	OUTSIDE DIAMETER	SYS	
BD	BOARD	FP	FIREPROOF	OFF	OFFICE	T	THICKNESS, TREAD
BLDG	BUILDING	FGB	FIBERGLASS	OFFC	OWNER FURNISH/ CONTRACTOR INSTALL	TD	TRENCH DRAIN
BLK'G	BLOCKING	FRM'G	FRAMING	OFOI	OWNER FURNISH/ OWNER INSTALL	T&G	TONGUE AND GROOVE
BMU	BURNISHED MASONRY UNIT	FRP	FIBER REINFORCED PLASTIC			TB	TACKBOARD
BO	BOTTOM OF	FT	FOOT, FEET, FIRE TREATED	OH	OPENING	TEMP	TEMPERED
BOD	BOTTOM OF DECK	FOOTING	FOOTING	OPNG	OPENING	TERM	TERMINATION
BOH	BACK OF HOUSE	FURR	FURRING(ED)	OPP	OPPOSITE	TERR	TERRAZZO
BOT	BOTTOM	FUT	FUTURE			TL	TILE
BR	BRICK			P	PAINT	TOB	TOP OF BEAM
BRG	BEARING	GA	GAGE, GAUGE	PAR	PARALLEL	TOC	TOP OF CONCRETE
BSMT	BASEMENT	GALV	GALVANIZED	PART	PARTITION	TOP	TOP OF FOOTING
		GC	GENERAL CONTRACTOR	PART BD	PARTICLE BOARD	TON	TOP OF MASONRY
C	CHANNEL	GL	GLASS, GLAZING	PC	PRECAST	TOP	TOP OF WALL
CAB	CORNER GUARD	GROUT	GROUT	PERF	PERFORATED	TOP	TOP OF PARAPET
CIP	CAST-IN-PLACE	GWB	GYPSUM WALLBOARD	PERIM	PERIMETER	TOS	TOP OF STEEL
CJ	CONTROL JOINT			PERP	PERPENDICULAR	TP	TOILET PAPER
CL	CENTER LINE	H, HT, HGT	HIGH, HEIGHT	PJ	PANEL JOINT	TPD	TOILET PAPER DISPENSER
CLG	CEILING	HB	HOLLOW CORE, HANDICAP	PLAM, PL	PLASTIC LAMINATE	TS	TRANSITION STRIP
CLR	CLEAR	HC	HEAVY DUTY	PLUMB	PLUMBING	TV	TELEVISION
CMF	CORROGATED METAL PANEL	HDFB	HIGH DENSITY FIBERBOARD	PNL	PANEL	TWS	TACKABLE WALL SURFACE
CMU	CONCRETE MASONRY UNIT	HDPE	HIGH DENSITY POLYETHYLENE	POL	POLISHED	TXT	TEXTILE
CO	CLEAN-OUT	HDNR	HARDWARE	FR	PAIR	TYF	TYPICAL
COL	COLUMN	HM	HOLLOW METAL	PEMB	PRE-ENGINEERED METAL BUILDING	UL	UNDERWRITERS' LABORATORY
CONC	CONCRETE	HORIZ	HORIZONTAL	PREFAB	PREFABRICATED	UON, UNO	UNLESS OTHERWISE NOTED
CONFG	CONFIGURATION	HR	HOUR	PREFIN	PREFINISHED		
CONN	CONNECTION	HVAC	HEATING, VENTILATION, AND AIR CONDITIONING	PREMFG	PREFABRICATED	VB	VAPOR BARRIER
CONST	CONTINUOUS			PVC	POLYVINYL CHLORIDE	VCT	VINYL COMPOSITION TILE
CFCI	CONTRACTOR FURNISH/ CONTRACTOR INSTALL	IBC	INTERNATIONAL BUILDING CODE	PLYND	PLYWOOD	VER	VERIFY
		ID	INSIDE DIAMETER			VERT	VERTICAL
CORR	CORRUGATED	IN	INCH(ES)	QSM	QUARTZ SURFACE MATERIAL	VEST	VESTIBULE
CPT	CARPET	INCL	INCLUDE(D)(ING)	QST	QUARRY TILE	VR	VAPOR RETARDER
CT	CERAMIC TILE	INFO	INFORMATION	QTB	QUARRY TILE BASE	VNG	VINYL WALL COVERING
CUBIC	CUBIC	INT	INTERIOR	QTY	QUANTITY	VTR	VENT-THRU-ROOF
CJ FT	CABINET UNIT HEATER	JAN	JANITOR CLOSET			W	WEST, WIDE(TH)
CJH		JST	JOIST(S)	R	RADIUS, RISER	W/	WITH
		JT	JOINT	RA	RETURN AIR	W/O	WITHOUT
D	DEEP, DEPTH	KIT	KITCHEN	RAF	RESILIENT ATHLETIC FLOORING	WAF	WOOD ATHLETIC FLOORING
DEPT	DEPARTMENT			RB	RESILIENT BASE	WB	WALL BASE, WEATHER BARRIER
DBL	DOUBLE	L	LONG, LENGTH	RCP	REFLECTED CEILING PLAN	WC	WATER CLOSET
DEMO	DEMOLISH	LAB	LABORATORY	RD	ROOF DRAIN	WF	WINDOW FILM
DTL	DETAIL	LAM	LAMINATE	REF, RE	REFERENCE	WG	WALL GRAPHIC
DF	DRINKING FOUNTAIN	LAV	LAVATORY	REINF	REINFORCE(D)(ING)	WH	WATER HEATER
DIA Ø	DIAMETER	LBS	POUNDS	REQD	REQUIRED	WND	WINDOW
DIAG	DIAGONAL	LF	LINEAL FOOT	RES	RESILIENT	WP	WATERPROOF
DIM	DIMENSION	LH	LEFT HAND	REV	REVISION	WR	WATER RESISTANT
DISP	DISPENSER	LGT	LIGHT	RH	RIGHT HAND	WS	WALL SURFACE
DN	DOWN	LVR	LOUVER	RM	ROOM	WT	WEIGHT, WINDOW TREATMENT
DPS	DOOR POSITION SWITCH	LVT	LUXURY VINYL TILE	RO	ROUGH OPENING	WTP	WALL TILE PATTERN
DR	DRAWING	MAS	MASONRY	ROW	RIGHT OF WAY	WNM	WELDED WIRE MESH
DWG	DRAWING	MAT	RECESSED WALK OFF MAT	RTU	ROOF TOP UNIT	XPS	EXTRUDED POLYSTYRENE
DWL	DOWEL	MB	MARKER BOARD	RUB	RUBBER FLOORING/TREADS/RISERS	YD	YARD
		MAT	MATERIAL	RVL	RAINWATER LEADER		
E	EAST	MAX	MAXIMUM				
EA	EACH	MED	MEDIUM, MEDICAL	S	SOUTH, SEALED		
EAC	ELECTRONIC ACCESS CONTROL	MECH	MECHANICAL	SA	SUPPLY AIR		
EPDM	ETHYLENE PROPYLENE DIENE MONOMER	MEMB	MEMBRANE	SC	SOLID CORE		
		MEZZ	MEZZANINE	SCHED	SCHEDULE		
EFCS	EPOXY FLOOR COATING SYSTEM	MFG	MANUFACTURER	SECT	SECTION		
EIFS	EXTERIOR INSULATION AND FINISH SYSTEM	MHO	MAGNETIC HOLD OPEN	SD	SEE DETAIL		
		MM	MILLIMETER	SF	SQUARE FEET		
ELEC	ELECTRICAL	MIN	MINIMUM	SHEATH	SHEATHING		
ELEV	ELEVATOR, ELEVATION	MISC	MISCELLANEOUS	SHT	SHEET		
EMS	ENTRANCE MAT SYSTEM	MOD	MODULAR, MODIFICATION	SHWR	SHOWER		
EP	EPOXY PAINT	MOV	MOVABLE	SIM	SIMILAR		
EPS	EXPANDED POLYSTYRENE	MR	MOISTURE RESISTANT	SOG	SLAB ON GRADE		
EQUAL	EQUAL	MTD	MOUNTED	SPEC	SPECIFICATION		
EQUIP	EQUIPMENT	MET, MTL	METAL	SPEAKER	SPEAKER		
ETC	ETCETERA			SQ	SQUARE		
EVN	EACH WAY						
EXIST, EX	EXISTING						
EXC	EXCAVATE(ION)						
EXP	EXPANSION, EXPOSED						
EXP ST	EXPOSED STRUCTURE						
EXT	EXTERIOR						
EXTR	EXTRUSION						


ARCHITECTURAL GENERAL NOTES

- CONTRACTORS TO VISIT SITE AND FAMILIARIZE THEMSELVES WITH ALL EXISTING CONDITIONS.
- CONTRACTORS TO LOCATE ALL UNDERGROUND UTILITIES PRIOR TO ANY CONSTRUCTION OR EXCAVATION.
- EACH CONTRACTOR/TRADE SHALL SEAL ANY AND ALL VERTICAL AND HORIZONTAL PENETRATIONS CAUSED BY THEIR WORK.
- PROVIDE ADEQUATE WOOD OR METAL BLOCKING AND BACKING FOR ALL WALL AND CEILING MOUNTED EQUIPMENT INDICATED IN THESE DOCUMENTS, WHETHER OR NOT THIS EQUIPMENT IS PROVIDED IN THIS CONTRACT OR BY OTHERS (I.E. EQUIPMENT BY OWNER). REFERENCE PLANS AND INTERIOR ELEVATIONS SHALL LOCATE ALL PENETRATIONS THROUGH FIRE PARTITION.
- THIS LINE INDICATES 0.5 HOUR RATED FIRE PARTITION. EACH CONTRACTOR SHALL ADEQUATELY FIRESTOP & SEAL ALL PENETRATIONS THROUGH FIRE RATED CONSTRUCTION.
- THIS LINE INDICATES 1 HOUR RATED FIRE PARTITION. EACH CONTRACTOR SHALL ADEQUATELY FIRESTOP & SEAL ALL PENETRATIONS THROUGH FIRE RATED CONSTRUCTION.
- THIS LINE INDICATES 1 HOUR RATED FIRE BARRIER. EACH CONTRACTOR SHALL ADEQUATELY FIRESTOP & SEAL ALL PENETRATIONS THROUGH FIRE RATED CONSTRUCTION.
- THIS LINE INDICATES 2 HOUR RATED FIRE BARRIER. EACH CONTRACTOR SHALL ADEQUATELY FIRESTOP & SEAL ALL PENETRATIONS THROUGH FIRE RATED CONSTRUCTION.
- THIS LINE INDICATES 3 HOUR RATED FIRE BARRIER. EACH CONTRACTOR SHALL ADEQUATELY FIRESTOP & SEAL ALL PENETRATIONS THROUGH FIRE RATED CONSTRUCTION.
- LARGE SCALE DETAILS AND PLANS TAKE PRECEDENCE OVER SMALL SCALE DRAWINGS. COORDINATE AND VERIFY ALL DIMENSIONS, OPENINGS, AND CONDITIONS WITH CIVIL, STRUCTURAL, MECHANICAL, ELECTRICAL, AND ALL OTHER PERTINENT DRAWINGS AND TRADES PRIOR TO CONSTRUCTION. NOTIFY ARCHITECT OF DISCREPANCIES AS SOON AS POSSIBLE. DO NOT SCALE DRAWINGS.
- FOR ALL DETAILS THAT ARE TYPICAL, INCORPORATE INTO PROJECT AT APPROPRIATE LOCATIONS WHETHER SPECIFICALLY INDICATED OR NOT. CONFLICTS BETWEEN DRAWINGS SHALL BE BROUGHT TO THE ATTENTION OF THE ARCHITECT FOR CLARIFICATION.
- ALL CONSTRUCTION SHALL COMPLY WITH THE REQUIREMENTS OF APPLICABLE LOCAL, STATE, AND FEDERAL CODES OR REGULATIONS. ALL EXISTING SITE AND BUILDING COMPONENTS TO REMAIN SHALL BE PROTECTED DURING CONSTRUCTION. ALL DAMAGED SURFACES AND EQUIPMENT SHALL BE REPAIRED OR REPLACED AS REQUIRED BY THE OWNER.
- MAINTAIN A CLEAN AND SECURE SITE.
- VERIFY SIZES AND LOCATIONS FOR BACKING/BLOCKING REQUIRED FOR MOUNTING MECHANICAL AND/OR ELECTRICAL EQUIPMENT.
- VERIFY SIZES AND LOCATIONS OF MECHANICAL AND/OR ELECTRICAL PENETRATIONS.
- EXPOSED ENDS OF ALL PROJECTING ELEMENTS SUCH AS SILLS, LEDGES, AND SIMILAR COMPONENTS FABRICATED IN METAL, SOLID SURFACE, QUARTZ, ETC. SHALL BE FINISHED THE SAME AS THE FRONT EDGE.
- INDICATES MASONRY CONTROL JOINT. MASONRY CONTRACTOR TO PROVIDE ALL INDICATED AND OTHERS AS REQUIRED. COORDINATE ALL LOCATIONS WITH ARCHITECT. PROVIDE MASONRY CONTROL JOINTS FROM TOP OF DOOR TO TOP OF WALL WITH BOND BREAKER @ DOOR LTEL, TYPICAL.
- ALL 'DAMAGED' / REPAIRED / REPLACED GMB TO BE PAINTED TO MATCH EXISTING, UNLESS NOTED OTHERWISE.
- ALL INTERIOR WOOD TRIM TO BE PAINTED P-2, SEE INTERIOR ELEVATIONS.
- ALL WINDOW SILLS/APRONS TO BE WOOD, PAINTED P-2, SEE INTERIOR ELEVATIONS.
- SEE ELEVATIONS AND DETAILS FOR ADDITIONAL INFORMATION ON THE APPLICATION OF MATERIALS.
- DIMENSIONS ARE RELATIVE TO FLOOR (100-0" FFE) UNLESS OTHERWISE NOTED.
- EQUIPMENT AND ACCESSORIES ARE INTENDED TO BE LOCATED TO MEET ALL CODES, INCLUDING ACCESSIBILITY. NOTIFY ARCHITECT IF MOUNTING HEIGHT INDICATED DEVIATES.
- ALIGN FIXTURES / EQUIPMENT AS SHOWN ON DRAWINGS, ALSO INDICATED BY CENTERLINES.
- ELEVATION, DETAIL, ETC. TAGS WITH 'SIM' NOTATION REFER TO SPACE THAT MAY BE SIMILAR AND/OR MIRRORED IN ORIENTATION, ONE OR BOTH CONDITIONS MAY OCCUR. ELEVATIONS, DETAILS, ETC. THAT ARE REPEATED IN A SIMILAR AND/OR MIRRORED CONDITION ARE DRAWING ONCE FOR CLARITY. IF QUESTIONS OR OBSERVATIONS OF VARIABLES SHOULD ARISE DURING CONSTRUCTION, CONTACT THE ARCHITECT.
- EACH CONTRACTOR IS RESPONSIBLE FOR PROVIDING FIRE RATED SEALANT/JOINT STOPPING @ ALL FIRE RATED PENETRATIONS.
- PAINTING CONTRACTOR TO SET UP PRE-INSTALLATION MEETING WITH DESIGN TEAM PRIOR TO PAINTING.

ROOF TYPES

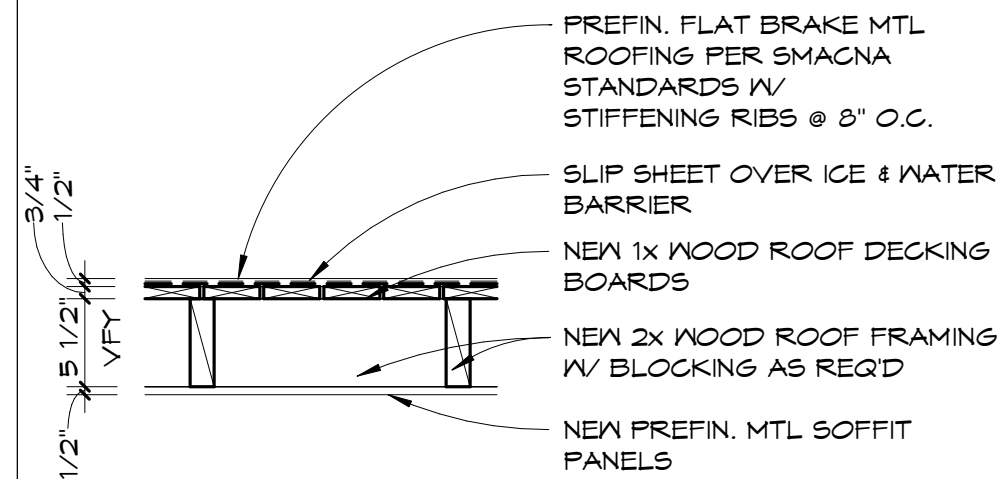

EXTERIOR WALL TYPES

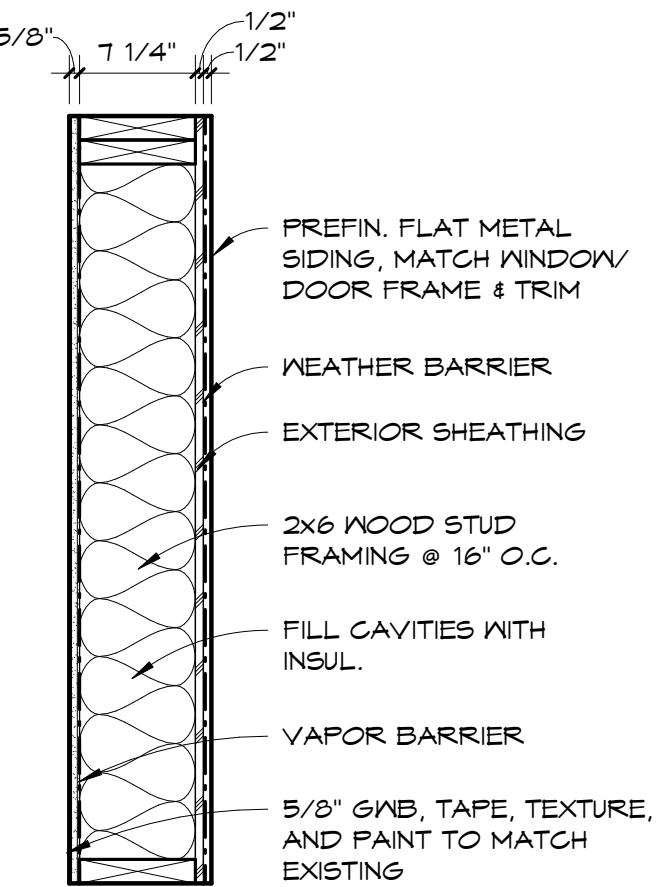

221 MAIN ST S FACADE IMPROVEMENTS

221 MAIN ST S

ACKERMAN
ESTVOLD
1907 17th St SE Minot, ND 58701
701.837.8737 · www.ackerman-estvold.com
Minot, ND | Fargo, ND | Boise, ID

I hereby certify that this plan specification, or report was prepared by me or under my direct supervision, and that I am a duly licensed professional engineer in the State of North Dakota.
Date: 4/19/24 Ref. No. 1774

DRAWN BY: JTK
CHECKED BY: RMA

04.29.2024


REVISION

DATE

PROJECT #:
R24008

GENERAL NOTES
& REFERENCES

G001

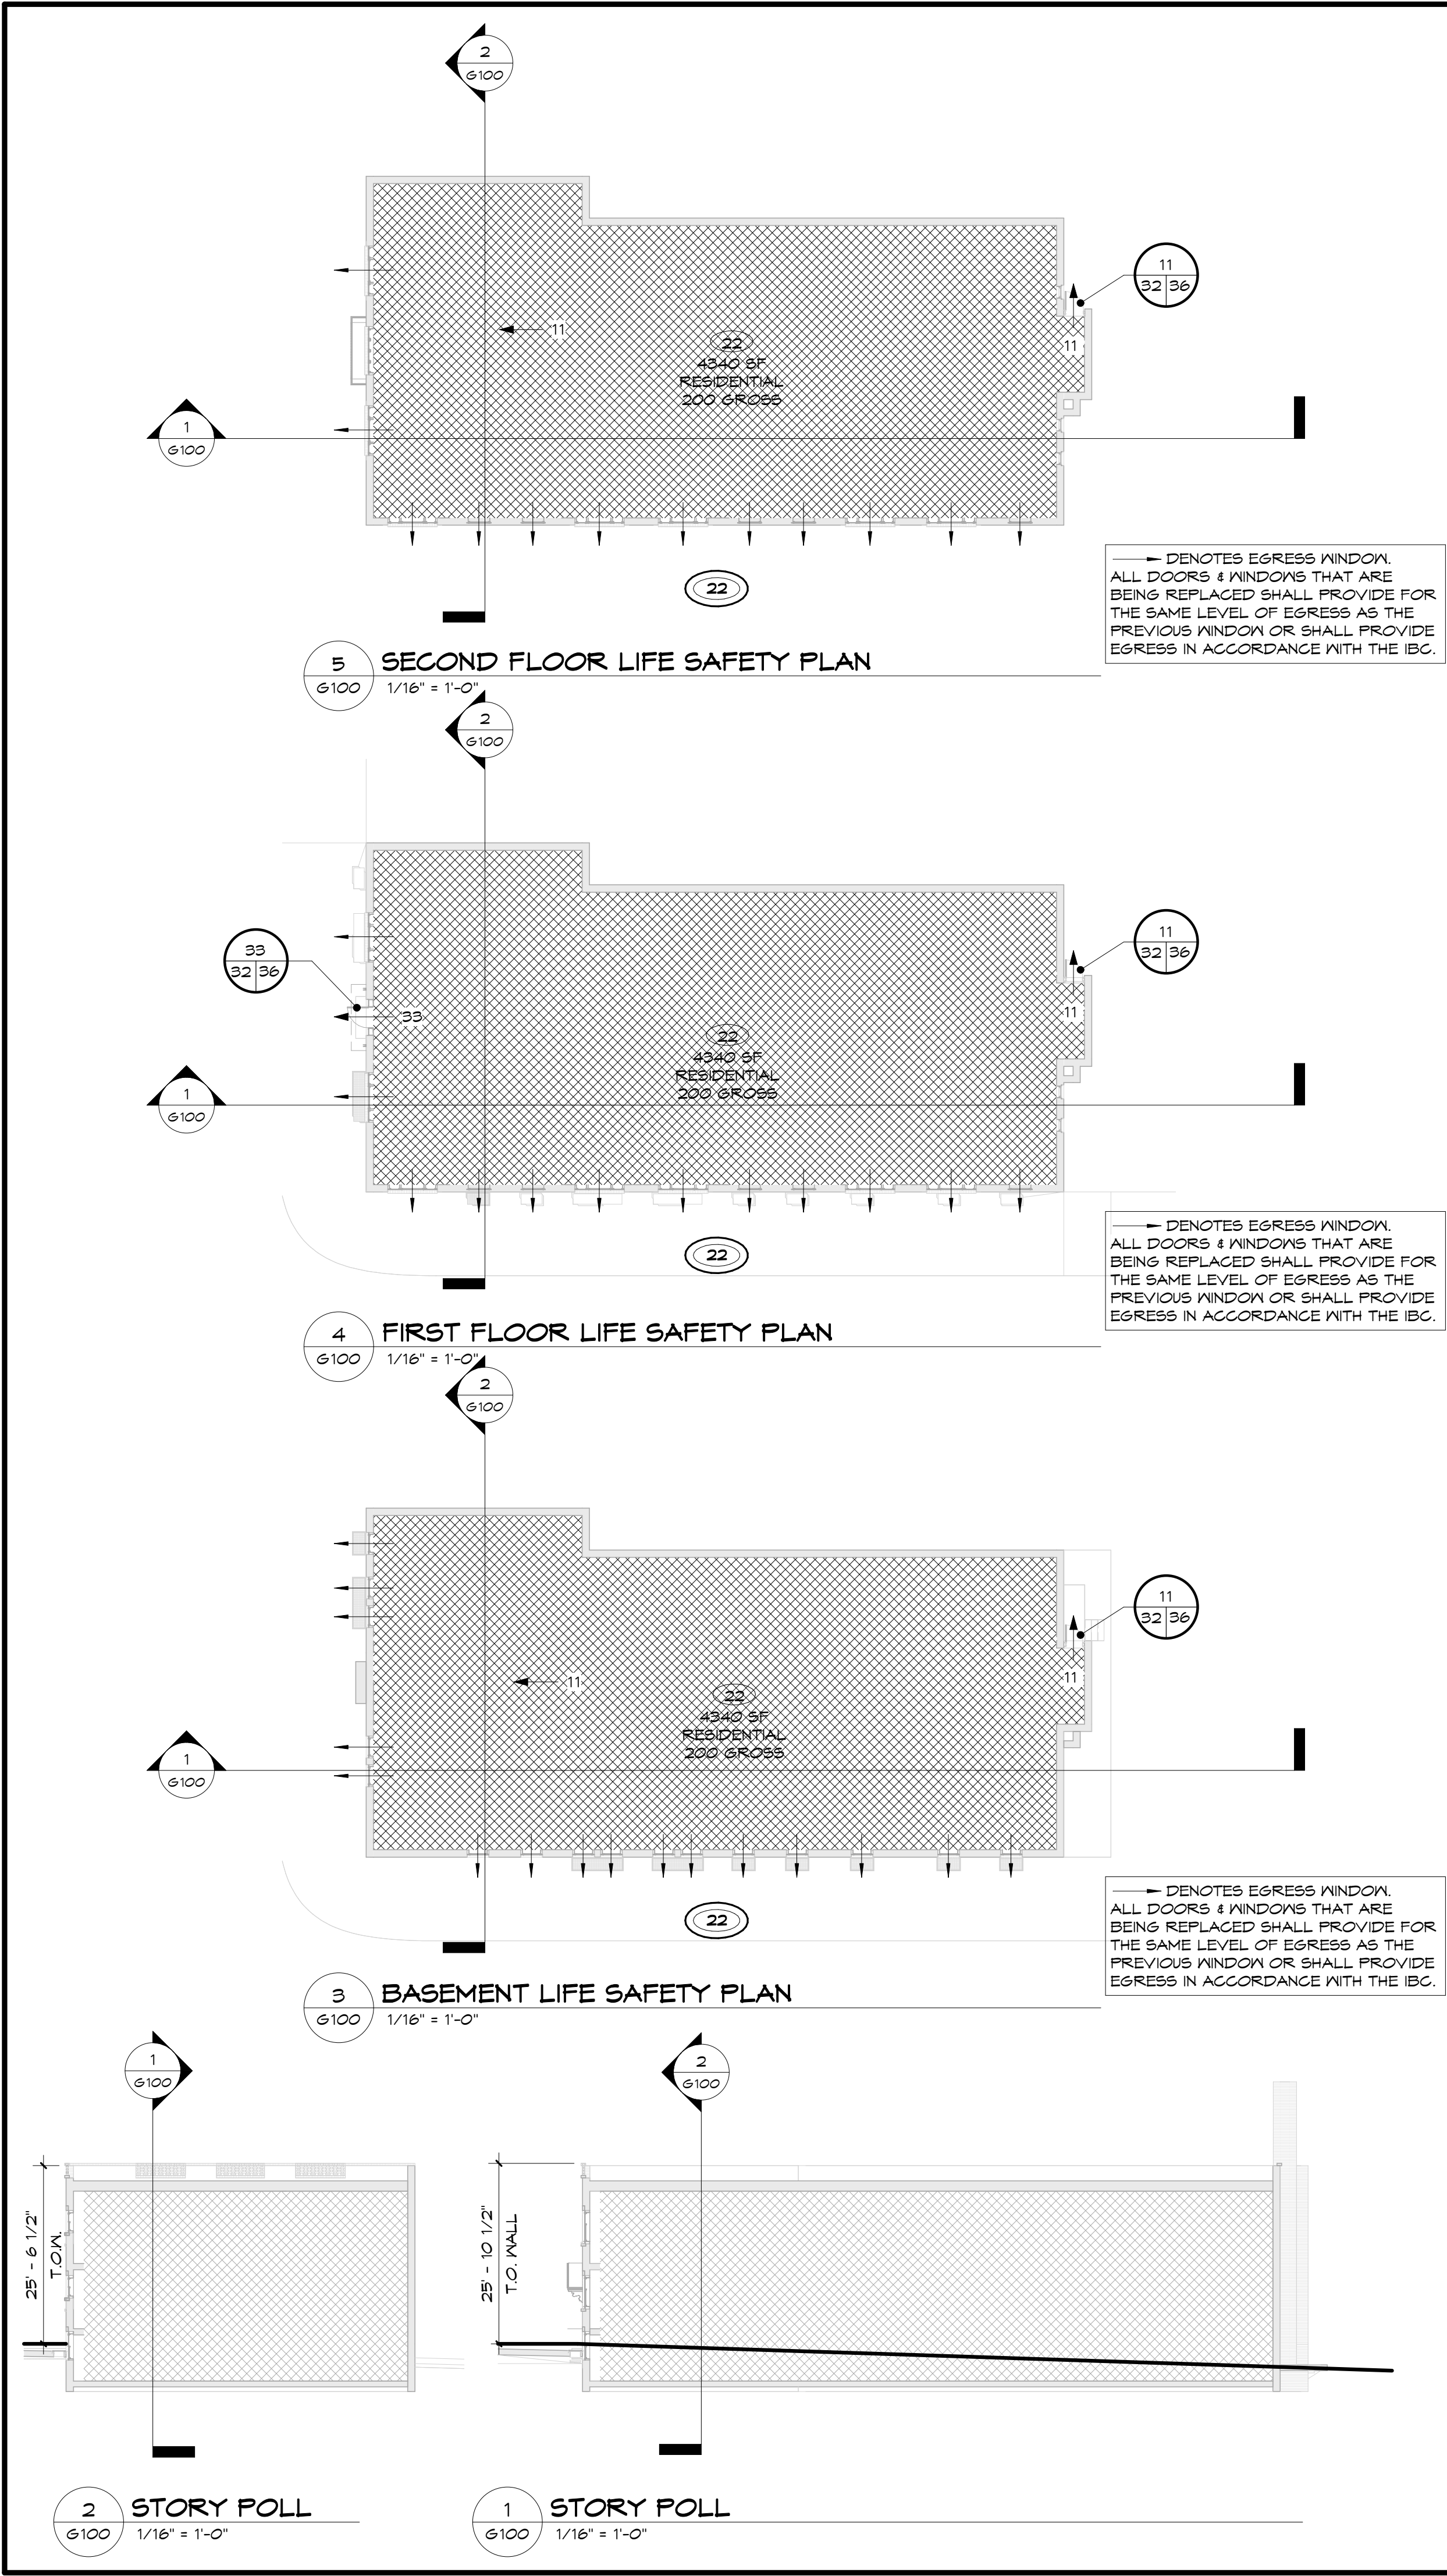

CODE LEGEND

- ROOM TAG**
- ### ROOM OCCUPANT LOAD
 - 150 SF ROOM AREA
 - OCCUPANCY CLASSIFICATION
 - ### SF OCCUPANT LOAD FACTOR
- DOOR TAG**
- NUMBER OF OCCUPANTS EXITING
 - PROVIDED EXIT WIDTH
 - REQUIRED EXIT WIDTH
- STAIR TAG**
- NUMBER OF OCCUPANTS EXITING
 - PROVIDED EXIT WIDTH
 - REQUIRED EXIT WIDTH
- FIRE BARRIERS**
- 1/2-HR FIRE
 - 1-HR FIRE
 - 2-HR FIRE
 - 3-HR FIRE
- FIRE PARTITIONS**
- 1/2-HR FIRE
 - 1-HR FIRE
 - 2-HR FIRE
 - 3-HR FIRE
- CUMULATIVE OCCUPANT LOAD**
- ###
- OCCUPANT W/ DIRECTION OF TRAVEL**
- ###

WALL RATING LEGEND

- Fireblocking:**
- Concealed wall spaces.
 - Connections between vertical & horizontal spaces (i.e. wall / drop ceiling interface).
 - Ceiling & floor openings – annular spaces.
 - Exterior Wall Coverings – areas shall not exceed 100 sf.
- Opening Protectives (Section 716)**
- Openings and assemblies are not required to be protected as noted above.
- Concealed Spaces (Section 718)**
- Fireblocking shall be installed in combustible concealed locations in accordance with this section.

221 Main St S Facade Improvements
Minot, ND 58701
A-E Project No. R24008

Subject: Building Code Review
Date: March 11, 2024

Governing Code: 2021 IBC
Building Official: Luke Tillema

Applicable codes include:

- 2021 International Building Code
- 2021 International Existing Building Code
- 2021 International Mechanical Code
- 2021 International Energy Conservation Code
- 2021 Fire Code
- 2018 North Dakota State Plumbing Code (Uniform Plumbing Code – 2009)
- 2017 National Electrical Code, Laws, Rules and Wiring Standards of North Dakota

A. Project Description

The proposed design is a facade improvement project for an existing building with an R-2 Residential occupancy. The existing building is a split-level apartment building with apartments in the basement and on the first and second floors. The units are entered via a common access hallway in the center of each floor. There is also ancillary storage, support, and mechanical space for the building.

Existing Construction is combustible/non-rated per IBC Construction Type V-B and consists of stone foundation walls with wood floor & roof joists. The existing exterior envelope consists of brick masonry walls with ornamental stone and painted wood windows. New construction for the renovation / remodel is combustible/non-rated per IBC Construction Type V-B and consists of wood infill framing, fiberglass doors and windows and prefinished metal trim. Masonry cleaning & re-pointing will be performed as indicated on the drawings. The building is required to be sprinkled according to IBC Section 903.2.1.2, but a new system is not required to be installed per IBC Section 703. The work will only be performed to the South and West Facades.

Total floor area:

Basement Floor (Renovation / Remodel):	4,309 sf
First Floor (Renovation / Remodel):	4,309 sf
Second Floor (Renovation / Remodel):	4,309 sf
Total:	12,927 sf (Total Building Area)

INTERNATIONAL EXISTING BUILDING CODE

- B. Provisions for All Compliance Methods (IBC Chapter 3)**
- ADMINISTRATION (IBC Section 301)**
- The repair and alteration of all existing buildings shall comply with Section 301.2 and 301.3, respectively. The provisions of Sections 302 through 309 shall not apply to existing buildings.
 - Repairs shall comply with the requirements of Chapter 4 per IBC Section 301.2.
 - Alterations of all existing building shall comply with the requirements of Section 303.2 per IBC Section 301.3.
 - Alterations, additions and changes of occupancy complying with the applicable requirements of Chapter 6 through 12 of this code shall be considered in compliance with the provisions of this code per IBC Section 301.3.2.
- GENERAL PROVISIONS (IBC Section 302)**
- The code official shall have the authority to require the elimination of conditions deemed dangerous per IBC Section 302.1.
 - Where the provisions of the other codes conflict with provisions of this code, the provisions of this code shall take precedence per IBC Section 302.2.
 - Materials already in use in a building in compliance with requirements or approvals in effect at the time of their erection or installation shall be permitted to remain in use unless determined by the code official to be unsafe per IBC Section 302.3.
 - Except as otherwise required or permitted by this code, materials permitted by the applicable code for new construction shall be used. Like materials shall be permitted for repairs and alterations, provided that unsafe conditions are not created per IBC 302.4.
 - Occupancy and Use shall be determined in accordance with Chapter 3 of the IBC per IBC Section 302.5.
- ACCESSIBILITY FOR EXISTING BUILDINGS (IBC Section 306)**
- Buildings and facilities shall be designed and constructed to be accessible in accordance with this code and the alteration and existing building provisions in ICC A117.1, as applicable per IBC Section 306.2.
 - A facility that is constructed or altered to be accessible shall be maintained accessible during occupancy. Required accessible means of egress shall be maintained during construction, demolition, remodeling or alterations and additions to any occupied building, except where an approved temporary means of egress & accessible means of egress are provided per IBC Section 306.3.
 - An alteration that decreases or has the effect of decreasing accessibility of a building, facility or element, thereof, below the requirements for new construction at the time of the alteration is prohibited. The number of accessible elements need not exceed that required for new construction at the time of alteration per IBC Section 306.3.1.
 - An alteration of an existing facility shall not impose a requirement for greater accessibility than that which would be required for new construction per IBC 306.4.
 - A facility that is altered shall comply with the applicable provisions in Chapter 11 of the International Building Code, ICC A117.1 and the provisions of Sections 306.7.1 through 306.7.6, unless technically infeasible. Where compliance with this section is technically infeasible, the alteration shall provide access to the maximum extent technically feasible per IBC Section 306.7.
 - Where an alteration affects the accessibility to, or contains an area of primary function, the route to the primary function area shall be accessible. The accessible route to the primary function area shall include toilet facilities and drinking fountains serving the area of primary function per IBC Section 306.7.1.
 - Exception #1: The costs of providing the accessible route are not required to exceed 20 percent of the costs of the alterations affecting the area of primary function.
 - Accessible means of egress required by Chapter 10 of the International Building Code are not required to be added in existing facilities per IBC Section 306.7.2.
 - Type B dwelling or sleeping units required by Section 1108 of the International Building Code are not required to be provided in existing buildings and facilities undergoing alterations where the work area is 50 percent or less of the aggregate area of the building per IBC Section 306.7.4.
 - Where an alteration includes alterations to an entrance that is not accessible, and the facility has an accessible entrance, the altered entrance is not required to be accessible unless required by Section 306.7.1. Signs complying with Section 1112 of the International Building Code shall be provided per IBC Section 306.7.5.
 - Exterior accessible routes, including curb ramps, shall be not less than 36 inches minimum in width per IBC Section 306.7.6.

- SMOKE ALARMS (IBC Section 307)**
- Smoke alarms are not required since work is classified as a Level 1 Alteration per IBC Section 307.1 Exception #1.
- CARBON MONOXIDE DETECTION (IBC Section 308)**
- Carbon Monoxide Detection is not required since work is classified as a Level 1 Alteration per IBC Section 308.1 Exceptions #1 & #2.
- ADDITIONS AND REPLACEMENTS OF EXTERIOR WALL COVERINGS AND EXTERIOR WALL ENVELOPES (IBC Section 309)**
- Where an exterior wall covering or exterior wall envelope is added or replaced, the materials and methods used shall comply with the requirements for new construction in Chapter 14 and Chapter 26 of the IBC per IBC Section 309.2.
- Level of Alteration (IBC Chapter 6)**
- ALTERATION LEVEL 1 (IBC Section 602)** – Removal & Replacement or covering of existing materials, elements, equipment or fixtures using new materials, elements, equipment, or fixtures that serve the same purpose.
- Shall comply with the Provisions of IBCs Chapter 7.
- Alterations - Level 1 (IBC Chapter 7)**
- GENERAL (IBC Section 701)**
- Level 1 alterations as described in Section 602 shall comply with the requirements of this chapter per IBC Section 701.1.
 - An existing building or portion thereof shall not be altered such that the building becomes less safe than its existing condition per IBC Section 701.2.

- BUILDING ELEMENTS & MATERIALS (IBC Section 702):**
- Interior Finishes shall comply with chapter 8 of the IBC per IBC Section 702.1.
 - Interior Trim materials shall comply with Section 806 of the IBC per IBC Section 702.3.
 - Window Opening Control Devices on Replacement Windows: Window opening controls devices complying with ASTM E2050 shall be installed where an existing window is replaced with an operable window on the 1st and 2nd floor in accordance with IBC Section 702.4.
 - Replacement windows for emergency escape and rescue openings: Egress windows shall be exempt from IBC Section 1031.3 in accordance with IBC Section 702.5
 - Replacement windows must have same or better operability than existing windows.
 - Window must be largest size offered by manufacturer that fits within the existing opening.
 - Bars, grilles, covers or screens: Permitted to be placed over emergency escape and rescue openings or window wells that serve such openings, provided that all of the following are met:
 - Minimum net clear opening size complies with the code that was in effect at the time of construction.
 - Such devices shall be releasable or removable from the inside without the use of a key, tool or force greater than that which is required for normal operation of the escape and rescue opening.
 - Where such devices are installed, they shall not reduce the net clear opening of the emergency escape and rescue openings.
 - Smoke alarms shall be installed in accordance with Section 907.2.1.1 of the International Building Code.
- FIRE PROTECTION (IBC Section 703):**
- General: Alterations shall be done in a manner that maintains the level of fire protection provided per IBC Section 703.1.
- MEANS OF EGRESS (IBC Section 704):**
- General: Alterations shall be done in a manner that maintains the level of protection provided for the means of egress per IBC Section 704.1.
- ENERGY CONSERVATION (IBC Section 705):**
- Minimum requirements (705.1): Alterations Shall conform to the energy requirements of the IECC as they relate to new construction only.

INTERNATIONAL BUILDING CODE

- E. Type of Construction (Chapter 6):**
- Type V-B (Section 602.5)** – Construction of any material permitted by code.
- F. Occupancy Classification (Chapter 3):**
- Group R-2 (Section 310.2) – Residential Group – Apartment houses.**
- Special Detailed Requirements Based on Use and Occupancy (Chapter 4):**
- Groups I-1, R-1, R-2, R-3, and R-4 (Section 420)**
 - Separation Walls:** Walls separating dwelling units and walls separating dwelling units from other occupancies shall be constructed as fire partitions in accordance with Section 708 per IBC Section 420.2.
 - No work is being performed on the existing separation walls.
 - Horizontal Separation:** Floor assemblies separating dwelling units and floor assemblies separating dwelling units from other occupancies shall be constructed as horizontal assemblies in accordance with Section 711 per IBC section 420.3.
 - No work is being performed on the existing horizontal assemblies.
 - Automatic Sprinkler System:** Group R occupancies shall be equipped throughout with an automatic sprinkler system in accordance with Section 903.2.8 per IBC section 420.4.
 - An Automatic Sprinkler system shall not be required per IBC Section 703.
 - Fire & Smoke Alarm Systems:** Fire alarm systems and smoke alarms shall be provided in accordance with Section 907.2.9. Single or Multiple-station smoke alarms shall be provided in accordance with Section 907.2.11 per IBC section 420.5.
 - A manual fire alarm system shall not be required per IBC Section 703.
 - The existing building contains single station smoke alarms throughout.
 - Cooking Facilities:** Group R cooking appliances used for domestic cooking shall be in accordance with Section 917.2 of the IMC per IBC section 420.10
 - No work is being performed on the existing cooking facilities.
- H. General Building Heights and Areas (Chapter 5):**
- Allowable / Actual Floor Area / Building Height (Sections 503, 504, and 505):**
- The building is Type V-B construction. The building is not sprinkled – NS. The actual building height is 26'-6" from grade to the top of the West roof parapet wall.
- R-2 Occupancy / Type V-B Construction**
- Basic allowable height (Table 504.3 & 504.4): **2 stories / 40 feet**
- *NS – Buildings without an automatic sprinkler system
- Basic allowable area (Table 506.2): **7,000 SF**
- *NS – Buildings without an automatic sprinkler system
- Building Area Modification:**
- Allowable Area Determination (506.2) Equation 5-3
- $A_n = (A - (PS \times V))$
- $A_n = (7,000 + (7,000 \times 0.41))$
- $A_n = 7,287$
- $A_n = 9,870 \text{ SF}$ – Allowable floor area per floor
- Footprint Increase Determination (506.3) Table 506.3.3
- $I_n = (F/P - 0.25) W/30$
- $I_n = (204/308 - 0.25) 30/30$
- $I_n = 10.66 - 0.25 = 1$
- $I_n = 0.41$
- Incidental Use (Section 509)**
- No incidental uses have been identified.

- I. Types of Construction (Chapter 6):**
- Construction Classification (Section 602)**
- Type V Construction shall comply with Section 602.5 and shall be of any material permitted by code.
- Fire Resistive Requirements for Building Elements (Tables 601 & 602):** Building Elements shall be constructed as noted below:

Building Element	Required Fire Resistance Ratings: Type V-B
Structural Frame Including columns, girders, & trusses	0 HR
Exterior Bearing Walls	0 HR
Interior Bearing Walls	0 HR
Exterior Non-Bearing Walls	1 HR*
< 10' Fire Separation	0 HR
Exterior Non-Bearing Walls 10' ≤ X < 30' Fire Separation	0 HR
Exterior Non-Bearing Walls ≥ 30' Fire Separation	0 HR
Interior Non-Bearing Walls	0 HR
Floor Construction Including supporting beams & joists	0 HR
Roof Construction Including supporting beams & joists	0 HR

*All affected exterior walls are not required to be fire rated per table 705.5.

- J. Fire and Smoke Protection Features (Chapter 7):**
- Exterior Walls (Section 705)**
- Exterior walls shall be constructed in compliance with this section.
 - Affected openings are not required to be rated per section 705.8.1 Exception #2 and Table 705.8 as all affected openings have a fire separation distance greater than 30'-0".
- Opening Protectives (Section 716)**
- Openings and assemblies are not required to be protected as noted above.

- Concealed Spaces (Section 718)**
- Fireblocking shall be installed in combustible concealed locations in accordance with this section.
- Fireblocking:**
- Concealed wall spaces.
 - Connections between vertical & horizontal spaces (i.e. wall / drop ceiling interface).
 - Ceiling & floor openings – annular spaces.
 - Exterior Wall Coverings – areas shall not exceed 100 sf.

- Concealed Sleeper spaces – areas shall not exceed 100 sf.
- K. Interior Finish Requirements (Chapter 8):**
- Interior finishes shall comply with IBC chapter 8 and table 803.1.3.
 - Interior trim materials shall comply with IBC Section 806.
- L. Fire Protection System (Chapter 9):**
- New fire protection systems are not required per IBC Section 703.
- M. Means of Egress (Chapter 10):**
- Level of protection provided for the means of egress shall be maintained per IBC Section 704.1.
 - Occupant Loads – Calculated per IBC Table 1004.5.

Occupant Load Summary – Section 1004

Floor	Occupants	Egress Width: Stairways, 0.3 in. / ft.	Egress Width: Other Provided	Egress Width: Other 0.2 in. / occ.	Egress Width: Other Provided
Basement	22	6.6	36 Minimum	4.4	36 Minimum
Main Floor	22	6.6	36 Minimum	4.4	36 Minimum
2 nd Floor	22	6.6	36 Minimum	4.4	36 Minimum
TOTAL	66		Occupants		

- Exit Width** – Calculated per Section 1005 and maintained per IBC Section 704.
- Stairways** – Calculated at 0.3 inches per occupant, per 1005.3.1. See drawings.
 - Other Egress Components** – Calculated at 0.2 inches per occupant, per 1005.3.2. See drawings.
 - Convergence** – from above (1st) and below (basement) converge at an intermediate level (ground floor), the capacity of the means of egress from the point of convergence shall be not less than the largest minimum width or the sum of the required capacities for the stairways or ramps serving the two adjacent stories, whichever is larger.
- Means of Egress Illumination (Section 1008).**
- The means of egress serving a room or space shall be illuminated at all times that the room or space is occupied per section 1008.2.

- Means of Egress Components** – Shall meet the requirements of IBC Chapter 10.
- Doors** – Section 1010.
 - Stairways** – Section 1011.
 - Exit Signs** – Section 1013.
 - Exit and Exit Access doors shall be marked by an approved exit sign readily visible from any direction of egress travel.
 - The path of egress travel to exits and within exits shall be marked by readily visible exit signs to clearly indicate the direction of egress travel in cases where the exit or the path of egress travel is not immediately visible to the occupants.
 - Exit sign placement shall be such that any point in an exit access corridor or exit passage way is within 100 feet or the listed viewing distance of the sign, whichever is less, from the nearest visible exit sign.
 - Exit Signs are not required in rooms or areas that require only one exit or exit access.
- Exit Access (Sections 1016, 1006, 1007, 1017, 1019, and 1020)**
- Egress through intervening spaces** shall comply with Section 1016.2.
 - The number of exits required** for an individual space or level are illustrated in the table below (Tables 1006.3.3 & 1006.3.4).

Occupant Load	Exits Required
< 50	1
50 - 500	2
501 - 1,000	3
> 1,000	4

- Multiple exits** shall be located no closer together than one-half the length of the maximum overall diagonal dimension of the area served per Section 1007.1.1.
- Exit Access Travel Distance** to exits shall not exceed 200 feet including unenclosed stairways within the exit access without an automatic sprinkler system per Table 1017.2.
- Corridors** are required to be fire rated per Table 1002.2.
 - No work is being performed on the existing corridor walls.

- Exits (Sections 1022, 1006, 1007, 1023, 1026, 1028, & 1029)**
- Number of exits / exit configuration** – shall comply with Section 1006, 1007.
 - Exit Discharge** – shall comply with Section 1028.

- Emergency Escape And Rescue (Section 1031)**
- EBRDs** – Shall comply with Section 1031.3, except as modified by IBC Section 704.
 - Minimum Size:** Shall not be less than the existing minimum size.
 - Minimum Dimensions:** Shall not be less than the existing minimum dimensions.
 - Area walls** – Shall comply with Section 1031.5, except as modified by IBC Section 704.
 - Minimum Size:** Shall not be less than the existing minimum size.
 - Loaders or Steps:** Not required as existing area walls are < 44" Deep.
 - Drainage** provided per Section 1031.5.3 Exception 1.
 - Bars, Grilles, Covers, and screens** – Shall comply with Section 1031.6, except as modified by IBC Section 704.
 - Minimum net clear opening size shall comply with Sections 1031.3 and 1031.5.
 - Shall not be less than the existing minimum size.
 - Devices shall be releasable or removable from the inside without the use of a key, tool or force greater than that which is required for normal operation of the emergency escape and rescue opening.

- N. Accessibility Requirements (Chapter 11).**
- Scoping** – shall comply with IBC Section 306.
- O. Interior Environment (Chapter 12):**
- Lighting (Section 1204)**
 - Natural Light: The minimum net glazed area shall be not less than 8 percent of the floor area of the room served per section 1204.2.
- P. Energy Efficiency** – New Construction shall comply with Chapter 13 & the 2021 IECC.
- New Construction shall be designed and constructed in accordance with the International Energy Conservation Code (Section 1301.1.1).

IECC Section C402 Building Envelope Requirements (NEW CONSTRUCTION ONLY)

- Climatic Zone 7**
 - Occupancy R-2**
 - Opaque Thermal Envelope Insulation Component Minimum Requirements, R-Value Method**
- Shall be constructed as noted below.

Building Category	Building Element	Minimum R-Value
Roofs	Insulation entirely above roof deck	R-35ci
	Metal buildings	R-30 + R-11.15
	Attic and other	R-60
Walls, above grade	Mass	R-15.2ci
	Metal building	R-13 + R-17ci
	Metal framed	R-13 + R-12.5ci
Walls, below grade	Wood framed and other	R-13 + R-7.5ci -OR- R-20 + R-3.8ci
	Below-grade wall	R-15ci
Floors	Mass	R-20.9ci
	Joist/Framing	R-38
Slab-on-grade floors	Unheated slabs	R-20 for 24" below
	Heated slabs	R-20 for 48" below + R-5 full slab
	Opaque Doors	R-4.75

ci = Continuous Insulation LS = Linear System
ci = Continuous Insulation LS = Linear System
Building Envelope Penetration Maximum U-Factor Requirements
Shall be constructed as noted below.

Building Element	U-factor
Fixed fenestration	0.29
Operable fenestration	0.36
Entrance doors	0.63
Other Swinging	0.37
Skylights	0.44

- Building Envelope Penetration Maximum SHGC Requirements**
Shall be constructed as noted below.

Projection Factor (PF)	SHGC	
	South, East, West	North
PF < 0.2	0.45	No Requirement
0.2 ≤ PF < 0.5	No Requirement	No Requirement
PR ≥ 0.5	No Requirement	No Requirement
Skylights	No Requirement	No Requirement

- Exterior Walls** – shall comply with Chapter 14.
- Plastics** – shall comply with Chapter 26.

ACKERMAN
ESTVOLD

1907 17th St SE
Minot, ND 58701
701.837.8737 · www.ackerman-estvold.com
Minot, ND | Fargo, ND | Williston, ND | Boise, ID

I hereby certify that this plan specification, or report was prepared by me or under my direct supervision, and that I am a duly Licensed Professional Engineer in the State of North Dakota.

Boise, ND
Date: 4/29/24 Ref. No. 1714

221 MAIN ST S
MINOT, ND 58701

221 MAIN ST S
FACADE IMPROVEMENTS

DRAWN BY: JTK
CHECKED BY: RMA

04.29.2024

REVISION


DATE

PROJECT #:
R24008


CODE REVIEW &
LIFE SAFETY PLANS

G100


Page 55 of 432

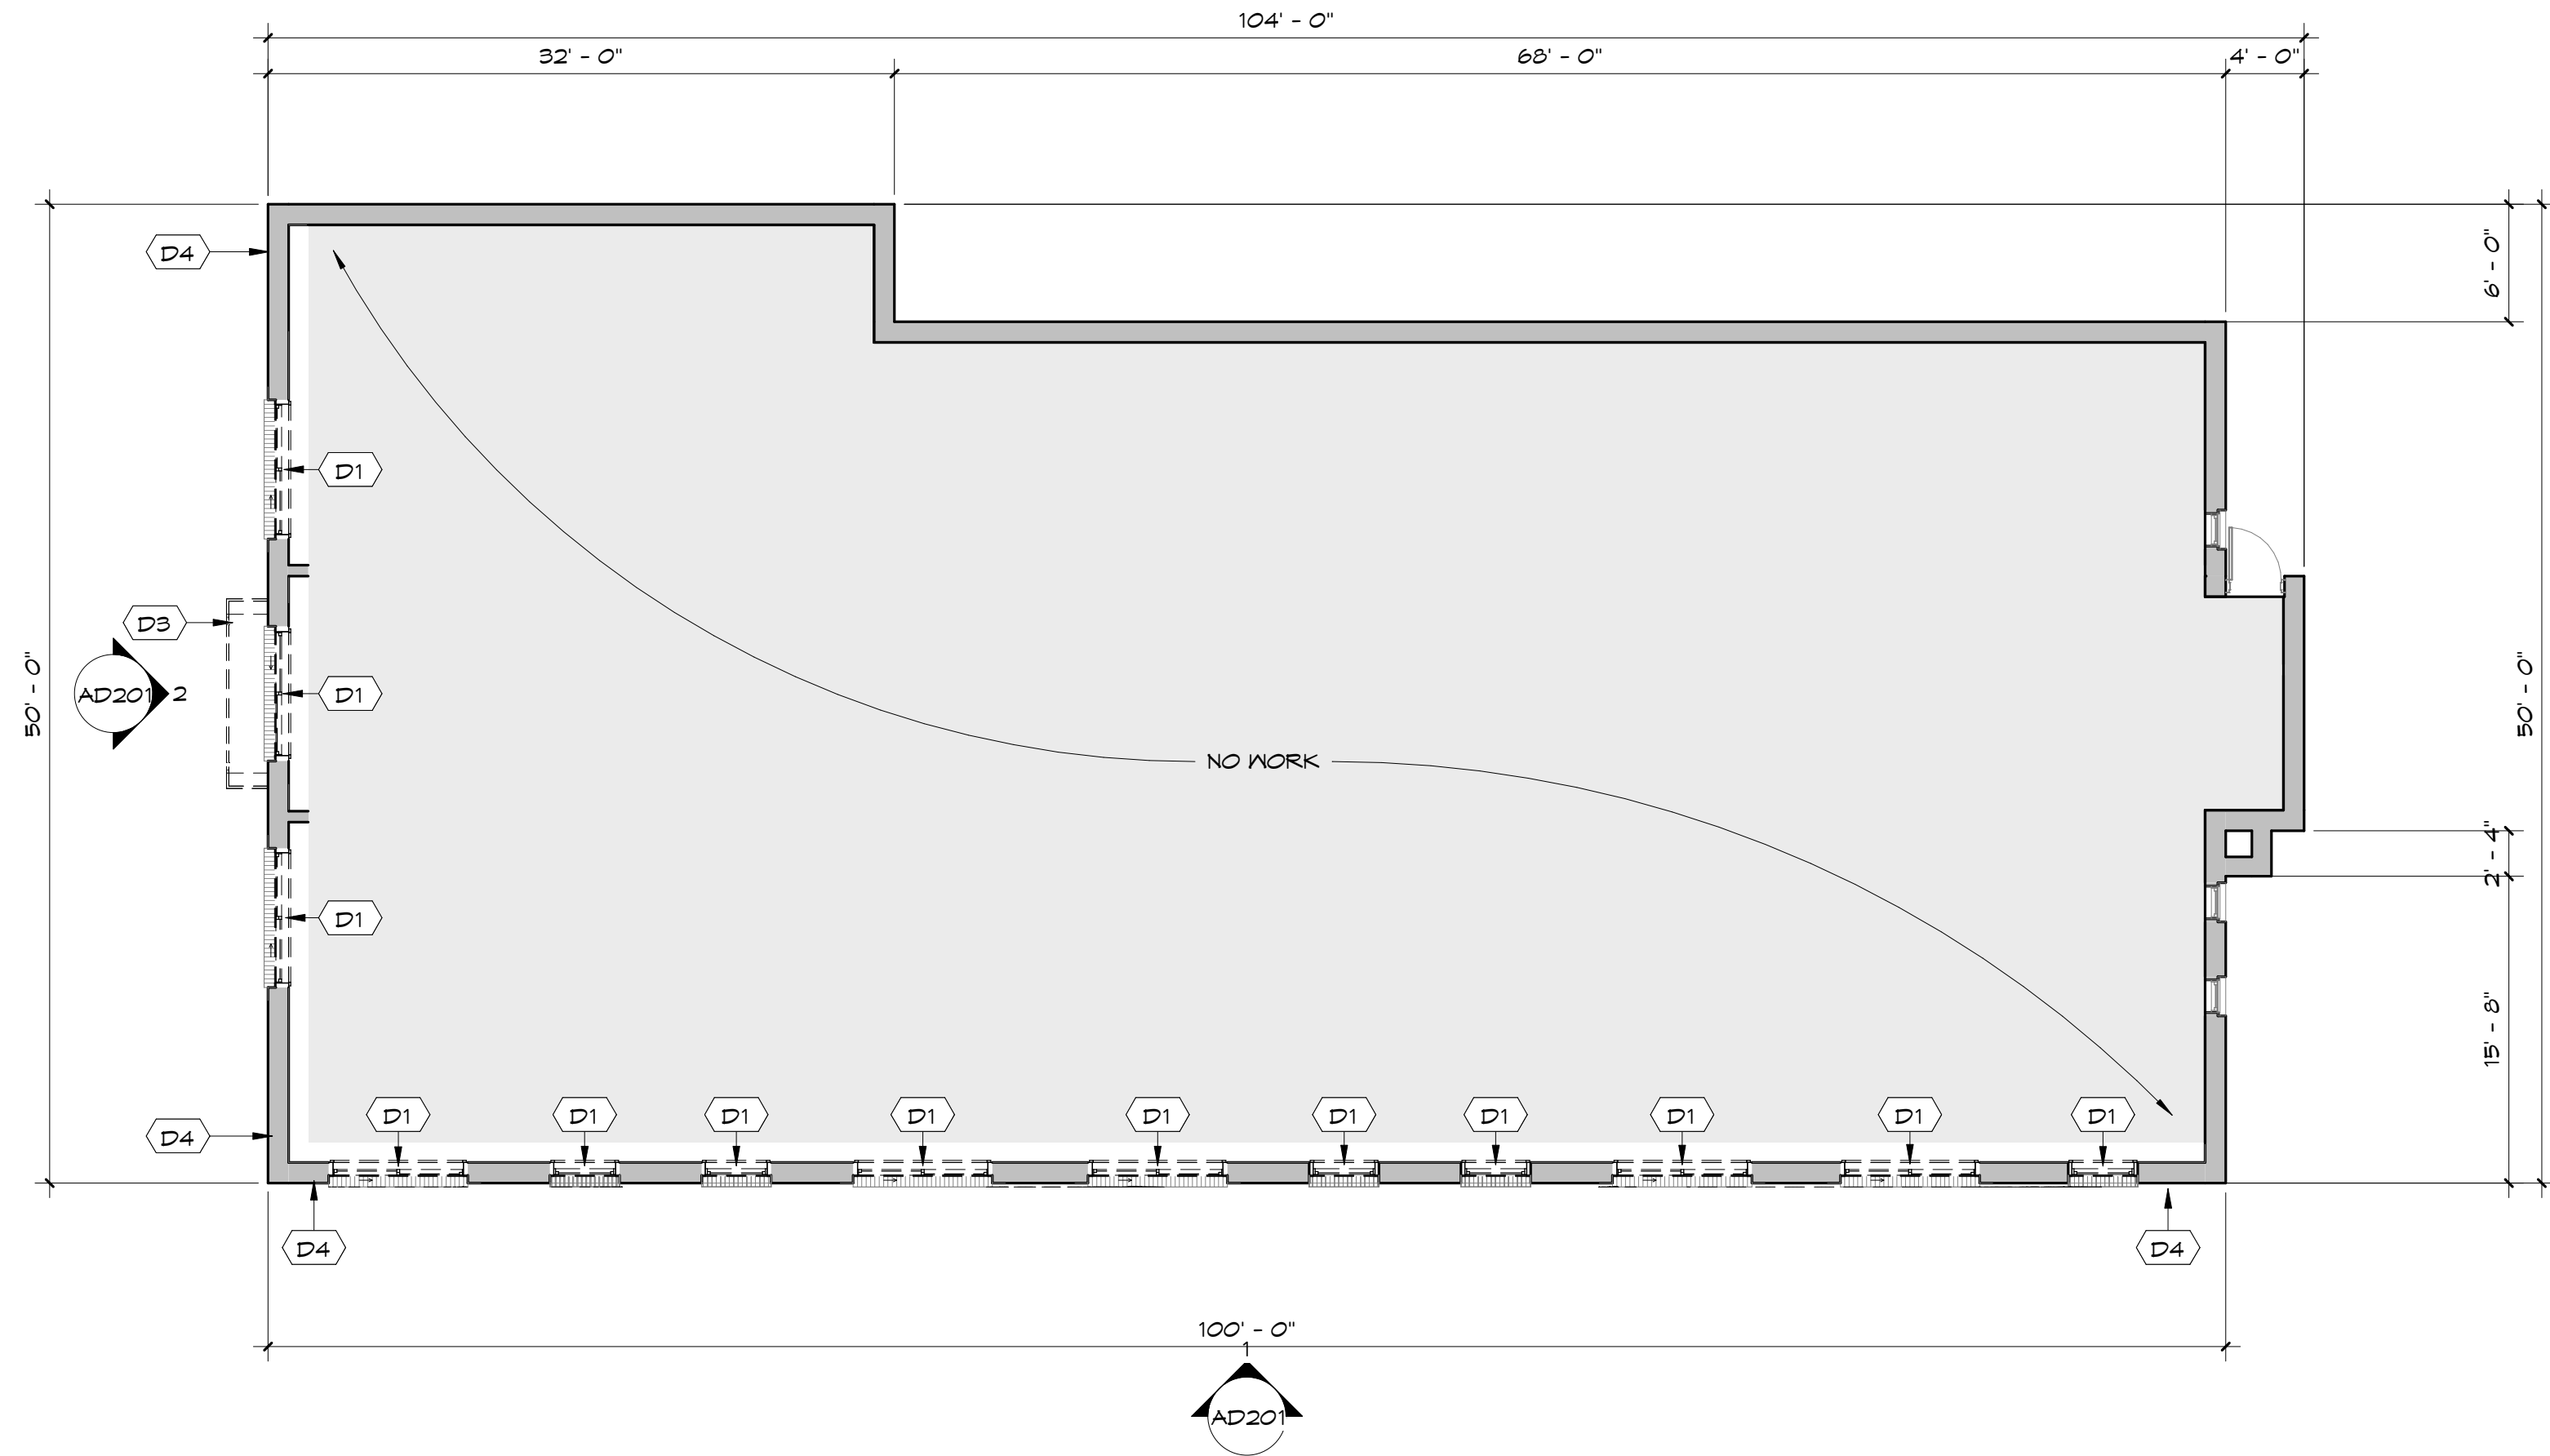

4 SECOND FLOOR DEMOLITION PLAN
AD101 1/8" = 1'-0"

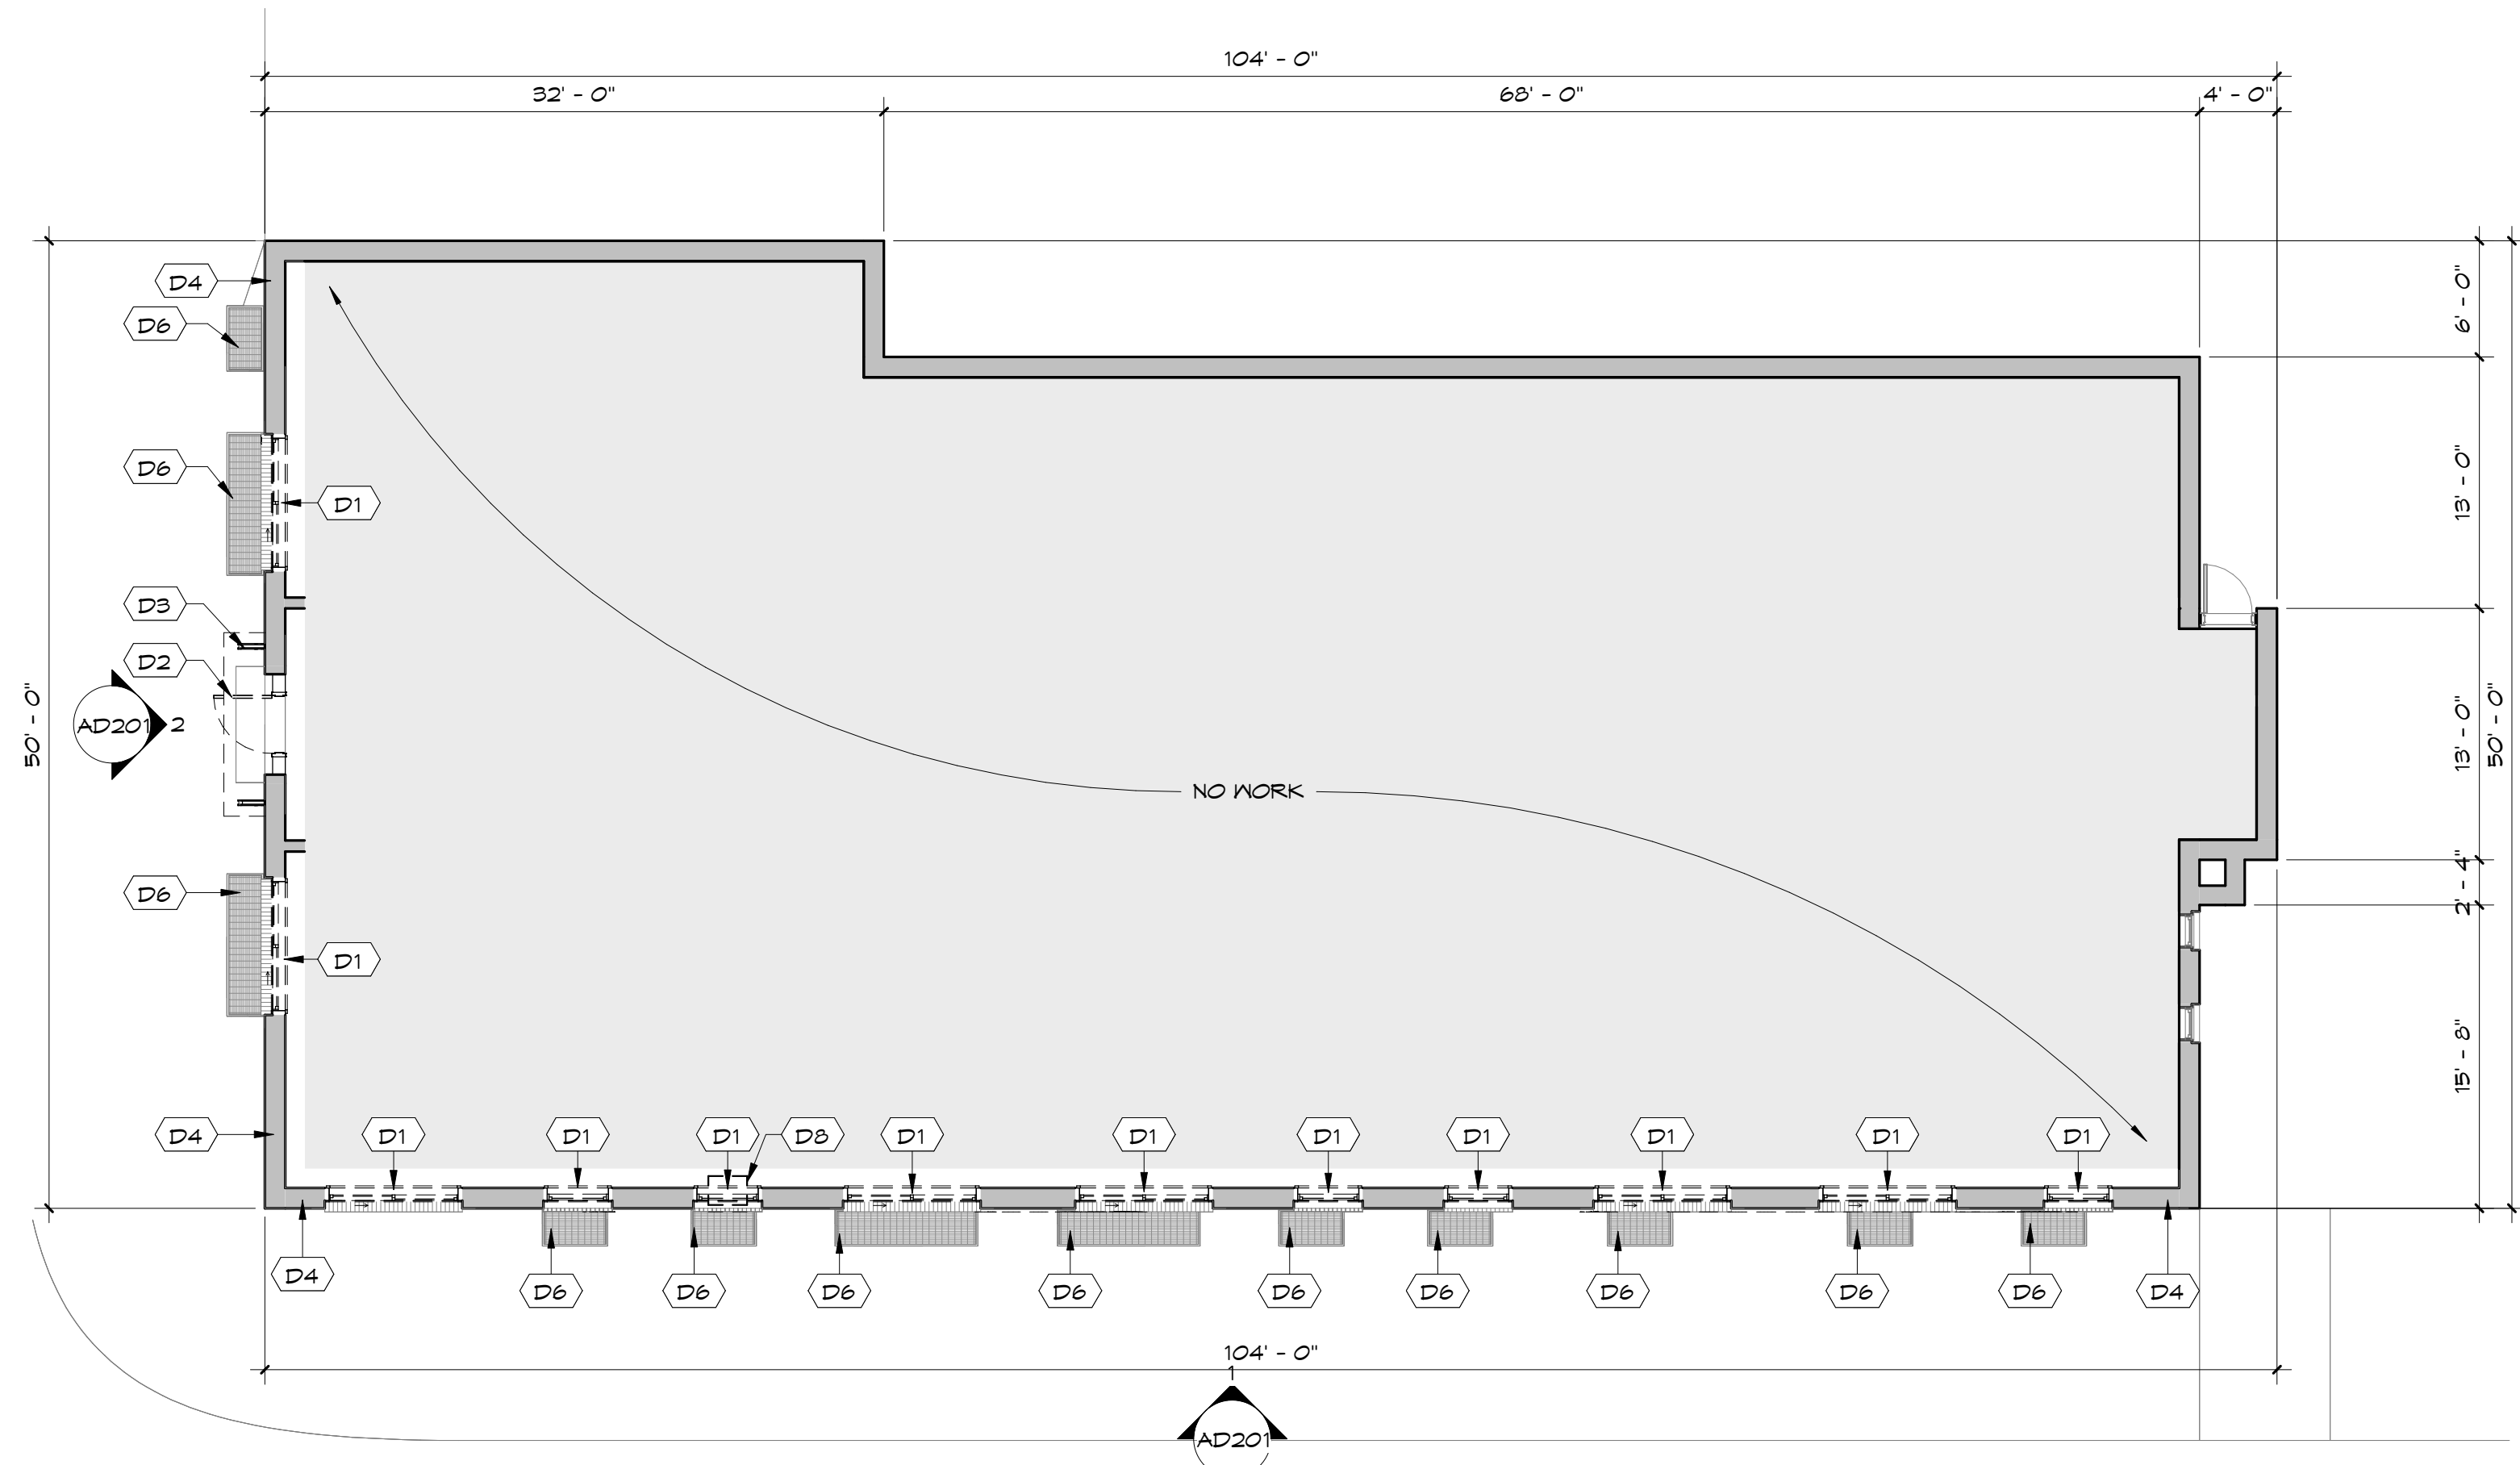


2 O1 - FIRST FLOOR DEMOLITION PLAN
AD101 1/8" = 1'-0"

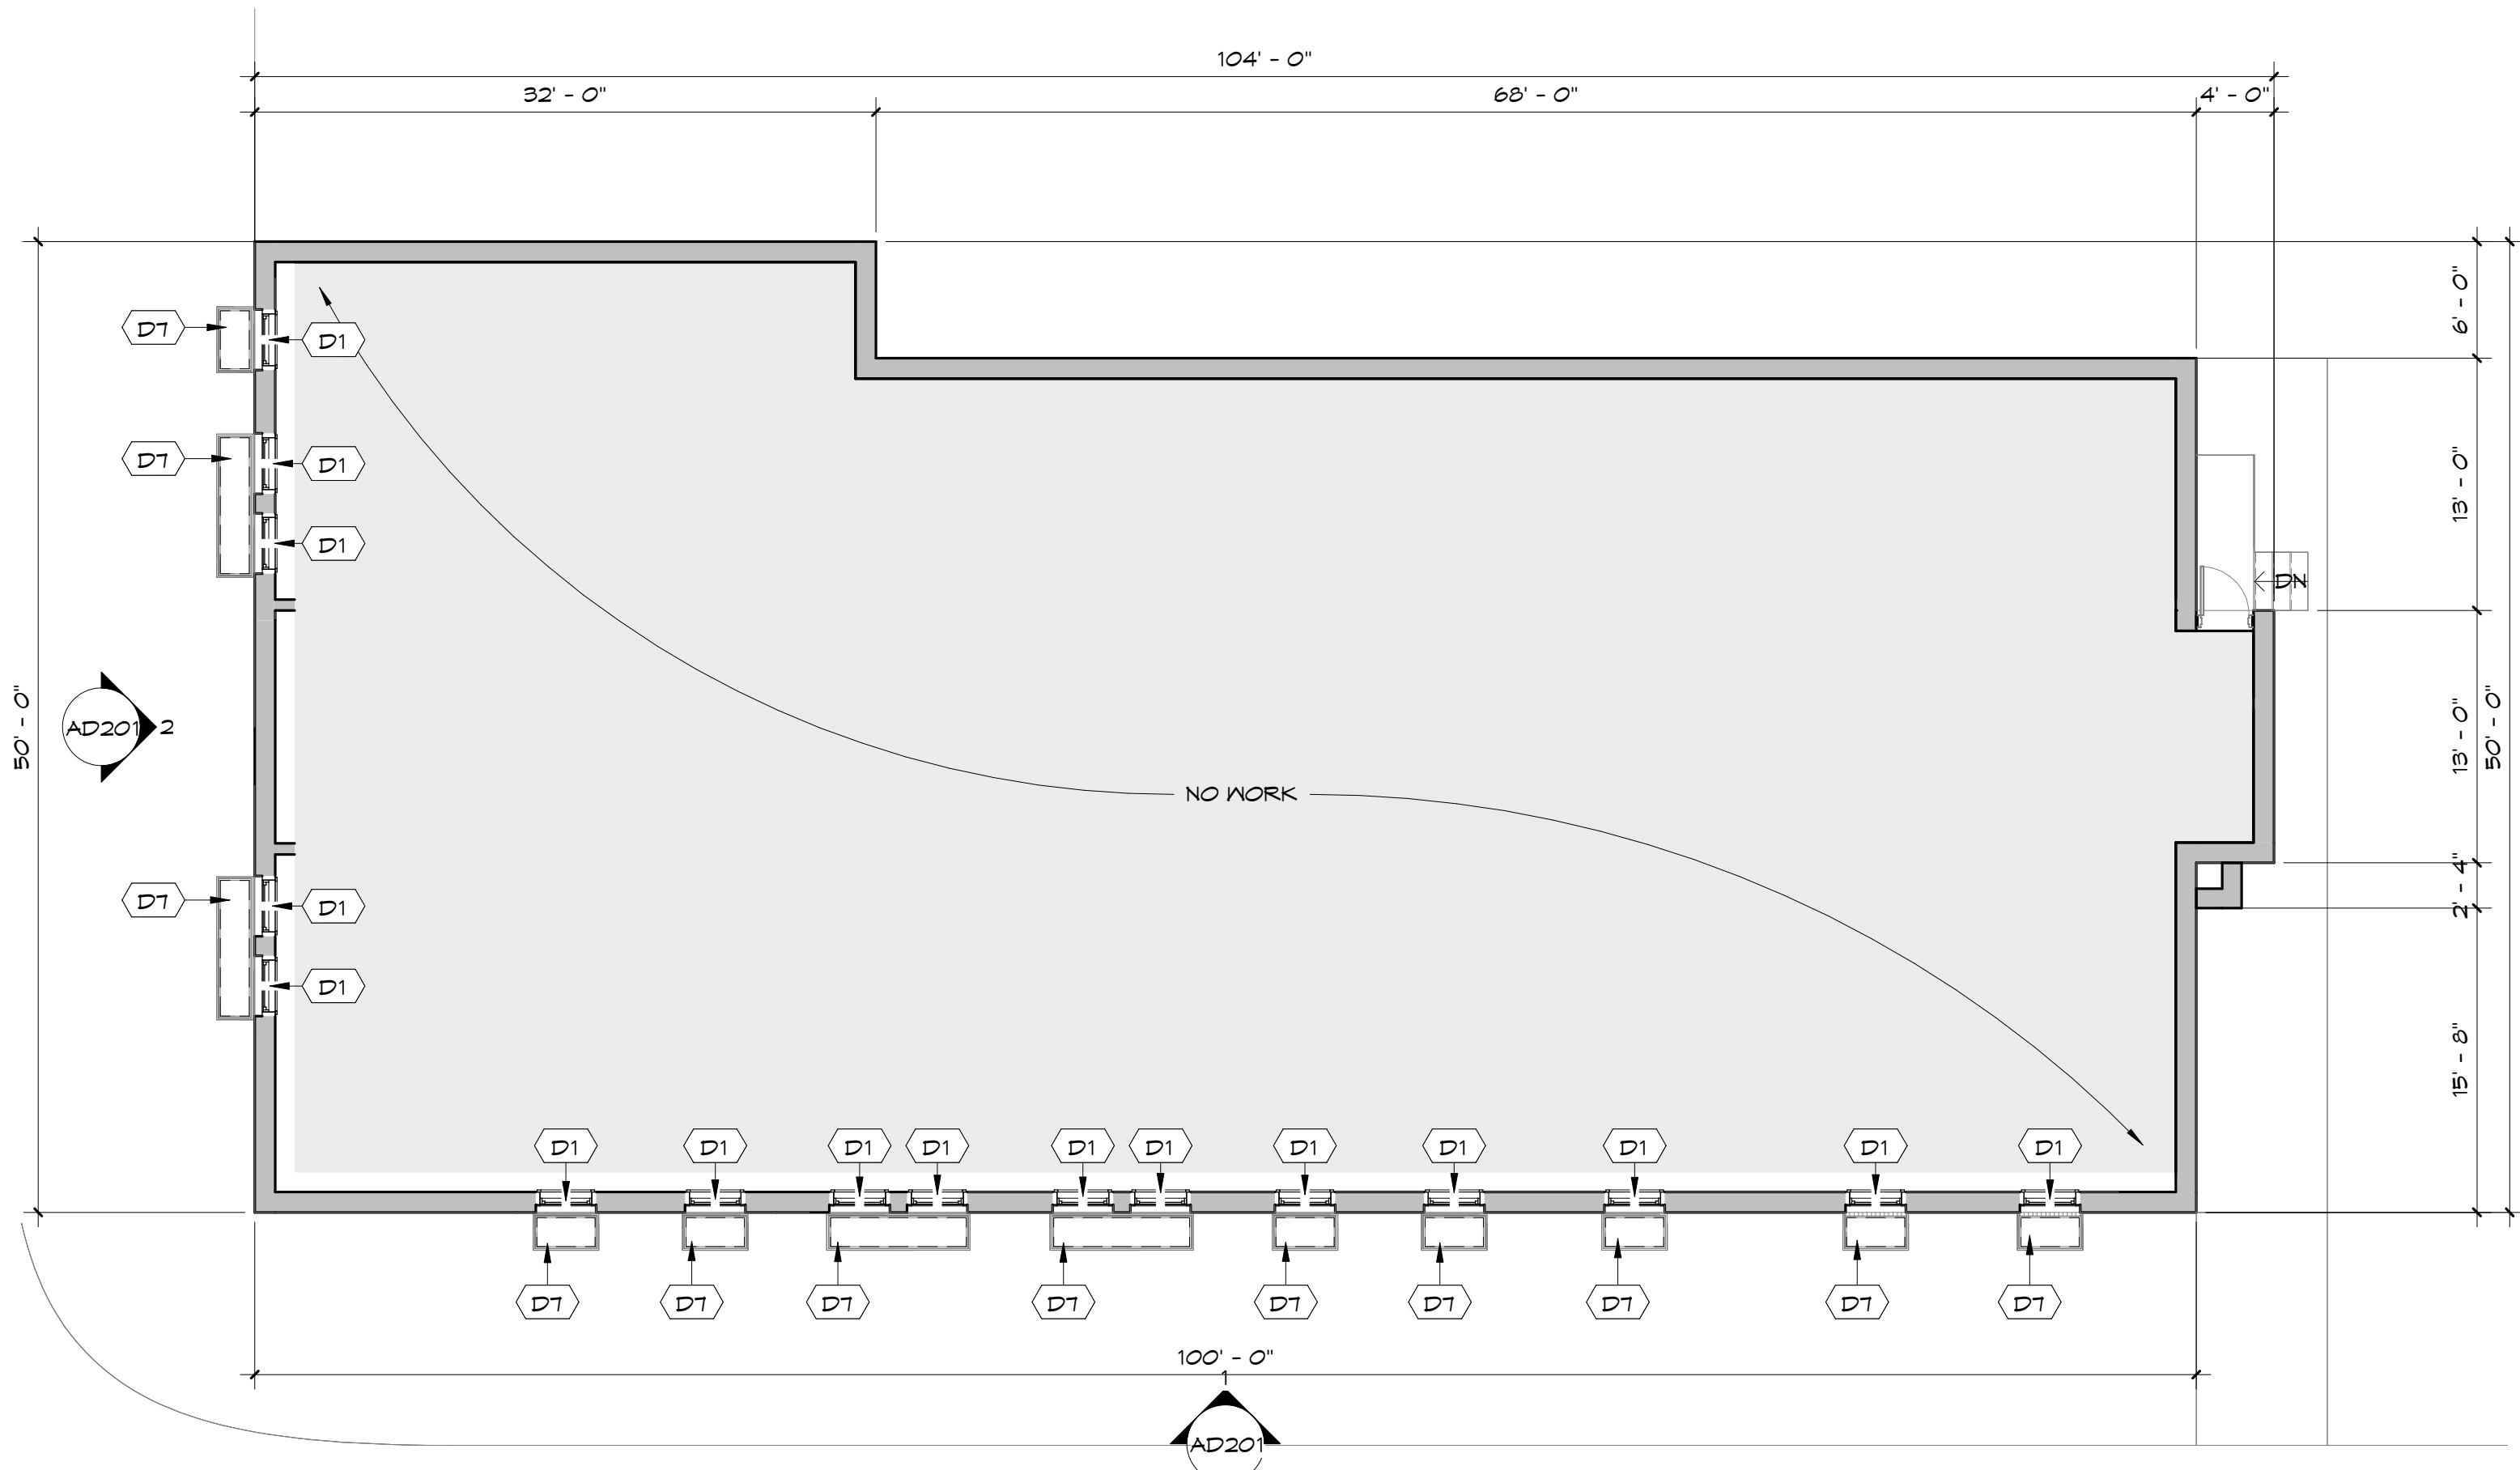


1 BASEMENT DEMOLITION PLAN
AD101 1/8" = 1'-0"

DEMO KEYNOTES

- D1 DEMOLISH EXISTING WINDOW & ALL ASSOCIATED TRIM & WOOD INFILL FRAMING. SALVAGE EXISTING BLINDS & TURNOVER TO OWNER FOR REUSE. PREPARE MASONRY OPENING FOR NEW WINDOW INSTALLATION.
- D2 DEMOLISH EXISTING DOOR, FRAME, HARDWARE, AND ALL ASSOCIATED TRIM AND WOOD INFILL FRAMING. PREPARE MASONRY OPENING FOR NEW DOOR & WINDOW INSTALLATION.
- D3 DEMOLISH EXISTING ENTRY CANOPY SYSTEM IN ITS ENTIRETY. RETAIN ORNAMENTAL WOOD BRACKETS TO USE AS TEMPLATES FOR NEW WOOD BRACKET FABRICATION.
- D4 CLEAN EXISTING BRICK - REMOVE DIRT AND DEBRIS FROM ENTIRE FACE OF EXISTING MASONRY WALL. PREPARE FOR MORTAR RE-POINTING.
- D5 DEMOLISH ALL EXISTING COAXIAL CABLES ON EXTERIOR FACES OF BUILDING. CUT & ABANDON LINES BEHIND ROOF PARAPET.
- D6 DEMOLISH PORTIONS OF CONCRETE ON CITY SIDEWALK TO FREE EXISTING WINDOW WELL GRATES FROM CONCRETE. MAKE CLEAN CUTS AND REMOVE AS LITTLE CONCRETE AS POSSIBLE. ENSURE GRATES ARE ABLE TO BE PUSHED-OUT FROM INSIDE. RETAIN GRATES FOR REUSE IN EXISTING LOCATIONS.
- D7 REMOVE GARBAGE AND DEBRIS FROM EXISTING AREA WELLS AND DISPOSE OFF-SITE.
- D8 REMOVE EXISTING A/C UNIT AND TURNOVER TO OWNER FOR REUSE.

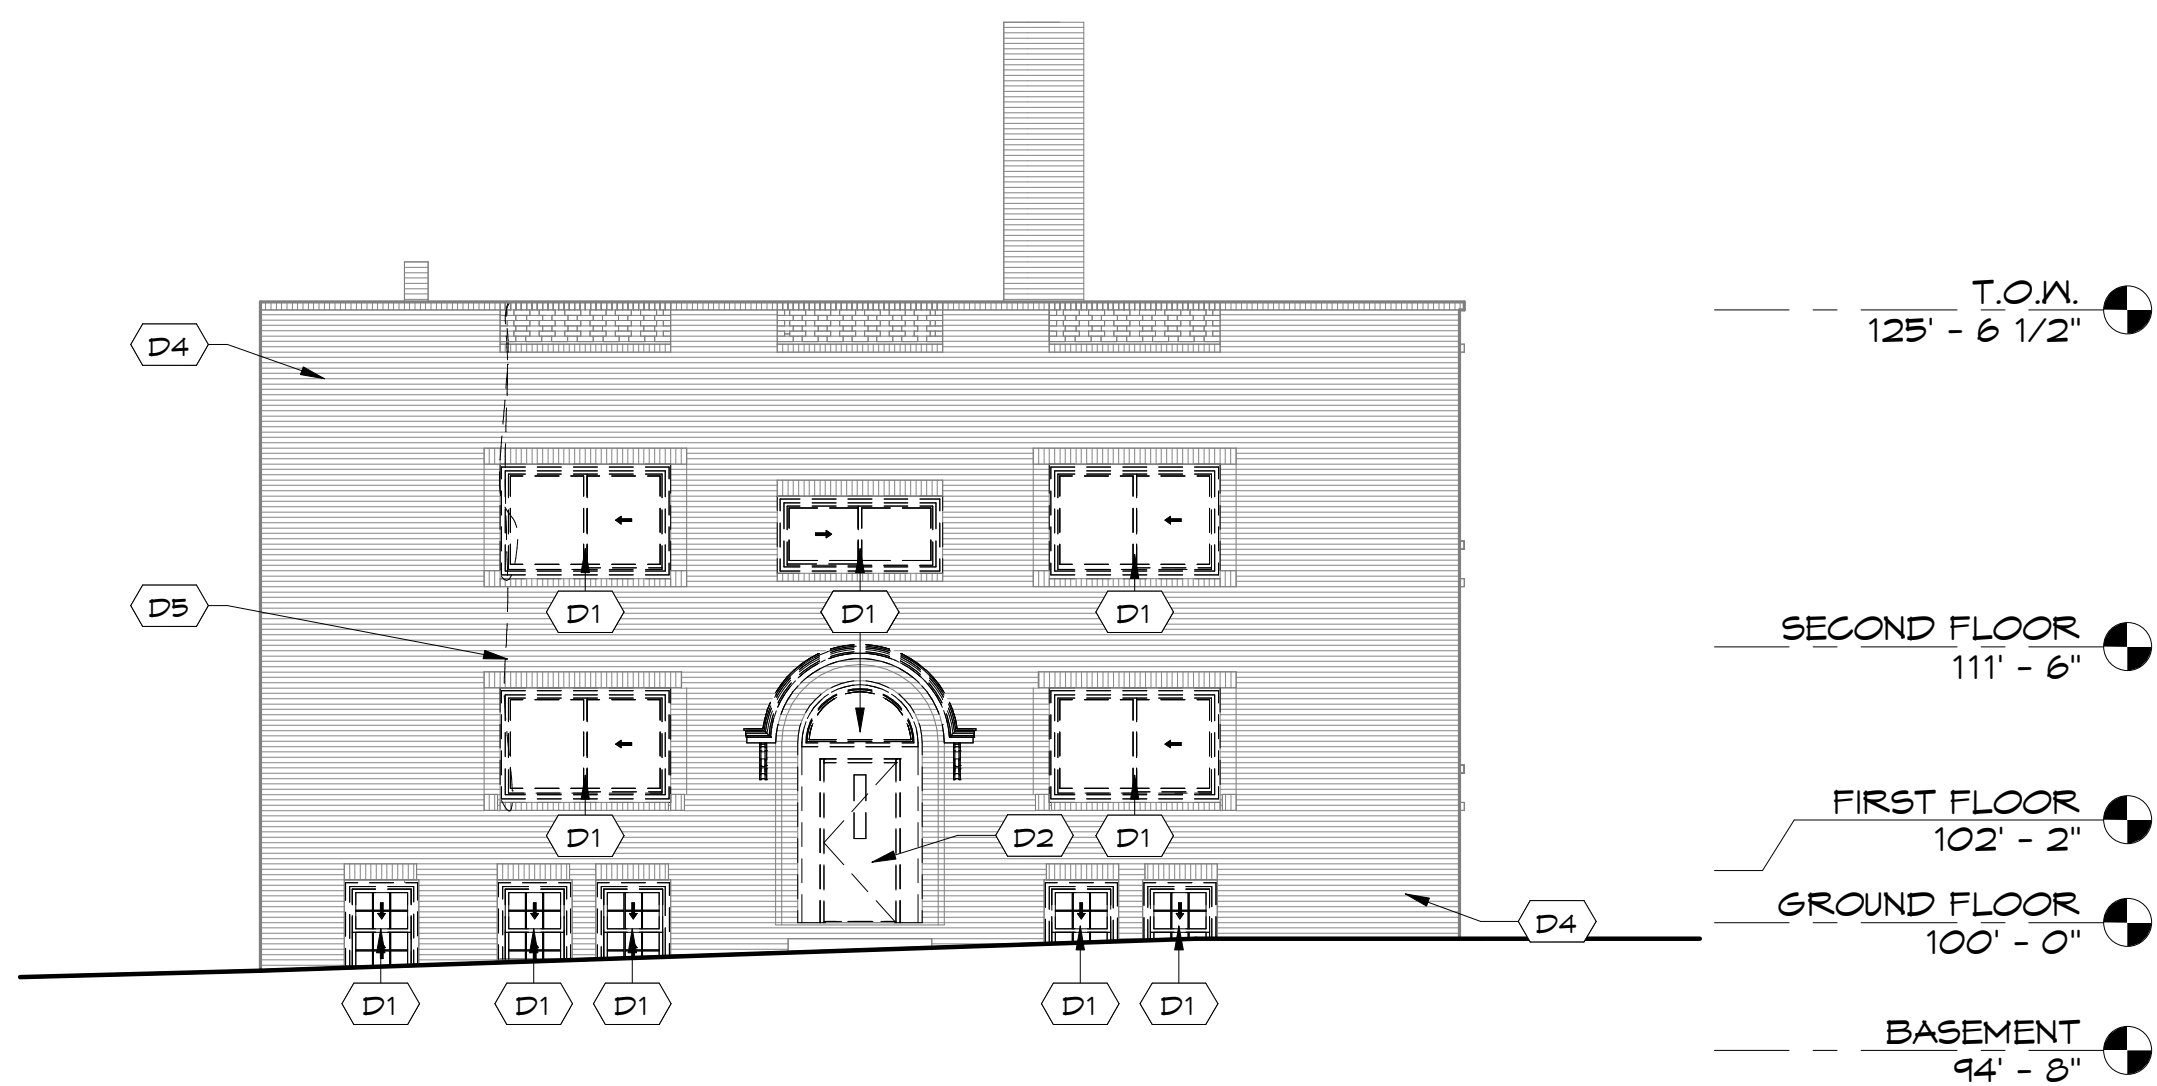

2 WEST DEMO ELEVATION
AD201 1/8" = 1'-0"

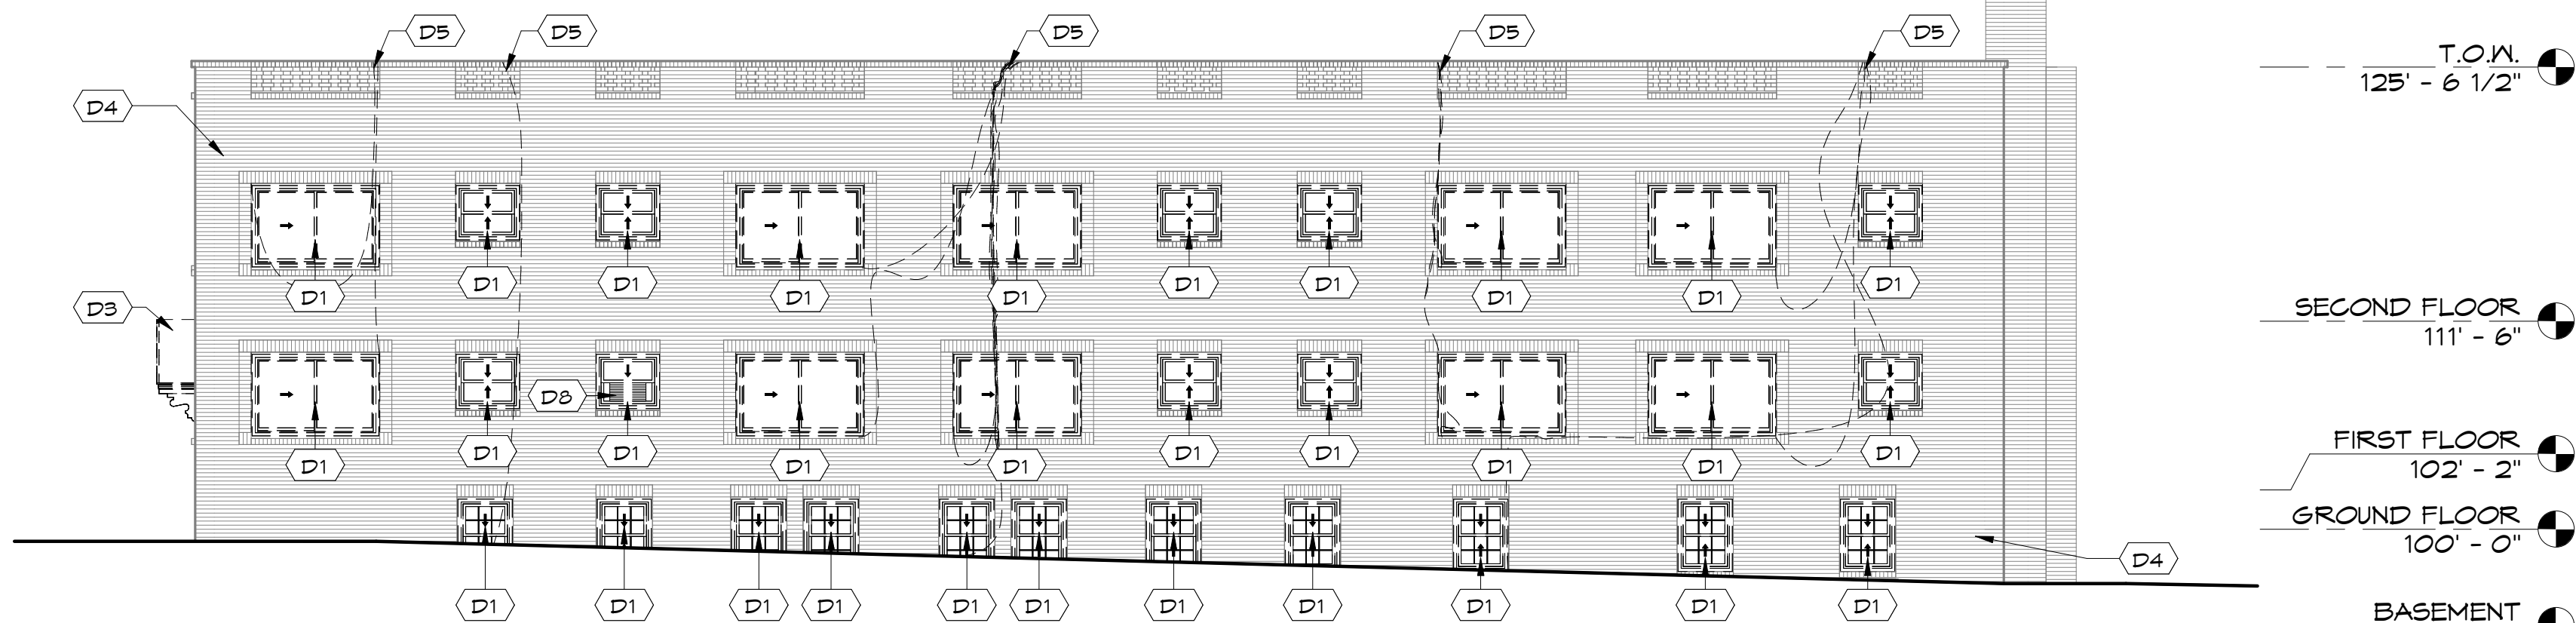

1 SOUTH DEMO ELEVATION
AD201 1/8" = 1'-0"

- D1 DEMOLISH EXISTING WINDOW & ALL ASSOCIATED TRIM & WOOD INFILL FRAMING. SALVAGE EXISTING BLINDS & TURNOVER TO OWNER FOR REUSE. PREPARE MASONRY OPENING FOR NEW WINDOW INSTALLATION.
- D2 DEMOLISH EXISTING DOOR, FRAME, HARDWARE, AND ALL ASSOCIATED TRIM AND WOOD INFILL FRAMING. PREPARE MASONRY OPENING FOR NEW DOOR & WINDOW INSTALLATION.
- D3 DEMOLISH EXISTING ENTRY CANOPY SYSTEM IN ITS ENTIRETY. RETAIN ORNAMENTAL WOOD BRACKETS TO USE AS TEMPLATES FOR NEW WOOD BRACKET FABRICATION.
- D4 CLEAN EXISTING BRICK - REMOVE DIRT AND DEBRIS FROM ENTIRE FACE OF EXISTING MASONRY WALL. PREPARE FOR MORTAR RE-POINTING.
- D5 DEMOLISH ALL EXISTING COAXIAL CABLES ON EXTERIOR FACES OF BUILDING. CUT & ABANDON LINES BEHIND ROOF PARAPET.
- D6 DEMOLISH PORTIONS OF CONCRETE ON CITY SIDEWALK TO FREE EXISTING WINDOW WELL GRATES FROM CONCRETE. MAKE CLEAN CUTS AND REMOVE AS LITTLE CONCRETE AS POSSIBLE. ENSURE GRATES ARE ABLE TO BE PUSHED-OUT FROM INSIDE. RETAIN GRATES FOR REUSE IN EXISTING LOCATIONS.
- D7 REMOVE GARBAGE AND DEBRIS FROM EXISTING AREA WELLS AND DISPOSE OFF-SITE.
- D8 REMOVE EXISTING A/C UNIT AND TURNOVER TO OWNER FOR REUSE.

DEMO KEYNOTES

I hereby certify that this plan specification, or report was prepared by me or under my direct supervision, and that I am a duly licensed professional engineer in the State of North Dakota.
Robert J. Korman
Date: 4/29/24 Ref. No. 1774

221 MAIN ST S FACADE IMPROVEMENTS

221 MAIN ST S

221 MAIN ST S
MINOT, ND 58701

DRAWN BY: JTK
CHECKED BY: RMA

04.29.2024

REVISION


DATE

PROJECT #:
R24008


DEMOLITION
ELEVATIONS

AD201


ACKERMAN
ESTVOLD
1907 17th St SE Minot, ND 58701
701.837.8737 · www.ackerman-estvold.com
Minot, ND | Fargo, ND | Williston, ND | Boise, ID

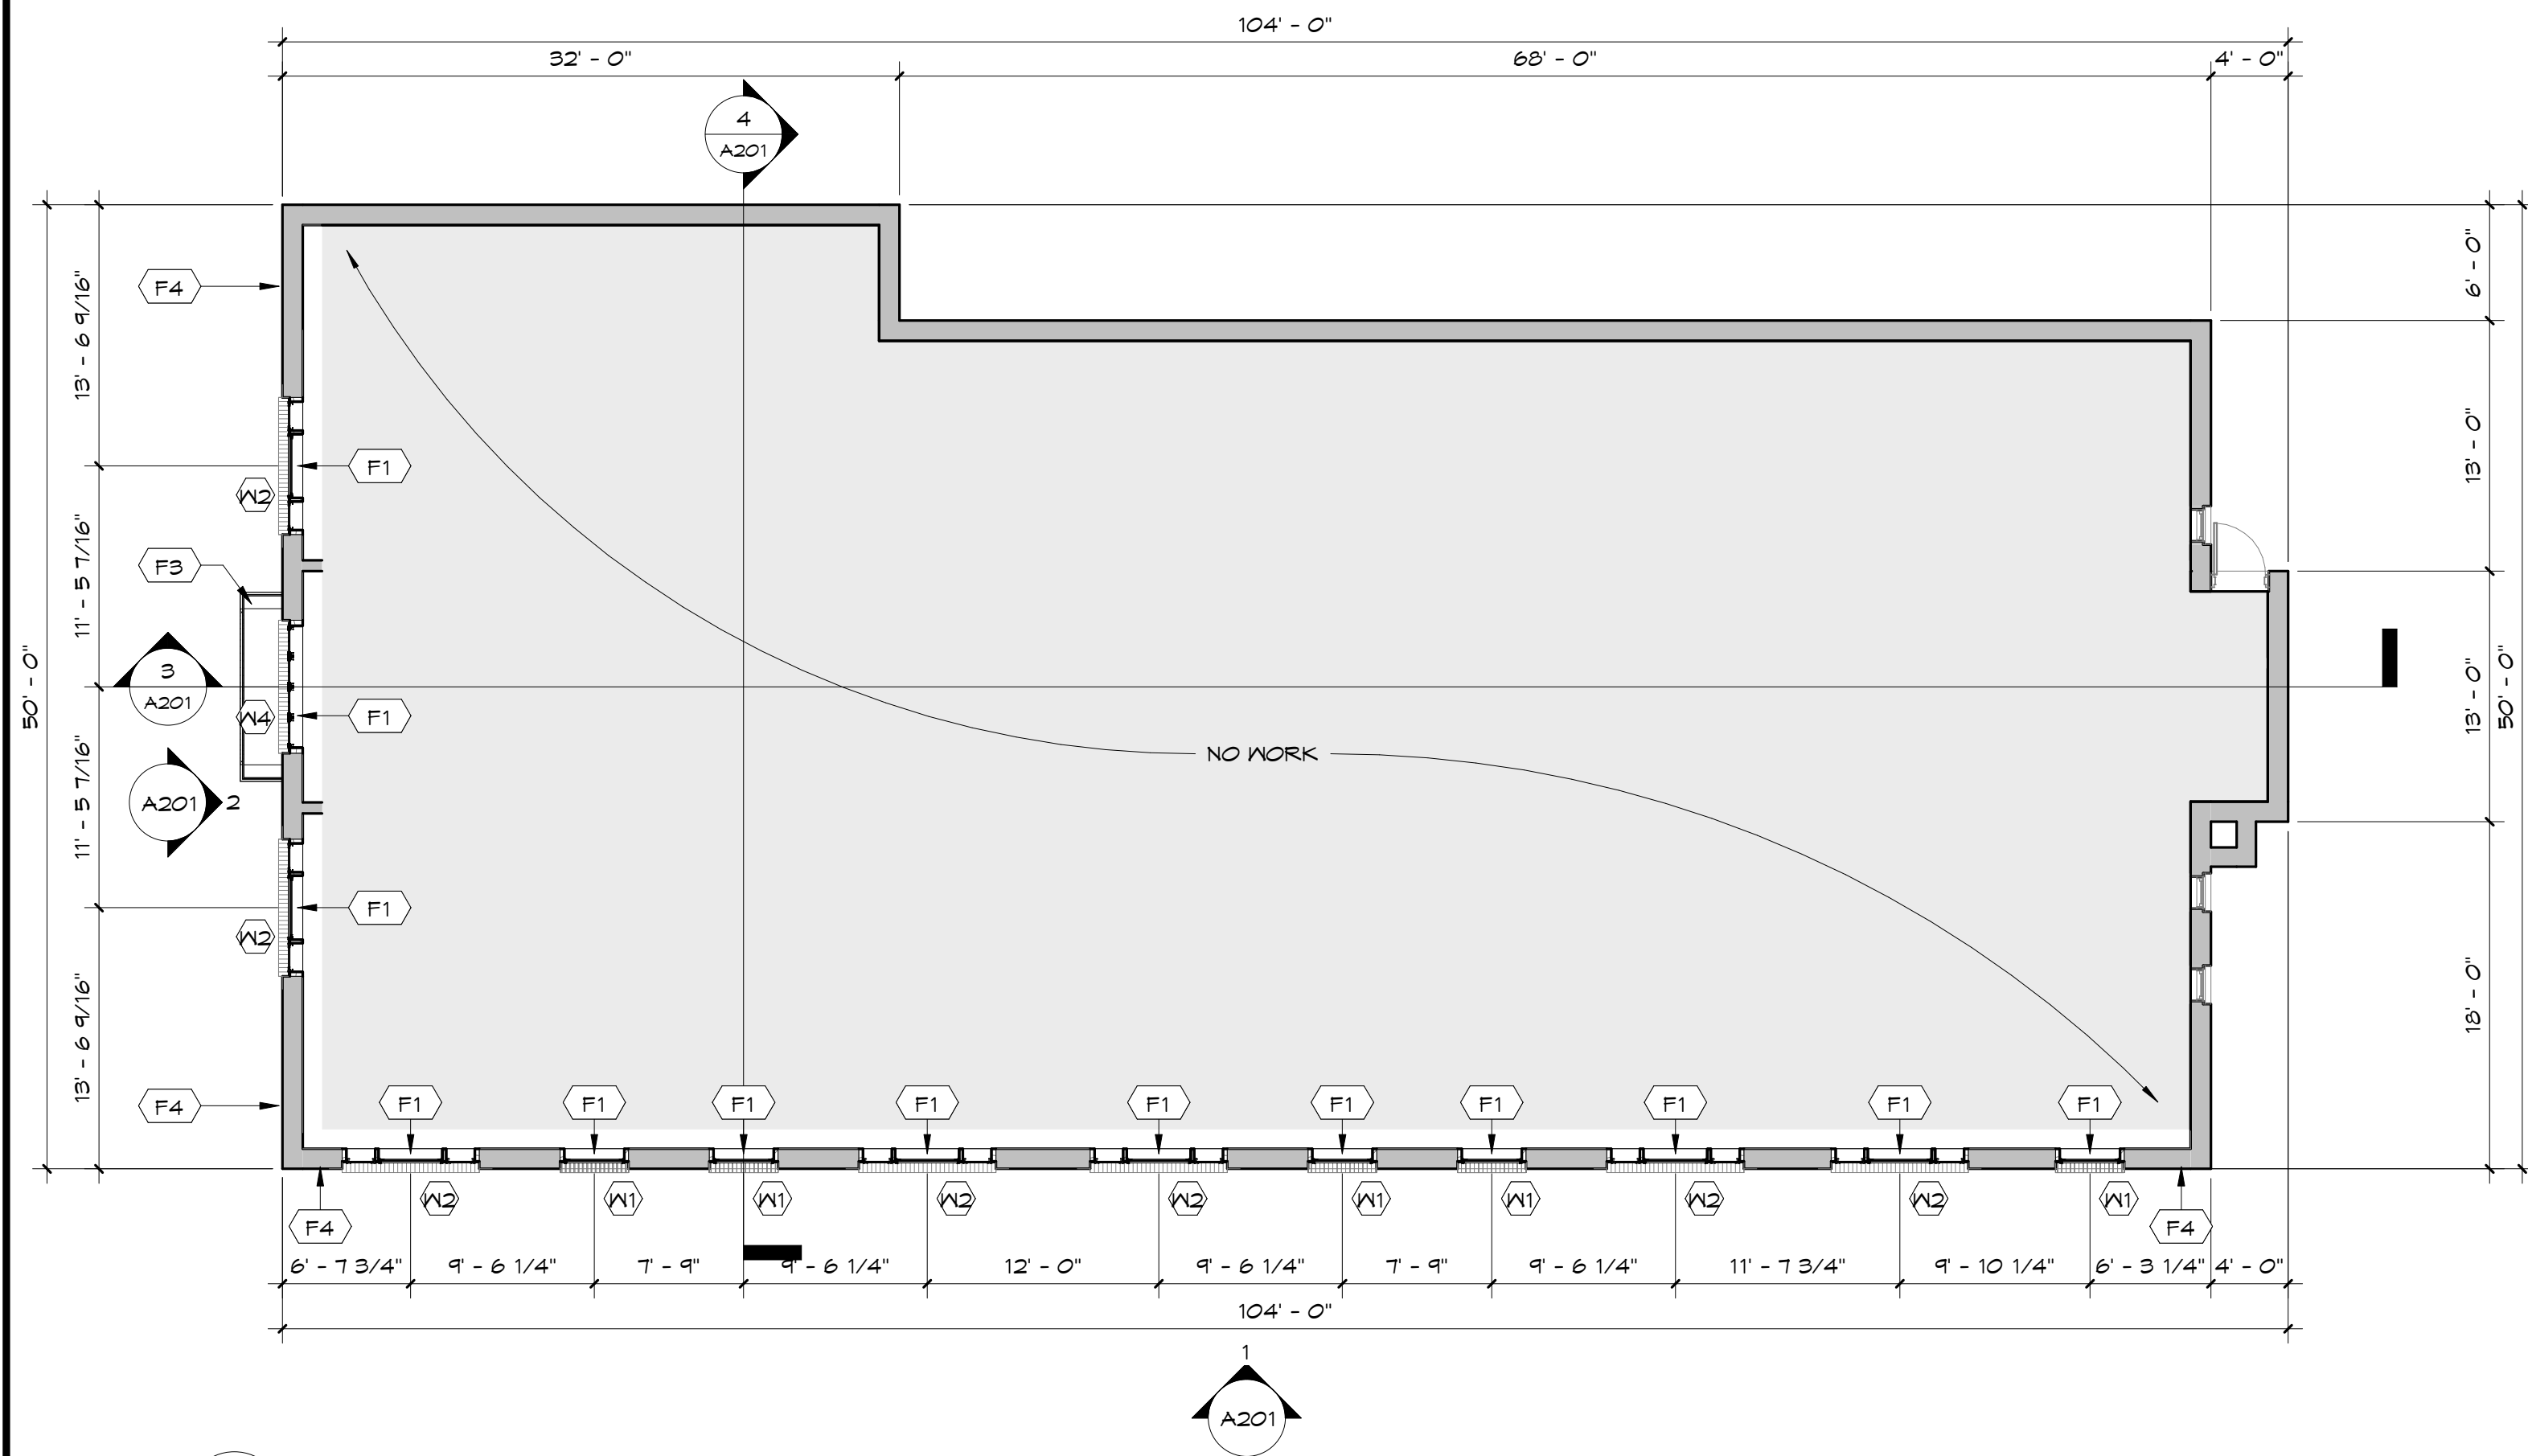

3 SECOND FLOOR PLAN
A101 1/8" = 1'-0"

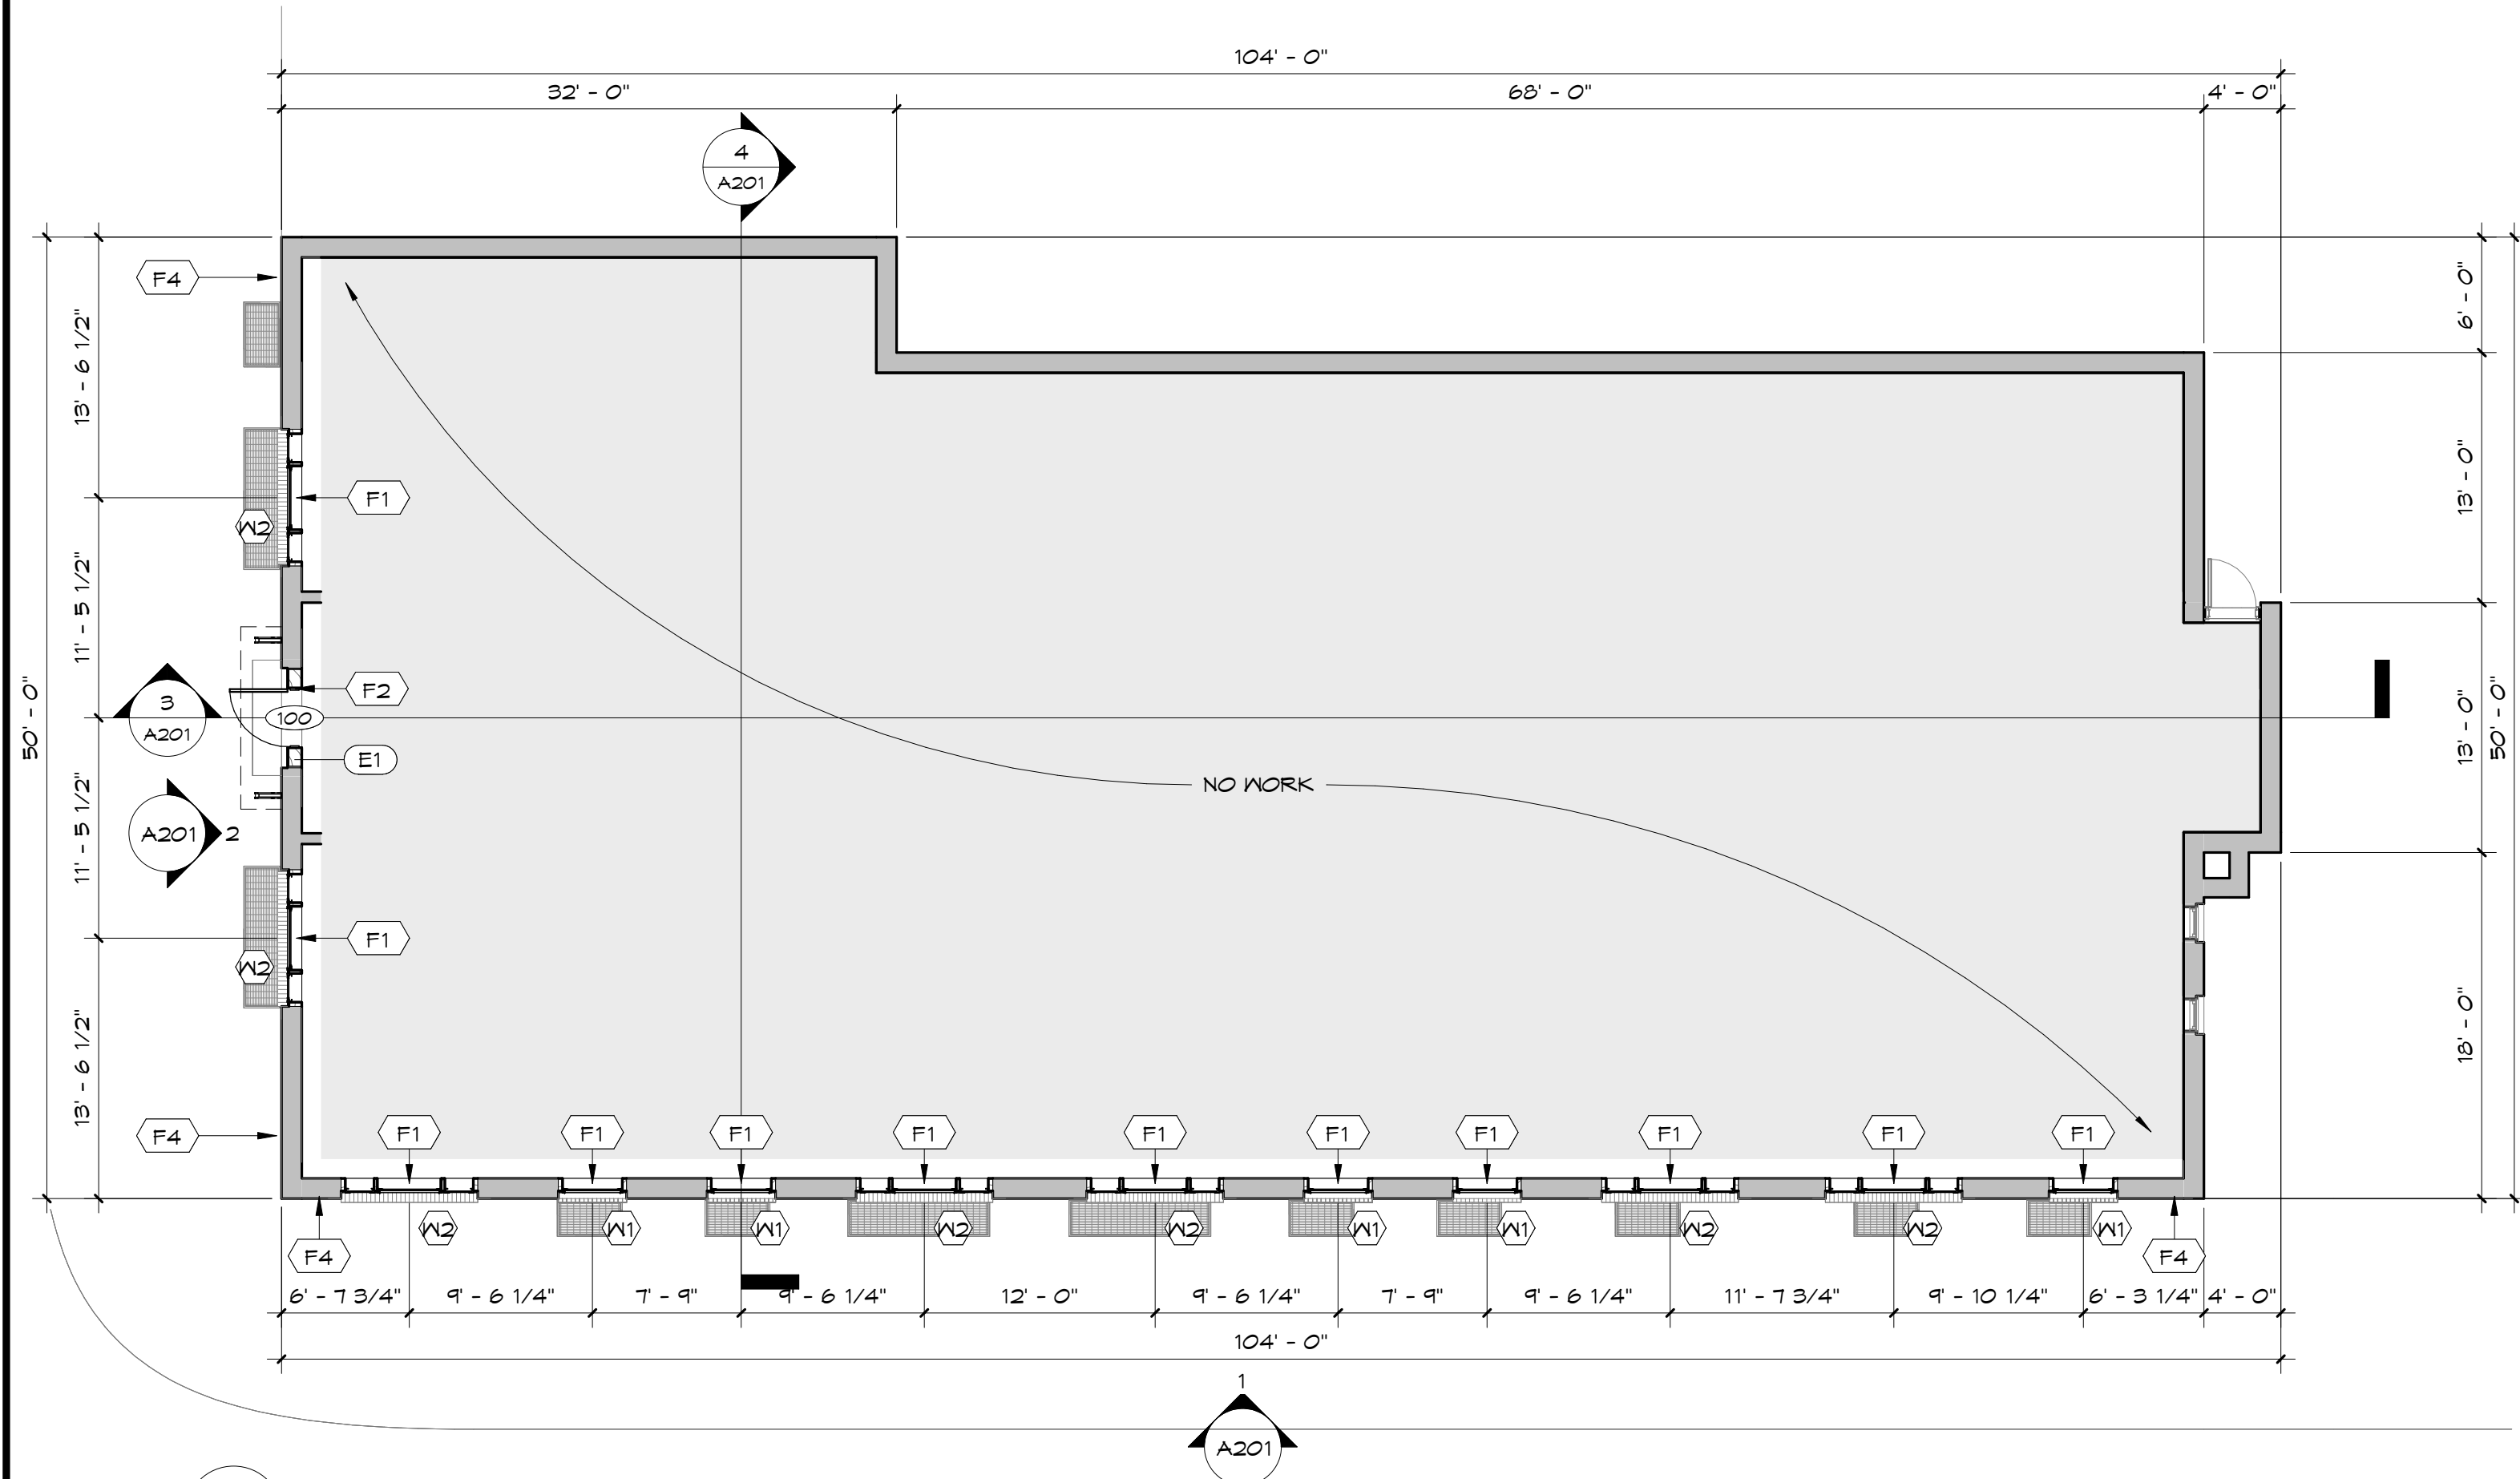

2 O1 - FIRST FLOOR PLAN
A101 1/8" = 1'-0"

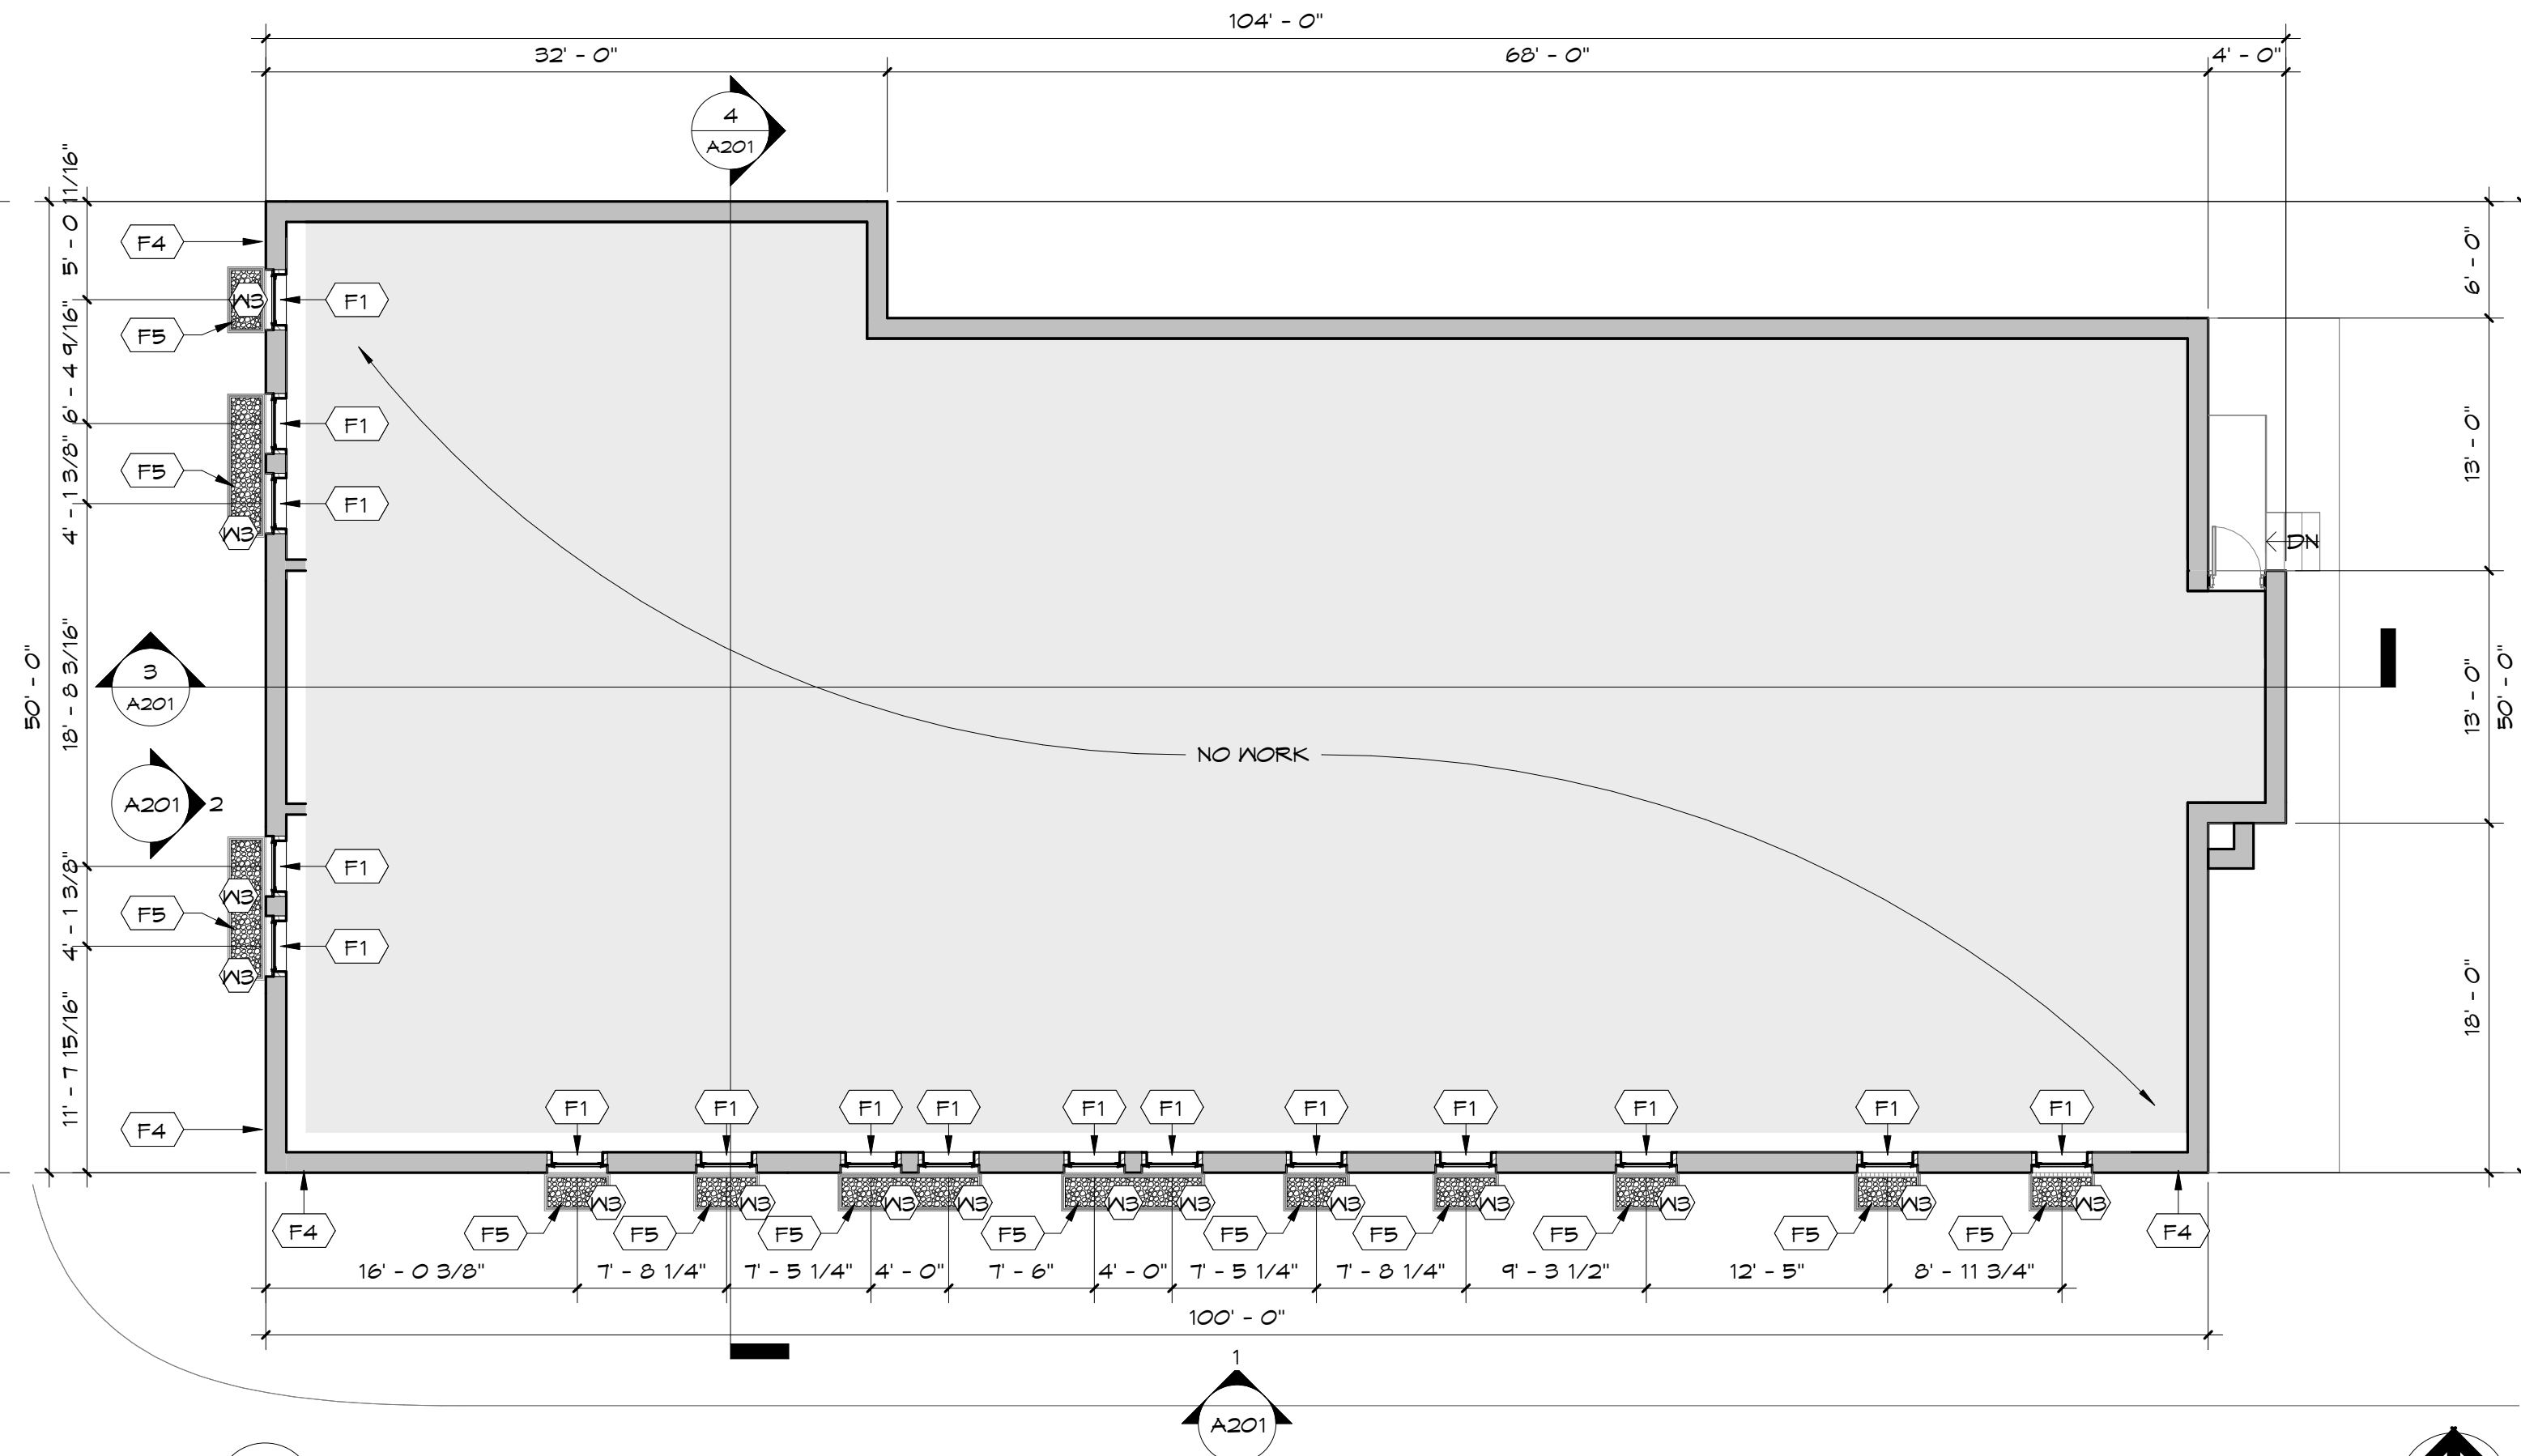

1 BASEMENT FLOOR PLAN
A101 1/8" = 1'-0"

KEYNOTES

- F1 INSTALL NEW WOOD BUCKS AND FIBERGLASS WINDOW IN EXISTING MASONRY OPENING. INSTALL NEW INTERIOR FINISHED WOOD TRIM. INSTALL NEW HORIZONTAL LOUVER BLINDS. REFER TO DETAILS FOR INSTALLATION NOTES.
- F2 INSTALL NEW WOOD FRAMING 4 ENTRY DOOR SYSTEM IN EXISTING MASONRY OPENING. INSTALL NEW INTERIOR FINISHED WOOD TRIM REFER TO DETAILS FOR INSTALLATION NOTES.
- F3 INSTALL NEW ENTRY CANOPY SYSTEM, MATCH EXISTING SIZE & CONFIGURATION.
- F4 RE-POINT EXISTING BRICK WALLS AS REQUIRED, SEE SPECIFICATIONS.
- F5 INSTALL PEA-GRAVEL OVER PERMEABLE FILTER FABRIC IN AREA WELLS, MINIMUM 3" DEPTH. DO NOT FILL OVER MASONRY OPENING SILL.

221 MAIN ST S FACADE IMPROVEMENTS

221 MAIN ST S
MINOT, ND 58701

DRAWN BY: JTK
CHECKED BY: RMA

04.29.2024


REVISION

DATE

PROJECT #:
R24008

FLOOR PLANS

A101

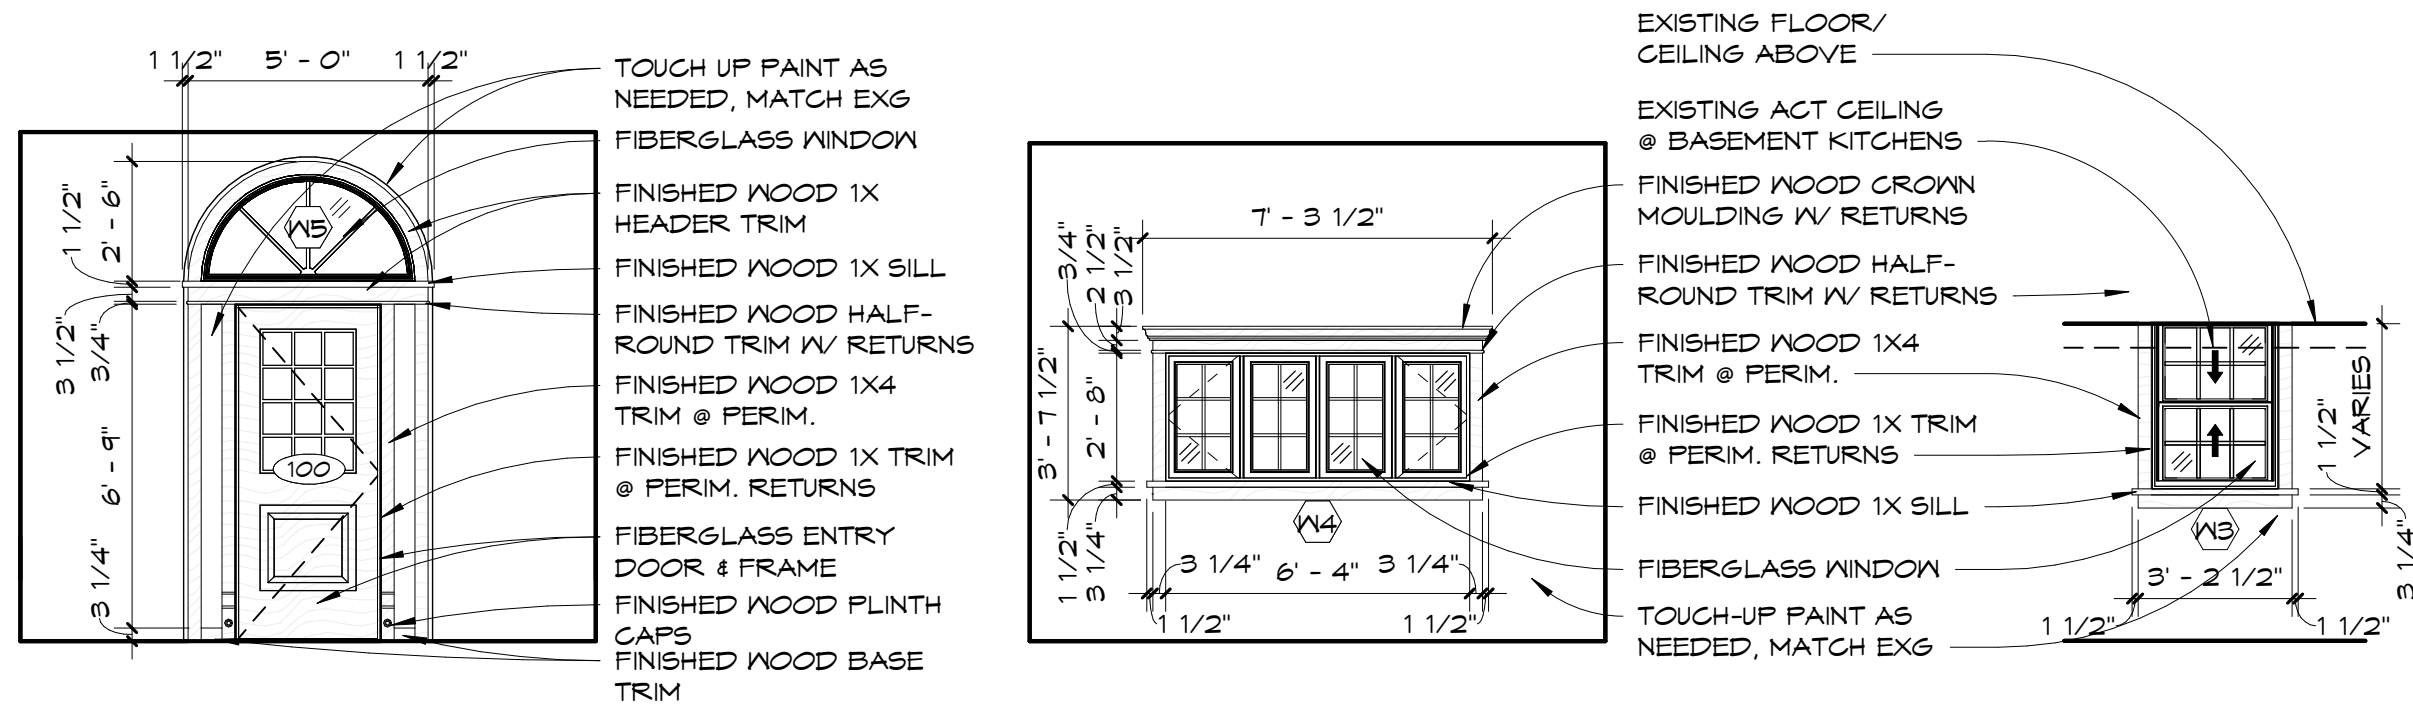

11 DOOR / W5 INT. TRIM
A201 1/4" = 1'-0"

10 W4 INT. TRIM
A201 1/4" = 1'-0"

9 W3 INT. TRIM
A201 1/4" = 1'-0"



8 W2 INT. TRIM
A201 1/4" = 1'-0"

7 W1 INT. TRIM
A201 1/4" = 1'-0"


BRICK REPOINTING SCHEDULE			
MARK	AREA	DESCRIPTION	REMARKS
SOUTH	2006 SF	EXISTING WALL - (3) BRICK NYTHES W/ CAVITIES	BASE OF WALL HAS SIGNIFICANT AMOUNT OF MORTAR MISSING WITH SPALLING OCCURRING IN SOME AREAS. INSPECT ENTIRE WALL.
WEST	1044 SF	EXISTING WALL - (3) BRICK NYTHES W/ CAVITIES	SW CORNER SHOWING MOST DAMAGE, INSPECT ENTIRE WALL.
TOTAL	3050 SF		

KEYNOTES


- F1 INSTALL NEW WOOD BUCKS AND FIBERGLASS WINDOW IN EXISTING MASONRY OPENING. INSTALL NEW INTERIOR FINISHED WOOD TRIM. INSTALL NEW HORIZONTAL LOUVER BLINDS. REFER TO DETAILS FOR INSTALLATION NOTES.
- F2 INSTALL NEW WOOD FRAMING & ENTRY DOOR SYSTEM IN EXISTING MASONRY OPENING. INSTALL NEW INTERIOR FINISHED WOOD TRIM REFER TO DETAILS FOR INSTALLATION NOTES.
- F3 INSTALL NEW ENTRY CANOPY SYSTEM, MATCH EXISTING SIZE & CONFIGURATION.
- F4 RE-POINT EXISTING BRICK WALLS AS REQUIRED, SEE SPECIFICATIONS.
- F5 INSTALL PEA-GRAVEL OVER PERMEABLE FILTER FABRIC IN AREA WELLS, MINIMUM 3" DEPTH. DO NOT FILL OVER MASONRY OPENING SILL.

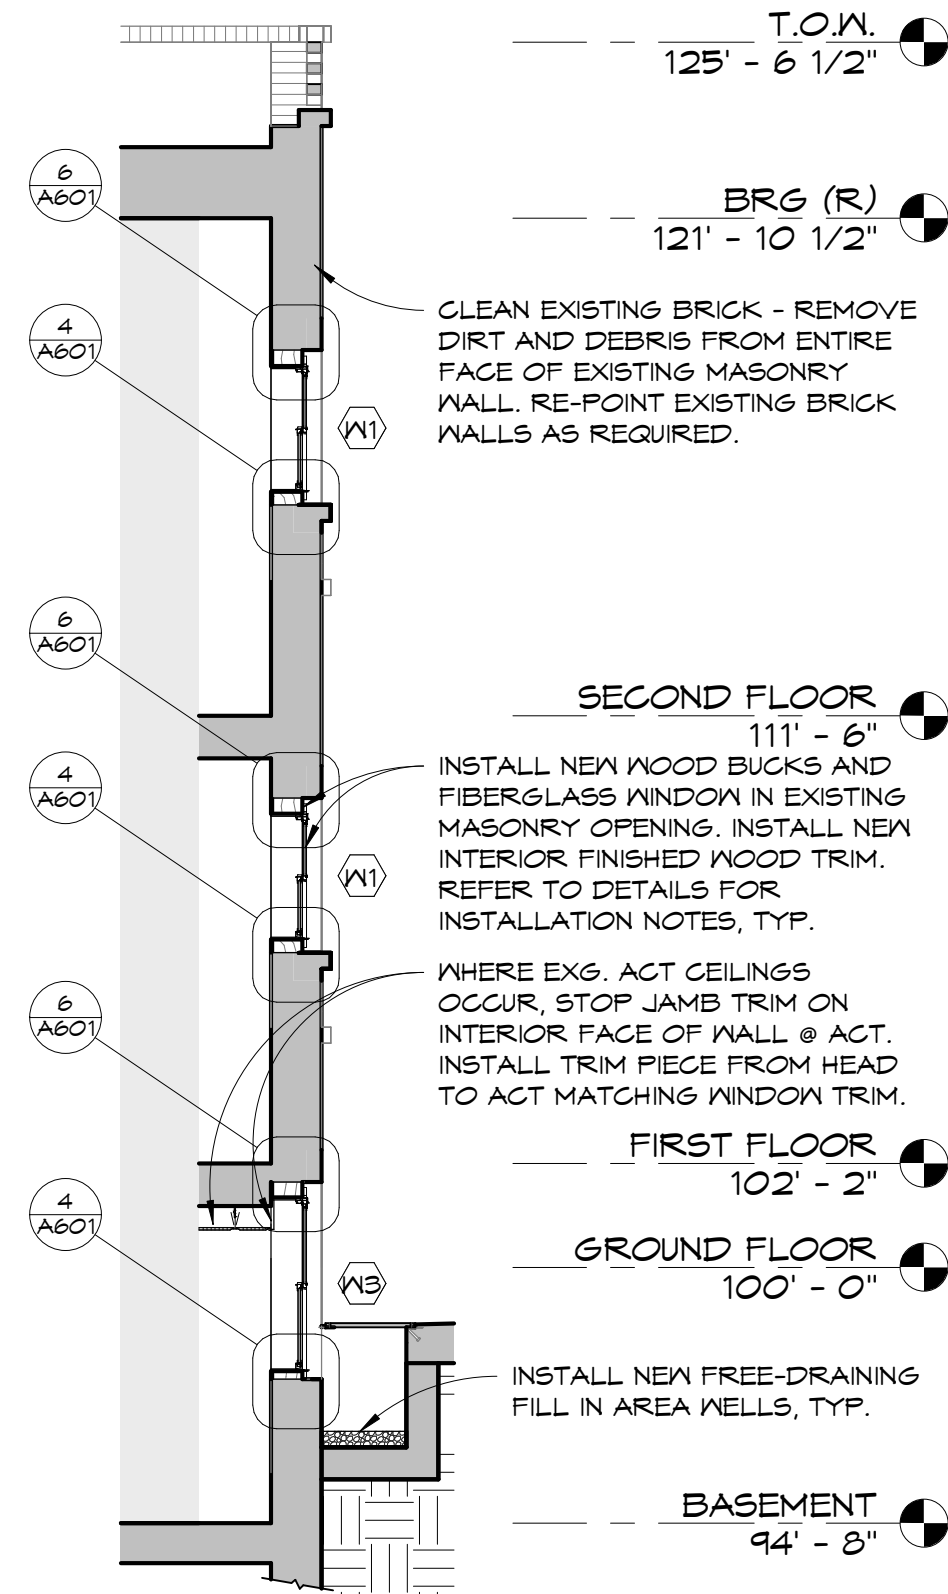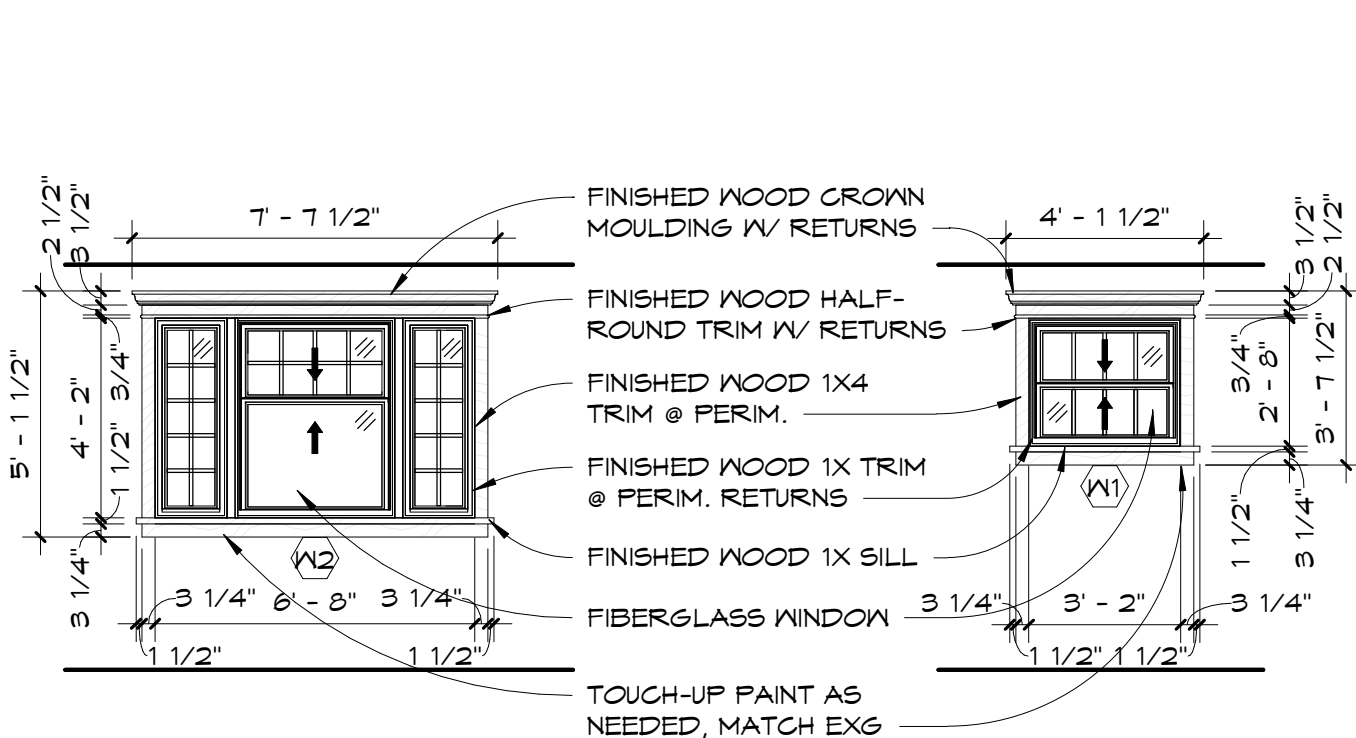


6 WALL SECTION 2
A201 1/4" = 1'-0"

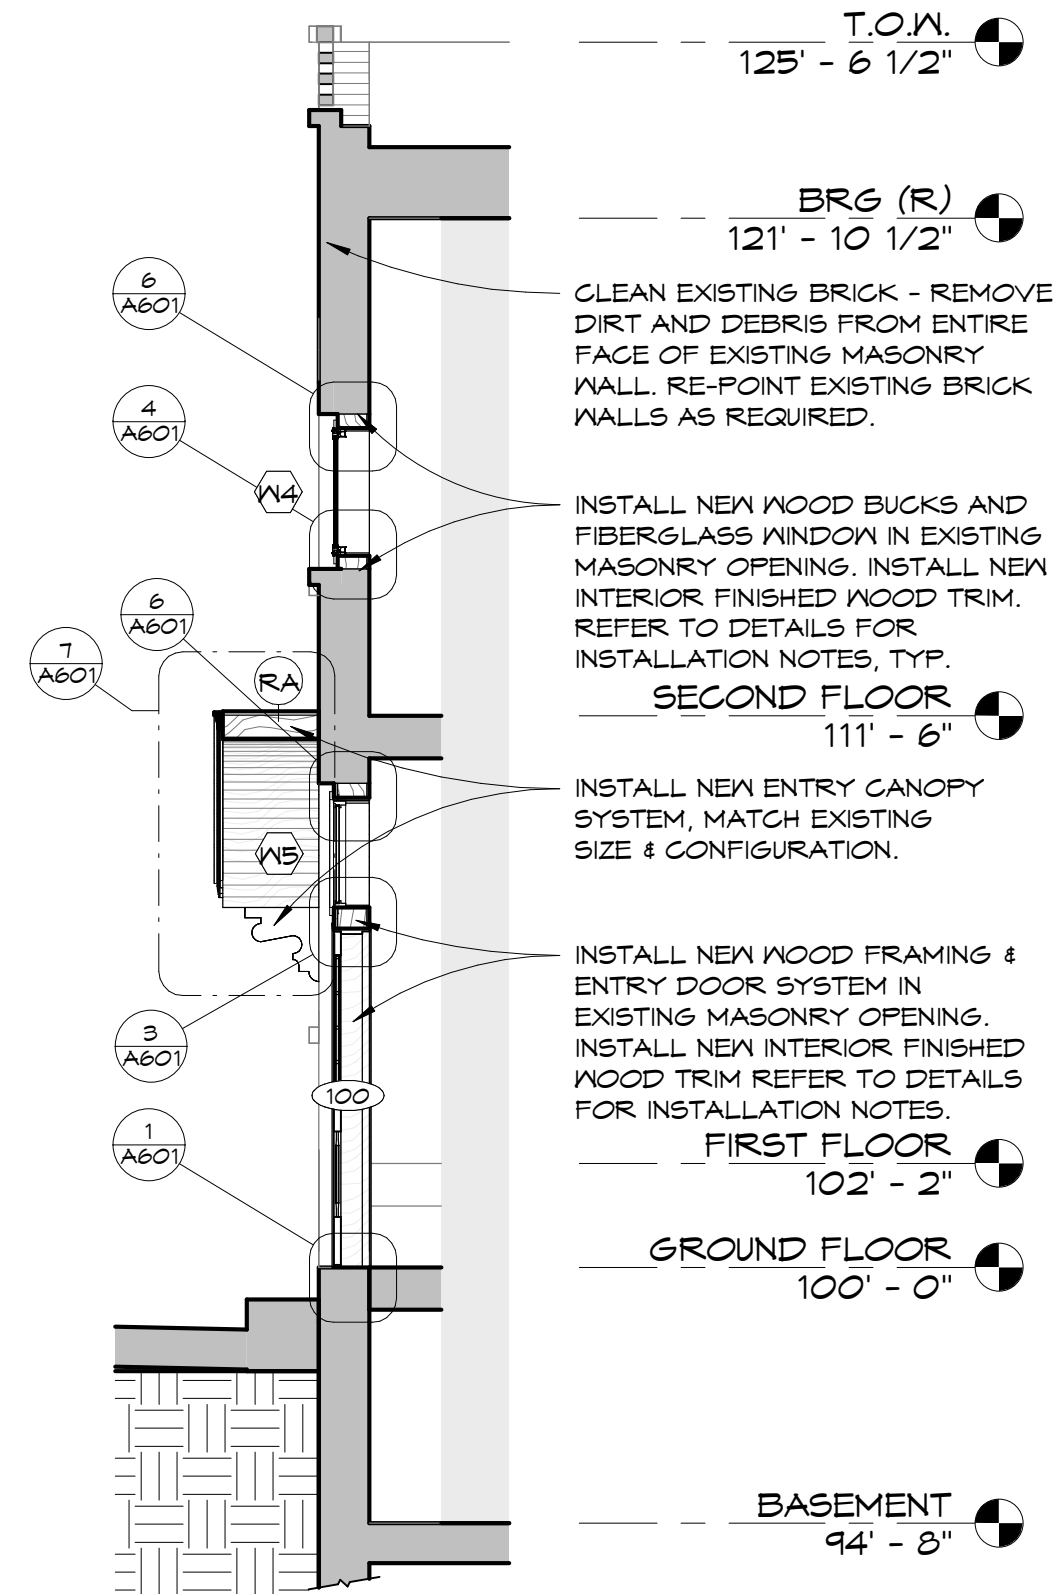


5 WALL SECTION 1
A201 1/4" = 1'-0"

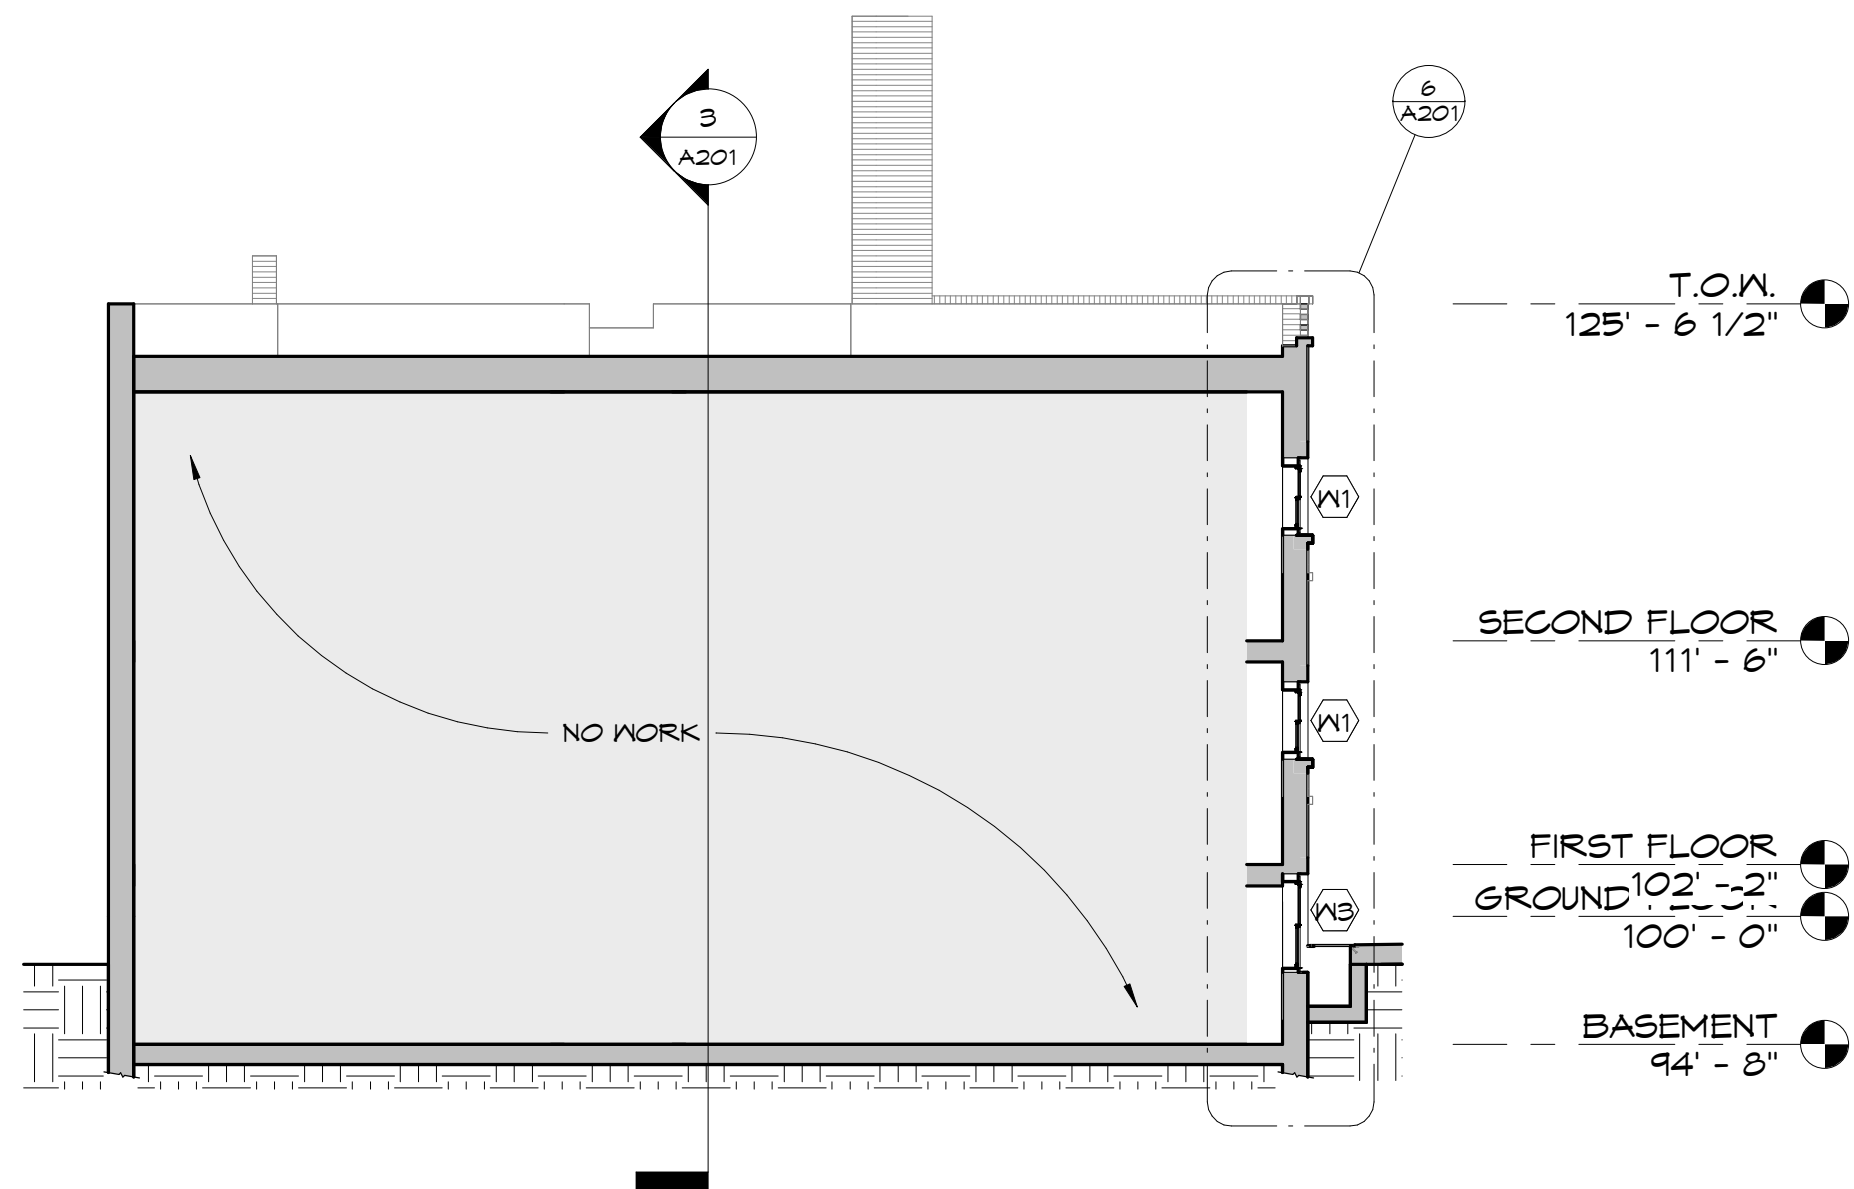

4 Section 2
A201 1/8" = 1'-0"

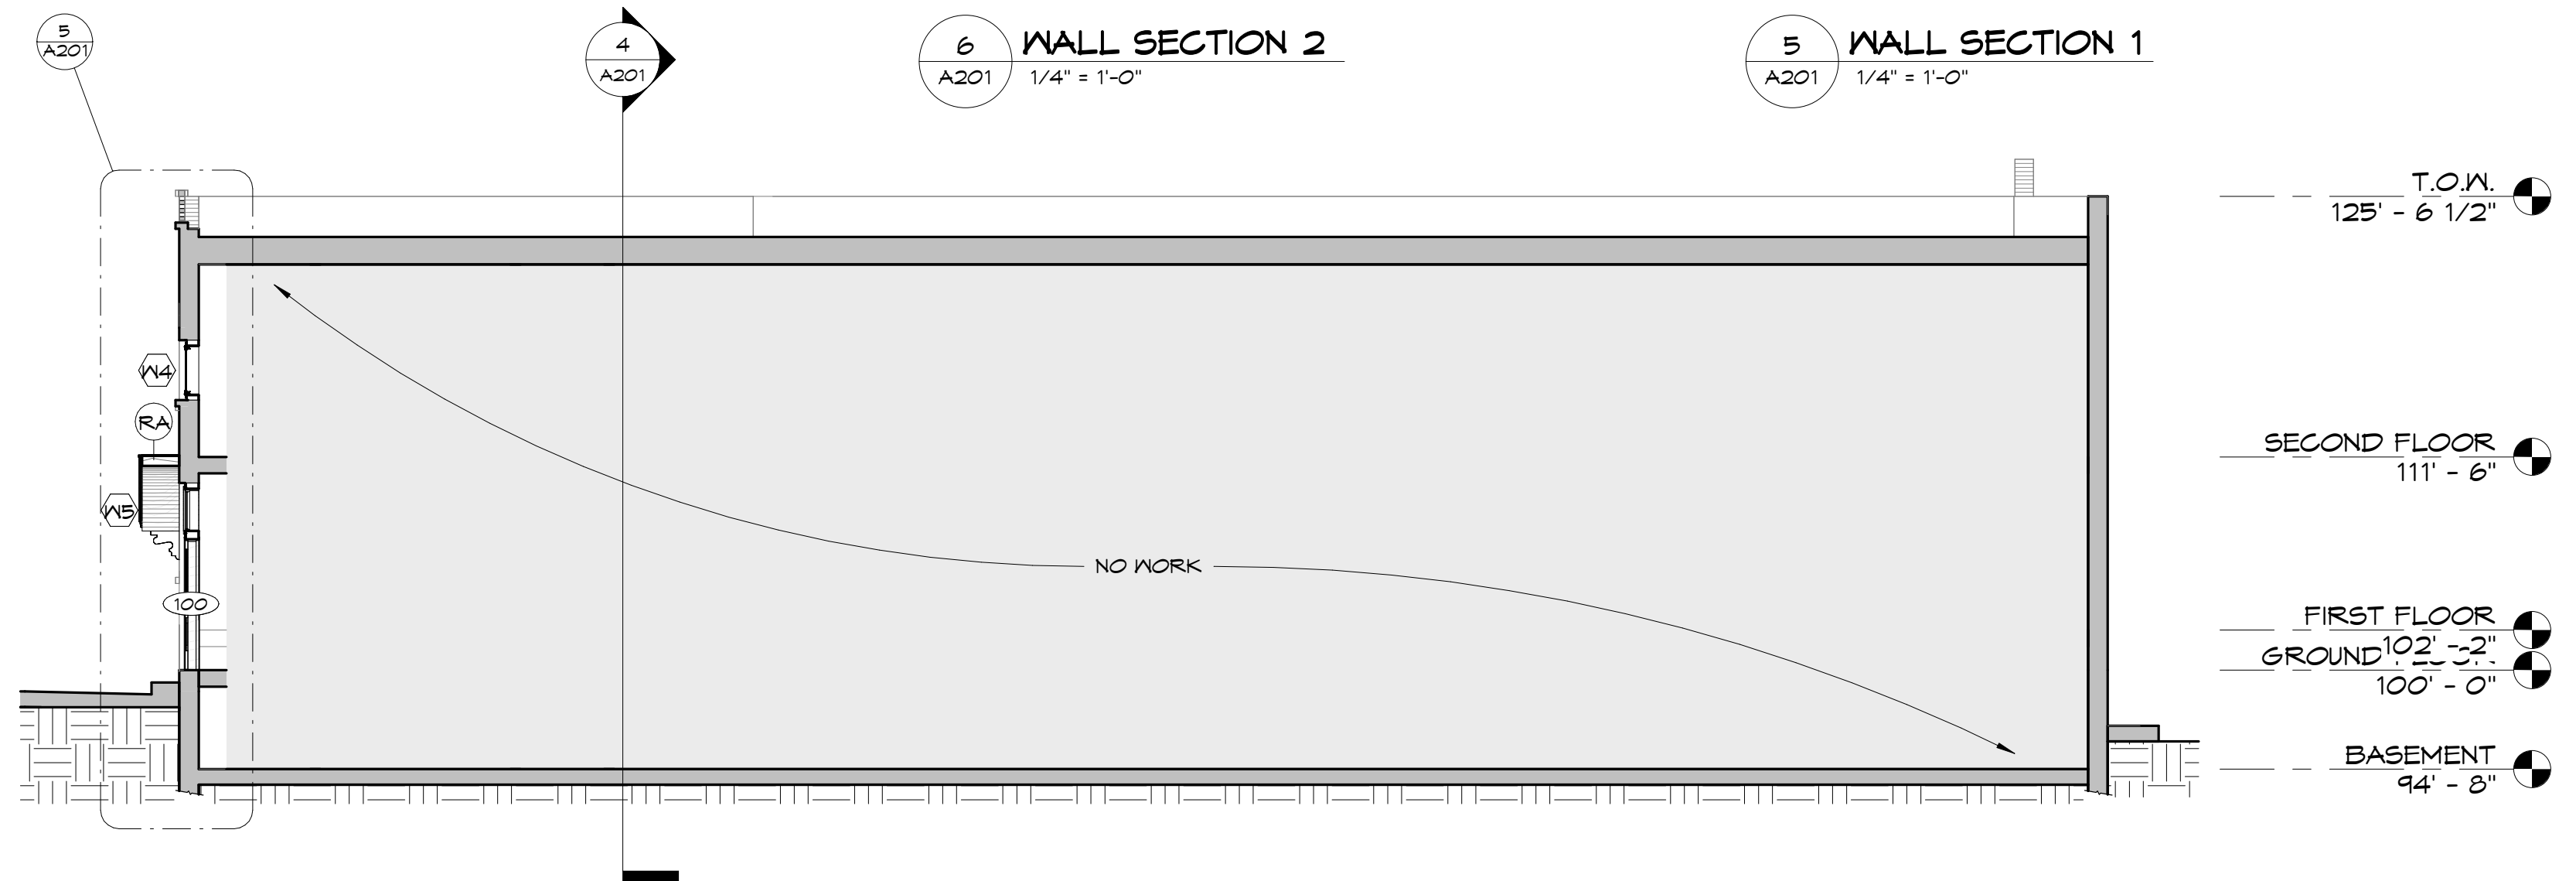

3 Section 1
A201 1/8" = 1'-0"

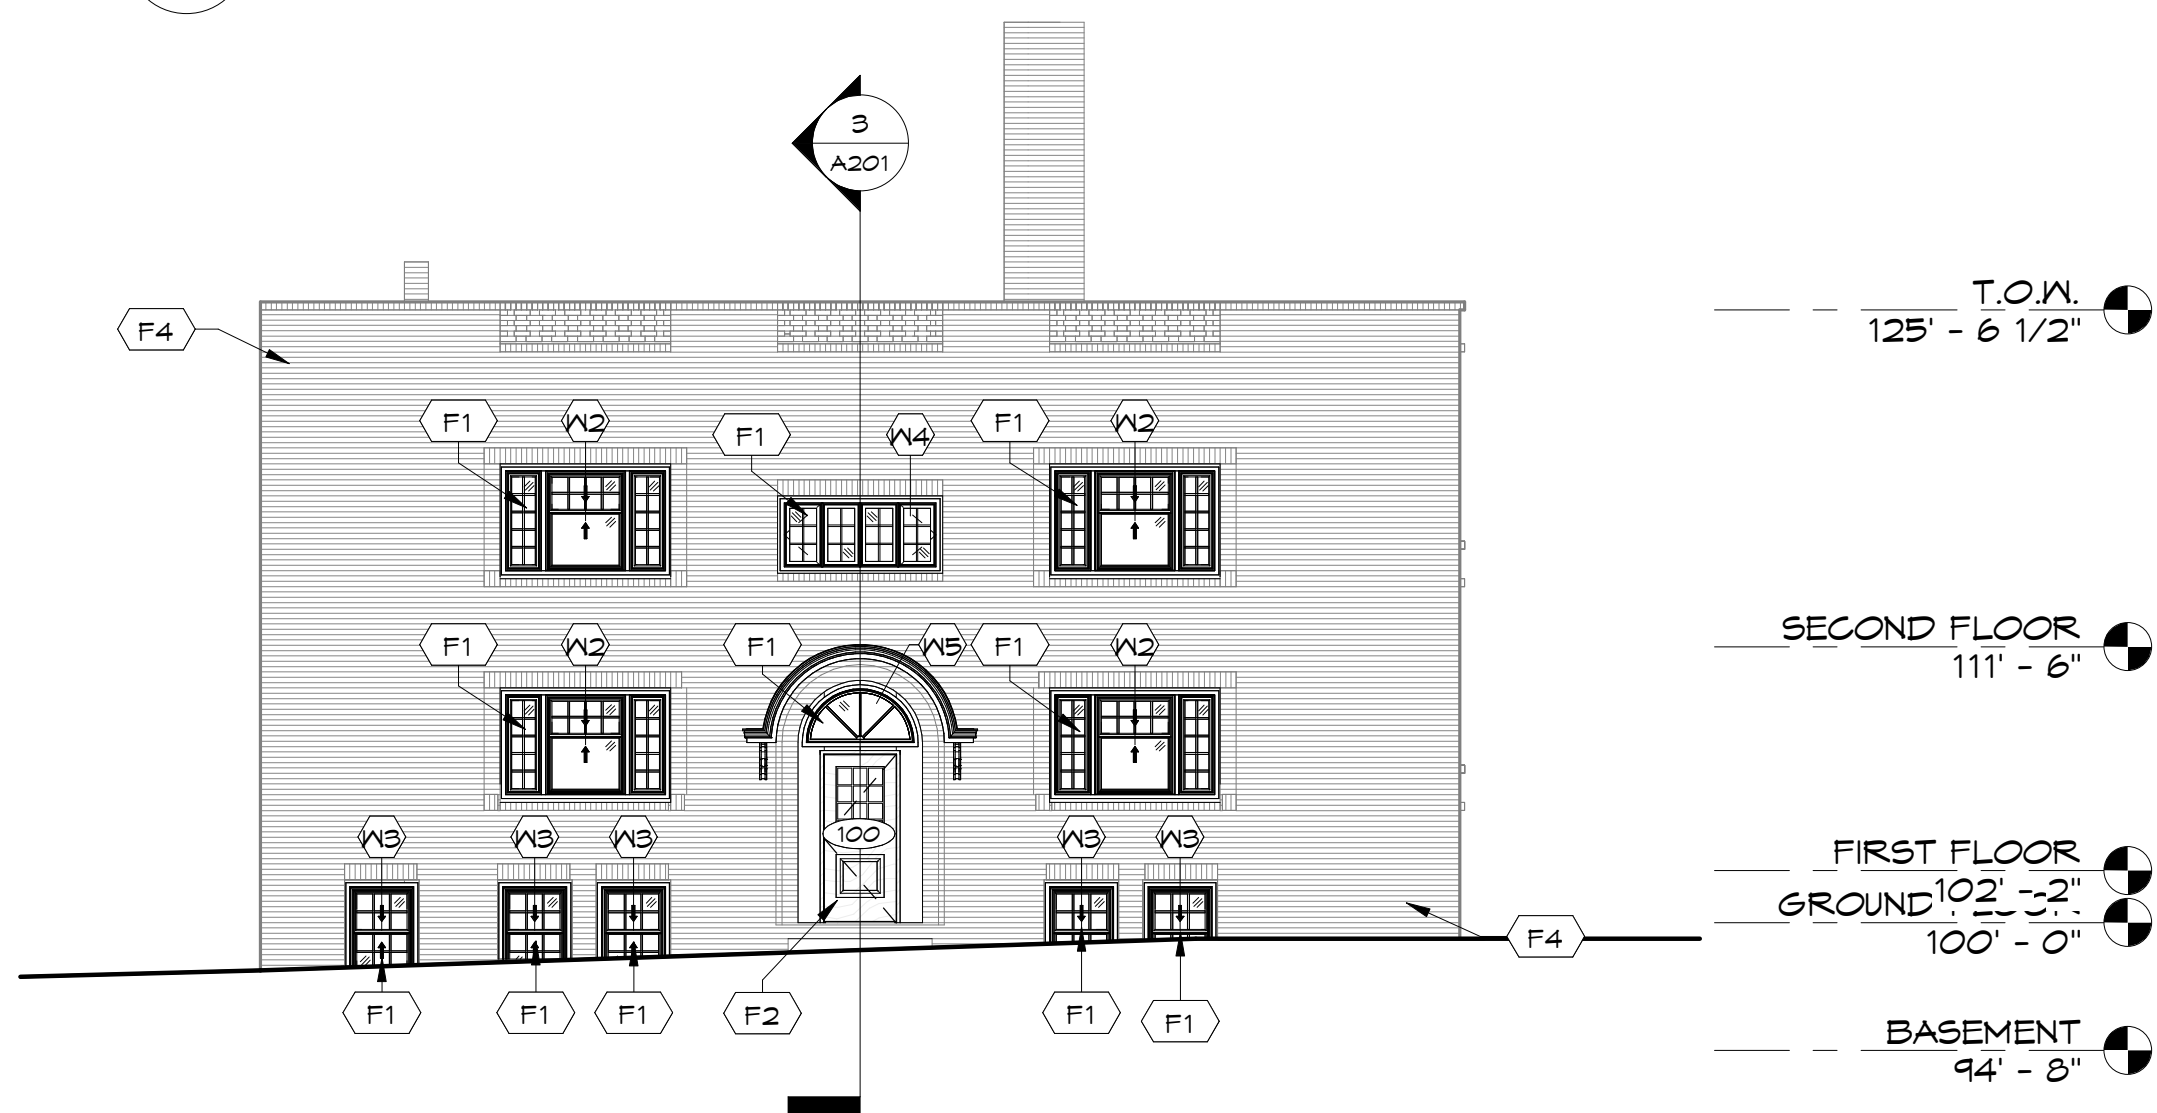

2 WEST ELEVATION
A201 1/8" = 1'-0"




1 SOUTH ELEVATION
A201 1/8" = 1'-0"

WINDOW SCHEDULE														
TYPE	QUANTITY	WIDTH	HEIGHT	SILL HEIGHT	WINDOW FRAME	WINDOW FRAME FINISH	WINDOW GLASS	MASONRY OPENING WIDTH	MASONRY OPENING HEIGHT	WINDOW U-VALUE	WINDOW SHGC	MANUFACTURER	WINDOW OPERATION	TYPE COMMENTS
W1	10	3' - 2"	2' - 8"	4' - 8"	FIBERGLASS	BLACK EXT. / WHITE INT.	1" INSUL. ARGON FILLED	3'-6 5/8"	3'-2 5/8"			SEE SPEC.	DOUBLE HUNG	
W2	14	6' - 8"	4' - 2"	3' - 2"	FIBERGLASS	BLACK EXT. / WHITE INT.	1" INSUL. ARGON FILLED	7'-1 3/8"	4'-9 3/8"			SEE SPEC.	DOUBLE HUNG W/ FIXED FLANKERS	COTTAGE STYLE CENTER
W3	16	2' - 8"	3' - 8"	3' - 2"	FIBERGLASS	BLACK EXT. / WHITE INT.	1" INSUL. ARGON FILLED	3'-1 3/8"	4'-1 3/8"			SEE SPEC.	DOUBLE HUNG	
W4	1	6' - 4"	2' - 8"	3' - 4"	FIBERGLASS	BLACK EXT. / WHITE INT.	1" INSUL. ARGON FILLED	6'-10 5/8"	3'-2 5/8"			SEE SPEC.	FIXED CENTERS W/ CASEMENT FLANKERS	XOXX
W5	1	4' - 6"	2' - 3"	7' - 6"	FIBERGLASS	BLACK EXT. / WHITE INT.	1" INSUL. ARGON FILLED	5'-2 1/4"	2'-9 1/2"			SEE SPEC.	FIXED ROUND-TOP	


DOOR & WINDOW REMARKS:

1. CONTRACTOR TO VERIFY ROUGH OPENINGS & WALL THICKNESS FOR EACH DOOR & WINDOW.
2. COVER ALL EXPOSED WOOD BUCKS W/ PREFIN. MTL TRIM MATCHING ADJACENT WINDOW OR DOOR FRAME, TYP @ ALL EXT. LOCATIONS.
3. SHIM DOORS AS REQUIRED. FILL ALL GAPS & VOIDS AROUND DOOR FRAME WITH LOW-EXPANDING SPRAY-APPLIED FOAM INSULATION.
4. INSTALL NEW HORIZONTAL LOUVER BLINDS AT ALL WINDOWS, EXCEPT FOR N5, TYP.

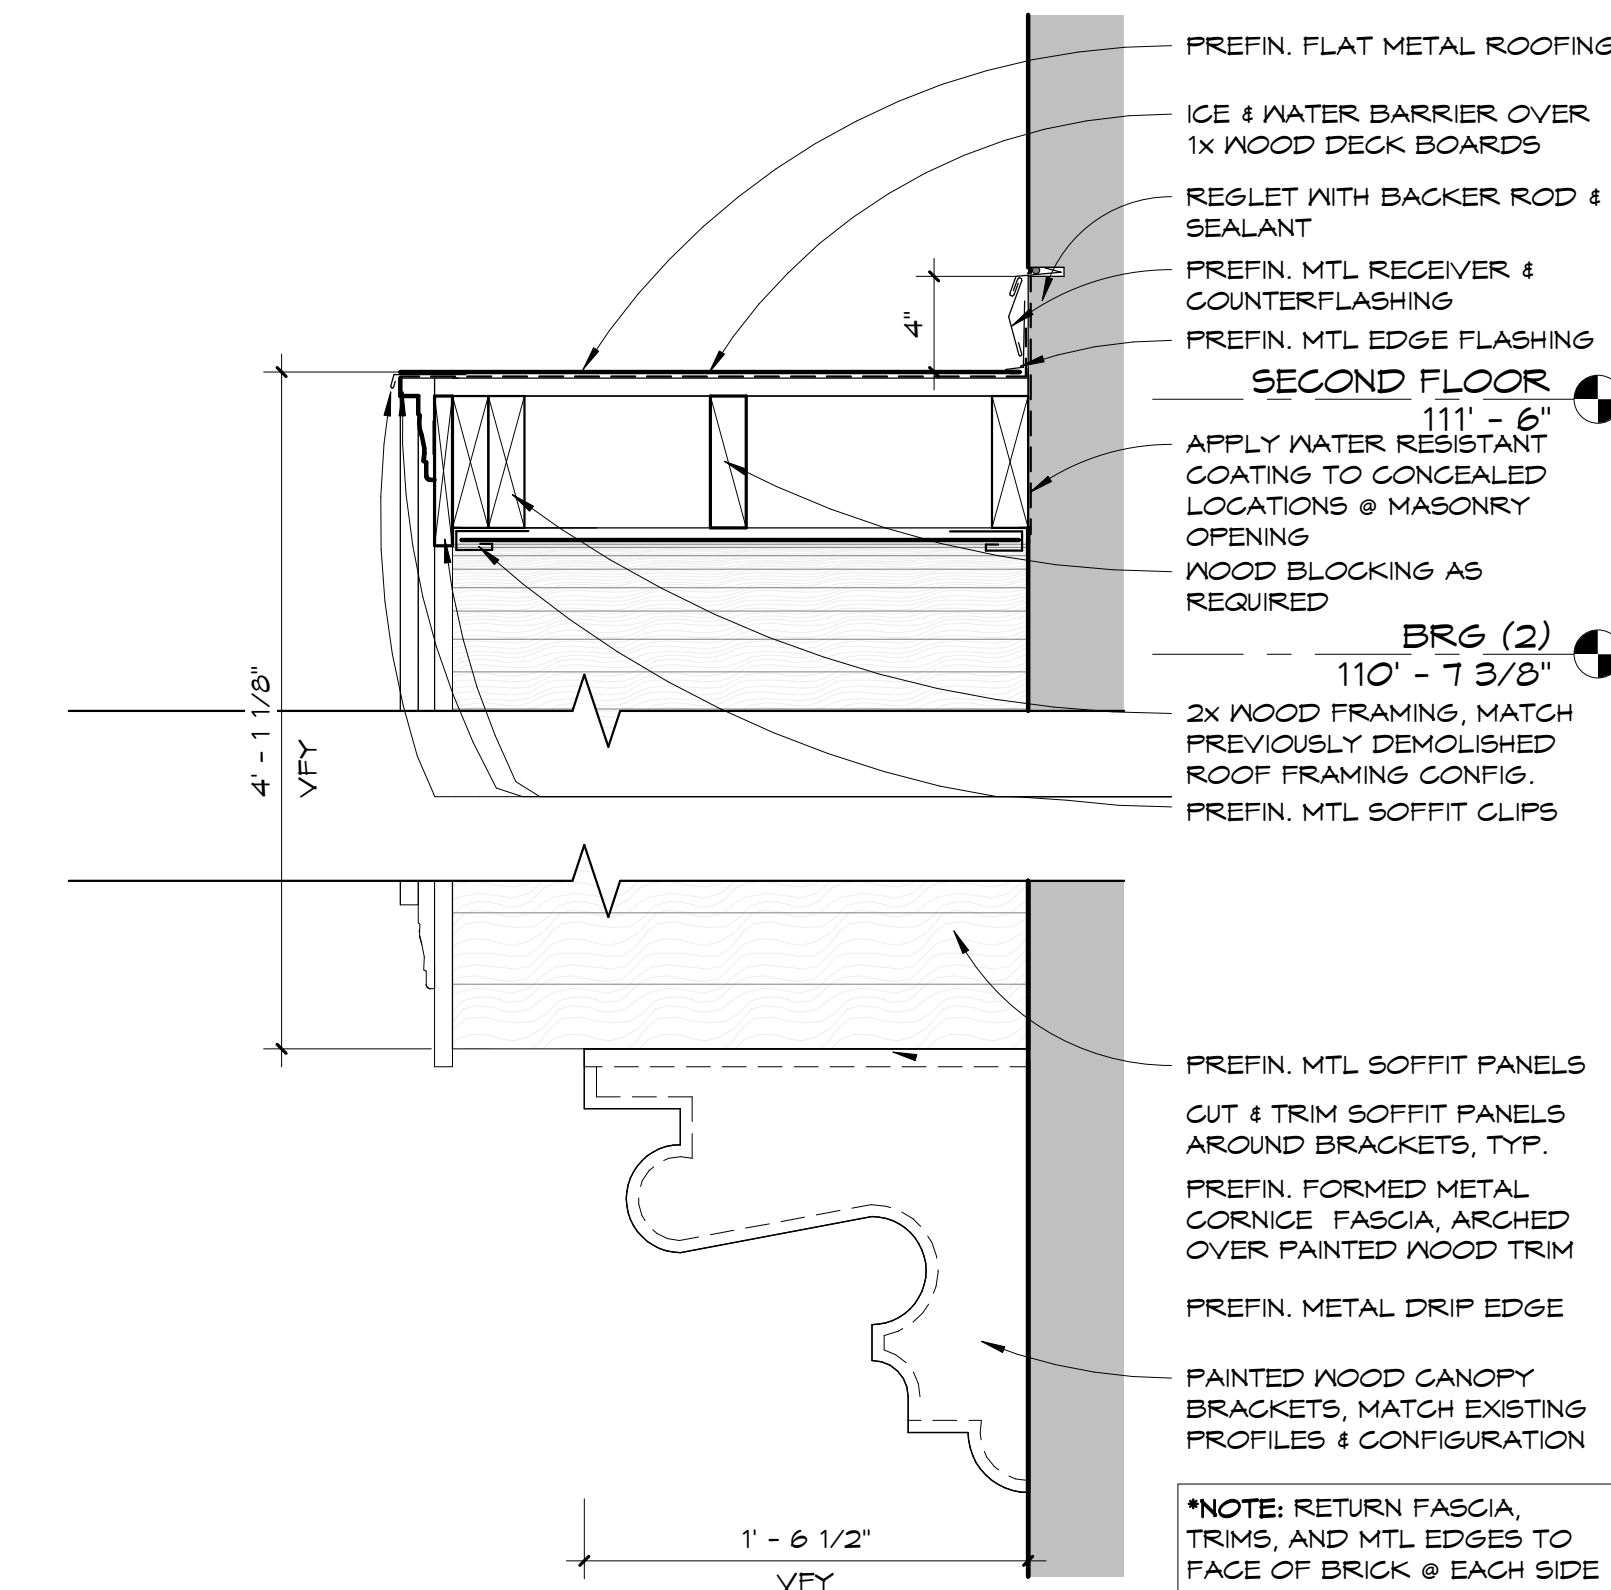

7	ENTRY CANOPY
A601	1 1/2" = 1'-0"


- 1 GLASS TYPES ARE LABELED BY LETTERS A,B,C,D WHICH CORRESPOND W/ TYPE AS SCHEDULED IN SPECIFICATIONS
SECTION 08 000 - GLASS & GLAZING
- A 1" CLEAR TEMPERED INSULATED GLAZING
- B 1/4" CLEAR TEMPERED GLASS
- C 1" SPANDREL GLAZING
- 2 ALL GLASS SHALL BE TYPE 'A' UNLESS OTHERWISE NOTED (ION)
- 3 ALL GLASS SHALL BE SAFETY GLAZING WHERE REQUIRED BY BUILDING CODES & AS INDICATED
- 4 ALL DIMENSIONS SHALL BE FIELD VERIFIED PRIOR TO FABRICATION OF FRAMES AND SIZING OF GLAZING UNITS

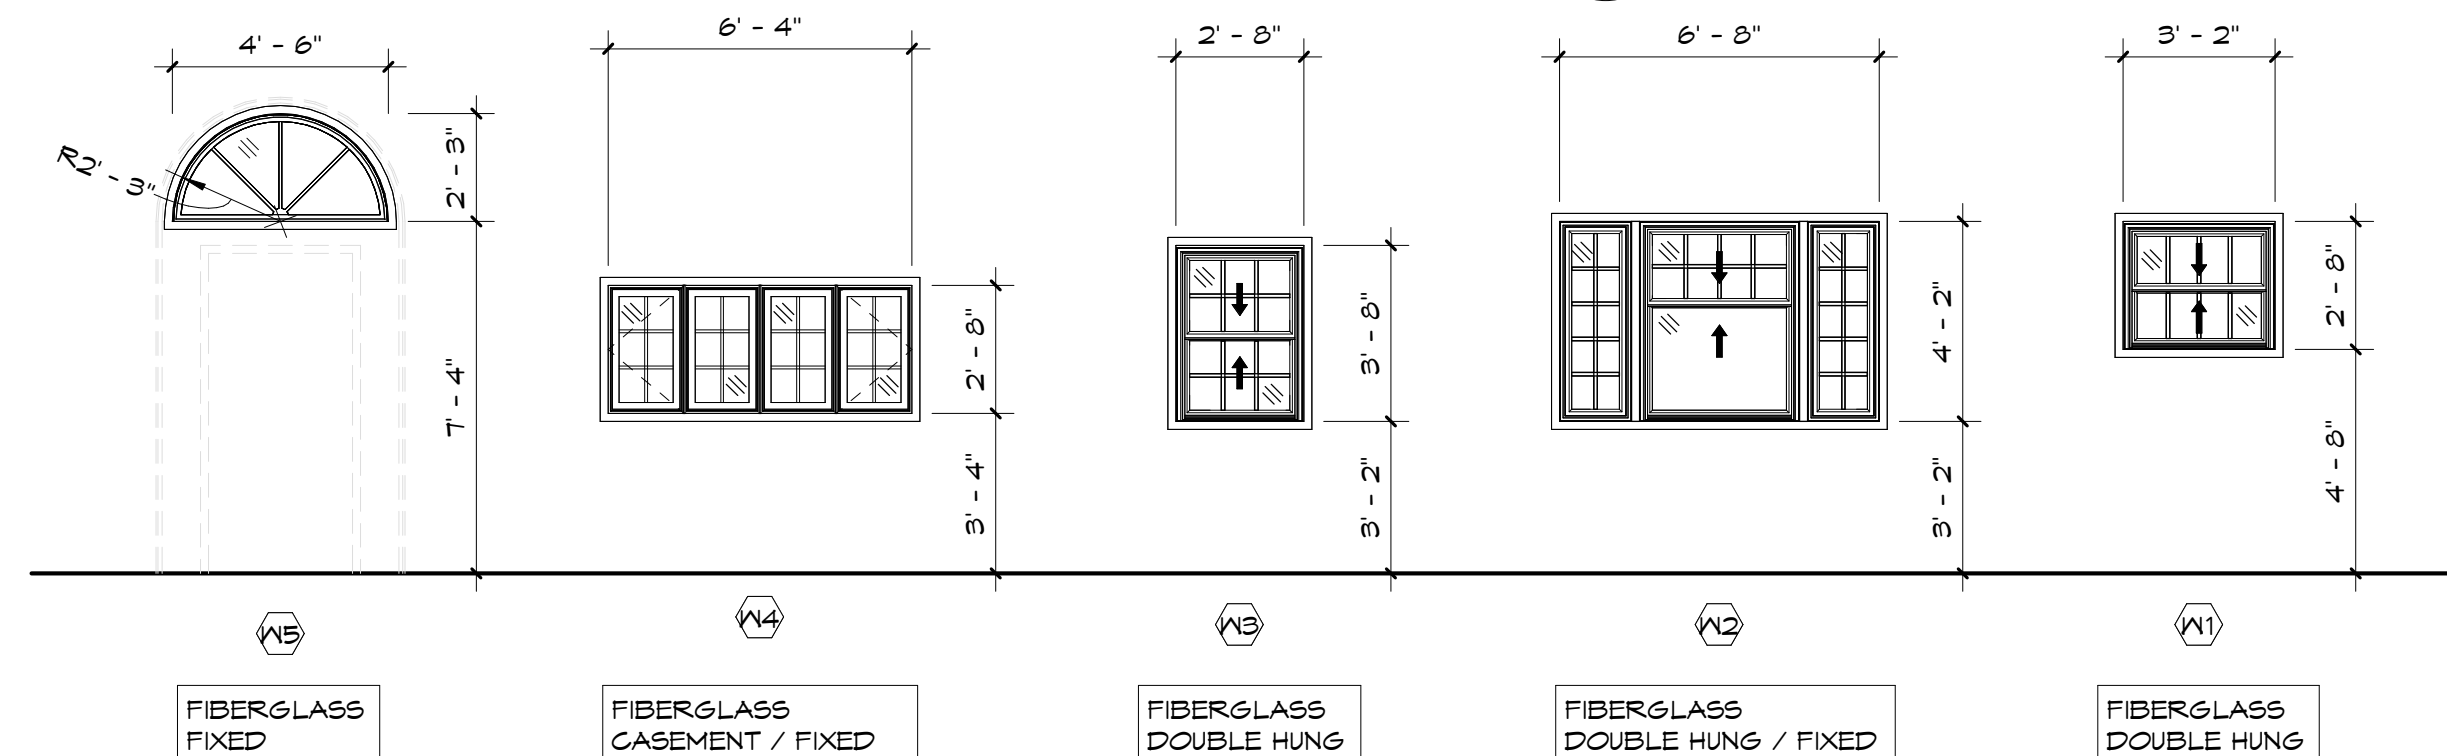


WINDOW TYPES

*NOTE: ALL WIND


*NOTE: ALL WINDOW SILL ARE > 36" A.F.F., THEREFORE WINDOW OPENING CONTROL DEVICES ARE NOT REQUIRED PER IBC 1015.8

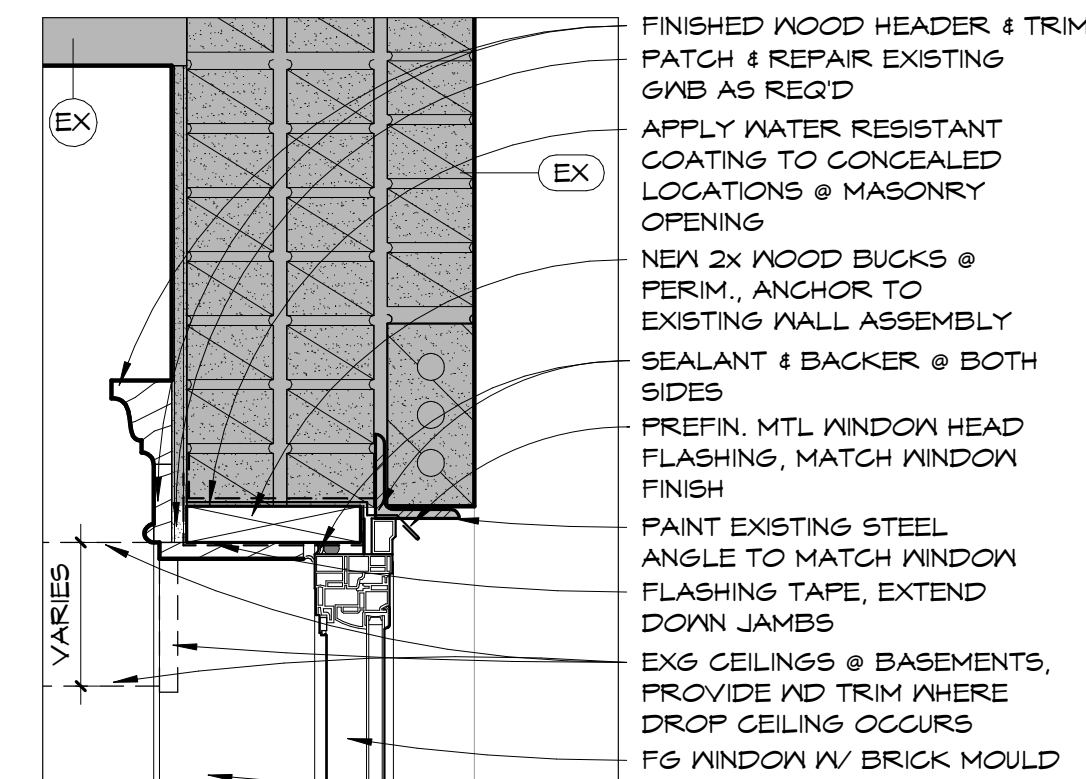


6	TYP. WINDOW HEAD
A601	1 1/2" = 1'-0"

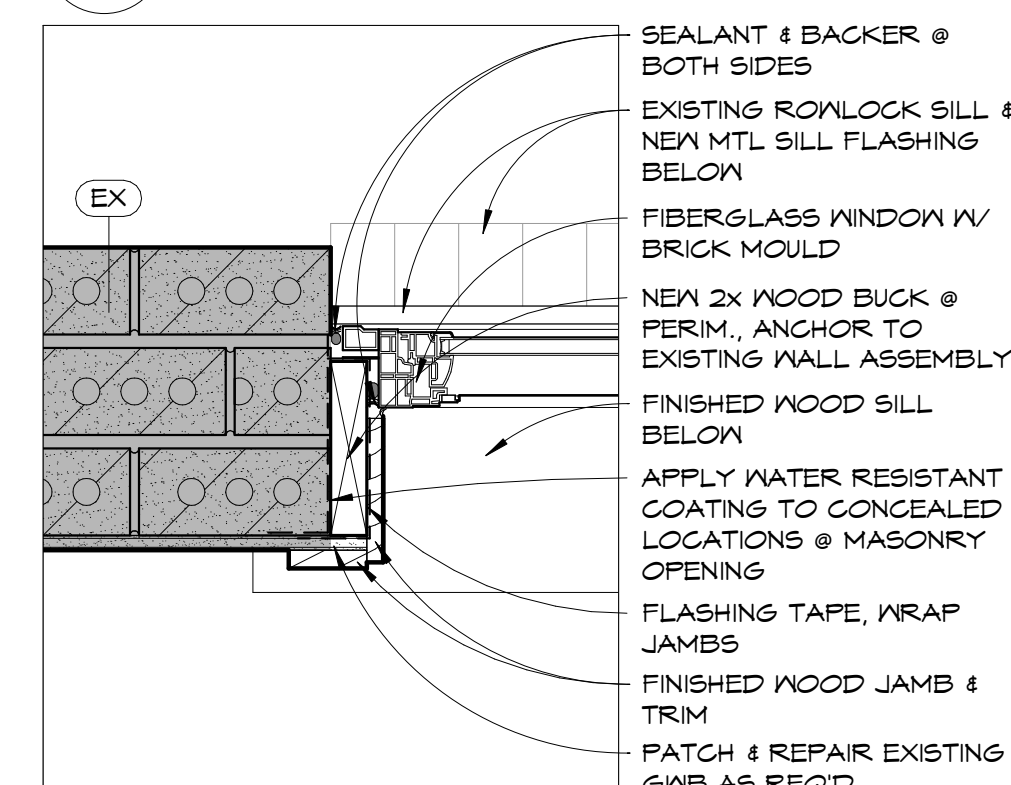


5 TYP. WINDOW JAMB
A601 1 1/2" = 1'-0"

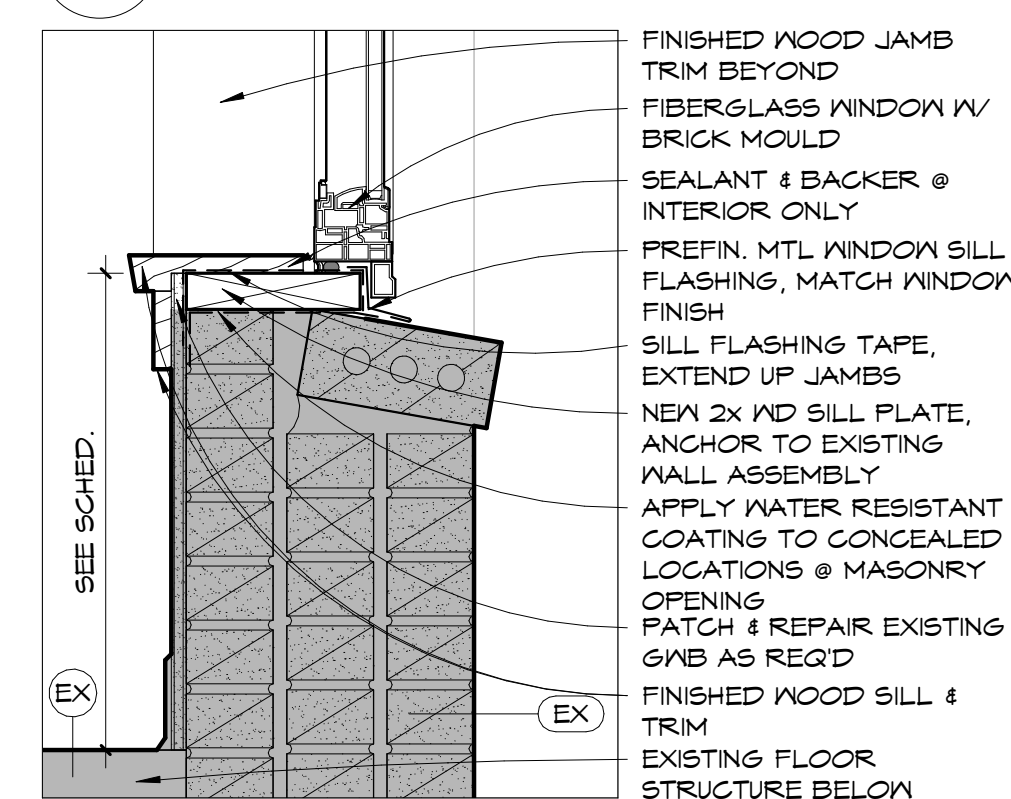


4 TYP. WINDOW SILL
A601 1 1/2" = 1'-0"

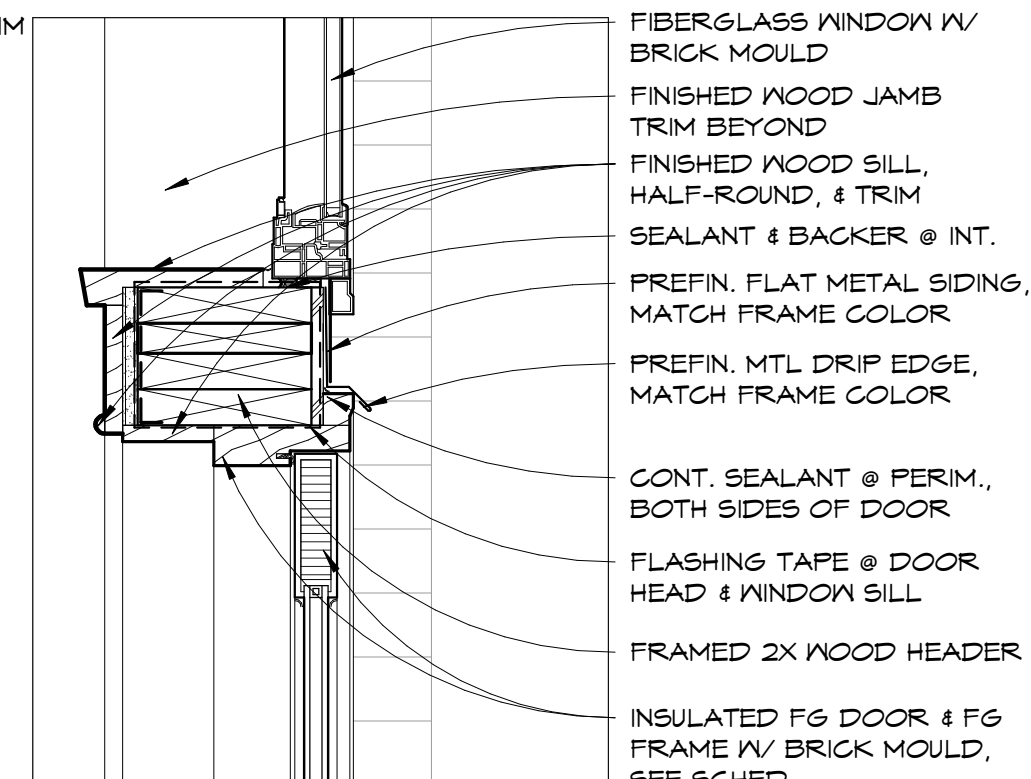


3 DOOR HEAD
A631 1 1/2" = 1'-0"

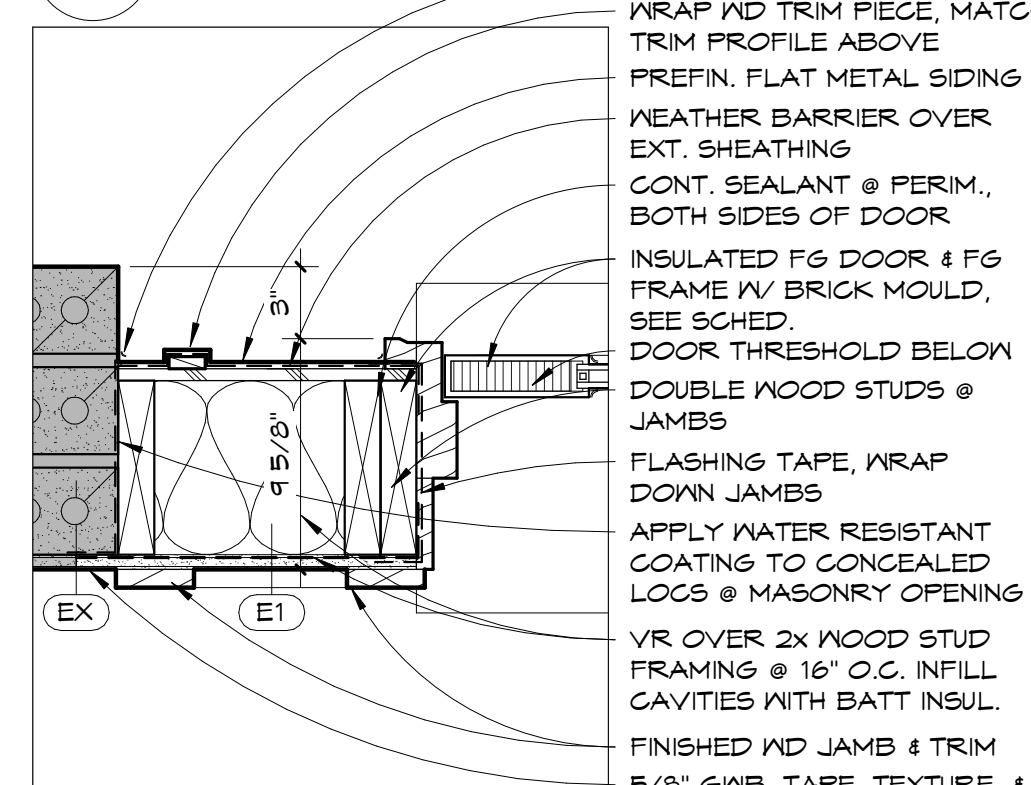

2	DOOR JAMB
A601	1 1/2" = 1'-0"

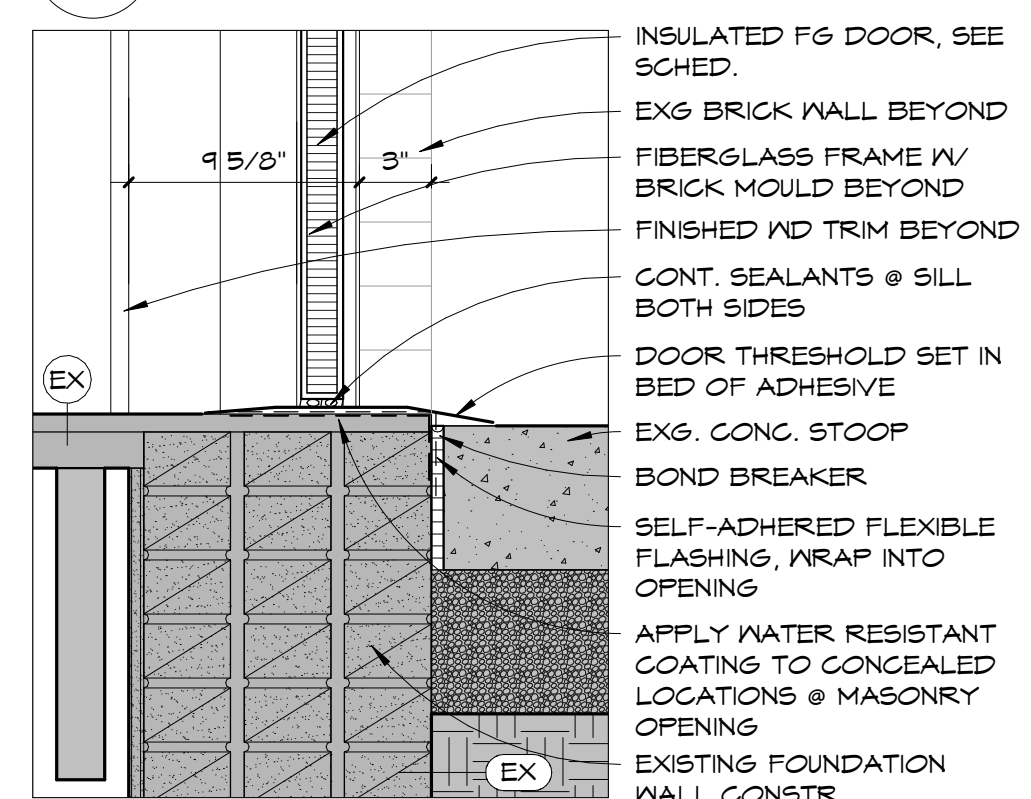

1	DOOR SILL
A601	1 1/2" = 1'-0"

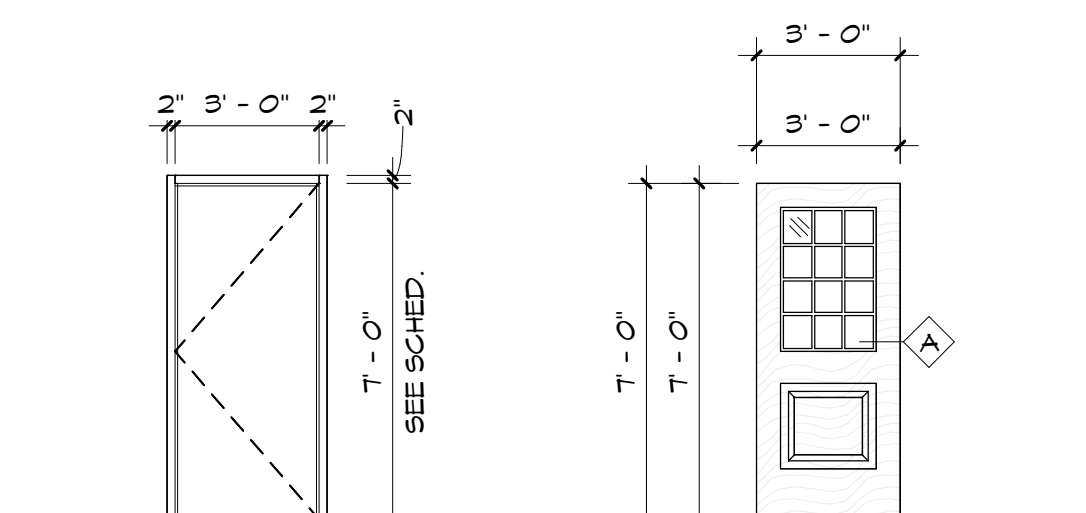

FG-1
FIBERGLASS
STANDARD SWING

PNL-HL
HALF LITE

DOOR TYPES

DRAWN BY: JTK
CHECKED BY: RMA

04.29.2024

REVISION

#	DATE
---	------

--	--

PROJECT #

R24008

SCHEDULES

SCHEDULES DETAILS

A 40%

A60

I hereby certify that this plan specification, or report was prepared by me or under my direct supervision, and that I am a duly Registered Architect under the laws of the State of North Dakota.

Robert J. Zapp, R.A.

Date 4/22/24 Ref. No. 1774

Walker Properties, LLLP 221 Main St S Facade Improvements

221 Main St S
Minot, ND 58701



PROJECT MANUAL

04.29.2024 Project #R24008


DOCUMENT 00 0107 - SEALS PAGE

PART 1 - GENERAL

1.1 DESIGN PROFESSIONALS OF RECORD

- A. The undersigned do hereby certify that the Plans, Specifications, or Reports contained herein for their area of work were prepared under their direct supervision, and that they are duly Registered Professionals under the laws of the State of North Dakota:

1. Architect:
 - a. Ryan M. Anderson, AIA.
 - b. Reg. No. 1774.

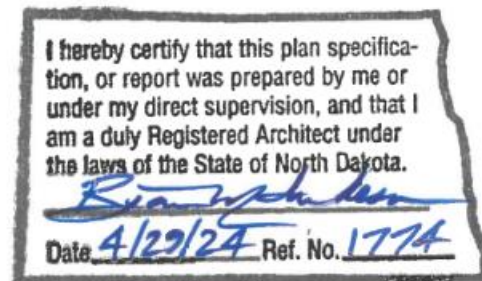

PART 2 - PRODUCTS – Not used.

PART 3 - EXECUTION – Not used.

END OF DOCUMENT 00 0107

DOCUMENT 00 0110 – TABLE OF CONTENTS

PART 1 - GENERAL

PROCUREMENT AND CONTRACTING DOCUMENTS GROUP

DIVISION 00 - PROCUREMENT AND CONTRACTING REQUIREMENTS

00 0101	Project Title page
00 0107	Seals Page
00 0110	Table Of Contents
00 1113	Advertisement For Bids
00 2113	Instructions To Bidders
	AIA Document A701, Instructions to Bidders
00 2600	Procurement Substitution Procedures
	CSI Form 1.5, Substitution Request Form
00 4100	Bid Form - Stipulated Sum
00 6000	Project Forms
00 7200	General Conditions
	AIA Document A201, General Conditions of The Contract for Construction
00 7300	Supplementary Conditions
00 7400	Special Conditions

General Requirements Subgroup

DIVISION 01 - GENERAL REQUIREMENTS

01 1000	Summary
01 2100	Allowances
01 2500	Substitution Procedures
	CSI Form 13.1A, Substitution Form
01 2600	Contract Modification Procedures
01 2900	Payment Procedures
01 3100	Project Management and Coordination
	AIA Document C106, Digital Data Licensing Agreement
01 3200	Construction Progress Documentation
01 3300	Submittal Procedures
01 3516	Alteration Project Procedures
01 4000	Quality Requirements
01 4200	References
01 5000	Temporary Facilities and Controls
01 6000	Product Requirements
01 7300	Execution

01 7700 Closeout Procedures
01 7823 Operation And Maintenance Data

DIVISION 02 – EXISTING CONDITIONS

02 4119 Selective Demolition

Facility Construction Subgroup

DIVISION 03 - CONCRETE

NOT APPLICABLE

DIVISION 04 - MASONRY

04 0110 Masonry Cleaning
04 0120.63 Brick Masonry Repair
04 0120.64 Brick Masonry Repointing

DIVISION 05 - METALS

NOT APPLICABLE

DIVISION 06 - WOOD, PLASTICS, AND COMPOSITES

06 1000 Rough Carpentry
06 1600 Sheathing
06 2023 Interior Finish Carpentry

DIVISION 07 - THERMAL AND MOISTURE PROTECTION

07 2100 Thermal Insulation
07 2500 Weather Barriers
07 2600 Vapor Retarders
07 2726 Fluid-Applied Membrane Air Barriers
07 4263 Soffit Panels
07 6100 Sheet Metal Roofing
07 6200 Sheet Metal Flashing and Trim
07 7100 Roof Specialties
07 9200 Joint Sealants

DIVISION 08 - OPENINGS

08 1613 Fiberglass Doors
08 5413 Fiberglass Windows
08 7100 Door Hardware

DIVISION 09 - FINISHES

09 2900 Gypsum Board
09 9000 Painting

DIVISION 10 - SPECIALTIES

NOT APPLICABLE

DIVISION 11 - EQUIPMENT

NOT APPLICABLE

DIVISION 12 - FURNISHINGS

12 2113 Horizontal Louver Blinds

DIVISION 13 - SPECIAL CONSTRUCTION

NOT APPLICABLE

DIVISION 14 – CONVEYING EQUIPMENT

NOT APPLICABLE

Facility Services Subgroup

DIVISION 21 - FIRE SUPPRESSION

NOT APPLICABLE

DIVISION 22 - PLUMBING

NOT APPLICABLE

DIVISION 23 - HEATING, VENTILATING, AND AIR CONDITIONING (HVAC)

NOT APPLICABLE

DIVISION 26 - ELECTRICAL

NOT APPLICABLE

DIVISION 27 - COMMUNICATIONS

NOT APPLICABLE

DIVISION 28 - ELECTRONIC SAFETY AND SECURITY

NOT APPLICABLE

Site and Infrastructure Subgroup

DIVISION 31 - EARTHWORK

NOT APPLICABLE

DIVISION 32 - EXTERIOR IMPROVEMENTS

NOT APPLICABLE

Walker Properties, LLLP
221 Main St S Façade Improvements
Minot, ND 58701

Ackerman-Estvold
Project #R24008

DIVISION 33 - UTILITIES

NOT APPLICABLE

PART 2 - PRODUCTS – Not used.

PART 3 - EXECUTION – Not used.

END OF TABLE OF CONTENTS

DOCUMENT 00 1113 - ADVERTISEMENT FOR BIDS

1.1 PROJECT INFORMATION

- A. Notice to Bidders: Bidders may submit bids for project as described in this Document. Submit bids according to the Instructions to Bidders.
 - 1. Regulatory Requirements: North Dakota Century Code Chapter 48-01.2 shall govern submittal, opening, and award of bids.
- B. Project Identification: **221 Main St. S Façade Improvements**
 - 1. Project Location: **221 Main St. S, Minot, ND 58701**
- C. Owner: **Walker Properties, LLLP**
 - 1. Owner's Representative: **Savana Pitcher, Property Manager / Commercial Leasing**
- D. Architect: Ackerman-Estvold, Engineering & Management Consulting, Inc.
- E. Project Description: This is a façade improvement project for an existing split-level apartment building in Downtown Minot. The scope of work will be limited to the South and West Facades and will involve restoration of the existing masonry walls, full window replacement, interior window & door trim, front entry door & canopy replacement, and miscellaneous concrete cutting around the existing window wells. The owner intends to utilize the downtown Minot Facade Improvements Program for the project.
- F. Construction Contract: Bids will be received for the following Work:
 - 1. Single Prime Contract (all trades).

1.2 BID SUBMITTAL AND OPENING

- A. Owner will receive sealed lump sum bids until the bid time and date at the location given below. Owner will consider bids prepared in compliance with the Instructions to Bidders issued by Owner, and delivered as follows:
 - 1. Bid Date: **05/21/2024**
 - 2. Bid Time: **1:00 P.M. CST.**
 - 3. Location: **1907 17th St SE, Minot, ND 58701**
- B. Bids will be thereafter publicly opened and read aloud.

- C. Bids not fully complying with the requirements of North Dakota Century Code Chapter 48-01.2 will not be read or considered. Any deficient bid will be resealed and returned to the Bidder immediately.
- D. Owner reserves the right to reject any and all bids.

1.3 CONTRACTOR'S LICENSE AND BID SECURITY

- A. Each bid must be accompanied by a separate envelope containing the Bidder's contractor's license and bid security.
- B. The Bidder must be licensed for the full amount of the bid.
- C. Bid security in the form of a bidder's bond shall be submitted with each bid in the amount of 5 percent of the bid amount. No bids may be withdrawn for a period of 30 days after opening of bids. Owner reserves the right to reject any and all bids and to waive informalities and irregularities.

1.4 PREBID MEETING

- A. Prebid Meeting: A Prebid meeting for all bidders will be held at the Projection location on **Thursday, May 9th @ 2:00 CST**. Prospective prime bidders are requested to attend.

1.5 DOCUMENTS

- A. Online Procurement and Contracting Documents: Obtain access after **April 26, 2024**, through Quest CDN (www.questcdn.com) You may download the digital plan documents by inputting **Quest project 9094190** on the website's Project Search page. Please contact QuestCDN.com at 952-233-1632 or info@questcdn.com for assistance in free membership registration, downloading, and working with this digital project information.
- B. Exchanges: Obtain access by contacting any of the following exchanges: Bismarck-Mandan, Bismarck Builders Exchange, Dickinson, Fargo, Grand Forks, Minot, Williston, North Dakota; Minnesota Builders Exchange; Construction Industry Center, and Sioux Falls Builders Exchange, South Dakota
- C. All Prime contractors must contact Ackerman-Estvold through Sonya Boykin (sonya.boykin@ackerman-estvold.com) to be added to the Plan Holders list and to receive the links to the Bid Opening and Prebid Meeting video conferences.

1.6 TIME OF COMPLETION AND LIQUIDATED DAMAGES

- A. Successful bidder shall begin the Work on receipt of the Notice to Proceed and shall complete the Work within the Contract Time. Contract Time will be the number of calendar days Bidder

indicates on the Bid Form and is agreed to by the owner. Note that the Owner's desire is for substantial completion to be achieved by Monday, October 7th, 2024. Work is subject to liquidated damages.

1.7 BIDDER'S QUALIFICATIONS

- A. Bidders must be properly licensed under the laws governing their respective trades and be able to obtain insurance and bonds required for the Work. A Performance Bond, separate Labor and Material Payment Bond, and Insurance in a form acceptable to Owner will be required of the successful Bidder.

1.8 NOTIFICATION

- A. This Advertisement for Bids document is issued by:

Savana Pitcher

Property Manager / Commercial Leasing

Walker Properties, LLLP

END OF DOCUMENT 00 1113

DOCUMENT 00 2113 - INSTRUCTIONS TO BIDDERS

1.1 INSTRUCTIONS TO BIDDERS

- A. AIA Document A701, "Instructions to Bidders," is hereby incorporated into the Procurement and Contracting Requirements by reference.

- 1. A copy of AIA Document A701, "Instructions to Bidders," is bound in this Project Manual.

END OF DOCUMENT 00 2113

AIA® Document A701® – 2018

Instructions to Bidders

for the following Project:
(Name, location, and detailed description)

221 Main St. S Facade Improvements

221 Main St. S, Minot, ND

Project consists of a façade improvement for an existing split-level apartment building in Downtown Minot. The scope of work will be limited to the South and West Facades and will involve restoration of the existing masonry walls, full window replacement, interior window & door trim, front entry door & canopy replacement, and miscellaneous concrete cutting around the existing window wells. The owner intends to utilize the downtown Minot Facade Improvements Program for the project.

THE OWNER:

(Name, legal status, address, and other information)

Walker Properties, LLLP

THE ARCHITECT:

(Name, legal status, address, and other information)

Ackerman-Estvold Engineering and Management Consulting, Inc.

1907 17th St. SE

Minot, ND 58701

Telephone Number: 701-857-9119

TABLE OF ARTICLES

- 1 DEFINITIONS
- 2 BIDDER'S REPRESENTATIONS
- 3 BIDDING DOCUMENTS
- 4 BIDDING PROCEDURES
- 5 CONSIDERATION OF BIDS
- 6 POST-BID INFORMATION
- 7 PERFORMANCE BOND AND PAYMENT BOND
- 8 ENUMERATION OF THE PROPOSED CONTRACT DOCUMENTS

ADDITIONS AND DELETIONS:

The author of this document has added information needed for its completion. The author may also have revised the text of the original AIA standard form. An *Additions and Deletions Report* that notes added information as well as revisions to the standard form text is available from the author and should be reviewed. A vertical line in the left margin of this document indicates where the author has added necessary information and where the author has added to or deleted from the original AIA text.

This document has important legal consequences. Consultation with an attorney is encouraged with respect to its completion or modification.

FEDERAL, STATE, AND LOCAL LAWS MAY IMPOSE REQUIREMENTS ON PUBLIC PROCUREMENT CONTRACTS. CONSULT LOCAL AUTHORITIES OR AN ATTORNEY TO VERIFY REQUIREMENTS APPLICABLE TO THIS PROCUREMENT BEFORE COMPLETING THIS FORM.

It is intended that AIA Document G612™–2017, Owner's Instructions to the Architect, Parts A and B will be completed prior to using this document.

ARTICLE 1 DEFINITIONS

§ 1.1 Bidding Documents include the Bidding Requirements and the Proposed Contract Documents. The Bidding Requirements consist of the advertisement or invitation to bid, Instructions to Bidders, supplementary instructions to bidders, the bid form, and any other bidding forms. The Proposed Contract Documents consist of the unexecuted form of Agreement between the Owner and Contractor and that Agreement's Exhibits, Conditions of the Contract (General, Supplementary and other Conditions), Drawings, Specifications, all Addenda, and all other documents enumerated in Article 8 of these Instructions.

§ 1.2 Definitions set forth in the General Conditions of the Contract for Construction, or in other Proposed Contract Documents apply to the Bidding Documents.

§ 1.3 Addenda are written or graphic instruments issued by the Architect, which, by additions, deletions, clarifications, or corrections, modify or interpret the Bidding Documents.

§ 1.4 A Bid is a complete and properly executed proposal to do the Work for the sums stipulated therein, submitted in accordance with the Bidding Documents.

§ 1.5 The Base Bid is the sum stated in the Bid for which the Bidder offers to perform the Work described in the Bidding Documents, to which Work may be added or deleted by sums stated in Alternate Bids.

§ 1.6 An Alternate Bid (or Alternate) is an amount stated in the Bid to be added to or deducted from, or that does not change, the Base Bid if the corresponding change in the Work, as described in the Bidding Documents, is accepted.

§ 1.7 A Unit Price is an amount stated in the Bid as a price per unit of measurement for materials, equipment, or services, or a portion of the Work, as described in the Bidding Documents.

§ 1.8 A Bidder is a person or entity who submits a Bid and who meets the requirements set forth in the Bidding Documents.

§ 1.9 A Sub-bidder is a person or entity who submits a bid to a Bidder for materials, equipment, or labor for a portion of the Work.

ARTICLE 2 BIDDER'S REPRESENTATIONS

§ 2.1 By submitting a Bid, the Bidder represents that:

- .1 the Bidder has read and understands the Bidding Documents;
- .2 the Bidder understands how the Bidding Documents relate to other portions of the Project, if any, being bid concurrently or presently under construction;
- .3 the Bid complies with the Bidding Documents;
- .4 the Bidder has visited the site, become familiar with local conditions under which the Work is to be performed, and has correlated the Bidder's observations with the requirements of the Proposed Contract Documents;
- .5 the Bid is based upon the materials, equipment, and systems required by the Bidding Documents without exception; and
- .6 the Bidder has read and understands the provisions for liquidated damages, if any, set forth in the form of Agreement between the Owner and Contractor.

ARTICLE 3 BIDDING DOCUMENTS

§ 3.1 Distribution

§ 3.1.1 Bidders shall obtain complete Bidding Documents, as indicated below, from the issuing office designated in the advertisement or invitation to bid, for the deposit sum, if any, stated therein.

(Indicate how, such as by email, website, host site/platform, paper copy, or other method Bidders shall obtain Bidding Documents.)

Bidding Documents will be available as detailed in the Bid Advertisement or Invitation to Bid.

§ 3.1.2 Any required deposit shall be refunded to Bidders who submit a bona fide Bid and return the paper Bidding Documents in good condition within ten days after receipt of Bids. The cost to replace missing or damaged paper documents will be deducted from the deposit. A Bidder receiving a Contract award may retain the paper Bidding Documents, and the Bidder's deposit will be refunded.

§ 3.1.3 Bidding Documents will not be issued directly to Sub-bidders unless specifically offered in the advertisement or invitation to bid, or in supplementary instructions to bidders.

§ 3.1.4 Bidders shall use complete Bidding Documents in preparing Bids. Neither the Owner nor Architect assumes responsibility for errors or misinterpretations resulting from the use of incomplete Bidding Documents.

§ 3.1.5 The Bidding Documents will be available for the sole purpose of obtaining Bids on the Work. No license or grant of use is conferred by distribution of the Bidding Documents.

§ 3.2 Modification or Interpretation of Bidding Documents

§ 3.2.1 The Bidder shall carefully study the Bidding Documents, shall examine the site and local conditions, and shall notify the Architect of errors, inconsistencies, or ambiguities discovered and request clarification or interpretation pursuant to Section 3.2.2.

§ 3.2.2 Requests for clarification or interpretation of the Bidding Documents shall be submitted by the Bidder in writing and shall be received by the Architect at least seven days prior to the date for receipt of Bids.

(Indicate how, such as by email, website, host site/platform, paper copy, or other method Bidders shall submit requests for clarification and interpretation.)

Requests for information must be sent by email.

§ 3.2.3 Modifications and interpretations of the Bidding Documents shall be made by Addendum. Modifications and interpretations of the Bidding Documents made in any other manner shall not be binding, and Bidders shall not rely upon them.

§ 3.3 Substitutions

§ 3.3.1 The materials, products, and equipment described in the Bidding Documents establish a standard of required function, dimension, appearance, and quality to be met by any proposed substitution.

§ 3.3.2 Substitution Process

§ 3.3.2.1 Written requests for substitutions shall be received by the Architect at least ten days prior to the date for receipt of Bids. Requests shall be submitted in the same manner as that established for submitting clarifications and interpretations in Section 3.2.2.

§ 3.3.2.2 Bidders shall submit substitution requests on a Substitution Request Form if one is provided in the Bidding Documents.

§ 3.3.2.3 If a Substitution Request Form is not provided, requests shall include (1) the name of the material or equipment specified in the Bidding Documents; (2) the reason for the requested substitution; (3) a complete description of the proposed substitution including the name of the material or equipment proposed as the substitute, performance and test data, and relevant drawings; and (4) any other information necessary for an evaluation. The request shall include a statement setting forth changes in other materials, equipment, or other portions of the Work, including changes in the work of other contracts or the impact on any Project Certifications (such as LEED), that will result from incorporation of the proposed substitution.

§ 3.3.3 The burden of proof of the merit of the proposed substitution is upon the proposer. The Architect's decision of approval or disapproval of a proposed substitution shall be final.

§ 3.3.4 If the Architect approves a proposed substitution prior to receipt of Bids, such approval shall be set forth in an Addendum. Approvals made in any other manner shall not be binding, and Bidders shall not rely upon them.

§ 3.3.5 No substitutions will be considered after the Contract award unless specifically provided for in the Contract Documents.

§ 3.4 Addenda

§ 3.4.1 Addenda will be transmitted to Bidders known by the issuing office to have received complete Bidding Documents.

(Indicate how, such as by email, website, host site/platform, paper copy, or other method Addenda will be transmitted.)

Documents will be made available by sources identified in the Bid Advertisement or Invitation to Bid.

§ 3.4.2 Addenda will be available where Bidding Documents are on file.

§ 3.4.3 Addenda will be issued no later than three days prior to the date for receipt of Bids, except an Addendum withdrawing the request for Bids or one which includes postponement of the date for receipt of Bids.

§ 3.4.4 Prior to submitting a Bid, each Bidder shall ascertain that the Bidder has received all Addenda issued, and the Bidder shall acknowledge their receipt in the Bid. Each Bidder is solely responsible for ascertaining if they have received all issued Addenda.

ARTICLE 4 BIDDING PROCEDURES

§ 4.1 Preparation of Bids

§ 4.1.1 Bids shall be submitted on the forms included with or identified in the Bidding Documents. No additional forms or documents shall be submitted with a Bid. Inclusion of such additional forms or documents will result in rejection of the Bid, except as allowed herein. Inclusion of insurance documents shall not result in rejection of a Bid. No information beyond that contained or required in the Bidding Documents and Addenda shall be incorporated into any contract for construction. Conditional bids will not be accepted.

§ 4.1.2 All blanks on the bid form shall be legibly executed. Paper bid forms shall be executed in a non-erasable medium.

§ 4.1.3 Sums shall be expressed in both words and numbers, unless noted otherwise on the bid form. In case of discrepancy, the amount entered in words shall govern.

§ 4.1.4 Edits to entries made on paper bid forms must be initialed by the signer of the Bid.

§ 4.1.5 All requested Alternates shall be bid. If no change in the Base Bid is required, enter "No Change" or as required by the bid form.

§ 4.1.6 Where two or more Bids for designated portions of the Work have been requested, the Bidder may, without forfeiture of the bid security, state the Bidder's refusal to accept award of less than the combination of Bids stipulated by the Bidder. The Bidder shall neither make additional stipulations on the bid form nor qualify the Bid in any other manner.

§ 4.1.7 Each copy of the Bid shall state the legal name and legal status of the Bidder. As part of the documentation submitted with the Bid, the Bidder shall provide evidence of its legal authority to perform the Work in the jurisdiction where the Project is located. Each copy of the Bid shall be signed by the person or persons legally authorized to bind the Bidder to a contract. A Bid by a corporation shall further name the state of incorporation and have the corporate seal affixed. A Bid submitted by an agent shall have a current power of attorney attached, certifying the agent's authority to bind the Bidder.

§ 4.1.8 A Bidder shall incur all costs associated with the preparation of its Bid.

§ 4.2 Bid Security

§ 4.2.1 Each Bid shall be accompanied by the following bid security:

(Insert the form and amount of bid security.)

Bid Bond in the amount of five percent (5%) of the Bid amount.

§ 4.2.2 The Bidder pledges to enter into a Contract with the Owner on the terms stated in the Bid and shall, if required, furnish bonds covering the faithful performance of the Contract and payment of all obligations arising thereunder. Should the Bidder refuse to enter into such Contract or fail to furnish such bonds if required, the amount of the bid security shall be forfeited to the Owner as liquidated damages, not as a penalty. In the event the Owner fails to comply with Section 6.2, the amount of the bid security shall not be forfeited to the Owner.

§ 4.2.3 If a surety bond is required as bid security, it shall be written on AIA Document A310™, Bid Bond, unless otherwise provided in the Bidding Documents. The attorney-in-fact who executes the bond on behalf of the surety shall affix to the bond a certified and current copy of an acceptable power of attorney. The Bidder shall provide surety bonds from a company or companies lawfully authorized to issue surety bonds in the jurisdiction where the Project is located.

§ 4.2.4 The Owner will have the right to retain the bid security of Bidders to whom an award is being considered until (a) the Contract has been executed and bonds, if required, have been furnished; (b) the specified time has elapsed so that Bids may be withdrawn; or (c) all Bids have been rejected. However, if no Contract has been awarded or a Bidder has not been notified of the acceptance of its Bid, a Bidder may, beginning thirty days after the opening of Bids, withdraw its Bid and request the return of its bid security.

§ 4.3 Submission of Bids

§ 4.3.1 A Bidder shall submit its Bid as indicated below:

(Indicate how, such as by website, host site/platform, paper copy, or other method Bidders shall submit their Bid.)

One (1) paper copy in sealed Bid envelope with a separate Contractor's License envelope attached to the Bid envelope as directed in these Instructions.

The Bid envelope shall contain the Bid form only and have the following information written on the exterior of the envelope:

Bidder name

Bidder address

Bidder city/state

Bidder contractor license number, classification, and date of issuance or renewal

Project name

Owner name

Owner address

Owner city/state

Acknowledgement of all Addenda

Designated portion of work (Single Prime, General Construction, Mechanical Construction, or Electrical Construction)

Bid time and date

The Contractor's License envelope shall be attached to the Bid envelope and shall contain a copy of the Bidder's contractor's license or certificate of renewal and the Bid Security only and have the following information written on the exterior of the envelope:

Enclosed copy of the contractor's license or certificate of renewal

Enclosed copy of the Bid Security

§ 4.3.2 Paper copies of the Bid, the bid security, and any other documents required to be submitted with the Bid shall be enclosed in a sealed opaque envelope. The envelope shall be addressed to the party receiving the Bids and shall

be identified with the Project name, the Bidder's name and address, and, if applicable, the designated portion of the Work for which the Bid is submitted. If the Bid is sent by mail, the sealed envelope shall be enclosed in a separate mailing envelope with the notation "SEALED BID ENCLOSED" on the face thereof.

§ 4.3.3 Bids shall be submitted by the date and time and at the place indicated in the invitation to bid. Bids submitted after the date and time for receipt of Bids, or at an incorrect place, will not be accepted.

§ 4.3.4 The Bidder shall assume full responsibility for timely delivery at the location designated for receipt of Bids.

§ 4.3.5 A Bid submitted by any method other than as provided in this Section 4.3 will not be accepted.

§ 4.4 Modification or Withdrawal of Bid

§ 4.4.1 Prior to the date and time designated for receipt of Bids, a Bidder may submit a new Bid to replace a Bid previously submitted, or withdraw its Bid entirely, by notice to the party designated to receive the Bids. Such notice shall be received and duly recorded by the receiving party on or before the date and time set for receipt of Bids. The receiving party shall verify that replaced or withdrawn Bids are removed from the other submitted Bids and not considered. Notice of submission of a replacement Bid or withdrawal of a Bid shall be worded so as not to reveal the amount of the original Bid.

§ 4.4.2 Withdrawn Bids may be resubmitted up to the date and time designated for the receipt of Bids in the same format as that established in Section 4.3, provided they fully conform with these Instructions to Bidders. Bid security shall be in an amount sufficient for the Bid as resubmitted.

§ 4.4.3 After the date and time designated for receipt of Bids, a Bidder who discovers that it made a clerical error in its Bid shall notify the Architect of such error within two days, or pursuant to a timeframe specified by the law of the jurisdiction where the Project is located, requesting withdrawal of its Bid. Upon providing evidence of such error to the reasonable satisfaction of the Architect, the Bid shall be withdrawn and not resubmitted. If a Bid is withdrawn pursuant to this Section 4.4.3, the bid security will be attended to as follows:

(State the terms and conditions, such as Bid rank, for returning or retaining the bid security.)

The Bid Security will not be returned to the Bidder unless the Owner, in consultation with the Architect and by mutual agreement with the Bidder, agrees to return it to the Bidder.

ARTICLE 5 CONSIDERATION OF BIDS

§ 5.1 Opening of Bids

If stipulated in an advertisement or invitation to bid, or when otherwise required by law, Bids properly identified and received within the specified time limits will be publicly opened and read aloud. A summary of the Bids may be made available to Bidders.

§ 5.2 Rejection of Bids

Unless otherwise prohibited by law, the Owner shall have the right to reject any or all Bids.

§ 5.3 Acceptance of Bid (Award)

§ 5.3.1 It is the intent of the Owner to award a Contract to the lowest responsive and responsible Bidder, provided the Bid has been submitted in accordance with the requirements of the Bidding Documents. Unless otherwise prohibited by law, the Owner shall have the right to waive informalities and irregularities in a Bid received and to accept the Bid which, in the Owner's judgment, is in the Owner's best interests.

§ 5.3.2 Unless otherwise prohibited by law, the Owner shall have the right to accept Alternates in any order or combination, unless otherwise specifically provided in the Bidding Documents, and to determine the lowest responsive and responsible Bidder on the basis of the sum of the Base Bid and Alternates accepted.

ARTICLE 6 POST-BID INFORMATION

§ 6.1 Contractor's Qualification Statement

Bidders to whom award of a Contract is under consideration shall submit to the Architect, upon request and within the timeframe specified by the Architect, a properly executed AIA Document A305™, Contractor's Qualification Statement, unless such a Statement has been previously required and submitted for this Bid.

§ 6.2 Owner's Financial Capability

A Bidder to whom award of a Contract is under consideration may request in writing, fourteen days prior to the expiration of the time for withdrawal of Bids, that the Owner furnish to the Bidder reasonable evidence that financial arrangements have been made to fulfill the Owner's obligations under the Contract. The Owner shall then furnish such reasonable evidence to the Bidder no later than seven days prior to the expiration of the time for withdrawal of Bids. Unless such reasonable evidence is furnished within the allotted time, the Bidder will not be required to execute the Agreement between the Owner and Contractor.

§ 6.3 Submittals

§ 6.3.1 After notification of selection for the award of the Contract, the Bidder shall, within two days of request by Architect, submit AIA Document G705 List of Subcontractors to the Owner through the Architect:

- .1 a designation of the Work to be performed with the Bidder's own forces;
- .2 names of the principal products and systems proposed for the Work and the manufacturers and suppliers of each; and
- .3 names of persons or entities (including those who are to furnish materials or equipment fabricated to a special design) proposed for the principal portions of the Work.

§ 6.3.2 The Bidder will be required to establish to the satisfaction of the Architect and Owner the reliability and responsibility of the persons or entities proposed to furnish and perform the Work described in the Bidding Documents.

§ 6.3.3 Prior to the execution of the Contract, the Architect will notify the Bidder if either the Owner or Architect, after due investigation, has reasonable objection to a person or entity proposed by the Bidder. If the Owner or Architect has reasonable objection to a proposed person or entity, the Bidder may, at the Bidder's option, withdraw the Bid or submit an acceptable substitute person or entity. The Bidder may also submit any required adjustment in the Base Bid or Alternate Bid to account for the difference in cost occasioned by such substitution. The Owner may accept the adjusted bid price or disqualify the Bidder. In the event of either withdrawal or disqualification, bid security will not be forfeited.

§ 6.3.4 Persons and entities proposed by the Bidder and to whom the Owner and Architect have made no reasonable objection must be used on the Work for which they were proposed and shall not be changed except with the written consent of the Owner and Architect.

ARTICLE 7 PERFORMANCE BOND AND PAYMENT BOND

§ 7.1 Bond Requirements

§ 7.1.1 If stipulated in the Bidding Documents, the Bidder shall furnish bonds covering the faithful performance of the Contract and payment of all obligations arising thereunder.

§ 7.1.2 If the furnishing of such bonds is stipulated in the Bidding Documents, the cost shall be included in the Bid. If the furnishing of such bonds is required after receipt of bids and before execution of the Contract, the cost of such bonds shall be added to the Bid in determining the Contract Sum.

§ 7.1.3 The Bidder shall provide surety bonds from a company or companies lawfully authorized to issue surety bonds in the jurisdiction where the Project is located.

§ 7.1.4 Unless otherwise indicated below, the Penal Sum of the Payment and Performance Bonds shall be the amount of the Contract Sum.

(If Payment or Performance Bonds are to be in an amount other than 100% of the Contract Sum, indicate the dollar amount or percentage of the Contract Sum.)

§ 7.2 Time of Delivery and Form of Bonds

§ 7.2.1 The Bidder shall deliver the required bonds to the Owner not later than three days following the date of execution of the Contract. If the Work is to commence sooner in response to a letter of intent, the Bidder shall, prior

to commencement of the Work, submit evidence satisfactory to the Owner that such bonds will be furnished and delivered in accordance with this Section 7.2.1.

§ 7.2.2 Unless otherwise provided, the bonds shall be written on AIA Document A312, Performance Bond and Payment Bond.

§ 7.2.3 The bonds shall be dated on or after the date of the Contract.

§ 7.2.4 The Bidder shall require the attorney-in-fact who executes the required bonds on behalf of the surety to affix to the bond a certified and current copy of the power of attorney.

ARTICLE 8 ENUMERATION OF THE PROPOSED CONTRACT DOCUMENTS

§ 8.1 Copies of the proposed Contract Documents have been made available to the Bidder and consist of the following documents:

.1 AIA Document A101™–2017, Standard Form of Agreement Between Owner and Contractor, unless otherwise stated below.
(Insert the complete AIA Document number, including year, and Document title.)

.2 AIA Document A101™–2017, Exhibit A, Insurance and Bonds, unless otherwise stated below.
(Insert the complete AIA Document number, including year, and Document title.)

.3 AIA Document A201™–2017, General Conditions of the Contract for Construction, unless otherwise stated below.
(Insert the complete AIA Document number, including year, and Document title.)

.4 AIA Document E203™–2013, Building Information Modeling and Digital Data Exhibit, dated as indicated below:
(Insert the date of the E203-2013.)

Not applicable.

.5 Drawings

Number	Title	Date
As noted on Sheet T1 "Title Sheet."		

.6 Specifications

Section	Title	Date	Pages
As noted in Section 00 0110 "Table of Contents."			

.7 Addenda:

Number	Date	Pages
As distributed prior to Bid opening.		

.8 Other Exhibits:

(Check all boxes that apply and include appropriate information identifying the exhibit where required.)

☐ AIA Document E204™–2017, Sustainable Projects Exhibit, dated as indicated below:
(Insert the date of the E204-2017.)

Not applicable.

☐ The Sustainability Plan:

Title	Date	Pages
Not applicable.		

☐ Supplementary and other Conditions of the Contract:

Document	Title	Date	Pages
Not applicable.			

9 Other documents listed below:

(List here any additional documents that are intended to form part of the Proposed Contract Documents.)

Not applicable.

DOCUMENT 002600 - PROCUREMENT SUBSTITUTION PROCEDURES

1.1 DEFINITIONS

- A. Procurement Substitution Requests: Requests for changes in products, materials, equipment, and methods of construction from those indicated in the Procurement and Contracting Documents, submitted prior to receipt of bids.
- B. Substitution Requests: Requests for changes in products, materials, equipment, and methods of construction from those indicated in the Contract Documents, submitted following Contract award. See Section 01 2500 "Substitution Procedures" for conditions under which Substitution requests will be considered following Contract award.

1.2 QUALITY ASSURANCE

- A. Compatibility of Substitutions: Investigate and document compatibility of proposed substitution with related products and materials. Engage a qualified testing agency to perform compatibility tests recommended by manufacturers.

1.3 PROCUREMENT SUBSTITUTIONS

- A. Procurement Substitutions, General: By submitting a bid, the Bidder represents that its bid is based on materials and equipment described in the Procurement and Contracting Documents, including Addenda. Bidders are encouraged to request approval of qualifying substitute materials and equipment when the Specifications Sections list materials and equipment by product or manufacturer name.
- B. Procurement Substitution Requests will be received and considered by Owner when the following conditions are satisfied, as determined by Architect; otherwise requests will be returned without action:
 - 1. Extensive revisions to the Contract Documents are not required.
 - 2. Proposed changes are in keeping with the general intent of the Contract Documents, including the level of quality of the Work represented by the requirements therein.
 - 3. The request is fully documented and properly submitted.

1.4 SUBMITTALS

- A. Procurement Substitution Request: Submit to Architect. Procurement Substitution Request must be made in writing in compliance with the following requirements:
 - 1. Requests for substitution of materials and equipment will be considered if received no later than 10 days prior to date of bid opening.

2. Submittal Format: Submit Procurement Substitution Request, using CSI Substitution Request Form 1.5C bound in Project Manual.
 - a. Identify the product or the fabrication or installation method to be replaced in each request. Include related Specifications Sections and drawing numbers.
 - b. Provide complete documentation on both the product specified and the proposed substitute, including the following information as appropriate:
 - 1) Point-by-point comparison of specified and proposed substitute product data, fabrication drawings, and installation procedures.
 - 2) Copies of current, independent third-party test data of salient product or system characteristics.
 - 3) Samples where applicable or when requested by Architect.
 - 4) Detailed comparison of significant qualities of the proposed substitute with those of the Work specified. Significant qualities may include attributes such as performance, weight, size, durability, visual effect, sustainable design characteristics, warranties, and specific features and requirements indicated. Indicate deviations, if any, from the Work specified.
 - 5) Material test reports from a qualified testing agency indicating and interpreting test results for compliance with requirements indicated.
 - 6) Research reports, where applicable, evidencing compliance with building code in effect for Project, from ICC-ES.
 - 7) Coordination information, including a list of changes or modifications needed to other parts of the Work and to construction performed by Owner and separate contractors, which will become necessary to accommodate the proposed substitute.
 - c. Provide certification by manufacturer that the substitute proposed is equal to or superior to that required by the Procurement and Contracting Documents, and that its in-place performance will be equal to or superior to the product or equipment specified in the application indicated.
 - d. Bidder, in submitting the Procurement Substitution Request, waives the right to additional payment or an extension of Contract Time because of the failure of the substitute to perform as represented in the Procurement Substitution Request.
- B. Architect's Action:
 1. Architect may request additional information or documentation necessary for evaluation of the Procurement Substitution Request. Architect will notify all bidders of acceptance of the proposed substitute by means of an Addendum to the Procurement and Contracting Documents.
- C. Architect's approval of a substitute during bidding does not relieve Contractor of the responsibility to submit required shop drawings and to comply with all other requirements of the Contract Documents.

END OF DOCUMENT 00 2600

CSI Form 1.5C

SUBSTITUTION REQUEST (During the Bid Period)

Project: _____ Substitution Request Number: _____

From: _____
To: _____ Date: _____

A/E Project Number: _____
Re: _____ Contract For: _____

Specification Title: _____ Description: _____
Section: _____ Page: _____ Article/Paragraph: _____

Proposed Substitution: _____
Manufacturer: _____ Address: _____ Phone: _____
Trade Name: _____ Model No.: _____

Attached data includes product description, specifications, drawings, photographs, and performance and test data adequate for evaluation of the request; applicable portions of the data are clearly identified.

Attached data also includes a description of changes to the Contract Documents that the proposed substitution will require for its proper installation.

The Undersigned certifies:

- Proposed substitution has been fully investigated and determined to be equal or superior in all respects to specified product.
- Same warranty will be furnished for proposed substitution as for specified product.
- Same maintenance service and source of replacement parts, as applicable, is available.
- Proposed substitution will have no adverse effect on other trades and will not affect or delay progress schedule.
- Proposed substitution does not affect dimensions and functional clearances.
- Payment will be made for changes to building design, including A/E design, detailing, and construction costs caused by the substitution.

Submitted by: _____

Signed by: _____

Firm: _____

Address: _____

Telephone: _____

A/E's REVIEW AND ACTION

- ☐ Substitution approved - Make submittals in accordance with Specification Section 01 25 00 Substitution Procedures.
☐ Substitution approved as noted - Make submittals in accordance with Specification Section 01 25 00 Substitution Procedures.
☐ Substitution rejected - Use specified materials.
☐ Substitution Request received too late - Use specified materials.

Signed by: _____

Date: _____

Supporting Data Attached: ☐ Drawings ☐ Product Data ☐ Samples ☐ Tests ☐ Reports ☐ _____

DOCUMENT 00 4100 - BID FORM - STIPULATED SUM

1.1 BID INFORMATION

- A. Bidder: _____.
- B. Project Name: **Walker Properties, LLLP – 221 Main St. S Façade Improvements.**
- C. Project Location: **221 Main St. S, Minot, ND 587071**
- D. Owner: **Walker Properties, LLLP.**
- E. Architect: **Ackerman-Estvold, Engineering & Management Consulting, Inc.**
- F. Architect Project Number: **R24008.**

1.2 CERTIFICATIONS AND BASE BID

- A. Base Bid: The undersigned Bidder, having carefully examined the Procurement and Contracting Requirements, Conditions of the Contract, Drawings, Specifications, and all subsequent Addenda, as prepared by Ackerman-Estvold and Architect's consultants, having visited the site, and being familiar with all conditions and requirements of the Work, hereby agrees to furnish all material, labor, equipment and services, including all scheduled allowances, necessary to complete the construction of the above-named project, according to the requirements of the Procurement and Contracting Documents, for

Single Prime (all trades) Construction

for the stipulated sum of:

1. _____ Dollars.

(Written amount of Base Bid)

\$ _____.

(Numeric amount of Base Bid)

- B. The undersigned Bidder agrees to execute a contract for this Work in the above amount and to furnish surety as specified within 30 days after a written Notice of Award, if offered within 30 days after receipt of bids, and on failure to do so agrees to forfeit to Owner the attached bid bond, as liquidated damages for such failure, in the following amount constituting five percent (5%) of the Base Bid amount above:

1. _____ Dollars.
(Written amount of Bid Guarantee)

\$ _____
(Numeric amount of Bid Guarantee)

- C. In the event Owner does not offer Notice of Award within the time limits stated above, Owner will return to the undersigned the bid bond.

1.3 ALLOWANCES

- A. The undersigned certifies the Base Bid submission includes those Allowances described in the Contract Documents and scheduled in Section 01 2100 "Allowances."

1.4 SUBCONTRACTORS AND SUPPLIERS

- A. The Bidder agrees to submit a list of subcontractors and suppliers within 48 hours of the Bid opening.
1. Form of Subcontractor and Supplier List: List of Subcontractors (AIA Document G705).

1.5 TIME OF COMPLETION

- A. The undersigned Bidder proposes and agrees hereby to commence the Work of the Contract Documents on a date specified in a written Notice to Proceed to be issued by Architect, and agrees to reach Substantial Completion as stipulated in the Contract Documents.

1.6 ACKNOWLEDGMENT OF ADDENDA

- A. The undersigned Bidder acknowledges receipt of and use of the following Addenda in the preparation of this Bid:
1. Addendum No. 1, dated _____.
 2. Addendum No. 2, dated _____.
 3. Addendum No. 3, dated _____.

1.7 CONTRACTOR'S LICENSE

- A. The undersigned further states that it is a duly licensed contractor, for the type of work proposed, in North Dakota, and that all fees, permits, etc., pursuant to submitting this proposal have been paid in full.

1.8 SUBMISSION OF BID

- A. Respectfully submitted this _____ day of _____, 2024.
- B. Submitted By: _____ (Name of bidding firm or corporation).
- C. Authorized Signature: _____ (Handwritten signature).
- D. Signed By: _____ (Type or print name).
- E. Title: _____ (Owner/Partner/President/Vice President).
- F. Street Address: _____.
- G. City, State, Zip: _____.
- H. Phone: _____.
- I. North Dakota License No.: _____.

END OF DOCUMENT 00 4100

SECTION 00 6000 - PROJECT FORMS

1.1 FORM OF AGREEMENT AND GENERAL CONDITIONS

- A. The following form of Owner/Contractor Agreement and form of the General Conditions shall be used for Project:
1. AIA Document A101-2017 "Standard Form of Agreement between Owner and Contractor Where the Basis of Payment is a Stipulated Sum."
 - a. The General Conditions for Project are AIA Document A201-2017 "General Conditions of the Contract for Construction."
 2. AIA Document A102-2017 "Standard Form of Agreement between Owner and Contractor Where the Basis of Payment is the Cost of the Work Plus a Fee with a Guaranteed Maximum Price."
 - a. The General Conditions for Project are AIA Document A201-2017 "General Conditions of the Contract for Construction."
 3. AIA Document A103-2017 "Standard Form of Agreement between Owner and Contractor Where the Basis of Payment is the Cost of the Work Plus a Fee without a Guaranteed Maximum Price."
 - a. The General Conditions for Project are AIA Document A201-2017 "General Conditions of the Contract for Construction."
 4. AIA Document A105-2017 "Standard Short Form of Agreement between Owner and Contractor."
 5. AIA Document A132-2009 "Standard Form of Agreement between Owner and Contractor, Construction Manager as Adviser Edition."
 - a. The General Conditions for Project are AIA Document A232-2009 "General Conditions of the Contract for Construction, Construction Manager as Adviser Edition."
 6. AIA Document A133-2009 "Standard Form of Agreement between Owner and Construction Manager as Constructor Where the Basis of Payment is the Cost of the Work Plus a Fee with a Guaranteed Maximum Price."
 - a. The General Conditions for Project are AIA Document A201-2017 "General Conditions of the Contract for Construction."
 7. AIA Document A195-2008 "Standard Form of Agreement between Owner and Contractor for Integrated Project Delivery."

- a. The General Conditions for Project are AIA Document A295-2008 "General Conditions of the Contract for Integrated Project Delivery."
8. The General Conditions are included in the Project Manual.
9. The Supplementary Conditions for Project are separately prepared and included in the Project Manual.
10. The Special Conditions for Project are separately prepared and included in the Project Manual.
11. Owner's document(s) bound following this Document.

1.2 ADMINISTRATIVE FORMS

- A. Administrative Forms: Additional administrative forms are specified in Division 01 General Requirements.
- B. Copies of AIA standard forms may be obtained from the American Institute of Architects; www.aiacontractdocsaiacontracts.org; (800) 942-7732.
- C. Preconstruction Forms:
 1. Form of Performance Bond and Labor and Material Bond: AIA Document A312-2010 "Performance Bond and Payment Bond."
 2. Form of Certificate of Insurance: AIA Document G715-2017 "Supplemental Attachment for ACORD Certificate of Insurance 25."
- D. Information and Modification Forms:
 1. Form for Requests for Information (RFIs): AIA Document G716-2004 "Request for Information (RFI)."
 2. Form of Request for Proposal: AIA Document G709-2018 "Proposal Request."
 3. Change Order Form: AIA Document G701-2017 "Change Order."
 4. Form of Architect's Memorandum for Minor Changes in the Work: AIA Document G710-2017 "Architect's Supplemental Instructions."
 5. Form of Change Directive: AIA Document G714-2017 "Construction Change Directive."
- E. Payment Forms:
 1. Schedule of Values Form: AIA Document G703-1992 "Continuation Sheet."
 2. Payment Application: AIA Document G702-1992/703-1992 "Application and Certificate for Payment and Continuation Sheet."
 3. Form of Contractor's Affidavit: AIA Document G706-1994 "Contractor's Affidavit of Payment of Debts and Claims."
 4. Form of Affidavit of Release of Liens: AIA Document G706A-1994 "Contractor's Affidavit of Payment of Release of Liens."
 5. Form of Consent of Surety: AIA Document G707-1994 "Consent of Surety to Final Payment."

**Walker Properties, LLLP
221 Main St S Façade Improvements
Minot, ND 58701**

**Ackerman-Estvold
Project #R24008**

END OF SECTION 00 6000

DOCUMENT 00 7200 – GENERAL CONDITIONS

1.1 GENERAL CONDITIONS

- A. AIA Document A201, "General Conditions of the Contract for Construction," is hereby incorporated into the Procurement and Contracting Requirements by reference.
 - 1. A copy of AIA Document A201, "General Conditions of the Contract for Construction," is bound in this Project Manual.

END OF DOCUMENT 00 7200



AIA® Document A201® – 2007

General Conditions of the Contract for Construction

for the following PROJECT:

(Name and location or address)

221 Main St. S Facade Improvements
Minot, ND

THE OWNER:

(Name, legal status and address)

Walker Properties, LLLP

THE ARCHITECT:

(Name, legal status and address)

Ackerman-Estvold Engineering and Management Consulting, Inc.
1907 17th St. SE
Minot, ND 58701

TABLE OF ARTICLES

1	GENERAL PROVISIONS
2	OWNER
3	CONTRACTOR
4	ARCHITECT
5	SUBCONTRACTORS
6	CONSTRUCTION BY OWNER OR BY SEPARATE CONTRACTORS
7	CHANGES IN THE WORK
8	TIME
9	PAYMENTS AND COMPLETION
10	PROTECTION OF PERSONS AND PROPERTY
11	INSURANCE AND BONDS
12	UNCOVERING AND CORRECTION OF WORK
13	MISCELLANEOUS PROVISIONS
14	TERMINATION OR SUSPENSION OF THE CONTRACT
15	CLAIMS AND DISPUTES

ADDITIONS AND DELETIONS:

The author of this document has added information needed for its completion. The author may also have revised the text of the original AIA standard form. An *Additions and Deletions Report* that notes added information as well as revisions to the standard form text is available from the author and should be reviewed. A vertical line in the left margin of this document indicates where the author has added necessary information and where the author has added to or deleted from the original AIA text.

This document has important legal consequences. Consultation with an attorney is encouraged with respect to its completion or modification.

Init.

AIA Document A201 – 2007. Copyright © 1911, 1915, 1918, 1925, 1937, 1951, 1958, 1961, 1963, 1966, 1970, 1976, 1987, 1997 and 2007. All rights reserved. "The American Institute of Architects," "American Institute of Architects," "AIA," the AIA Logo, and "AIA Contract Documents" are trademarks of The American Institute of Architects. This document was produced at 12:22:30 ET on 04/26/2024 under Order No.3104240200 which expires on 01/17/2025, is not for resale, is licensed for one-time use only, and may only be used in accordance with the AIA Contract Documents® Terms of Service. To report copyright violations, e-mail docinfo@aiacontracts.com.

User Notes:

INDEX

(Topics and numbers in bold are section headings.)

Acceptance of Nonconforming Work

9.6.6, 9.9.3, **12.3**

Acceptance of Work

9.6.6, 9.8.2, 9.9.3, 9.10.1, 9.10.3, **12.3**

Access to Work

3.16, 6.2.1, **12.1**

Accident Prevention

10

Acts and Omissions

3.2, 3.3.2, 3.12.8, 3.18, 4.2.3, 8.3.1, 9.5.1, 10.2.5,
10.2.8, 13.4.2, 13.7, 14.1, 15.2

Addenda

1.1.1, 3.11

Additional Costs, Claims for

3.7.4, 3.7.5, 6.1.1, 7.3.7.5, 10.3, 15.1.4

Additional Inspections and Testing

9.4.2, 9.8.3, 12.2.1, **13.5**

Additional Insured

11.1.4

Additional Time, Claims for

3.2.4, 3.7.4, 3.7.5, 3.10.2, 8.3.2, **15.1.5**

Administration of the Contract

3.1.3, **4.2**, 9.4, 9.5

Advertisement or Invitation to Bid

1.1.1

Aesthetic Effect

4.2.13

Allowances

3.8, 7.3.8

All-risk Insurance

11.3.1, 11.3.1.1

Applications for Payment

4.2.5, 7.3.9, 9.2, **9.3**, 9.4, 9.5.1, 9.6.3, 9.7, 9.10, 11.1.3

Approvals

2.1.1, 2.2.2, 2.4, 3.1.3, 3.10.2, 3.12.8, 3.12.9, 3.12.10,
4.2.7, 9.3.2, 13.5.1

Arbitration

8.3.1, 11.3.10, 13.1, 15.3.2, **15.4**

ARCHITECT

4

Architect, Definition of

4.1.1

Architect, Extent of Authority

2.4, 3.12.7, 4.1, 4.2, 5.2, 6.3, 7.1.2, 7.3.7, 7.4, 9.2,
9.3.1, 9.4, 9.5, 9.6.3, 9.8, 9.10.1, 9.10.3, 12.1, 12.2.1,
13.5.1, 13.5.2, 14.2.2, 14.2.4, 15.1.3, 15.2.1

Architect, Limitations of Authority and Responsibility

2.1.1, 3.12.4, 3.12.8, 3.12.10, 4.1.2, 4.2.1, 4.2.2, 4.2.3,
4.2.6, 4.2.7, 4.2.10, 4.2.12, 4.2.13, 5.2.1, 7.4, 9.4.2,
9.5.3, 9.6.4, 15.1.3, 15.2

Architect's Additional Services and Expenses

2.4, 11.3.1.1, 12.2.1, 13.5.2, 13.5.3, 14.2.4

Architect's Administration of the Contract

3.1.3, 4.2, 3.7.4, 15.2, 9.4.1, 9.5

Architect's Approvals

2.4, 3.1.3, 3.5, 3.10.2, 4.2.7

Architect's Authority to Reject Work

3.5, 4.2.6, 12.1.2, 12.2.1

Architect's Copyright

1.1.7, 1.5

Architect's Decisions

3.7.4, 4.2.6, 4.2.7, 4.2.11, 4.2.12, 4.2.13, 4.2.14, 6.3,
7.3.7, 7.3.9, 8.1.3, 8.3.1, 9.2, 9.4.1, 9.5, 9.8.4, 9.9.1,
13.5.2, 15.2, 15.3

Architect's Inspections

3.7.4, 4.2.2, 4.2.9, 9.4.2, 9.8.3, 9.9.2, 9.10.1, 13.5

Architect's Instructions

3.2.4, 3.3.1, 4.2.6, 4.2.7, 13.5.2

Architect's Interpretations

4.2.11, 4.2.12

Architect's Project Representative

4.2.10

Architect's Relationship with Contractor

1.1.2, 1.5, 3.1.3, 3.2.2, 3.2.3, 3.2.4, 3.3.1, 3.4.2, 3.5,
3.7.4, 3.7.5, 3.9.2, 3.9.3, 3.10, 3.11, 3.12, 3.16, 3.18,
4.1.2, 4.1.3, 4.2, 5.2, 6.2.2, 7, 8.3.1, 9.2, 9.3, 9.4, 9.5,
9.7, 9.8, 9.9, 10.2.6, 10.3, 11.3.7, 12, 13.4.2, 13.5, 15.2

Architect's Relationship with Subcontractors

1.1.2, 4.2.3, 4.2.4, 4.2.6, 9.6.3, 9.6.4, 11.3.7

Architect's Representations

9.4.2, 9.5.1, 9.10.1

Architect's Site Visits

3.7.4, 4.2.2, 4.2.9, 9.4.2, 9.5.1, 9.9.2, 9.10.1, 13.5

Asbestos

10.3.1

Attorneys' Fees

3.18.1, 9.10.2, 10.3.3

Award of Separate Contracts

6.1.1, 6.1.2

Award of Subcontracts and Other Contracts for Portions of the Work

5.2

Basic Definitions

1.1

Bidding Requirements

1.1.1, 5.2.1, 11.4.1

Binding Dispute Resolution

9.7, 11.3.9, 11.3.10, 13.1, 15.2.5, 15.2.6.1, 15.3.1,
15.3.2, 15.4.1

Boiler and Machinery Insurance

11.3.2

Bonds, Lien

7.3.7.4, 9.10.2, 9.10.3

Bonds, Performance, and Payment

7.3.7.4, 9.6.7, 9.10.3, 11.3.9, **11.4**

Building Permit

3.7.1

Capitalization

1.3

Certificate of Substantial Completion

9.8.3, 9.8.4, 9.8.5

Certificates for Payment

4.2.1, 4.2.5, 4.2.9, 9.3.3, **9.4**, 9.5, 9.6.1, 9.6.6, 9.7,

9.10.1, 9.10.3, 14.1.1.3, 14.2.4, 15.1.3

Certificates of Inspection, Testing or Approval
13.5.4

Certificates of Insurance

9.10.2, 11.1.3

Change Orders

1.1.1, 2.4, 3.4.2, 3.7.4, 3.8.2.3, 3.11, 3.12.8, 4.2.8,
5.2.3, 7.1.2, 7.1.3, **7.2**, 7.3.2, 7.3.6, 7.3.9, 7.3.10, 8.3.1,
9.3.1.1, 9.10.3, 10.3.2, 11.3.1.2, 11.3.4, 11.3.9, 12.1.2,
15.1.3

Change Orders, Definition of

7.2.1

CHANGES IN THE WORK

2.2.1, 3.11, 4.2.8, **7**, 7.2.1, 7.3.1, 7.4, 8.3.1, 9.3.1.1,
11.3.9

Claims, Definition of

15.1.1

CLAIMS AND DISPUTES

3.2.4, 6.1.1, 6.3, 7.3.9, 9.3.3, 9.10.4, 10.3.3, **15**, 15.4

Claims and Timely Assertion of Claims
15.4.1

Claims for Additional Cost

3.2.4, 3.7.4, 6.1.1, 7.3.9, 10.3.2, **15.1.4**

Claims for Additional Time

3.2.4, 3.7.4, 6.1.1, 8.3.2, 10.3.2, **15.1.5**

Concealed or Unknown Conditions, Claims for
3.7.4

Claims for Damages

3.2.4, 3.18, 6.1.1, 8.3.3, 9.5.1, 9.6.7, 10.3.3, 11.1.1,
11.3.5, 11.3.7, 14.1.3, 14.2.4, 15.1.6

Claims Subject to Arbitration

15.3.1, 15.4.1

Cleaning Up

3.15, 6.3

Commencement of the Work, Conditions Relating to
2.2.1, 3.2.2, 3.4.1, 3.7.1, 3.10.1, 3.12.6, 5.2.1, 5.2.3,
6.2.2, 8.1.2, 8.2.2, 8.3.1, 11.1, 11.3.1, 11.3.6, 11.4.1,
15.1.4

Commencement of the Work, Definition of
8.1.2

Communications Facilitating Contract
Administration

3.9.1, **4.2.4**

Completion, Conditions Relating to

3.4.1, 3.11, 3.15, 4.2.2, 4.2.9, 8.2, 9.4.2, 9.8, 9.9.1,
9.10, 12.2, 13.7, 14.1.2

COMPLETION, PAYMENTS AND

9

Completion, Substantial

4.2.9, 8.1.1, 8.1.3, 8.2.3, 9.4.2, 9.8, 9.9.1, 9.10.3, 12.2,
13.7

Compliance with Laws

1.6, 3.2.3, 3.6, 3.7, 3.12.10, 3.13, 4.1.1, 9.6.4, 10.2.2,
11.1, 11.3, 13.1, 13.4, 13.5.1, 13.5.2, 13.6, 14.1.1,
14.2.1.3, 15.2.8, 15.4.2, 15.4.3

Concealed or Unknown Conditions

3.7.4, 4.2.8, 8.3.1, 10.3

Conditions of the Contract

1.1.1, 6.1.1, 6.1.4

Consent, Written

3.4.2, 3.7.4, 3.12.8, 3.14.2, 4.1.2, 9.3.2, 9.8.5, 9.9.1,
9.10.2, 9.10.3, 11.3.1, 13.2, 13.4.2, 15.4.4.2

Consolidation or Joinder

15.4.4

CONSTRUCTION BY OWNER OR BY SEPARATE CONTRACTORS

1.1.4, **6**

Construction Change Directive, Definition of
7.3.1

Construction Change Directives

1.1.1, 3.4.2, 3.12.8, 4.2.8, 7.1.1, 7.1.2, 7.1.3, **7.3**,
9.3.1.1

Construction Schedules, Contractor's

3.10, 3.12.1, 3.12.2, 6.1.3, 15.1.5.2

Contingent Assignment of Subcontracts

5.4, 14.2.2.2

Continuing Contract Performance

15.1.3

Contract, Definition of

1.1.2

CONTRACT, TERMINATION OR SUSPENSION OF THE

5.4.1.1, 11.3.9, **14**

Contract Administration

3.1.3, 4, 9.4, 9.5

Contract Award and Execution, Conditions Relating
to

3.7.1, 3.10, 5.2, 6.1, 11.1.3, 11.3.6, 11.4.1

Contract Documents, Copies Furnished and Use of
1.5.2, 2.2.5, 5.3

Contract Documents, Definition of

1.1.1

Contract Sum

3.7.4, 3.8, 5.2.3, 7.2, 7.3, 7.4, **9.1**, 9.4.2, 9.5.1.4, 9.6.7,
9.7, 10.3.2, 11.3.1, 14.2.4, 14.3.2, 15.1.4, 15.2.5

Contract Sum, Definition of

9.1

Contract Time

3.7.4, 3.7.5, 3.10.2, 5.2.3, 7.2.1.3, 7.3.1, 7.3.5, 7.4,
8.1.1, 8.2.1, 8.3.1, 9.5.1, 9.7, 10.3.2, 12.1.1, 14.3.2,
15.1.5.1, 15.2.5

Contract Time, Definition of

8.1.1

CONTRACTOR

3

Contractor, Definition of

3.1, **6.1.2**

Init.

/

Contractor's Construction Schedules

3.10, 3.12.1, 3.12.2, 6.1.3, 15.1.5.2

Contractor's Employees

3.3.2, 3.4.3, 3.8.1, 3.9, 3.18.2, 4.2.3, 4.2.6, 10.2, 10.3, 11.1.1, 11.3.7, 14.1, 14.2.1.1

Contractor's Liability Insurance

11.1

Contractor's Relationship with Separate Contractors and Owner's Forces

3.12.5, 3.14.2, 4.2.4, 6, 11.3.7, 12.1.2, 12.2.4

Contractor's Relationship with Subcontractors

1.2.2, 3.3.2, 3.18.1, 3.18.2, 5, 9.6.2, 9.6.7, 9.10.2, 11.3.1.2, 11.3.7, 11.3.8

Contractor's Relationship with the Architect

1.1.2, 1.5, 3.1.3, 3.2.2, 3.2.3, 3.2.4, 3.3.1, 3.4.2, 3.5, 3.7.4, 3.10, 3.11, 3.12, 3.16, 3.18, 4.1.3, 4.2, 5.2, 6.2.2, 7, 8.3.1, 9.2, 9.3, 9.4, 9.5, 9.7, 9.8, 9.9, 10.2.6, 10.3, 11.3.7, 12, 13.5, 15.1.2, 15.2.1

Contractor's Representations

3.2.1, 3.2.2, 3.5, 3.12.6, 6.2.2, 8.2.1, 9.3.3, 9.8.2

Contractor's Responsibility for Those Performing the Work

3.3.2, 3.18, 5.3, 6.1.3, 6.2, 9.5.1, 10.2.8

Contractor's Review of Contract Documents
3.2

Contractor's Right to Stop the Work
9.7

Contractor's Right to Terminate the Contract
14.1, 15.1.6

Contractor's Submittals

3.10, 3.11, 3.12.4, 4.2.7, 5.2.1, 5.2.3, 9.2, 9.3, 9.8.2, 9.8.3, 9.9.1, 9.10.2, 9.10.3, 11.1.3, 11.4.2

Contractor's Superintendent

3.9, 10.2.6

Contractor's Supervision and Construction Procedures

1.2.2, 3.3, 3.4, 3.12.10, 4.2.2, 4.2.7, 6.1.3, 6.2.4, 7.1.3, 7.3.5, 7.3.7, 8.2, 10, 12, 14, 15.1.3

Contractual Liability Insurance

11.1.1.8, 11.2

Coordination and Correlation

1.2, 3.2.1, 3.3.1, 3.10, 3.12.6, 6.1.3, 6.2.1

Copies Furnished of Drawings and Specifications

1.5, 2.2.5, 3.11

Copyrights

1.5, **3.17**

Correction of Work

2.3, 2.4, 3.7.3, 9.4.2, 9.8.2, 9.8.3, 9.9.1, 12.1.2, **12.2**

Correlation and Intent of the Contract Documents 1.2

Cost, Definition of

7.3.7

Costs

2.4, 3.2.4, 3.7.3, 3.8.2, 3.15.2, 5.4.2, 6.1.1, 6.2.3, 7.3.3.3, 7.3.7, 7.3.8, 7.3.9, 9.10.2, 10.3.2, 10.3.6, 11.3, 12.1.2, 12.2.1, 12.2.4, 13.5, 14

Cutting and Patching

3.14, 6.2.5

Damage to Construction of Owner or Separate Contractors

3.14.2, 6.2.4, 10.2.1.2, 10.2.5, 10.4, 11.1.1, 11.3, 12.2.4

Damage to the Work

3.14.2, 9.9.1, 10.2.1.2, 10.2.5, 10.4, 11.3.1, 12.2.4

Damages, Claims for

3.2.4, 3.18, 6.1.1, 8.3.3, 9.5.1, 9.6.7, 10.3.3, 11.1.1, 11.3.5, 11.3.7, 14.1.3, 14.2.4, 15.1.6

Damages for Delay

6.1.1, 8.3.3, 9.5.1.6, 9.7, 10.3.2

Date of Commencement of the Work, Definition of
8.1.2

Date of Substantial Completion, Definition of
8.1.3

Day, Definition of

8.1.4

Decisions of the Architect

3.7.4, 4.2.6, 4.2.7, 4.2.11, 4.2.12, 4.2.13, 15.2, 6.3, 7.3.7, 7.3.9, 8.1.3, 8.3.1, 9.2, 9.4, 9.5.1, 9.8.4, 9.9.1, 13.5.2, 14.2.2, 14.2.4, 15.1, 15.2

Decisions to Withhold Certification

9.4.1, **9.5**, 9.7, 14.1.1.3

Defective or Nonconforming Work, Acceptance, Rejection and Correction of

2.3, 2.4, 3.5, 4.2.6, 6.2.5, 9.5.1, 9.5.2, 9.6.6, 9.8.2, 9.9.3, 9.10.4, 12.2.1

Definitions

1.1, 2.1.1, 3.1.1, 3.5, 3.12.1, 3.12.2, 3.12.3, 4.1.1, 15.1.1, 5.1, 6.1.2, 7.2.1, 7.3.1, 8.1, 9.1, 9.8.1

Delays and Extensions of Time

3.2, 3.7.4, 5.2.3, 7.2.1, 7.3.1, 7.4, **8.3**, 9.5.1, 9.7, 10.3.2, 10.4, 14.3.2, 15.1.5, 15.2.5

Disputes

6.3, 7.3.9, 15.1, 15.2

Documents and Samples at the Site

3.11

Drawings, Definition of

1.1.5

Drawings and Specifications, Use and Ownership of
3.11

Effective Date of Insurance

8.2.2, 11.1.2

Emergencies

10.4, 14.1.1.2, 15.1.4

Employees, Contractor's

3.3.2, 3.4.3, 3.8.1, 3.9, 3.18.2, 4.2.3, 4.2.6, 10.2, 10.3.3, 11.1.1, 11.3.7, 14.1, 14.2.1.1

Equipment, Labor, Materials or

1.1.3, 1.1.6, 3.4, 3.5, 3.8.2, 3.8.3, 3.12, 3.13, 3.15.1, 4.2.6, 4.2.7, 5.2.1, 6.2.1, 7.3.7, 9.3.2, 9.3.3, 9.5.1.3, 9.10.2, 10.2.1, 10.2.4, 14.2.1.1, 14.2.1.2

Execution and Progress of the Work
1.1.3, 1.2.1, 1.2.2, 2.2.3, 2.2.5, 3.1, 3.3.1, 3.4.1, 3.5,
3.7.1, 3.10.1, 3.12, 3.14, 4.2, 6.2.2, 7.1.3, 7.3.5, 8.2,
9.5.1, 9.9.1, 10.2, 10.3, 12.2, 14.2, 14.3.1, 15.1.3
Extensions of Time
3.2.4, 3.7.4, 5.2.3, 7.2.1, 7.3, 7.4, 9.5.1, 9.7, 10.3.2,
10.4, 14.3, 15.1.5, 15.2.5
Failure of Payment
9.5.1.3, **9.7**, 9.10.2, 13.6, 14.1.1.3, 14.2.1.2
Faulty Work
(See Defective or Nonconforming Work)
Final Completion and Final Payment
4.2.1, 4.2.9, 9.8.2, **9.10**, 11.1.2, 11.1.3, 11.3.1, 11.3.5,
12.3, 14.2.4, 14.4.3
Financial Arrangements, Owner's
2.2.1, 13.2.2, 14.1.1.4
Fire and Extended Coverage Insurance
11.3.1.1
GENERAL PROVISIONS
1
Governing Law
13.1
Guarantees (See Warranty)
Hazardous Materials
10.2.4, **10.3**
Identification of Subcontractors and Suppliers
5.2.1
Indemnification
3.17, **3.18**, 9.10.2, 10.3.3, 10.3.5, 10.3.6, 11.3.1.2,
11.3.7
Information and Services Required of the Owner
2.1.2, **2.2**, 3.2.2, 3.12.4, 3.12.10, 6.1.3, 6.1.4, 6.2.5,
9.6.1, 9.6.4, 9.9.2, 9.10.3, 10.3.3, 11.2, 11.4, 13.5.1,
13.5.2, 14.1.1.4, 14.1.4, 15.1.3
Initial Decision
15.2
Initial Decision Maker, Definition of
1.1.8
Initial Decision Maker, Decisions
14.2.2, 14.2.4, 15.2.1, 15.2.2, 15.2.3, 15.2.4, 15.2.5
Initial Decision Maker, Extent of Authority
14.2.2, 14.2.4, 15.1.3, 15.2.1, 15.2.2, 15.2.3, 15.2.4,
15.2.5
Injury or Damage to Person or Property
10.2.8, 10.4
Inspections
3.1.3, 3.3.3, 3.7.1, 4.2.2, 4.2.6, 4.2.9, 9.4.2, 9.8.3,
9.9.2, 9.10.1, 12.2.1, 13.5
Instructions to Bidders
1.1.1
Instructions to the Contractor
3.2.4, 3.3.1, 3.8.1, 5.2.1, 7, 8.2.2, 12, 13.5.2
Instruments of Service, Definition of
1.1.7
Insurance
3.18.1, 6.1.1, 7.3.7, 9.3.2, 9.8.4, 9.9.1, 9.10.2, **11**

Insurance, Boiler and Machinery
11.3.2
Insurance, Contractor's Liability
11.1
Insurance, Effective Date of
8.2.2, 11.1.2
Insurance, Loss of Use
11.3.3
Insurance, Owner's Liability
11.2
Insurance, Property
10.2.5, **11.3**
Insurance, Stored Materials
9.3.2
INSURANCE AND BONDS
11
Insurance Companies, Consent to Partial Occupancy
9.9.1
Intent of the Contract Documents
1.2.1, 4.2.7, 4.2.12, 4.2.13, 7.4
Interest
13.6
Interpretation
1.2.3, **1.4**, 4.1.1, 5.1, 6.1.2, 15.1.1
Interpretations, Written
4.2.11, 4.2.12, 15.1.4
Judgment on Final Award
15.4.2
Labor and Materials, Equipment
1.1.3, 1.1.6, **3.4**, 3.5, 3.8.2, 3.8.3, 3.12, 3.13, 3.15.1,
4.2.6, 4.2.7, 5.2.1, 6.2.1, 7.3.7, 9.3.2, 9.3.3, 9.5.1.3,
9.10.2, 10.2.1, 10.2.4, 14.2.1.1, 14.2.1.2
Labor Disputes
8.3.1
Laws and Regulations
1.5, 3.2.3, 3.6, 3.7, 3.12.10, 3.13, 4.1.1, 9.6.4, 9.9.1,
10.2.2, 11.1.1, 11.3, 13.1, 13.4, 13.5.1, 13.5.2, 13.6,
14, 15.2.8, 15.4
Liens
2.1.2, 9.3.3, 9.10.2, 9.10.4, 15.2.8
Limitations, Statutes of
12.2.5, 13.7, 15.4.1.1
Limitations of Liability
2.3, 3.2.2, 3.5, 3.12.10, 3.17, 3.18.1, 4.2.6, 4.2.7,
4.2.12, 6.2.2, 9.4.2, 9.6.4, 9.6.7, 10.2.5, 10.3.3, 11.1.2,
11.2, 11.3.7, 12.2.5, 13.4.2
Limitations of Time
2.1.2, 2.2, 2.4, 3.2.2, 3.10, 3.11, 3.12.5, 3.15.1, 4.2.7,
5.2, 5.3, 5.4.1, 6.2.4, 7.3, 7.4, 8.2, 9.2, 9.3.1, 9.3.3,
9.4.1, 9.5, 9.6, 9.7, 9.8, 9.9, 9.10, 11.1.3, 11.3.1.5,
11.3.6, 11.3.10, 12.2, 13.5, 13.7, 14, 15
Loss of Use Insurance
11.3.3
Material Suppliers
1.5, 3.12.1, 4.2.4, 4.2.6, 5.2.1, 9.3, 9.4.2, 9.6, 9.10.5
Materials, Hazardous
10.2.4, **10.3**

Init.

/

Materials, Labor, Equipment and
1.1.3, 1.1.6, 1.5.1, 3.4.1, 3.5, 3.8.2, 3.8.3, 3.12, 3.13,
3.15.1, 4.2.6, 4.2.7, 5.2.1, 6.2.1, 7.3.7, 9.3.2, 9.3.3,
9.5.1.3, 9.10.2, 10.2.1.2, 10.2.4, 14.2.1.1, 14.2.1.2
Means, Methods, Techniques, Sequences and
Procedures of Construction
3.3.1, 3.12.10, 4.2.2, 4.2.7, 9.4.2
Mechanic's Lien
2.1.2, 15.2.8
Mediation
8.3.1, 10.3.5, 10.3.6, 15.2.1, 15.2.5, 15.2.6, **15.3**,
15.4.1
Minor Changes in the Work
1.1.1, 3.12.8, 4.2.8, 7.1, **7.4**
MISCELLANEOUS PROVISIONS
13
Modifications, Definition of
1.1.1
Modifications to the Contract
1.1.1, 1.1.2, 3.11, 4.1.2, 4.2.1, 5.2.3, 7, 8.3.1, 9.7,
10.3.2, 11.3.1
Mutual Responsibility
6.2
Nonconforming Work, Acceptance of
9.6.6, 9.9.3, **12.3**
Nonconforming Work, Rejection and Correction of
2.3, 2.4, 3.5, 4.2.6, 6.2.4, 9.5.1, 9.8.2, 9.9.3, 9.10.4,
12.2.1
Notice
2.2.1, 2.3, 2.4, 3.2.4, 3.3.1, 3.7.2, 3.12.9, 5.2.1, 9.7,
9.10, 10.2.2, 11.1.3, 12.2.2.1, 13.3, 13.5.1, 13.5.2,
14.1, 14.2, 15.2.8, 15.4.1
Notice, Written
2.3, 2.4, 3.3.1, 3.9.2, 3.12.9, 3.12.10, 5.2.1, 9.7, 9.10,
10.2.2, 10.3, 11.1.3, 11.3.6, 12.2.2.1, **13.3**, 14, 15.2.8,
15.4.1
Notice of Claims
3.7.4, 10.2.8, **15.1.2**, 15.4
Notice of Testing and Inspections
13.5.1, 13.5.2
Observations, Contractor's
3.2, 3.7.4
Occupancy
2.2.2, 9.6.6, 9.8, 11.3.1.5
Orders, Written
1.1.1, 2.3, 3.9.2, 7, 8.2.2, 11.3.9, 12.1, 12.2.2.1, 13.5.2,
14.3.1
OWNER
2
Owner, Definition of
2.1.1
Owner, Information and Services Required of the
2.1.2, **2.2**, 3.2.2, 3.12.10, 6.1.3, 6.1.4, 6.2.5, 9.3.2,
9.6.1, 9.6.4, 9.9.2, 9.10.3, 10.3.3, 11.2, 11.3, 13.5.1,
13.5.2, 14.1.1.4, 14.1.4, 15.1.3

Owner's Authority
1.5, 2.1.1, 2.3, 2.4, 3.4.2, 3.8.1, 3.12.10, 3.14.2, 4.1.2,
4.1.3, 4.2.4, 4.2.9, 5.2.1, 5.2.4, 5.4.1, 6.1, 6.3, 7.2.1,
7.3.1, 8.2.2, 8.3.1, 9.3.1, 9.3.2, 9.5.1, 9.6.4, 9.9.1,
9.10.2, 10.3.2, 11.1.3, 11.3.3, 11.3.10, 12.2.2, 12.3,
13.2.2, 14.3, 14.4, 15.2.7
Owner's Financial Capability
2.2.1, 13.2.2, 14.1.1.4
Owner's Liability Insurance
11.2
Owner's Relationship with Subcontractors
1.1.2, 5.2, 5.3, 5.4, 9.6.4, 9.10.2, 14.2.2
Owner's Right to Carry Out the Work
2.4, 14.2.2
Owner's Right to Clean Up
6.3
Owner's Right to Perform Construction and to
Award Separate Contracts
6.1
Owner's Right to Stop the Work
2.3
Owner's Right to Suspend the Work
14.3
Owner's Right to Terminate the Contract
14.2
Ownership and Use of Drawings, Specifications
and Other Instruments of Service
1.1.1, 1.1.6, 1.1.7, **1.5**, 2.2.5, 3.2.2, 3.11, 3.17, 4.2.12,
5.3
Partial Occupancy or Use
9.6.6, **9.9**, 11.3.1.5
Patching, Cutting and
3.14, 6.2.5
Patents
3.17
Payment, Applications for
4.2.5, 7.3.9, 9.2, **9.3**, 9.4, 9.5, 9.6.3, 9.7, 9.8.5, 9.10.1,
14.2.3, 14.2.4, 14.4.3
Payment, Certificates for
4.2.5, 4.2.9, 9.3.3, **9.4**, 9.5, 9.6.1, 9.6.6, 9.7, 9.10.1,
9.10.3, 13.7, 14.1.1.3, 14.2.4
Payment, Failure of
9.5.1.3, **9.7**, 9.10.2, 13.6, 14.1.1.3, 14.2.1.2
Payment, Final
4.2.1, 4.2.9, 9.8.2, 9.10, 11.1.2, 11.1.3, 11.4.1, 12.3,
13.7, 14.2.4, 14.4.3
Payment Bond, Performance Bond and
7.3.7.4, 9.6.7, 9.10.3, **11.4**
Payments, Progress
9.3, **9.6**, 9.8.5, 9.10.3, 13.6, 14.2.3, 15.1.3
PAYMENTS AND COMPLETION
9
Payments to Subcontractors
5.4.2, 9.5.1.3, 9.6.2, 9.6.3, 9.6.4, 9.6.7, 14.2.1.2
PCB
10.3.1

Performance Bond and Payment Bond

7.3.7.4, 9.6.7, 9.10.3, **11.4**

Permits, Fees, Notices and Compliance with Laws

2.2.2, **3.7**, 3.13, 7.3.7.4, 10.2.2

PERSONS AND PROPERTY, PROTECTION OF

10
Polychlorinated Biphenyl

10.3.1

Product Data, Definition of

3.12.2

Product Data and Samples, Shop Drawings

3.11, **3.12**, 4.2.7

Progress and Completion

4.2.2, **8.2**, 9.8, 9.9.1, 14.1.4, 15.1.3

Progress Payments

9.3, **9.6**, 9.8.5, 9.10.3, 13.6, 14.2.3, 15.1.3

Project, Definition of

1.1.4

Project Representatives

4.2.10

Property Insurance

10.2.5, **11.3**

PROTECTION OF PERSONS AND PROPERTY

10

Regulations and Laws

1.5, 3.2.3, 3.6, 3.7, 3.12.10, 3.13, 4.1.1, 9.6.4, 9.9.1, 10.2.2, 11.1, 11.4, 13.1, 13.4, 13.5.1, 13.5.2, 13.6, 14, 15.2.8, 15.4

Rejection of Work

3.5, 4.2.6, 12.2.1

Releases and Waivers of Liens

9.10.2

Representations

3.2.1, 3.5, 3.12.6, 6.2.2, 8.2.1, 9.3.3, 9.4.2, 9.5.1, 9.8.2, 9.10.1

Representatives

2.1.1, 3.1.1, 3.9, 4.1.1, 4.2.1, 4.2.2, 4.2.10, 5.1.1, 5.1.2, 13.2.1

Responsibility for Those Performing the Work

3.3.2, 3.18, 4.2.3, 5.3, 6.1.3, 6.2, 6.3, 9.5.1, 10

Retainage

9.3.1, 9.6.2, 9.8.5, 9.9.1, 9.10.2, 9.10.3

Review of Contract Documents and Field

Conditions by Contractor

3.2, 3.12.7, 6.1.3

Review of Contractor's Submittals by Owner and Architect

3.10.1, 3.10.2, 3.11, 3.12, 4.2, 5.2, 6.1.3, 9.2, 9.8.2

Review of Shop Drawings, Product Data and Samples by Contractor

3.12

Rights and Remedies

1.1.2, 2.3, 2.4, 3.5, 3.7.4, 3.15.2, 4.2.6, 5.3, 5.4, 6.1, 6.3, 7.3.1, 8.3, 9.5.1, 9.7, 10.2.5, 10.3, 12.2.2, 12.2.4, **13.4**, 14, 15.4

Royalties, Patents and Copyrights

3.17

Rules and Notices for Arbitration

15.4.1

Safety of Persons and Property

10.2, 10.4

Safety Precautions and Programs

3.3.1, 4.2.2, 4.2.7, 5.3, **10.1**, 10.2, 10.4

Samples, Definition of

3.12.3

Samples, Shop Drawings, Product Data and

3.11, **3.12**, 4.2.7

Samples at the Site, Documents and

3.11

Schedule of Values

9.2, 9.3.1

Schedules, Construction

3.10, 3.12.1, 3.12.2, 6.1.3, 15.1.5.2

Separate Contracts and Contractors

1.1.4, 3.12.5, 3.14.2, 4.2.4, 4.2.7, 6, 8.3.1, 12.1.2

Shop Drawings, Definition of

3.12.1

Shop Drawings, Product Data and Samples

3.11, **3.12**, 4.2.7

Site, Use of

3.13, 6.1.1, 6.2.1

Site Inspections

3.2.2, 3.3.3, 3.7.1, 3.7.4, 4.2, 9.4.2, 9.10.1, 13.5

Site Visits, Architect's

3.7.4, 4.2.2, 4.2.9, 9.4.2, 9.5.1, 9.9.2, 9.10.1, 13.5

Special Inspections and Testing

4.2.6, 12.2.1, 13.5

Specifications, Definition of

1.1.6

Specifications

1.1.1, **1.1.6**, 1.2.2, 1.5, 3.11, 3.12.10, 3.17, 4.2.14

Statute of Limitations

13.7, 15.4.1.1

Stopping the Work

2.3, 9.7, 10.3, 14.1

Stored Materials

6.2.1, 9.3.2, 10.2.1.2, 10.2.4

Subcontractor, Definition of

5.1.1

SUBCONTRACTORS

5

Subcontractors, Work by

1.2.2, 3.3.2, 3.12.1, 4.2.3, 5.2.3, 5.3, 5.4, 9.3.1.2, 9.6.7

Subcontractual Relations

5.3, 5.4, 9.3.1.2, 9.6, 9.10, 10.2.1, 14.1, 14.2.1

Submittals

3.10, 3.11, 3.12, 4.2.7, 5.2.1, 5.2.3, 7.3.7, 9.2, 9.3, 9.8, 9.9.1, 9.10.2, 9.10.3, 11.1.3

Submittal Schedule

3.10.2, 3.12.5, 4.2.7

Subrogation, Waivers of

6.1.1, **11.3.7**

Init.

/

Substantial Completion

4.2.9, 8.1.1, 8.1.3, 8.2.3, 9.4.2, **9.8**, 9.9.1, 9.10.3, 12.2, 13.7

Substantial Completion, Definition of 9.8.1

Substitution of Subcontractors

5.2.3, 5.2.4

Substitution of Architect

4.1.3

Substitutions of Materials

3.4.2, 3.5, 7.3.8

Sub-subcontractor, Definition of 5.1.2

Subsurface Conditions

3.7.4

Successors and Assigns 13.2

Superintendent

3.9, 10.2.6

Supervision and Construction Procedures

1.2.2, **3.3**, 3.4, 3.12.10, 4.2.2, 4.2.7, 6.1.3, 6.2.4, 7.1.3, 7.3.7, 8.2, 8.3.1, 9.4.2, 10, 12, 14, 15.1.3

Surety

5.4.1.2, 9.8.5, 9.10.2, 9.10.3, 14.2.2, 15.2.7

Surety, Consent of

9.10.2, 9.10.3

Surveys

2.2.3

Suspension by the Owner for Convenience 14.3

Suspension of the Work

5.4.2, 14.3

Suspension or Termination of the Contract

5.4.1.1, 14

Taxes

3.6, 3.8.2.1, 7.3.7.4

Termination by the Contractor

14.1, 15.1.6

Termination by the Owner for Cause

5.4.1.1, **14.2**, 15.1.6

Termination by the Owner for Convenience 14.4

Termination of the Architect

4.1.3

Termination of the Contractor

14.2.2

TERMINATION OR SUSPENSION OF THE CONTRACT 14

Tests and Inspections

3.1.3, 3.3.3, 4.2.2, 4.2.6, 4.2.9, 9.4.2, 9.8.3, 9.9.2, 9.10.1, 10.3.2, 11.4.1, 12.2.1, **13.5**

TIME

8

Time, Delays and Extensions of

3.2.4, 3.7.4, 5.2.3, 7.2.1, 7.3.1, 7.4, **8.3**, 9.5.1, 9.7, 10.3.2, 10.4, 14.3.2, 15.1.5, 15.2.5

Time Limits

2.1.2, 2.2, 2.4, 3.2.2, 3.10, 3.11, 3.12.5, 3.15.1, 4.2, 5.2, 5.3, 5.4, 6.2.4, 7.3, 7.4, 8.2, 9.2, 9.3.1, 9.3.3, 9.4.1, 9.5, 9.6, 9.7, 9.8, 9.9, 9.10, 11.1.3, 12.2, 13.5, 13.7, 14, 15.1.2, 15.4

Time Limits on Claims

3.7.4, 10.2.8, **13.7**, 15.1.2

Title to Work

9.3.2, 9.3.3

Transmission of Data in Digital Form

1.6

UNCOVERING AND CORRECTION OF WORK 12

Uncovering of Work

12.1

Unforeseen Conditions, Concealed or Unknown

3.7.4, 8.3.1, 10.3

Unit Prices

7.3.3.2, 7.3.4

Use of Documents

1.1.1, 1.5, 2.2.5, 3.12.6, 5.3

Use of Site

3.13, 6.1.1, 6.2.1

Values, Schedule of

9.2, 9.3.1

Waiver of Claims by the Architect

13.4.2

Waiver of Claims by the Contractor

9.10.5, 13.4.2, 15.1.6

Waiver of Claims by the Owner

9.9.3, 9.10.3, 9.10.4, 12.2.2.1, 13.4.2, 14.2.4, 15.1.6

Waiver of Consequential Damages

14.2.4, 15.1.6

Waiver of Liens

9.10.2, 9.10.4

Waivers of Subrogation

6.1.1, **11.3.7**

Warranty

3.5, 4.2.9, 9.3.3, 9.8.4, 9.9.1, 9.10.4, 12.2.2, 13.7

Weather Delays

15.1.5.2

Work, Definition of

1.1.3

Written Consent

1.5.2, 3.4.2, 3.7.4, 3.12.8, 3.14.2, 4.1.2, 9.3.2, 9.8.5, 9.9.1, 9.10.2, 9.10.3, 11.4.1, 13.2, 13.4.2, 15.4.4.2

Written Interpretations

4.2.11, 4.2.12

Written Notice

2.3, 2.4, 3.3.1, 3.9, 3.12.9, 3.12.10, 5.2.1, 8.2.2, 9.7, 9.10, 10.2.2, 10.3, 11.1.3, 12.2.2, 12.2.4, **13.3**, 14, 15.4.1

Written Orders

1.1.1, 2.3, 3.9, 7, 8.2.2, 12.1, 12.2, 13.5.2, 14.3.1, 15.1.2

ARTICLE 1 GENERAL PROVISIONS

§ 1.1 BASIC DEFINITIONS

§ 1.1.1 THE CONTRACT DOCUMENTS

The Contract Documents are enumerated in the Agreement between the Owner and Contractor (hereinafter the Agreement) and consist of the Agreement, Conditions of the Contract (General, Supplementary and other Conditions), Drawings, Specifications, Addenda issued prior to execution of the Contract, other documents listed in the Agreement and Modifications issued after execution of the Contract. A Modification is (1) a written amendment to the Contract signed by both parties, (2) a Change Order, (3) a Construction Change Directive or (4) a written order for a minor change in the Work issued by the Architect. Unless specifically enumerated in the Agreement, the Contract Documents do not include the advertisement or invitation to bid, Instructions to Bidders, sample forms, other information furnished by the Owner in anticipation of receiving bids or proposals, the Contractor's bid or proposal, or portions of Addenda relating to bidding requirements.

§ 1.1.2 THE CONTRACT

The Contract Documents form the Contract for Construction. The Contract represents the entire and integrated agreement between the parties hereto and supersedes prior negotiations, representations or agreements, either written or oral. The Contract may be amended or modified only by a Modification. The Contract Documents shall not be construed to create a contractual relationship of any kind (1) between the Contractor and the Architect or the Architect's consultants, (2) between the Owner and a Subcontractor or a Sub-subcontractor, (3) between the Owner and the Architect or the Architect's consultants or (4) between any persons or entities other than the Owner and the Contractor. The Architect shall, however, be entitled to performance and enforcement of obligations under the Contract intended to facilitate performance of the Architect's duties.

§ 1.1.3 THE WORK

The term "Work" means the construction and services required by the Contract Documents, whether completed or partially completed, and includes all other labor, materials, equipment and services provided or to be provided by the Contractor to fulfill the Contractor's obligations. The Work may constitute the whole or a part of the Project.

§ 1.1.4 THE PROJECT

The Project is the total construction of which the Work performed under the Contract Documents may be the whole or a part and which may include construction by the Owner and by separate contractors.

§ 1.1.5 THE DRAWINGS

The Drawings are the graphic and pictorial portions of the Contract Documents showing the design, location and dimensions of the Work, generally including plans, elevations, sections, details, schedules and diagrams. The general character and scope of the Work is shown by the Drawings. Where a portion of the Work is fully drawn and the remainder is merely indicated, the portion fully drawn shall apply to all similar parts of the Work.

§ 1.1.5.1 Figured dimensions on the Drawings shall be followed in preference to scaled measurements on the Drawings.

§ 1.1.6 THE SPECIFICATIONS

The Specifications are that portion of the Contract Documents consisting of the written requirements for materials, equipment, systems, standards and workmanship for the Work, and performance of related services. Where Specifications are abbreviated type, they indicate complete sentences in the same manner as when a note occurs in the Drawings. Omissions of words such as "the Contractor shall" and "as shown on the Drawings" is intentional. The words "shall" or "shall be" are to be supplied by inference.

§ 1.1.6.1 Where a number is listed in the Specifications (as for gauges, weights, temperatures, amounts of time, etc.), the number shall be interpreted as that or better.

§ 1.1.7 INSTRUMENTS OF SERVICE

Instruments of Service are representations, in any medium of expression now known or later developed, of the tangible and intangible creative work performed by the Architect and the Architect's consultants under their respective professional services agreements. Instruments of Service may include, without limitation, studies, surveys, models, sketches, drawings, specifications, and other similar materials.

§ 1.1.8 INITIAL DECISION MAKER

The Initial Decision Maker is the person identified in the Agreement to render initial decisions on Claims in accordance with Section 15.2 and certify termination of the Agreement under Section 14.2.2.

§ 1.1.9 MISCELLANEOUS DEFINITIONS

- .1 The term "product" includes materials, systems, and equipment.
- .2 The term "provide" includes furnishing and installing a product, complete in place, tested and approved.
- .3 The term "building code" and the term "code" refer to regulations of governmental agencies having jurisdiction.
- .4 The terms "approved", "required", and "as directed" refer to and indicate the work or materials that may be approved, required, or directed by the Architect/Engineer acting as the agent of the Owner.
- .5 The term "similar" means in its general sense and not necessarily identical.
- .6 The terms "shown", "indicated", "detailed", "noted", "scheduled", and terms of similar import, refer to requirements contained in the Contract Documents.

§ 1.2 CORRELATION AND INTENT OF THE CONTRACT DOCUMENTS

§ 1.2.1 The intent of the Contract Documents is to include all items necessary for the proper execution and completion of the Work by the Contractor. The Contract Documents are complementary, and what is required by one shall be as binding as if required by all; performance by the Contractor shall be required only to the extent consistent with the Contract Documents and reasonably inferable from them as being necessary to produce the indicated results.

§ 1.2.2 Organization of the Specifications into divisions, sections and articles, and arrangement of Drawings shall not control the Contractor in dividing the Work among Subcontractors or in establishing the extent of Work to be performed by any trade.

§ 1.2.3 Unless otherwise stated in the Contract Documents, words that have well-known technical or construction industry meanings are used in the Contract Documents in accordance with such recognized meanings.

§ 1.2.4 In the case of an inconsistency between Drawings and Specifications or within either Document not clarified by addendum, the better quality or greater quantity of Work shall be provided.

§ 1.3 CAPITALIZATION

Terms capitalized in these General Conditions include those that are (1) specifically defined, (2) the titles of numbered articles or (3) the titles of other documents published by the American Institute of Architects.

§ 1.4 INTERPRETATION

In the interest of brevity the Contract Documents frequently omit modifying words such as "all" and "any" and articles such as "the" and "an," but the fact that a modifier or an article is absent from one statement and appears in another is not intended to affect the interpretation of either statement.

§ 1.5 OWNERSHIP AND USE OF DRAWINGS, SPECIFICATIONS AND OTHER INSTRUMENTS OF SERVICE

§ 1.5.1 The Architect and the Architect's consultants shall be deemed the authors and owners of their respective Instruments of Service, including the Drawings and Specifications, and will retain all common law, statutory and other reserved rights, including copyrights. The Contractor, Subcontractors, Sub-subcontractors, and material or equipment suppliers shall not own or claim a copyright in the Instruments of Service. Submittal or distribution to meet official regulatory requirements or for other purposes in connection with this Project is not to be construed as publication in derogation of the Architect's or Architect's consultants' reserved rights.

§ 1.5.2 The Contractor, Subcontractors, Sub-subcontractors and material or equipment suppliers are authorized to use and reproduce the Instruments of Service provided to them solely and exclusively for execution of the Work. All copies made under this authorization shall bear the copyright notice, if any, shown on the Instruments of Service. The Contractor, Subcontractors, Sub-subcontractors, and material or equipment suppliers may not use the Instruments of Service on other projects or for additions to this Project outside the scope of the Work without the specific written consent of the Owner, Architect and the Architect's consultants.

§ 1.6 TRANSMISSION OF DATA IN DIGITAL FORM

If the parties intend to transmit Instruments of Service or any other information or documentation in digital form, they shall endeavor to establish necessary protocols governing such transmissions, unless otherwise already provided in the Agreement or the Contract Documents.

ARTICLE 2 OWNER

§ 2.1 GENERAL

§ 2.1.1 The Owner is the person or entity identified as such in the Agreement and is referred to throughout the Contract Documents as if singular in number. The Owner shall designate in writing a representative who shall have express authority to bind the Owner with respect to all matters requiring the Owner's approval or authorization. Except as otherwise provided in Section 4.2.1, the Architect does not have such authority. The term "Owner" means the Owner or the Owner's authorized representative.

§ 2.1.2 The Owner shall furnish to the Contractor within fifteen days after receipt of a written request, information necessary and relevant for the Contractor to evaluate, give notice of or enforce mechanic's lien rights. Such information shall include a correct statement of the record legal title to the property on which the Project is located, usually referred to as the site, and the Owner's interest therein.

§ 2.2 INFORMATION AND SERVICES REQUIRED OF THE OWNER

§ 2.2.1 Prior to commencement of the Work, the Contractor may request in writing that the Owner provide reasonable evidence that the Owner has made financial arrangements to fulfill the Owner's obligations under the Contract. Thereafter, the Contractor may only request such evidence if (1) the Owner fails to make payments to the Contractor as the Contract Documents require; (2) a change in the Work materially changes the Contract Sum; or (3) the Contractor identifies in writing a reasonable concern regarding the Owner's ability to make payment when due. The Owner shall furnish such evidence as a condition precedent to commencement or continuation of the Work or the portion of the Work affected by a material change. After the Owner furnishes the evidence, the Owner shall not materially vary such financial arrangements without prior notice to the Contractor.

§ 2.2.2 Except for permits and fees that are the responsibility of the Contractor under the Contract Documents, including those required under Section 3.7.1, the Owner shall secure and pay for necessary approvals, easements, assessments and charges required for construction, use or occupancy of permanent structures or for permanent changes in existing facilities.

§ 2.2.3 The Owner shall furnish surveys describing physical characteristics, legal limitations and utility locations for the site of the Project, and a legal description of the site. The Contractor shall be entitled to rely on the accuracy of information furnished by the Owner but shall exercise proper precautions relating to the safe performance of the Work.

§ 2.2.4 The Owner shall furnish information or services required of the Owner by the Contract Documents with reasonable promptness. The Owner shall also furnish any other information or services under the Owner's control and relevant to the Contractor's performance of the Work with reasonable promptness after receiving the Contractor's written request for such information or services.

§ 2.2.5 Unless otherwise provided in the Contract Documents, the Owner shall furnish to the Contractor one copy of the Contract Documents for purposes of making reproductions pursuant to Section 1.5.2.

§ 2.3 OWNER'S RIGHT TO STOP THE WORK

If the Contractor fails to correct Work that is not in accordance with the requirements of the Contract Documents as required by Section 12.2 or repeatedly fails to carry out Work in accordance with the Contract Documents, the Owner may issue a written order to the Contractor to stop the Work, or any portion thereof, until the cause for such order has been eliminated; however, the right of the Owner to stop the Work shall not give rise to a duty on the part of the Owner to exercise this right for the benefit of the Contractor or any other person or entity, except to the extent required by Section 6.1.3.

§ 2.4 OWNER'S RIGHT TO CARRY OUT THE WORK

If the Contractor defaults or neglects to carry out the Work in accordance with the Contract Documents and fails within a ten-day period after receipt of written notice from the Owner to commence and continue correction of such

default or neglect with diligence and promptness, the Owner may, without prejudice to other remedies the Owner may have, correct such deficiencies. In such case an appropriate Change Order shall be issued deducting from payments then or thereafter due the Contractor the reasonable cost of correcting such deficiencies, including Owner's expenses and compensation for the Architect's additional services made necessary by such default, neglect or failure. Such action by the Owner and amounts charged to the Contractor are both subject to prior approval of the Architect. If payments then or thereafter due the Contractor are not sufficient to cover such amounts, the Contractor shall pay the difference to the Owner.

ARTICLE 3 CONTRACTOR

§ 3.1 GENERAL

§ 3.1.1 The Contractor is the person or entity identified as such in the Agreement and is referred to throughout the Contract Documents as if singular in number. The Contractor shall be lawfully licensed, if required in the jurisdiction where the Project is located. The Contractor shall designate in writing a representative who shall have express authority to bind the Contractor with respect to all matters under this Contract. The term "Contractor" means the Contractor or the Contractor's authorized representative.

§ 3.1.2 The Contractor shall perform the Work in accordance with the Contract Documents.

§ 3.1.3 The Contractor shall not be relieved of obligations to perform the Work in accordance with the Contract Documents either by activities or duties of the Architect in the Architect's administration of the Contract, or by tests, inspections or approvals required or performed by persons or entities other than the Contractor.

§ 3.2 REVIEW OF CONTRACT DOCUMENTS AND FIELD CONDITIONS BY CONTRACTOR

§ 3.2.1 Execution of the Contract by the Contractor is a representation that the Contractor has visited the site, become generally familiar with local conditions under which the Work is to be performed and correlated personal observations with requirements of the Contract Documents and geotechnical report, if any.

§ 3.2.2 Because the Contract Documents are complementary, the Contractor shall, before starting each portion of the Work, carefully study and compare the various Contract Documents relative to that portion of the Work, as well as the information furnished by the Owner pursuant to Section 2.2.3, shall take field measurements of any existing conditions related to that portion of the Work, and shall observe any conditions at the site affecting it. These obligations are for the purpose of facilitating coordination and construction by the Contractor and are not for the purpose of discovering errors, omissions, or inconsistencies in the Contract Documents; however, the Contractor shall promptly report to the Architect any errors, inconsistencies or omissions discovered by or made known to the Contractor as a request for information in such form as the Architect may require. It is recognized that the Contractor's review is made in the Contractor's capacity as a contractor and not as a licensed design professional, unless otherwise specifically provided in the Contract Documents.

§ 3.2.3 The Contractor is not required to ascertain that the Contract Documents are in accordance with applicable laws, statutes, ordinances, codes, rules and regulations, or lawful orders of public authorities, but the Contractor shall promptly report to the Architect any nonconformity discovered by or made known to the Contractor as a request for information in such form as the Architect may require.

§ 3.2.4 If the Contractor believes that additional cost or time is involved because of clarifications or instructions the Architect issues in response to the Contractor's notices or requests for information pursuant to Sections 3.2.2 or 3.2.3, the Contractor shall make Claims as provided in Article 15. If the Contractor fails to perform the obligations of Sections 3.2.2 or 3.2.3, the Contractor shall pay such costs and damages to the Owner as would have been avoided if the Contractor had performed such obligations. If the Contractor performs those obligations, the Contractor shall not be liable to the Owner or Architect for damages resulting from errors, inconsistencies or omissions in the Contract Documents, for differences between field measurements or conditions and the Contract Documents, or for nonconformities of the Contract Documents to applicable laws, statutes, ordinances, codes, rules and regulations, and lawful orders of public authorities.

§ 3.3 SUPERVISION AND CONSTRUCTION PROCEDURES

§ 3.3.1 The Contractor shall supervise and direct the Work, using the Contractor's best skill and attention. The Contractor shall be solely responsible for, and have control over, construction means, methods, techniques, sequences and procedures and for coordinating all portions of the Work under the Contract, unless the Contract Documents give

other specific instructions concerning these matters. If the Contract Documents give specific instructions concerning construction means, methods, techniques, sequences or procedures, the Contractor shall evaluate the jobsite safety thereof and, except as stated below, shall be fully and solely responsible for the jobsite safety of such means, methods, techniques, sequences or procedures. If the Contractor determines that such means, methods, techniques, sequences or procedures may not be safe, the Contractor shall give timely written notice to the Owner and Architect and shall not proceed with that portion of the Work without further written instructions from the Architect. If the Contractor is then instructed to proceed with the required means, methods, techniques, sequences or procedures without acceptance of changes proposed by the Contractor, the Owner shall be solely responsible for any loss or damage arising solely from those Owner-required means, methods, techniques, sequences or procedures.

§ 3.3.1.1 Where multiple Prime Contracts are in effect, the General Construction Contractor's schedule, prepared in accordance with Article 3.10.1, and progress shall govern the work of the other Prime Contractors. Each Contractor shall notify other Prime Contractors, within a reasonable time, of phases or items of the Work requiring incorporation of Work by the other Prime Contractors. The other Prime Contractors shall, after such notification and within a reasonable time, proceed with the furnishing, installation, laying out or incorporation of their Work so as not to delay or impede the progress of the Work.

§ 3.3.1.2 Each Prime Contractor shall be responsible for the regular and on-going coordination of their Work with the affected Work of other Prime Contractors, and for maintaining and coordinating the progress of the Work in accordance with the construction schedule, prepared in accordance with Article 3.10.1 for schedule requirements.

§ 3.3.2 The Contractor shall be responsible to the Owner for acts and omissions of the Contractor's employees, Subcontractors and their agents and employees, and other persons or entities performing portions of the Work for, or on behalf of, the Contractor or any of its Subcontractors.

§ 3.3.3 The Contractor shall be responsible for inspection of portions of Work already performed to determine that such portions are in proper condition to receive subsequent Work.

§ 3.4 LABOR AND MATERIALS

§ 3.4.1 Unless otherwise provided in the Contract Documents, the Contractor shall provide and pay for labor, materials, equipment, tools, construction equipment and machinery, water, heat, utilities, transportation, and other facilities and services necessary for proper execution and completion of the Work, whether temporary or permanent and whether or not incorporated or to be incorporated in the Work.

§ 3.4.2 Except in the case of minor changes in the Work authorized by the Architect in accordance with Sections 3.12.8 or 7.4, the Contractor may make substitutions only with the consent of the Owner, after evaluation by the Architect and in accordance with a Change Order or Construction Change Directive.

§ 3.4.3 The Contractor shall enforce strict discipline and good order among the Contractor's employees and other persons carrying out the Work. The Contractor shall not permit employment of unfit persons or persons not properly skilled in tasks assigned to them.

§ 3.4.4 No trade shall commence Work until conditions are satisfactory for carrying out the Work properly, and surfaces to be covered are suitable.

§ 3.4.5 Manufacturer's printed instructions covering details of installation shall be followed where not in conflict with these Specifications. If there is a conflict, notify the Architect and obtain Architect's approval before proceeding.

§ 3.4.6 Completed Work shall be left plumb, level, true to line or plane, anchored securely in place, and free from damage.

§ 3.4.7 Unless otherwise called for, all pieces of material shall be as large a stock size as is in conformity with standard good practice of the trade.

§ 3.4.8 Except where in conflict with the Specifications, current manufacturer's printed instructions of herein specified proprietary products are made part of the Specifications.

§ 3.5 WARRANTY

The Contractor warrants to the Owner and Architect that materials and equipment furnished under the Contract will be of good quality and new unless the Contract Documents require or permit otherwise. The Contractor further warrants that the Work will conform to the requirements of the Contract Documents and will be free from defects, except for those inherent in the quality of the Work the Contract Documents require or permit. Work, materials, or equipment not conforming to these requirements may be considered defective. The Contractor's warranty excludes remedy for damage or defect caused by abuse, alterations to the Work not executed by the Contractor, improper or insufficient maintenance, improper operation, or normal wear and tear and normal usage. If required by the Architect, the Contractor shall furnish satisfactory evidence as to the kind and quality of materials and equipment.

§ 3.5.1 The Contractor further warrants that all products, materials and equipment provided under the Contract are asbestos-free as defined under current EPA Guidelines, and that they do not contain any other materials currently known to be hazardous.

§ 3.6 TAXES

The Contractor shall pay sales, consumer, use and similar taxes for the Work provided by the Contractor that are legally enacted when bids are received or negotiations concluded, whether or not yet effective or merely scheduled to go into effect.

§ 3.7 PERMITS, FEES, NOTICES AND COMPLIANCE WITH LAWS

§ 3.7.1 Unless otherwise provided in the Contract Documents, each Prime Contractor shall secure and pay for the building permit for their contracted portion of construction as well as for other permits, fees, licenses, and inspections by government agencies necessary for proper execution and completion of the Work that are customarily secured after execution of the Contract and legally required at the time bids are received or negotiations concluded. The Contractor shall submit Drawings and Specifications to the appropriate public building permitting authorities for building permit approval.

§ 3.7.2 The Contractor shall comply with and give notices required by applicable laws, statutes, ordinances, codes, rules and regulations, and lawful orders of public authorities applicable to performance of the Work.

§ 3.7.3 If the Contractor performs Work knowing it to be contrary to applicable laws, statutes, ordinances, codes, rules and regulations, or lawful orders of public authorities, the Contractor shall assume appropriate responsibility for such Work and shall bear the costs attributable to correction.

§ 3.7.4 Concealed or Unknown Conditions. If the Contractor encounters conditions at the site that are (1) subsurface or otherwise concealed physical conditions that differ materially from those indicated in the Contract Documents or (2) unknown physical conditions of an unusual nature, that differ materially from those ordinarily found to exist and generally recognized as inherent in construction activities of the character provided for in the Contract Documents, the Contractor shall promptly provide notice to the Owner and the Architect before conditions are disturbed and in no event later than 21 days after first observance of the conditions. The Architect will promptly investigate such conditions and, if the Architect determines that they differ materially and cause an increase or decrease in the Contractor's cost of, or time required for, performance of any part of the Work, will recommend an equitable adjustment in the Contract Sum or Contract Time, or both. If the Architect determines that the conditions at the site are not materially different from those indicated in the Contract Documents and that no change in the terms of the Contract is justified, the Architect shall promptly notify the Owner and Contractor in writing, stating the reasons. If either party disputes the Architect's determination or recommendation, that party may proceed as provided in Article 15.

§ 3.7.5 If, in the course of the Work, the Contractor encounters human remains or recognizes the existence of burial markers, archaeological sites or wetlands not indicated in the Contract Documents, the Contractor shall immediately suspend any operations that would affect them and shall notify the Owner and Architect. Upon receipt of such notice, the Owner shall promptly take any action necessary to obtain governmental authorization required to resume the operations. The Contractor shall continue to suspend such operations until otherwise instructed by the Owner but shall continue with all other operations that do not affect those remains or features. Requests for adjustments in the Contract Sum and Contract Time arising from the existence of such remains or features may be made as provided in Article 15.

§ 3.8 ALLOWANCES

§ 3.8.1 The Contractor shall include in the Contract Sum all allowances stated in the Contract Documents. Items covered by allowances shall be supplied for such amounts and by such persons or entities as the Owner may direct, but the Contractor shall not be required to employ persons or entities to whom the Contractor has reasonable objection.

§ 3.8.2 Unless otherwise provided in the Contract Documents,

- .1** Allowances shall cover the cost to the Contractor of materials and equipment delivered at the site and all required taxes, less applicable trade discounts;
- .2** Contractor's costs for unloading and handling at the site, labor, installation costs, overhead, profit and other expenses contemplated for stated allowance amounts shall be included in the Contract Sum but not in the allowances; and
- .3** Whenever costs are more than or less than allowances, the Contract Sum shall be adjusted accordingly by Change Order. The amount of the Change Order shall reflect (1) the difference between actual costs and the allowances under Section 3.8.2.1 and (2) changes in Contractor's costs under Section 3.8.2.2.

§ 3.8.3 Materials and equipment under an allowance shall be selected by the Owner with reasonable promptness.

§ 3.9 SUPERINTENDENT

§ 3.9.1 The Contractor shall employ a competent superintendent and necessary assistants who shall be in attendance at the Project site during performance of the Work. The superintendent shall represent the Contractor, and communications given to the superintendent shall be as binding as if given to the Contractor.

§ 3.9.2 The Contractor, as soon as practicable after award of the Contract, shall furnish in writing to the Owner through the Architect the name and qualifications of a proposed superintendent. The Architect may reply within 14 days to the Contractor in writing stating (1) whether the Owner or the Architect has reasonable objection to the proposed superintendent or (2) that the Architect requires additional time to review. Failure of the Architect to reply within the 14 day period shall constitute notice of no reasonable objection.

§ 3.9.3 The Contractor shall not employ a proposed superintendent to whom the Owner or Architect has made reasonable and timely objection. The Contractor shall not change the superintendent without the Owner's consent, which shall not unreasonably be withheld or delayed.

§ 3.10 CONTRACTOR'S CONSTRUCTION SCHEDULES

§ 3.10.1 The General Construction Contractor, promptly after being awarded the Contract and in cooperation with the other Prime Contractors, shall prepare and submit for the Owner's and Architect's information a Contractor's construction schedule for the Work. Submit in accordance with Section 01 3200 of the Specifications. The schedule shall not exceed time limits current under the Contract Documents, shall be revised at appropriate intervals as required by the conditions of the Work and Project, shall be related to the entire Project to the extent required by the Contract Documents, and shall provide for expeditious and practicable execution of the Work. The first application for payment will not be certified by the Architect until the construction schedule has been received by the Architect.

§ 3.10.2 The Contractor shall prepare a submittal schedule, promptly after being awarded the Contract and thereafter as necessary to maintain a current submittal schedule, and shall submit the schedule(s) for the Architect's approval. The Architect's approval shall not unreasonably be delayed or withheld. The submittal schedule shall (1) be coordinated with the Contractor's construction schedule, and (2) allow the Architect reasonable time to review submittals. If the Contractor fails to submit a submittal schedule, the Contractor shall not be entitled to any increase in Contract Sum or extension of Contract Time based on the time required for review of submittals.

§ 3.10.3 The Contractor shall perform the Work in general accordance with the most recent schedules submitted to the Owner and Architect.

§ 3.11 DOCUMENTS AND SAMPLES AT THE SITE

The Contractor shall maintain at the site for the Owner one copy of the Drawings, Specifications, Addenda, Change Orders and other Modifications, in good order and marked currently to indicate field changes and selections made during construction, and one copy of approved Shop Drawings, Product Data, Samples and similar required submittals. These shall be available to the Architect and shall be delivered to the Architect for submittal to the Owner upon completion of the Work as a record of the Work as constructed.

§ 3.12 SHOP DRAWINGS, PRODUCT DATA AND SAMPLES

§ 3.12.1 Shop Drawings are drawings, diagrams, schedules and other data specially prepared for the Work by the Contractor or a Subcontractor, Sub-subcontractor, manufacturer, supplier or distributor to illustrate some portion of the Work.

§ 3.12.2 Product Data are illustrations, standard schedules, performance charts, instructions, brochures, diagrams and other information furnished by the Contractor to illustrate materials or equipment for some portion of the Work.

§ 3.12.3 Samples are physical examples that illustrate materials, equipment or workmanship and establish standards by which the Work will be judged.

§ 3.12.4 Shop Drawings, Product Data, Samples and similar submittals are not Contract Documents. Their purpose is to demonstrate the way by which the Contractor proposes to conform to the information given and the design concept expressed in the Contract Documents for those portions of the Work for which the Contract Documents require submittals. Review by the Architect is subject to the limitations of Section 4.2.7. Informational submittals upon which the Architect is not expected to take responsive action may be so identified in the Contract Documents. Submittals that are not required by the Contract Documents may be returned by the Architect without action.

§ 3.12.5 The Contractor shall review for compliance with the Contract Documents, approve and submit to the Architect Shop Drawings, Product Data, Samples and similar submittals required by the Contract Documents in accordance with the submittal schedule approved by the Architect or, in the absence of an approved submittal schedule, with reasonable promptness and in such sequence as to cause no delay in the Work or in the activities of the Owner or of separate contractors.

§ 3.12.6 By submitting Shop Drawings, Product Data, Samples and similar submittals, the Contractor represents to the Owner and Architect that the Contractor has (1) reviewed and approved them, (2) determined and verified materials, field measurements and field construction criteria related thereto, or will do so and (3) checked and coordinated the information contained within such submittals with the requirements of the Work and of the Contract Documents.

§ 3.12.7 The Contractor shall perform no portion of the Work for which the Contract Documents require submittal and review of Shop Drawings, Product Data, Samples or similar submittals until the respective submittal has been approved by the Architect.

§ 3.12.8 The Work shall be in accordance with approved submittals except that the Contractor shall not be relieved of responsibility for deviations from requirements of the Contract Documents by the Architect's approval of Shop Drawings, Product Data, Samples or similar submittals unless the Contractor has specifically informed the Architect in writing of such deviation at the time of submittal and (1) the Architect has given written approval to the specific deviation as a minor change in the Work, or (2) a Change Order or Construction Change Directive has been issued authorizing the deviation. The Contractor shall not be relieved of responsibility for errors or omissions in Shop Drawings, Product Data, Samples or similar submittals by the Architect's approval thereof.

§ 3.12.9 The Contractor shall direct specific attention, in writing or on resubmitted Shop Drawings, Product Data, Samples or similar submittals, to revisions other than those requested by the Architect on previous submittals. In the absence of such written notice, the Architect's approval of a resubmission shall not apply to such revisions.

§ 3.12.10 The Contractor shall not be required to provide professional services that constitute the practice of architecture or engineering unless such services are specifically required by the Contract Documents for a portion of the Work or unless the Contractor needs to provide such services in order to carry out the Contractor's responsibilities for construction means, methods, techniques, sequences and procedures. The Contractor shall not be required to provide professional services in violation of applicable law. If professional design services or certifications by a design professional related to systems, materials or equipment are specifically required of the Contractor by the Contract Documents, the Owner and the Architect will specify all performance and design criteria that such services must satisfy. The Contractor shall cause such services or certifications to be provided by a properly licensed design professional, whose signature and seal shall appear on all drawings, calculations, specifications, certifications, Shop Drawings and other submittals prepared by such professional. Shop Drawings and other submittals related to the Work designed or certified by such professional, if prepared by others, shall bear such professional's written approval when

submitted to the Architect. The Owner and the Architect shall be entitled to rely upon the adequacy, accuracy and completeness of the services, certifications and approvals performed or provided by such design professionals, provided the Owner and Architect have specified to the Contractor all performance and design criteria that such services must satisfy. Pursuant to this Section 3.12.10, the Architect will review, approve or take other appropriate action on submittals only for the limited purpose of checking for conformance with information given and the design concept expressed in the Contract Documents. The Contractor shall not be responsible for the adequacy of the performance and design criteria specified in the Contract Documents.

§ 3.13 USE OF SITE

The Contractor shall confine operations at the site to areas permitted by applicable laws, statutes, ordinances, codes, rules and regulations, and lawful orders of public authorities and the Contract Documents and shall not unreasonably encumber the site with materials or equipment.

§ 3.14 CUTTING AND PATCHING

§ 3.14.1 The Contractor shall be responsible for cutting, fitting or patching required to complete the Work or to make its parts fit together properly. All areas requiring cutting, fitting and patching shall be restored to the condition existing prior to the cutting, fitting and patching, unless otherwise required by the Contract Documents.

§ 3.14.2 The Contractor shall not damage or endanger a portion of the Work or fully or partially completed construction of the Owner or separate contractors by cutting, patching or otherwise altering such construction, or by excavation. The Contractor shall not cut or otherwise alter such construction by the Owner or a separate contractor except with written consent of the Owner and of such separate contractor; such consent shall not be unreasonably withheld. The Contractor shall not unreasonably withhold from the Owner or a separate contractor the Contractor's consent to cutting or otherwise altering the Work.

§ 3.15 CLEANING UP

§ 3.15.1 The Contractor shall keep the premises and surrounding area free from accumulation of waste materials or rubbish caused by operations under the Contract. At completion of the Work, the Contractor shall remove waste materials, rubbish, the Contractor's tools, construction equipment, machinery and surplus materials from and about the Project.

§ 3.15.2 If the Contractor fails to clean up as provided in the Contract Documents, the Owner may do so and Owner shall be entitled to reimbursement from the Contractor.

§ 3.16 ACCESS TO WORK

The Contractor shall provide the Owner and Architect access to the Work in preparation and progress wherever located.

§ 3.17 ROYALTIES, PATENTS AND COPYRIGHTS

The Contractor shall pay all royalties and license fees. The Contractor shall defend suits or claims for infringement of copyrights and patent rights and shall hold the Owner and Architect harmless from loss on account thereof, but shall not be responsible for such defense or loss when a particular design, process or product of a particular manufacturer or manufacturers is required by the Contract Documents, or where the copyright violations are contained in Drawings, Specifications or other documents prepared by the Owner or Architect. However, if the Contractor has reason to believe that the required design, process or product is an infringement of a copyright or a patent, the Contractor shall be responsible for such loss unless such information is promptly furnished to the Architect.

§ 3.18 INDEMNIFICATION

§ 3.18.1 To the fullest extent permitted by law the Contractor shall indemnify and hold harmless the Owner, Architect, Architect's consultants, and agents and employees of any of them from and against claims, damages, losses and expenses, including but not limited to attorneys' fees, arising out of or resulting from performance of the Work, provided that such claim, damage, loss or expense is attributable to bodily injury, sickness, disease or death, or to injury to or destruction of tangible property (other than the Work itself), but only to the extent caused by the negligent acts or omissions of the Contractor, a Subcontractor, anyone directly or indirectly employed by them or anyone for whose acts they may be liable, regardless of whether or not such claim, damage, loss or expense is caused in part by a party indemnified hereunder. Such obligation shall not be construed to negate, abridge, or reduce other rights or obligations of indemnity that would otherwise exist as to a party or person described in this Section 3.18.

§ 3.18.2 In claims against any person or entity indemnified under this Section 3.18 by an employee of the Contractor, a Subcontractor, anyone directly or indirectly employed by them or anyone for whose acts they may be liable, the indemnification obligation under Section 3.18.1 shall not be limited by a limitation on amount or type of damages, compensation or benefits payable by or for the Contractor or a Subcontractor under workers' compensation acts, disability benefit acts or other employee benefit acts.

ARTICLE 4 ARCHITECT

§ 4.1 GENERAL

§ 4.1.1 The Owner shall retain an architect lawfully licensed to practice architecture or an entity lawfully practicing architecture in the jurisdiction where the Project is located. That person or entity is identified as the Architect in the Agreement and is referred to throughout the Contract Documents as if singular in number.

§ 4.1.2 Duties, responsibilities and limitations of authority of the Architect as set forth in the Contract Documents shall not be restricted, modified or extended without written consent of the Owner, Contractor and Architect. Consent shall not be unreasonably withheld.

§ 4.1.3 If the employment of the Architect is terminated, the Owner shall employ a successor architect as to whom the Contractor has no reasonable objection and whose status under the Contract Documents shall be that of the Architect.

§ 4.1.4 The Architect will not be responsible for the acts or omissions of the Owner.

§ 4.2 ADMINISTRATION OF THE CONTRACT

§ 4.2.1 The Architect will provide administration of the Contract as described in the Contract Documents and will be an Owner's representative during construction until the date the Architect issues the final Certificate for Payment. The Architect will have authority to act on behalf of the Owner only to the extent provided in the Contract Documents.

§ 4.2.2 The Architect will visit the site at intervals appropriate to the stage of construction, or as otherwise agreed with the Owner, to become generally familiar with the progress and quality of the portion of the Work completed, and to determine in general if the Work observed is being performed in a manner indicating that the Work, when fully completed, will be in accordance with the Contract Documents. However, the Architect will not be required to make exhaustive or continuous on-site inspections to check the quality or quantity of the Work. The Architect will not have control over, charge of, or responsibility for, the construction means, methods, techniques, sequences or procedures, or for the safety precautions and programs in connection with the Work, since these are solely the Contractor's rights and responsibilities under the Contract Documents, except as provided in Section 3.3.1.

§ 4.2.3 On the basis of the site visits, the Architect will keep the Owner reasonably informed about the progress and quality of the portion of the Work completed, and report to the Owner (1) known deviations from the Contract Documents and from the most recent construction schedule submitted by the Contractor, and (2) defects and deficiencies observed in the Work. The Architect will not be responsible for the Contractor's failure to perform the Work in accordance with the requirements of the Contract Documents. The Architect will not have control over or charge of and will not be responsible for acts or omissions of the Contractor, Subcontractors, or their agents or employees, or any other persons or entities performing portions of the Work.

§ 4.2.4 COMMUNICATIONS FACILITATING CONTRACT ADMINISTRATION

Except as otherwise provided in the Contract Documents or when direct communications have been specially authorized, the Owner and Contractor shall endeavor to communicate with each other through the Architect about matters arising out of or relating to the Contract. Communications by and with the Architect's consultants shall be through the Architect. Communications by and with Subcontractors and material suppliers shall be through the Contractor. Communications by and with separate contractors shall be through the Owner.

§ 4.2.4.1 If there are any direct communications between the Owner and the Contractor(s) that affect the performance or Architect's administration of the Contract, a written summary of such communications shall be prepared by the Owner and a copy of said summary submitted to the Architect.

§ 4.2.5 Based on the Architect's evaluations of the Contractor's Applications for Payment, the Architect will review and certify the amounts due the Contractor and will issue Certificates for Payment in such amounts.

§ 4.2.6 The Architect has authority to reject Work that does not conform to the Contract Documents. Whenever the Architect considers it necessary or advisable, the Architect will have authority to require inspection or testing of the Work in accordance with Sections 13.5.2 and 13.5.3, whether or not such Work is fabricated, installed or completed. However, neither this authority of the Architect nor a decision made in good faith either to exercise or not to exercise such authority shall give rise to a duty or responsibility of the Architect to the Contractor, Subcontractors, material and equipment suppliers, their agents or employees, or other persons or entities performing portions of the Work.

§ 4.2.7 The Architect will review and approve, or take other appropriate action upon, the Contractor's submittals such as Shop Drawings, Product Data and Samples, but only for the limited purpose of checking for conformance with information given and the design concept expressed in the Contract Documents. The Architect's action will be taken in accordance with the submittal schedule approved by the Architect or, in the absence of an approved submittal schedule, with reasonable promptness while allowing sufficient time in the Architect's professional judgment to permit adequate review. Review of such submittals is not conducted for the purpose of determining the accuracy and completeness of other details such as dimensions and quantities, or for substantiating instructions for installation or performance of equipment or systems, all of which remain the responsibility of the Contractor as required by the Contract Documents. The Architect's review of the Contractor's submittals shall not relieve the Contractor of the obligations under Sections 3.3, 3.5 and 3.12. The Architect's review shall not constitute approval of safety precautions or, unless otherwise specifically stated by the Architect, of any construction means, methods, techniques, sequences or procedures. The Architect's approval of a specific item shall not indicate approval of an assembly of which the item is a component.

§ 4.2.8 The Architect will prepare Change Orders and Construction Change Directives, and may authorize minor changes in the Work as provided in Section 7.4. The Architect will investigate and make determinations and recommendations regarding concealed and unknown conditions as provided in Section 3.7.4.

§ 4.2.9 The Architect will conduct inspections to determine the date or dates of Substantial Completion and the date of final completion; issue Certificates of Substantial Completion pursuant to Section 9.8; receive and forward to the Owner, for the Owner's review and records, written warranties and related documents required by the Contract and assembled by the Contractor pursuant to Section 9.10; and issue a final Certificate for Payment pursuant to Section 9.10.

§ 4.2.10 If the Owner and Architect agree, the Architect will provide one or more project representatives to assist in carrying out the Architect's responsibilities at the site. The duties, responsibilities and limitations of authority of such project representatives shall be as set forth in an exhibit to be incorporated in the Contract Documents.

§ 4.2.11 The Architect will interpret and decide matters concerning performance under, and requirements of, the Contract Documents on written request of either the Owner or Contractor. The Architect's response to such requests will be made in writing within any time limits agreed upon or otherwise with reasonable promptness.

§ 4.2.12 Interpretations and decisions of the Architect will be consistent with the intent of, and reasonably inferable from, the Contract Documents and will be in writing or in the form of drawings. When making such interpretations and decisions, the Architect will endeavor to secure faithful performance by both Owner and Contractor, will not show partiality to either and will not be liable for results of interpretations or decisions rendered in good faith.

§ 4.2.13 The Architect's decisions on matters relating to aesthetic effect will be final if consistent with the intent expressed in the Contract Documents.

§ 4.2.14 The Architect will review and respond to requests for information about the Contract Documents. The Architect's response to such requests will be made in writing within any time limits agreed upon or otherwise with reasonable promptness. If appropriate, the Architect will prepare and issue supplemental Drawings and Specifications in response to the requests for information.

ARTICLE 5 SUBCONTRACTORS

§ 5.1 DEFINITIONS

§ 5.1.1 A Subcontractor is a person or entity who has a direct contract with the Contractor to perform a portion of the Work at the site. The term "Subcontractor" is referred to throughout the Contract Documents as if singular in number

and means a Subcontractor or an authorized representative of the Subcontractor. The term "Subcontractor" does not include a separate contractor or subcontractors of a separate contractor.

§ 5.1.2 A Sub-subcontractor is a person or entity who has a direct or indirect contract with a Subcontractor to perform a portion of the Work at the site. The term "Sub-subcontractor" is referred to throughout the Contract Documents as if singular in number and means a Sub-subcontractor or an authorized representative of the Sub-subcontractor.

§ 5.2 AWARD OF SUBCONTRACTS AND OTHER CONTRACTS FOR PORTIONS OF THE WORK

§ 5.2.1 Unless otherwise stated in the Contract Documents or the bidding requirements, the Contractor, as soon as practicable after award of the Contract, shall furnish in writing to the Owner through the Architect the names of persons or entities (including those who are to furnish materials or equipment fabricated to a special design) proposed for each principal portion of the Work. The Architect may reply within 14 days to the Contractor in writing stating (1) whether the Owner or the Architect has reasonable objection to any such proposed person or entity or (2) that the Architect requires additional time for review. Failure of the Owner or Architect to reply within the 14-day period shall constitute notice of no reasonable objection.

§ 5.2.2 The Contractor shall not contract with a proposed person or entity to whom the Owner or Architect has made reasonable and timely objection. The Contractor shall not be required to contract with anyone to whom the Contractor has made reasonable objection.

§ 5.2.3 If the Owner or Architect has reasonable objection to a person or entity proposed by the Contractor, the Contractor shall propose another to whom the Owner or Architect has no reasonable objection. If the proposed but rejected Subcontractor was reasonably capable of performing the Work, the Contract Sum and Contract Time shall be increased or decreased by the difference, if any, occasioned by such change, and an appropriate Change Order shall be issued before commencement of the substitute Subcontractor's Work. However, no increase in the Contract Sum or Contract Time shall be allowed for such change unless the Contractor has acted promptly and responsively in submitting names as required.

§ 5.2.4 The Contractor shall not substitute a Subcontractor, person or entity previously selected if the Owner or Architect makes reasonable objection to such substitution.

§ 5.3 SUBCONTRACTUAL RELATIONS

By appropriate agreement, written where legally required for validity, the Contractor shall require each Subcontractor, to the extent of the Work to be performed by the Subcontractor, to be bound to the Contractor by terms of the Contract Documents, and to assume toward the Contractor all the obligations and responsibilities, including the responsibility for safety of the Subcontractor's Work, which the Contractor, by these Documents, assumes toward the Owner and Architect. Each subcontract agreement shall preserve and protect the rights of the Owner and Architect under the Contract Documents with respect to the Work to be performed by the Subcontractor so that subcontracting thereof will not prejudice such rights, and shall allow to the Subcontractor, unless specifically provided otherwise in the subcontract agreement, the benefit of all rights, remedies and redress against the Contractor that the Contractor, by the Contract Documents, has against the Owner. Where appropriate, the Contractor shall require each Subcontractor to enter into similar agreements with Sub-subcontractors. The Contractor shall make available to each proposed Subcontractor, prior to the execution of the subcontract agreement, copies of the Contract Documents to which the Subcontractor will be bound, and, upon written request of the Subcontractor, identify to the Subcontractor terms and conditions of the proposed subcontract agreement that may be at variance with the Contract Documents. Subcontractors will similarly make copies of applicable portions of such documents available to their respective proposed Sub-subcontractors.

§ 5.4 CONTINGENT ASSIGNMENT OF SUBCONTRACTS

§ 5.4.1 Each subcontract agreement for a portion of the Work is assigned by the Contractor to the Owner, provided that

- .1** assignment is effective only after termination of the Contract by the Owner for cause pursuant to Section 14.2 and only for those subcontract agreements that the Owner accepts by notifying the Subcontractor and Contractor in writing; and
- .2** assignment is subject to the prior rights of the surety, if any, obligated under bond relating to the Contract.

When the Owner accepts the assignment of a subcontract agreement, the Owner assumes the Contractor's rights and obligations under the subcontract.

§ 5.4.2 Upon such assignment, if the Work has been suspended for more than 30 days, the Subcontractor's compensation shall be equitably adjusted for increases in cost resulting from the suspension.

§ 5.4.3 Upon such assignment to the Owner under this Section 5.4, the Owner may further assign the subcontract to a successor contractor or other entity. If the Owner assigns the subcontract to a successor contractor or other entity, the Owner shall nevertheless remain legally responsible for all of the successor contractor's obligations under the subcontract.

ARTICLE 6 CONSTRUCTION BY OWNER OR BY SEPARATE CONTRACTORS

§ 6.1 OWNER'S RIGHT TO PERFORM CONSTRUCTION AND TO AWARD SEPARATE CONTRACTS

§ 6.1.1 The Owner reserves the right to perform construction or operations related to the Project with the Owner's own forces, and to award separate contracts in connection with other portions of the Project or other construction or operations on the site under Conditions of the Contract identical or substantially similar to these including those portions related to insurance and waiver of subrogation. If the Contractor claims that delay or additional cost is involved because of such action by the Owner, the Contractor shall make such Claim as provided in Article 15.

§ 6.1.2 When separate contracts are awarded for different portions of the Project or other construction or operations on the site, the term "Contractor" in the Contract Documents in each case shall mean the Contractor who executes each separate Owner-Contractor Agreement.

§ 6.1.3 The Owner shall provide for coordination of the activities of the Owner's own forces and of each separate contractor with the Work of the Contractor, who shall cooperate with them. The Contractor shall participate with other separate contractors and the Owner in reviewing their construction schedules. The Contractor shall make any revisions to the construction schedule deemed necessary after a joint review and mutual agreement. The construction schedules shall then constitute the schedules to be used by the Contractor, separate contractors and the Owner until subsequently revised.

§ 6.1.4 Unless otherwise provided in the Contract Documents, when the Owner performs construction or operations related to the Project with the Owner's own forces, the Owner shall be deemed to be subject to the same obligations and to have the same rights that apply to the Contractor under the Conditions of the Contract, including, without excluding others, those stated in Article 3, this Article 6 and Articles 10, 11 and 12.

§ 6.2 MUTUAL RESPONSIBILITY

§ 6.2.1 The Contractor shall afford the Owner and separate contractors reasonable opportunity for introduction and storage of their materials and equipment and performance of their activities, and shall connect and coordinate the Contractor's construction and operations with theirs as required by the Contract Documents.

§ 6.2.2 If part of the Contractor's Work depends for proper execution or results upon construction or operations by the Owner or a separate contractor, the Contractor shall, prior to proceeding with that portion of the Work, promptly report to the Architect apparent discrepancies or defects in such other construction that would render it unsuitable for such proper execution and results. Failure of the Contractor so to report shall constitute an acknowledgment that the Owner's or separate contractor's completed or partially completed construction is fit and proper to receive the Contractor's Work, except as to defects not then reasonably discoverable.

§ 6.2.3 The Contractor shall reimburse the Owner for costs the Owner incurs that are payable to a separate contractor because of the Contractor's delays, improperly timed activities or defective construction. The Owner shall be responsible to the Contractor for costs the Contractor incurs because of a separate contractor's delays, improperly timed activities, damage to the Work or defective construction.

§ 6.2.4 The Contractor shall promptly remedy damage the Contractor wrongfully causes to completed or partially completed construction or to property of the Owner or separate contractors as provided in Section 10.2.5.

§ 6.2.5 The Owner and each separate contractor shall have the same responsibilities for cutting and patching as are described for the Contractor in Section 3.14.

§ 6.3 OWNER'S RIGHT TO CLEAN UP

If a dispute arises among the Contractor, separate contractors and the Owner as to the responsibility under their respective contracts for maintaining the premises and surrounding area free from waste materials and rubbish, the Owner may clean up and the Architect will allocate the cost among those responsible.

ARTICLE 7 CHANGES IN THE WORK

§ 7.1 GENERAL

§ 7.1.1 Changes in the Work may be accomplished after execution of the Contract, and without invalidating the Contract, by Change Order, Construction Change Directive or order for a minor change in the Work, subject to the limitations stated in this Article 7 and elsewhere in the Contract Documents.

§ 7.1.2 A Change Order shall be based upon agreement among the Owner, Contractor and Architect; a Construction Change Directive requires agreement by the Owner and Architect and may or may not be agreed to by the Contractor; an order for a minor change in the Work may be issued by the Architect alone.

§ 7.1.3 Changes in the Work shall be performed under applicable provisions of the Contract Documents, and the Contractor shall proceed promptly, unless otherwise provided in the Change Order, Construction Change Directive or order for a minor change in the Work.

§ 7.2 CHANGE ORDERS

§ 7.2.1 A Change Order is a written instrument prepared by the Architect and signed by the Owner, Contractor and Architect stating their agreement upon all of the following:

- .1 The change in the Work;
- .2 The amount of the adjustment, if any, in the Contract Sum; and
- .3 The extent of the adjustment, if any, in the Contract Time.

§ 7.2.2 Neither the Owner nor the Architect are responsible to give Notice of Change Orders to the surety.

§ 7.3 CONSTRUCTION CHANGE DIRECTIVES

§ 7.3.1 A Construction Change Directive is a written order prepared by the Architect and signed by the Owner and Architect, directing a change in the Work prior to agreement on adjustment, if any, in the Contract Sum or Contract Time, or both. The Owner may by Construction Change Directive, without invalidating the Contract, order changes in the Work within the general scope of the Contract consisting of additions, deletions or other revisions, the Contract Sum and Contract Time being adjusted accordingly.

§ 7.3.2 A Construction Change Directive shall be used in the absence of total agreement on the terms of a Change Order or as deemed necessary by the Architect.

§ 7.3.3 If the Construction Change Directive provides for an adjustment to the Contract Sum, the adjustment shall be based on one of the following methods:

- .1 Mutual acceptance of a lump sum properly itemized and supported by sufficient substantiating data to permit evaluation;
- .2 Unit prices stated in the Contract Documents or subsequently agreed upon;
- .3 Cost to be determined in a manner agreed upon by the parties and a mutually acceptable fixed or percentage fee; or
- .4 As provided in Section 7.3.7.

§ 7.3.4 If unit prices are stated in the Contract Documents or subsequently agreed upon, and if quantities originally contemplated are materially changed in a proposed Change Order or Construction Change Directive so that application of such unit prices to quantities of Work proposed will cause substantial inequity to the Owner or Contractor, the applicable unit prices shall be equitably adjusted. The costs for overhead and profit shall be determined in accordance with the provisions of subparagraph 7.3.7.7.

§ 7.3.5 Upon receipt of a Construction Change Directive, the Contractor shall promptly proceed with the change in the Work involved and advise the Architect of the Contractor's agreement or disagreement with the method, if any,

provided in the Construction Change Directive for determining the proposed adjustment in the Contract Sum or Contract Time.

§ 7.3.6 A Construction Change Directive signed by the Contractor indicates the Contractor's agreement therewith, including adjustment in Contract Sum and Contract Time or the method for determining them. Such agreement shall be effective immediately and shall be recorded as a Change Order.

§ 7.3.7 If the Contractor does not respond promptly or disagrees with the method for adjustment in the Contract Sum, the Architect shall determine the method and the adjustment on the basis of reasonable expenditures and savings of those performing the Work attributable to the change, including, in case of an increase in the Contract Sum, allowances for overhead and profit as indicated in 7.3.7.7. In such case, and also under Section 7.3.3.3, the Contractor shall keep and present, in such form as the Architect may prescribe, an itemized accounting together with appropriate supporting data. Unless otherwise provided in the Contract Documents, costs for the purposes of this Section 7.3.7 shall be limited to the following:

- .1 Costs of labor, including social security, old age and unemployment insurance, fringe benefits required by agreement or custom, and workers' compensation insurance;
- .2 Costs of materials, supplies and equipment, including cost of transportation, whether incorporated or consumed;
- .3 Rental costs of machinery and equipment, exclusive of hand tools, whether rented from the Contractor or others;
- .4 Costs of premiums for all bonds and insurance, permit fees, and sales, use or similar taxes related to the Work; and
- .5 Additional costs of supervision and field office personnel directly attributable to the change.

§ 7.3.7.6 At a minimum the detailed breakdown shall include and indicate the terms enumerated below. Items (a) and (b) constitute the cost of labor, and items (a), (b), (c) and (d) constitute the basic costs referred to under this Article 7.

- a. Labor costs, itemized by each trade involved, showing the hourly rates for each, and the hours required for the change. Labor rates shall be the same for extra and credit computations and shall be the actual rate paid the workmen in accordance with established labor management agreements.
- b. Burden on labor, which shall be only the actual costs of mandatory fringe benefits required by established agreements, taxes on labor, worker's or workmen's compensation, insurance on labor as affected by payroll, unemployment taxes and insurance, including FICA and FUTA.
- c. Quantities of materials, equipment and supplies, at their actual cost, with unit costs indicated, plus applicable sales tax.
- d. The cost of subcontracted work, computed in the same way as provided for under this subparagraph.
- e. Overhead, profit or commission added after the above computations are complete. Such overhead, profit or commission shall be computed in accordance with the provisions of subparagraph 7.3.7.7.

§ 7.3.7.7 For proposed changes in the Work on the lump sum or time and material methods, the costs shall be determined as provided in this subparagraph. The Contractor shall submit an itemized list of quantities with the applicable unit costs and extended price for each, in such form and detail as required by the Architect.

§ 7.3.8 The amount of credit to be allowed by the Contractor to the Owner for a deletion or change that results in a net decrease in the Contract Sum shall be actual net cost as confirmed by the Architect. When both additions and credits covering related Work or substitutions are involved in a change, the allowance for overhead and profit shall be figured on the basis of net increase, if any, with respect to that change.

§ 7.3.9 Pending final determination of the total cost of a Construction Change Directive to the Owner, the Contractor may request payment for Work completed under the Construction Change Directive in Applications for Payment. The Architect will make an interim determination for purposes of monthly certification for payment for those costs and certify for payment the amount that the Architect determines, in the Architect's professional judgment, to be reasonably justified. The Architect's interim determination of cost shall adjust the Contract Sum on the same basis as a Change Order, subject to the right of either party to disagree and assert a Claim in accordance with Article 15.

§ 7.3.10 When the Owner and Contractor agree with a determination made by the Architect concerning the adjustments in the Contract Sum and Contract Time, or otherwise reach agreement upon the adjustments, such agreement shall be effective immediately and the Architect will prepare a Change Order. Change Orders may be issued for all or any part of a Construction Change Directive.

§ 7.4 MINOR CHANGES IN THE WORK

The Architect has authority to order minor changes in the Work not involving adjustment in the Contract Sum or extension of the Contract Time and not inconsistent with the intent of the Contract Documents. Such changes will be effected by written order signed by the Architect and shall be binding on the Owner and Contractor.

ARTICLE 8 TIME

§ 8.1 DEFINITIONS

§ 8.1.1 Unless otherwise provided, Contract Time is the period of time, including authorized adjustments, allotted in the Contract Documents for Substantial Completion of the Work.

§ 8.1.2 The date of commencement of the Work is the date established in the Agreement.

§ 8.1.3 The date of Substantial Completion is the date certified by the Architect in accordance with Section 9.8. Minor corrective Work and the replacement of defective Work or materials, and the adjustment of control apparatus, will not delay the determination that the Contract is Substantially Complete. See Paragraph 12.2.2.

§ 8.1.3.1 The date of Final Completion is the date certified by the Architect in accordance with Paragraph 9.10.2.

§ 8.1.4 The term "day" as used in the Contract Documents shall mean calendar day unless otherwise specifically defined.

§ 8.2 PROGRESS AND COMPLETION

§ 8.2.1 Time limits stated in the Contract Documents are of the essence of the Contract. By executing the Agreement the Contractor confirms that the Contract Time is a reasonable period for performing the Work.

§ 8.2.2 The Contractor shall not knowingly, except by agreement or instruction of the Owner in writing, prematurely commence operations on the site or elsewhere prior to the effective date of insurance required by Article 11 to be furnished by the Contractor and Owner. The date of commencement of the Work shall not be changed by the effective date of such insurance.

§ 8.2.3 The Contractor shall proceed expeditiously with adequate forces and shall achieve Substantial Completion within the Contract Time.

§ 8.3 DELAYS AND EXTENSIONS OF TIME

§ 8.3.1 The following will not be considered justifications for extension of time unless due to one of the causes stated within this Article 8:

- a) Delay caused by Subcontractors or Supplier except if the Supplier goes out of business and another Supplier cannot be found in time to meet the schedule.
- b) Shortage of workmen.

§ 8.3.1.1 Change Orders for extension of Contract Time shall be considered only under the following conditions or circumstances:

- .1 As indicated in Paragraph 8.3.1. The burden of proof to substantiate the extension of time shall rest with the Contractor, including evidence that the cause was beyond his control. The Contractor shall be deemed to have had control of the supply of labor except in the case of organized labor disputes, materials, equipment, methods, and techniques, and of the Subcontractors.
- .2 A delay in the progress of the Work actually occurred as a result of one of the valid causes for time extension.
- .3 Unusual delay in delivery solely due to a delay in transportation. An extension of time shall not be considered when delay in delivery is due to improperly scheduled delivery, or when an order has not been promptly and properly placed.
- .4 Abnormal weather conditions. The Contractor shall consider the location of the Project, and shall recognize the existence of variations from severe deviations from average climatic conditions. Foul weather in and of itself shall not be a valid cause for a time extension. Time extensions resulting from abnormal weather shall not be considered unless a significant deviation from average seasonal climatic conditions occurred for an extended period of time, and the progress of the Work was delayed to a

significant extent. The climatic conditions before and after the period for which the delay is sought shall be evaluated.

- .5 Changes in the Work which significantly affect the progress of the Work. When the anticipated delay can be determined the extension will be made when the Change in Work is authorized by the Owner. When the anticipated delay cannot be determined, the Contractor shall estimate the additional time required, and a mechanism for all parties to determine the allowable delay. In such a case, the Architect will determine the time extension and the Contract Time adjusted accordingly by Change Order. For changes in the Work which affect only a portion or Phase of the entire project, the Owner reserves the right to grant a time extension only for that portion or Phase affected by the Change.
- .6 Labor disputes except for lockouts over which the Contractor has control. The amount of time extension shall not be longer than the actual dispute period plus a reasonable time for mobilization, and such extension may be less than the actual dispute period depending on the effect the dispute had upon the progress of the Work.
- .7 Unavoidable delays such as damage caused by severe weather, fire or other casualty to the Work; remediation of contaminants, pollutants, or hazardous materials or substances discovered after award of the Contract; litigation including without limitation bankruptcy proceedings; the acts of any federal, state or local government unit that directly result in delays; and other delays outside the control of the Party claiming the delay.
- .8 Delays caused by Subcontractors shall be considered only under the conditions noted above.

§ 8.3.1.2 Time extensions shall not be granted as a result of delays caused by improper scheduling, or by failure of the Contractor to have Shop Drawings or other required submittals submitted in sufficient time for review.

§ 8.3.2 Claims relating to time shall be made in accordance with applicable provisions of Article 15.

§ 8.3.3 This Section 8.3 does not preclude recovery of damages for delay by either party under other provisions of the Contract Documents.

ARTICLE 9 PAYMENTS AND COMPLETION

§ 9.1 CONTRACT SUM

The Contract Sum is stated in the Agreement and, including authorized adjustments, is the total amount payable by the Owner to the Contractor for performance of the Work under the Contract Documents.

§ 9.2 SCHEDULE OF VALUES

Where the Contract is based on a stipulated sum or Guaranteed Maximum Price, the Contractor shall submit to the Architect, before the first Application for Payment, a schedule of values allocating the entire Contract Sum to the various portions of the Work and prepared in such form and supported by such data to substantiate its accuracy as the Architect may require. This schedule, unless objected to by the Architect, shall be used as a basis for reviewing the Contractor's Applications for Payment.

§ 9.3 APPLICATIONS FOR PAYMENT

§ 9.3.1 At least ten days before the date established for each progress payment, the Contractor shall submit to the Architect an itemized Application for Payment prepared in accordance with the schedule of values, if required under Section 9.2, for completed portions of the Work. Such application shall be notarized, if required, and supported by such data substantiating the Contractor's right to payment as the Owner or Architect may require, such as copies of requisitions from Subcontractors and material suppliers, and shall reflect retainage as detailed in Paragraph 9.3.4.

§ 9.3.1.1 As provided in Section 7.3.9, such applications may include requests for payment on account of changes in the Work that have been properly authorized by Construction Change Directives, or by interim determinations of the Architect, but not yet included in Change Orders.

§ 9.3.1.2 Applications for Payment shall not include requests for payment for portions of the Work for which the Contractor does not intend to pay a Subcontractor or material supplier, unless such Work has been performed by others whom the Contractor intends to pay.

§ 9.3.2 Unless otherwise provided in the Contract Documents, payments shall be made on account of materials and equipment delivered and suitably stored at the site for subsequent incorporation in the Work. If approved in advance

by the Owner, payment may similarly be made for materials and equipment suitably stored off the site at a location agreed upon in writing. Payment for materials and equipment stored on or off the site shall be conditioned upon compliance by the Contractor with procedures satisfactory to the Owner to establish the Owner's title to such materials and equipment or otherwise protect the Owner's interest, and shall include the costs of applicable insurance, storage and transportation to the site for such materials and equipment stored off the site.

§ 9.3.3 The Contractor warrants that title to all Work covered by an Application for Payment will pass to the Owner no later than the time of payment. The Contractor further warrants that upon submittal of an Application for Payment all Work for which Certificates for Payment have been previously issued and payments received from the Owner shall, to the best of the Contractor's knowledge, information and belief, be free and clear of liens, claims, security interests or encumbrances in favor of the Contractor, Subcontractors, material suppliers, or other persons or entities making a claim by reason of having provided labor, materials and equipment relating to the Work.

§ 9.3.4 Retainage on applications for payment shall be as follows:

- .1 From Commencement of Work through 50 percent completion of the Work: 10%.
- .2 From 50 percent completion of the Work through Final Completion: 5%.
- .3 All retainage shall be payable to the Contractor upon receipt of all required documentation pursuant to paragraph 9.10 below and Section 01 2900, "Payment Procedures", and certification by Architect of Final Payment Application.

§ 9.4 CERTIFICATES FOR PAYMENT

§ 9.4.1 The Architect will, within seven days after receipt of the Contractor's Application for Payment, either issue to the Owner a Certificate for Payment, with a copy to the Contractor, for such amount as the Architect determines is properly due, or notify the Contractor and Owner in writing of the Architect's reasons for withholding certification in whole or in part as provided in Section 9.5.1.

§ 9.4.2 The issuance of a Certificate for Payment will constitute a representation by the Architect to the Owner, based on the Architect's evaluation of the Work and the data comprising the Application for Payment, that, to the best of the Architect's knowledge, information and belief, the Work has progressed to the point indicated and that the quality of the Work is in accordance with the Contract Documents. The foregoing representations are subject to an evaluation of the Work for conformance with the Contract Documents upon Substantial Completion, to results of subsequent tests and inspections, to correction of minor deviations from the Contract Documents prior to completion and to specific qualifications expressed by the Architect. The issuance of a Certificate for Payment will further constitute a representation that the Contractor is entitled to payment in the amount certified. However, the issuance of a Certificate for Payment will not be a representation that the Architect has (1) made exhaustive or continuous on-site inspections to check the quality or quantity of the Work, (2) reviewed construction means, methods, techniques, sequences or procedures, (3) reviewed copies of requisitions received from Subcontractors and material suppliers and other data requested by the Owner to substantiate the Contractor's right to payment, or (4) made examination to ascertain how or for what purpose the Contractor has used money previously paid on account of the Contract Sum.

§ 9.5 DECISIONS TO WITHHOLD CERTIFICATION

§ 9.5.1 The Architect may withhold a Certificate for Payment in whole or in part, to the extent reasonably necessary to protect the Owner, if in the Architect's opinion the representations to the Owner required by Section 9.4.2 cannot be made. If the Architect is unable to certify payment in the amount of the Application, the Architect will notify the Contractor and Owner as provided in Section 9.4.1. If the Contractor and Architect cannot agree on a revised amount, the Architect will promptly issue a Certificate for Payment for the amount for which the Architect is able to make such representations to the Owner. The Architect may also withhold a Certificate for Payment or, because of subsequently discovered evidence, may nullify the whole or a part of a Certificate for Payment previously issued, to such extent as may be necessary in the Architect's opinion to protect the Owner from loss for which the Contractor is responsible, including loss resulting from acts and omissions described in Section 3.3.2, because of

- .1 defective Work not remedied;
- .2 third party claims filed or reasonable evidence indicating probable filing of such claims unless security acceptable to the Owner is provided by the Contractor;
- .3 failure of the Contractor to make payments properly to Subcontractors or for labor, materials or equipment;
- .4 reasonable evidence that the Work cannot be completed for the unpaid balance of the Contract Sum;
- .5 damage to the Owner or a separate contractor;

- .6 reasonable evidence that the Work will not be completed within the Contract Time, and that the unpaid balance would not be adequate to cover actual or liquidated damages for the anticipated delay; or
- .7 repeated failure to carry out the Work in accordance with the Contract Documents.

§ 9.5.2 When the above reasons for withholding certification are removed, certification will be made for amounts previously withheld.

§ 9.5.3 If the Architect withholds certification for payment under Section 9.5.1.3, the Owner may, at its sole option, issue joint checks to the Contractor and to any Subcontractor or material or equipment suppliers to whom the Contractor failed to make payment for Work properly performed or material or equipment suitably delivered. If the Owner makes payments by joint check, the Owner shall notify the Architect and the Architect will reflect such payment on the next Certificate for Payment.

§ 9.6 PROGRESS PAYMENTS

§ 9.6.1 After the Architect has issued a Certificate for Payment, the Owner shall make payment in the manner and within the time provided in the Contract Documents, and shall so notify the Architect.

§ 9.6.2 The Contractor shall pay each Subcontractor no later than seven days after receipt of payment from the Owner the amount to which the Subcontractor is entitled, reflecting percentages actually retained from payments to the Contractor on account of the Subcontractor's portion of the Work. The Contractor shall, by appropriate agreement with each Subcontractor, require each Subcontractor to make payments to Sub-subcontractors in a similar manner.

§ 9.6.3 The Architect will, on request, furnish to a Subcontractor, if practicable, information regarding percentages of completion or amounts applied for by the Contractor and action taken thereon by the Architect and Owner on account of portions of the Work done by such Subcontractor.

§ 9.6.4 The Owner has the right to request written evidence from the Contractor that the Contractor has properly paid Subcontractors and material and equipment suppliers amounts paid by the Owner to the Contractor for subcontracted Work. If the Contractor fails to furnish such evidence within seven days, the Owner shall have the right to contact Subcontractors to ascertain whether they have been properly paid. Neither the Owner nor Architect shall have an obligation to pay or to see to the payment of money to a Subcontractor, except as may otherwise be required by law.

§ 9.6.5 Contractor payments to material and equipment suppliers shall be treated in a manner similar to that provided in Sections 9.6.2, 9.6.3 and 9.6.4.

§ 9.6.6 A Certificate for Payment, a progress payment, or partial or entire use or occupancy of the Project by the Owner shall not constitute acceptance of Work not in accordance with the Contract Documents.

§ 9.6.7 Unless the Contractor provides the Owner with a payment bond in the full penal sum of the Contract Sum, payments received by the Contractor for Work properly performed by Subcontractors and suppliers shall be held by the Contractor for those Subcontractors or suppliers who performed Work or furnished materials, or both, under contract with the Contractor for which payment was made by the Owner. Nothing contained herein shall require money to be placed in a separate account and not commingled with money of the Contractor, shall create any fiduciary liability or tort liability on the part of the Contractor for breach of trust or shall entitle any person or entity to an award of punitive damages against the Contractor for breach of the requirements of this provision.

§ 9.7 FAILURE OF PAYMENT

If the Architect does not issue a Certificate for Payment, through no fault of the Contractor, within seven days after receipt of the Contractor's Application for Payment, or if the Owner does not pay the Contractor within seven days after the date established in the Contract Documents the amount certified by the Architect or awarded by binding dispute resolution, then the Contractor may, upon seven additional days' written notice to the Owner and Architect, stop the Work until payment of the amount owing has been received. The Contract Time shall be extended appropriately and the Contract Sum shall be increased by the amount of the Contractor's reasonable costs of shut-down, delay and start-up, plus interest as provided for in the Contract Documents.

§ 9.8 SUBSTANTIAL COMPLETION

§ 9.8.1 Substantial Completion is the stage in the progress of the Work when the Work or designated portion thereof is sufficiently complete in accordance with the Contract Documents so that the Owner can occupy or utilize the Work for its intended use. In all cases, the date of the Substantial Completion may not be earlier than the Certificate of Occupancy issued by the authority having jurisdiction. Minor corrective Work, the replacement of defective Work or materials, and the adjustment of control apparatus will not delay the determination of Substantial Completion. See paragraph 12.2.2.

§ 9.8.2 When the Contractor considers that the Work, or a portion thereof which the Owner agrees to accept separately, is substantially complete, the Contractor shall prepare and submit to the Architect a comprehensive list of items to be completed or corrected prior to final payment. Failure to include an item on such list does not alter the responsibility of the Contractor to complete all Work in accordance with the Contract Documents. Minor punch list items that do not interfere with using the Work as intended may be corrected between Substantial Completion and Final Completion.

§ 9.8.3 Upon receipt of the Contractor's list, the Architect will make an inspection to determine whether the Work or designated portion thereof is substantially complete. If the Architect's inspection discloses any item, whether or not included on the Contractor's list, which is not sufficiently complete in accordance with the Contract Documents so that the Owner can occupy or utilize the Work or designated portion thereof for its intended use, the Contractor shall, before issuance of the Certificate of Substantial Completion, complete or correct such item upon notification by the Architect. In such case, the Contractor shall then submit a request for another inspection by the Architect to determine Substantial Completion.

§ 9.8.4 When the Work or designated portion thereof is substantially complete, the Architect will prepare a Certificate of Substantial Completion that shall establish the date of Substantial Completion, shall establish responsibilities of the Owner and Contractor for security, maintenance, heat, utilities, damage to the Work and insurance, and shall fix the time within which the Contractor shall finish all items on the list accompanying the Certificate. Warranties required by the Contract Documents shall commence on the date of Substantial Completion of the Work or designated portion thereof unless otherwise provided in the Certificate of Substantial Completion.

§ 9.8.5 The Certificate of Substantial Completion shall be submitted to the Owner and Contractor for their written acceptance of responsibilities assigned to them in such Certificate. Upon such acceptance and consent of surety, if any, the Owner shall make payment of retainage applying to such Work or designated portion thereof. Such payment shall be adjusted for Work that is incomplete or not in accordance with the requirements of the Contract Documents.

§ 9.8.6 Liquidated Damages shall be assessed for each calendar day construction of the Work exceeds the required Substantial Completion date, as established in Section 00 7400 "Special Conditions" and shall be appropriated as specified.

§ 9.9 PARTIAL OCCUPANCY OR USE

§ 9.9.1 The Owner may occupy or use any completed or partially completed portion of the Work at any stage when such portion is designated by separate agreement with the Contractor, provided such occupancy or use is consented to by the insurer as required under Section 11.3.1.5 and authorized by public authorities having jurisdiction over the Project. Such partial occupancy or use may commence whether or not the portion is substantially complete, provided the Owner and Contractor have accepted in writing the responsibilities assigned to each of them for payments, retainage, if any, security, maintenance, heat, utilities, damage to the Work and insurance, and have agreed in writing concerning the period for correction of the Work and commencement of warranties required by the Contract Documents. When the Contractor considers a portion substantially complete, the Contractor shall prepare and submit a list to the Architect as provided under Section 9.8.2. Consent of the Contractor to partial occupancy or use shall not be unreasonably withheld. The stage of the progress of the Work shall be determined by written agreement between the Owner and Contractor or, if no agreement is reached, by decision of the Architect.

§ 9.9.2 Immediately prior to such partial occupancy or use, the Owner, Contractor and Architect shall jointly inspect the area to be occupied or portion of the Work to be used in order to determine and record the condition of the Work.

§ 9.9.3 Unless otherwise agreed upon, partial occupancy or use of a portion or portions of the Work shall not constitute acceptance of Work not complying with the requirements of the Contract Documents.

§ 9.10 FINAL COMPLETION AND FINAL PAYMENT

§ 9.10.1 Upon receipt of the Contractor's written notice that the Work is ready for final inspection and acceptance and upon receipt of a final Application for Payment, the Architect will promptly make such inspection and, when the Architect finds the Work acceptable under the Contract Documents and the Contract fully performed, the Architect will promptly issue a final Certificate for Payment stating that to the best of the Architect's knowledge, information and belief, and on the basis of the Architect's on-site visits and inspections, the Work has been completed in accordance with terms and conditions of the Contract Documents and that the entire balance found to be due the Contractor and noted in the final Certificate is due and payable. The Architect's final Certificate for Payment will constitute a further representation that conditions listed in Section 9.10.2 as precedent to the Contractor's being entitled to final payment have been fulfilled.

§ 9.10.2 Neither final payment nor any remaining retained percentage shall become due until the Contractor submits to the Architect (1) an affidavit that payrolls, bills for materials and equipment, and other indebtedness connected with the Work for which the Owner or the Owner's property might be responsible or encumbered (less amounts withheld by Owner) have been paid or otherwise satisfied, (2) a certificate evidencing that insurance required by the Contract Documents to remain in force after final payment is currently in effect and will not be canceled or allowed to expire until at least 30 days' prior written notice has been given to the Owner, (3) a written statement that the Contractor knows of no substantial reason that the insurance will not be renewable to cover the period required by the Contract Documents, (4) consent of surety, if any, to final payment, (5) written certification from Contractor in accordance with Final Inspection requirements of Section 01 7700, (6) all Contract Closeout submittals required by Section 01 7700, each submittal having been approved by the Architect, and (7) if required by the Owner, other data establishing payment or satisfaction of obligations, such as receipts, releases and waivers of liens, claims, security interests or encumbrances arising out of the Contract, to the extent and in such form as may be designated by the Owner. If a Subcontractor refuses to furnish a release or waiver required by the Owner, the Contractor may furnish a bond satisfactory to the Owner to indemnify the Owner against such lien. If such lien remains unsatisfied after payments are made, the Contractor shall refund to the Owner all money that the Owner may be compelled to pay in discharging such lien, including all costs and reasonable attorneys' fees.

§ 9.10.3 If, after Substantial Completion of the Work, final completion thereof is materially delayed through no fault of the Contractor or by issuance of Change Orders affecting final completion, and the Architect so confirms, the Owner shall, upon application by the Contractor and certification by the Architect, and without terminating the Contract, make payment of the balance due for that portion of the Work fully completed and accepted. If the remaining balance for Work not fully completed or corrected is less than retainage stipulated in the Contract Documents, and if bonds have been furnished, the written consent of surety to payment of the balance due for that portion of the Work fully completed and accepted shall be submitted by the Contractor to the Architect prior to certification of such payment. Such payment shall be made under terms and conditions governing final payment, except that it shall not constitute a waiver of claims.

§ 9.10.4 The making of final payment shall constitute a waiver of Claims by the Owner except those arising from

- .1 liens, Claims, security interests or encumbrances arising out of the Contract and unsettled;
- .2 failure of the Work to comply with the requirements of the Contract Documents; or
- .3 terms of special warranties required by the Contract Documents.

§ 9.10.5 Acceptance of final payment by the Contractor, a Subcontractor or material supplier shall constitute a waiver of claims by that payee except those previously made in writing and identified by that payee as unsettled at the time of final Application for Payment.

ARTICLE 10 PROTECTION OF PERSONS AND PROPERTY

§ 10.1 SAFETY PRECAUTIONS AND PROGRAMS

The Contractor shall be responsible for initiating, maintaining and supervising all safety precautions and programs in connection with the performance of the Contract.

§ 10.2 SAFETY OF PERSONS AND PROPERTY

§ 10.2.1 The Contractor shall take reasonable precautions for safety of, and shall provide reasonable protection to prevent damage, injury or loss to

- .1 employees on the Work and other persons who may be affected thereby;

Init.

- .2 the Work and materials and equipment to be incorporated therein, whether in storage on or off the site, under care, custody or control of the Contractor or the Contractor's Subcontractors or Sub-subcontractors; and
- .3 other property at the site or adjacent thereto, such as trees, shrubs, lawns, walks, pavements, roadways, structures and utilities not designated for removal, relocation or replacement in the course of construction.

§ 10.2.2 The Contractor shall comply with and give notices required by applicable laws, statutes, ordinances, codes, rules and regulations, and lawful orders of public authorities bearing on safety of persons or property or their protection from damage, injury or loss.

§ 10.2.3 The Contractor shall erect and maintain, as required by existing conditions and performance of the Contract, reasonable safeguards for safety and protection, including posting danger signs and other warnings against hazards, promulgating safety regulations and notifying owners and users of adjacent sites and utilities.

§ 10.2.4 When use or storage of explosives or other hazardous materials or equipment or unusual methods are necessary for execution of the Work, the Contractor shall exercise utmost care and carry on such activities under supervision of properly qualified personnel.

§ 10.2.5 The Contractor shall promptly remedy damage and loss (other than damage or loss insured under property insurance required by the Contract Documents) to property referred to in Sections 10.2.1.2 and 10.2.1.3 caused in whole or in part by the Contractor, a Subcontractor, a Sub-subcontractor, or anyone directly or indirectly employed by any of them, or by anyone for whose acts they may be liable and for which the Contractor is responsible under Sections 10.2.1.2 and 10.2.1.3, except damage or loss attributable to acts or omissions of the Owner or Architect or anyone directly or indirectly employed by either of them, or by anyone for whose acts either of them may be liable, and not attributable to the fault or negligence of the Contractor. The foregoing obligations of the Contractor are in addition to the Contractor's obligations under Section 3.18.

§ 10.2.6 The Contractor shall designate a responsible member of the Contractor's organization at the site whose duty shall be the prevention of accidents. This person shall be the Contractor's superintendent unless otherwise designated by the Contractor in writing to the Owner and Architect.

§ 10.2.7 The Contractor shall not permit any part of the construction or site to be loaded so as to cause damage or create an unsafe condition.

§ 10.2.8 INJURY OR DAMAGE TO PERSON OR PROPERTY

If either party suffers injury or damage to person or property because of an act or omission of the other party, or of others for whose acts such party is legally responsible, written notice of such injury or damage, whether or not insured, shall be given to the other party within a reasonable time not exceeding 21 days after discovery. The notice shall provide sufficient detail to enable the other party to investigate the matter.

§ 10.3 HAZARDOUS MATERIALS

§ 10.3.1 The Contractor is responsible for compliance with any requirements included in the Contract Documents regarding hazardous materials. If the Contractor encounters a hazardous material or substance not addressed in the Contract Documents and if reasonable precautions will be inadequate to prevent foreseeable bodily injury or death to persons resulting from a material or substance, including but not limited to asbestos, lead-containing materials, or polychlorinated biphenyl (PCB), encountered on the site by the Contractor, the Contractor shall, upon recognizing the condition, immediately stop Work in the affected area and report the condition to the Owner and Architect in writing.

§ 10.3.2 Upon receipt of the Contractor's written notice, the Owner shall obtain the services of a licensed laboratory to verify the presence or absence of the material or substance reported by the Contractor and, in the event such material or substance is found to be present, to cause it to be rendered harmless. Unless otherwise required by the Contract Documents, the Owner shall furnish in writing to the Contractor and Architect the names and qualifications of persons or entities who are to perform tests verifying the presence or absence of such material or substance or who are to perform the task of removal or safe containment of such material or substance. The Contractor and the Architect will promptly reply to the Owner in writing stating whether or not either has reasonable objection to the persons or entities proposed by the Owner. If either the Contractor or Architect has an objection to a person or entity proposed by the

Owner, the Owner shall propose another to whom the Contractor and the Architect have no reasonable objection. When the material or substance has been rendered harmless, Work in the affected area shall resume upon written agreement of the Owner and Contractor. By Change Order, the Contract Time shall be extended appropriately and the Contract Sum shall be increased in the amount of the Contractor's reasonable additional costs of shut-down, delay and start-up.

§ 10.3.3 To the fullest extent permitted by law, the Owner shall indemnify and hold harmless the Contractor, Subcontractors, Architect, Architect's consultants and agents and employees of any of them from and against claims, damages, losses and expenses, including but not limited to attorneys' fees, arising out of or resulting from performance of the Work in the affected area if in fact the material or substance presents the risk of bodily injury or death as described in Section 10.3.1 and has not been rendered harmless, provided that such claim, damage, loss or expense is attributable to bodily injury, sickness, disease or death, or to injury to or destruction of tangible property (other than the Work itself), except to the extent that such damage, loss or expense is due to the fault or negligence of the party seeking indemnity.

§ 10.3.4 The Owner shall not be responsible under this Section 10.3 for materials or substances the Contractor brings to the site unless such materials or substances are required by the Contract Documents. The Owner shall be responsible for materials or substances required by the Contract Documents, except to the extent of the Contractor's fault or negligence in the use and handling of such materials or substances.

§ 10.3.5 The Contractor shall indemnify the Owner for the cost and expense the Owner incurs (1) for remediation of a material or substance the Contractor brings to the site and negligently handles, or (2) where the Contractor fails to perform its obligations under Section 10.3.1, except to the extent that the cost and expense are due to the Owner's fault or negligence.

§ 10.3.6 If, without negligence on the part of the Contractor, the Contractor is held liable by a government agency for the cost of remediation of a hazardous material or substance solely by reason of performing Work as required by the Contract Documents, the Owner shall indemnify the Contractor for all cost and expense thereby incurred.

§ 10.4 EMERGENCIES

In an emergency affecting safety of persons or property, the Contractor shall act, at the Contractor's discretion, to prevent threatened damage, injury or loss. Additional compensation or extension of time claimed by the Contractor on account of an emergency shall be determined as provided in Article 15 and Article 7.

ARTICLE 11 INSURANCE AND BONDS

§ 11.1 CONTRACTOR'S LIABILITY INSURANCE

§ 11.1.1 The Contractor shall purchase from and maintain in a company or companies lawfully authorized to do business in the jurisdiction in which the Project is located such insurance as will protect the Contractor from claims set forth below which may arise out of or result from the Contractor's operations and completed operations under the Contract and for which the Contractor may be legally liable, whether such operations be by the Contractor or by a Subcontractor or by anyone directly or indirectly employed by any of them, or by anyone for whose acts any of them may be liable:

- .1 Claims under workers' compensation, disability benefit and other similar employee benefit acts that are applicable to the Work to be performed;
- .2 Claims for damages because of bodily injury, occupational sickness or disease, or death of the Contractor's employees;
- .3 Claims for damages because of bodily injury, sickness or disease, or death of any person other than the Contractor's employees;
- .4 Claims for damages insured by usual personal injury liability coverage;
- .5 Claims for damages, other than to the Work itself, because of injury to or destruction of tangible property, including loss of use resulting therefrom;
- .6 Claims for damages because of bodily injury, death of a person or property damage arising out of ownership, maintenance or use of a motor vehicle;
- .7 Claims for bodily injury or property damage arising out of completed operations; and
- .8 Claims involving contractual liability insurance applicable to the Contractor's obligations under Section 3.18.

§ 11.1.2 The insurance required by Section 11.1.1 shall be written for not less than limits of liability specified below or required by law, whichever coverage is greater. Coverages, whether written on an occurrence or claims-made basis, shall be maintained without interruption from the date of commencement of the Work until the date of final payment and termination of any coverage required to be maintained after final payment, and, with respect to the Contractor's completed operations coverage, until the expiration of the period for correction of Work or for such other period for maintenance of completed operations coverage as specified in the Contract Documents.

- .1** Worker's Compensation: Statutory
- .2** General Liability:
 - Bodily Injury - \$1,000,000 per occurrence; \$1,000,000 Aggregate
 - Property Damage - \$1,000,000 per occurrence; \$1,000,000 Aggregate
- .3** Automobile Liability - \$1,000,000 combined Single Limit
OR
 - Bodily Injury - \$1,000,000 per person; \$1,000,000 per occurrence
 - Property Damage - \$1,000,000
- .4** The Contractor shall provide a \$2,000,000 Umbrella Policy or the above coverage.

§ 11.1.3 Certificates of insurance acceptable to the Owner shall be filed with the Owner prior to commencement of the Work and thereafter upon renewal or replacement of each required policy of insurance. These certificates and the insurance policies required by this Section 11.1 shall contain a provision that coverages afforded under the policies will not be canceled or allowed to expire until the tenth day following the mailing or written notices of such cancellation to the Architect and to the Owner. An additional certificate evidencing continuation of liability coverage, including coverage for completed operations, shall be submitted with the final Application for Payment as required by Section 9.10.2 and thereafter upon renewal or replacement of such coverage until the expiration of the time required by Section 11.1.2. Information concerning reduction of coverage on account of revised limits or claims paid under the General Aggregate, or both, shall be furnished by the Contractor with reasonable promptness.

§ 11.1.4 The Contractor shall cause the commercial liability coverage required by the Contract Documents to include (1) the Owner, the Architect and the Architect's consultants as additional insureds for claims caused in whole or in part by the Contractor's negligent acts or omissions during the Contractor's operations; and (2) the Owner as an additional insured for claims caused in whole or in part by the Contractor's negligent acts or omissions during the Contractor's completed operations.

§ 11.2 OWNER'S LIABILITY INSURANCE

The Owner shall be responsible for purchasing and maintaining the Owner's usual liability insurance.

§ 11.3 PROPERTY INSURANCE

§ 11.3.1 Unless otherwise provided, the Owner shall purchase and maintain, in a company or companies lawfully authorized to do business in the jurisdiction in which the Project is located, property insurance written on a builder's risk "all-risk" or equivalent policy form in the amount of the initial Contract Sum, plus value of subsequent Contract Modifications and cost of materials supplied or installed by others, comprising total value for the entire Project at the site on a replacement cost basis without optional deductibles. Such property insurance shall be maintained, unless otherwise provided in the Contract Documents or otherwise agreed in writing by all persons and entities who are beneficiaries of such insurance, until final payment has been made as provided in Section 9.10 or until no person or entity other than the Owner has an insurable interest in the property required by this Section 11.3 to be covered, whichever is later. This insurance shall include interests of the Owner, the Architect and Engineers, the Contractor, Subcontractors and Sub-subcontractors in the Project.

§ 11.3.1.1 Property insurance shall be on an "all-risk" or equivalent policy form and shall include, without limitation, insurance against the perils of fire (with extended coverage) and physical loss or damage including, without duplication of coverage, theft, vandalism, malicious mischief, collapse, earthquake, flood, windstorm, falsework, testing and startup, temporary buildings and debris removal including demolition occasioned by enforcement of any applicable legal requirements, and shall cover reasonable compensation for Architect's and Contractor's services and expenses required as a result of such insured loss. The form of the policy for this coverage shall be completed value. The Owner shall furnish evidence of coverage to the Architect and the Contractor.

§ 11.3.1.2 If the Owner does not intend to purchase such property insurance required by the Contract and with all of the coverages in the amount described above, the Owner shall so inform the Contractor in writing prior to commencement of the Work. The Contractor may then effect insurance that will protect the interests of the Contractor, Subcontractors and Sub-subcontractors in the Work, and by appropriate Change Order the cost thereof shall be charged to the Owner. If the Contractor is damaged by the failure or neglect of the Owner to purchase or maintain insurance as described above, without so notifying the Contractor in writing, then the Owner shall bear all reasonable costs properly attributable thereto.

§ 11.3.1.3 If the Builder's Risk Insurance is written with a stipulated amount deductible under the terms of the policy, the cost of such deductible amount required on claims paid by the insurance shall be paid as follows: 1.) For claims made by Mechanical or Electrical Sub-contractors, the Sub-contractor making the claim shall pay the deductible amount up to \$1,000 for each claim. If the deductible amount is larger, the General Contractor shall pay the difference between \$1,000 and the actual deductible amount; 2.) For claims made by the General Contractor, the General Contractor shall pay the total deductible amount; 3.) For claims involving more than one Prime Contractor's work the deductible amount will be assessed to each Prime Contractor on the basis of percent of involvement in claim by each. The General Contractor is encouraged to maintain adequate security and take other precautionary steps as required to minimize the risks covered by this insurance.

§ 11.3.1.4 This property insurance shall cover portions of the Work stored off the site, and also portions of the Work in transit.

§ 11.3.1.5 Partial occupancy or use in accordance with Section 9.9 shall not commence until the insurance company or companies providing property insurance have consented to such partial occupancy or use by endorsement or otherwise. The Owner and the Contractor shall take reasonable steps to obtain consent of the insurance company or companies and shall, without mutual written consent, take no action with respect to partial occupancy or use that would cause cancellation, lapse or reduction of insurance.

§ 11.3.1.6 The insurance required by Paragraph 11.3 is not intended to cover machinery, tools or equipment owned or rented by the Contractor that are utilized in the performance of the Work but not incorporated into the permanent improvements. The Contractor shall, at the Contractor's own expense, provide insurance coverage for owned or rented machinery, tools or equipment which shall be subject to the provisions of Subparagraph 11.3.7.

§ 11.3.2 BOILER AND MACHINERY INSURANCE

The Owner shall purchase and maintain boiler and machinery insurance required by the Contract Documents or by law, which shall specifically cover such insured objects during installation and until final acceptance by the Owner; this insurance shall include interests of the Owner, Contractor, Subcontractors and Sub-subcontractors in the Work, and the Owner and Contractor shall be named insureds.

§ 11.3.3 LOSS OF USE INSURANCE

The Owner, at the Owner's option, may purchase and maintain such insurance as will insure the Owner against loss of use of the Owner's property due to fire or other hazards, however caused. The Owner waives all rights of action against the Contractor for loss of use of the Owner's property, including consequential losses due to fire or other hazards however caused.

§ 11.3.4 If the Contractor requests in writing that insurance for risks other than those described herein or other special causes of loss be included in the property insurance policy, the Owner shall, if possible, include such insurance, and the cost thereof shall be charged to the Contractor by appropriate Change Order.

§ 11.3.5 If during the Project construction period the Owner insures properties, real or personal or both, at or adjacent to the site by property insurance under policies separate from those insuring the Project, or if after final payment property insurance is to be provided on the completed Project through a policy or policies other than those insuring the Project during the construction period, the Owner shall waive all rights in accordance with the terms of Section 11.3.7 for damages caused by fire or other causes of loss covered by this separate property insurance. All separate policies shall provide this waiver of subrogation by endorsement or otherwise.

§ 11.3.6 Before an exposure to loss may occur, the Owner shall file with the Contractor a copy of each policy that includes insurance coverages required by this Section 11.3. Each policy shall contain all generally applicable conditions, definitions, exclusions and endorsements related to this Project. Each policy shall contain a provision that the policy will not be canceled or allowed to expire, and that its limits will not be reduced, until at least 30 days' prior written notice has been given to the Contractor.

§ 11.3.7 WAIVERS OF SUBROGATION

The Owner and Contractor waive all rights against (1) each other and any of their subcontractors, sub-subcontractors, agents and employees, each of the other, and (2) the Architect, Architect's consultants, separate contractors described in Article 6, if any, and any of their subcontractors, sub-subcontractors, agents and employees, for damages caused by fire or other causes of loss to the extent covered by property insurance obtained pursuant to this Section 11.3 or other property insurance applicable to the Work, except such rights as they have to proceeds of such insurance held by the Owner as fiduciary. The Owner or Contractor, as appropriate, shall require of the Architect, Architect's consultants, separate contractors described in Article 6, if any, and the subcontractors, sub-subcontractors, agents and employees of any of them, by appropriate agreements, written where legally required for validity, similar waivers each in favor of other parties enumerated herein. The policies shall provide such waivers of subrogation by endorsement or otherwise. A waiver of subrogation shall be effective as to a person or entity even though that person or entity would otherwise have a duty of indemnification, contractual or otherwise, did not pay the insurance premium directly or indirectly, and whether or not the person or entity had an insurable interest in the property damaged.

§ 11.3.8 A loss insured under the Owner's property insurance shall be adjusted by the Owner as fiduciary and made payable to the Owner as fiduciary for the insureds, as their interests may appear, subject to requirements of any applicable mortgagee clause and of Section 11.3.10 except when the fiduciary consents to allow a party with a claim to settle directly with the insurer. The Contractor shall pay Subcontractors their just shares of insurance proceeds received by the Contractor, and by appropriate agreements, written where legally required for validity, shall require Subcontractors to make payments to their Sub-subcontractors in similar manner.

§ 11.3.9 If required in writing by a party in interest, the Owner as fiduciary shall, upon occurrence of an insured loss, give bond for proper performance of the Owner's duties. The cost of required bonds shall be charged against proceeds received as fiduciary. The Owner shall deposit in a separate account proceeds so received, which the Owner shall distribute in accordance with such agreement as the parties in interest may reach, or as determined in accordance with the method of binding dispute resolution selected in the Agreement between the Owner and Contractor. If after such loss no other special agreement is made and unless the Owner terminates the Contract for convenience, replacement of damaged property shall be performed by the Contractor after notification of a Change in the Work in accordance with Article 7.

§ 11.3.10 The Owner as fiduciary shall have power to adjust and settle a loss with insurers unless one of the parties in interest shall object in writing within five days after occurrence of loss to the Owner's exercise of this power; if such objection is made, the dispute shall be resolved in the manner selected by the Owner and Contractor as the method of binding dispute resolution in the Agreement. If the Owner and Contractor have selected arbitration as the method of binding dispute resolution, the Owner as fiduciary shall make settlement with insurers or, in the case of a dispute over distribution of insurance proceeds, in accordance with the directions of the arbitrators.

§ 11.4 PERFORMANCE BOND AND PAYMENT BOND

§ 11.4.1 Where there are State, Federal or other jurisdictional bond forms required by statute or regulation, the bond or bonds shall be on those forms, in the amount of 100% of the Contract amount. Where no such requirements exist, the Contractor shall furnish both AIA A312 Performance and AIA A312 Labor and Material Payment Bond. Each bond, Performance and Payment, shall be in the amount of 100% of the Contract amount.

§ 11.4.2 Upon the request of any person or entity appearing to be a potential beneficiary of bonds covering payment of obligations arising under the Contract, the Contractor shall promptly furnish a copy of the bonds or shall authorize a copy to be furnished.

§ 11.4.3 The Contractor shall require the attorney-in-fact who executes the required bond or bonds on behalf of the surety to affix thereto a certified and correct copy of the power of attorney.

§ 11.4.4 Bond amounts shall not exceed the single bond limit for the Contractor's bonding company as set forth in the Federal Register current as of the bid date.

§ 11.5 BUILDER'S RISK INSURANCE

§ 11.5.1 The General Contractor shall provide Builder's Risk insurance for all trades.

ARTICLE 12 UNCOVERING AND CORRECTION OF WORK

§ 12.1 UNCOVERING OF WORK

§ 12.1.1 If a portion of the Work is covered contrary to the Architect's request or to requirements specifically expressed in the Contract Documents, it must, if requested in writing by the Architect, be uncovered for the Architect's examination and be replaced at the Contractor's expense without change in the Contract Time.

§ 12.1.2 If a portion of the Work has been covered that the Architect has not specifically requested to examine prior to its being covered, the Architect may request to see such Work and it shall be uncovered by the Contractor. If such Work is in accordance with the Contract Documents, costs of uncovering and replacement shall, by appropriate Change Order, be at the Owner's expense. If such Work is not in accordance with the Contract Documents, such costs and the cost of correction shall be at the Contractor's expense unless the condition was caused by the Owner or a separate contractor in which event the Owner shall be responsible for payment of such costs.

§ 12.2 CORRECTION OF WORK

§ 12.2.1 BEFORE OR AFTER SUBSTANTIAL COMPLETION

The Contractor shall promptly correct Work rejected by the Architect or failing to conform to the requirements of the Contract Documents, whether discovered before or after Substantial Completion and whether or not fabricated, installed or completed. Costs of correcting such rejected Work, including additional testing and inspections, the cost of uncovering and replacement, and compensation for the Architect's services and expenses made necessary thereby, shall be at the Contractor's expense.

§ 12.2.2 AFTER SUBSTANTIAL COMPLETION

§ 12.2.2.1 In addition to the Contractor's obligations under Section 3.5, if, within one year after the date of Substantial Completion of the Work or designated portion thereof or after the date for commencement of warranties established under Section 9.9.1, or by terms of an applicable special warranty required by the Contract Documents, any of the Work is found to be not in accordance with the requirements of the Contract Documents, the Contractor shall correct it promptly after receipt of written notice from the Owner to do so unless the Owner has previously given the Contractor a written acceptance of such condition. The Owner shall give such notice promptly after discovery of the condition. During the one-year period for correction of Work, if the Owner fails to notify the Contractor and give the Contractor an opportunity to make the correction, the Owner waives the rights to require correction by the Contractor and to make a claim for breach of warranty. If the Contractor fails to correct nonconforming Work within a reasonable time during that period after receipt of notice from the Owner or Architect, the Owner may correct it in accordance with Section 2.4.

§ 12.2.2.2 The one-year period for correction of Work shall be extended with respect to portions of Work first performed after Substantial Completion by the period of time between Substantial Completion and the actual completion of that portion of the Work.

§ 12.2.2.3 The one-year period for correction of Work shall not be extended by corrective Work performed by the Contractor pursuant to this Section 12.2.

§ 12.2.3 The Contractor shall remove from the site portions of the Work that are not in accordance with the requirements of the Contract Documents and are neither corrected by the Contractor nor accepted by the Owner.

§ 12.2.4 The Contractor shall bear the cost of correcting destroyed or damaged construction, whether completed or partially completed, of the Owner or separate contractors caused by the Contractor's correction or removal of Work that is not in accordance with the requirements of the Contract Documents.

§ 12.2.5 Nothing contained in this Section 12.2 shall be construed to establish a period of limitation with respect to other obligations the Contractor has under the Contract Documents. Establishment of the one-year period for correction of Work as described in Section 12.2.2 relates only to the specific obligation of the Contractor to correct the

Work, and has no relationship to the time within which the obligation to comply with the Contract Documents may be sought to be enforced, nor to the time within which proceedings may be commenced to establish the Contractor's liability with respect to the Contractor's obligations other than specifically to correct the Work.

§ 12.3 ACCEPTANCE OF NONCONFORMING WORK

If the Owner prefers to accept Work that is not in accordance with the requirements of the Contract Documents, the Owner may do so instead of requiring its removal and correction, in which case the Contract Sum will be reduced as appropriate and equitable. Such adjustment shall be effected whether or not final payment has been made.

ARTICLE 13 MISCELLANEOUS PROVISIONS

§ 13.1 GOVERNING LAW

The Contract shall be governed by the law of the place where the Project is located except that, if the parties have selected arbitration as the method of binding dispute resolution, the Federal Arbitration Act shall govern Section 15.4.

§ 13.2 SUCCESSORS AND ASSIGNS

§ 13.2.1 The Owner and Contractor respectively bind themselves, their partners, successors, assigns and legal representatives to covenants, agreements and obligations contained in the Contract Documents. Except as provided in Section 13.2.2, neither party to the Contract shall assign the Contract as a whole without written consent of the other. If either party attempts to make such an assignment without such consent, that party shall nevertheless remain legally responsible for all obligations under the Contract.

§ 13.2.2 The Owner may, without consent of the Contractor, assign the Contract to a lender providing construction financing for the Project, if the lender assumes the Owner's rights and obligations under the Contract Documents. The Contractor shall execute all consents reasonably required to facilitate such assignment.

§ 13.3 WRITTEN NOTICE

Written notice shall be deemed to have been duly served if delivered in person to the individual, to a member of the firm or entity, or to an officer of the corporation for which it was intended; or if delivered at, or sent by registered or certified mail or by courier service providing proof of delivery to, the last business address known to the party giving notice.

§ 13.4 RIGHTS AND REMEDIES

§ 13.4.1 Duties and obligations imposed by the Contract Documents and rights and remedies available thereunder shall be in addition to and not a limitation of duties, obligations, rights and remedies otherwise imposed or available by law.

§ 13.4.2 No action or failure to act by the Owner, Architect or Contractor shall constitute a waiver of a right or duty afforded them under the Contract, nor shall such action or failure to act constitute approval of or acquiescence in a breach there under, except as may be specifically agreed in writing.

§ 13.5 TESTS AND INSPECTIONS

§ 13.5.1 Tests, inspections and approvals of portions of the Work shall be made as required by the Contract Documents and by applicable laws, statutes, ordinances, codes, rules and regulations or lawful orders of public authorities. Unless otherwise provided, the Contractor shall make arrangements for such tests, inspections and approvals with an independent testing laboratory or entity acceptable to the Owner, or with the appropriate public authority, and shall bear all related costs of tests, inspections and approvals. The Contractor shall give the Architect timely notice of when and where tests and inspections are to be made so that the Architect may be present for such procedures. The Owner shall bear costs of (1) tests, inspections or approvals that do not become requirements until after bids are received or negotiations concluded, and (2) tests, inspections or approvals where building codes or applicable laws or regulations prohibit the Owner from delegating their cost to the Contractor.

§ 13.5.2 If the Architect, Owner or public authorities having jurisdiction determine that portions of the Work require additional testing, inspection or approval not included under Section 13.5.1, the Architect will, upon written authorization from the Owner, instruct the Contractor to make arrangements for such additional testing, inspection or approval by an entity acceptable to the Owner, and the Contractor shall give timely notice to the Architect of when and where tests and inspections are to be made so that the Architect may be present for such procedures. Such costs, except as provided in Section 13.5.3, shall be at the Owner's expense.

§ 13.5.3 If such procedures for testing, inspection or approval under Sections 13.5.1 and 13.5.2 reveal failure of the portions of the Work to comply with requirements established by the Contract Documents, all costs made necessary by such failure including those of repeated procedures and compensation for the Architect's services and expenses shall be at the Contractor's expense.

§ 13.5.4 Required certificates of testing, inspection or approval shall, unless otherwise required by the Contract Documents, be secured by the Contractor and promptly delivered to the Architect.

§ 13.5.5 If the Architect is to observe tests, inspections or approvals required by the Contract Documents, the Architect will do so promptly and, where practicable, at the normal place of testing.

§ 13.5.6 Tests or inspections conducted pursuant to the Contract Documents shall be made promptly to avoid unreasonable delay in the Work.

§ 13.6 INTEREST

Payments due and unpaid under the Contract Documents shall bear interest from the date payment is due at such rate as the parties may agree upon in writing or, in the absence thereof, at the legal rate prevailing from time to time at the place where the Project is located.

§ 13.7 TIME LIMITS ON CLAIMS

The Owner and Contractor shall commence all claims and causes of action, whether in contract, tort, breach of warranty or otherwise, against the other arising out of or related to the Contract in accordance with the requirements of the final dispute resolution method selected in the Agreement within the time period specified by applicable law, but in any case not more than 10 years after the date of Substantial Completion of the Work. The Owner and Contractor waive all claims and causes of action not commenced in accordance with this Section 13.7.

ARTICLE 14 TERMINATION OR SUSPENSION OF THE CONTRACT

§ 14.1 TERMINATION BY THE CONTRACTOR

§ 14.1.1 The Contractor may terminate the Contract if the Work is stopped for a period of 30 consecutive days through no act or fault of the Contractor or a Subcontractor, Sub-subcontractor or their agents or employees or any other persons or entities performing portions of the Work under direct or indirect contract with the Contractor, for any of the following reasons:

- .1** Issuance of an order of a court or other public authority having jurisdiction that requires all Work to be stopped;
- .2** An act of government, such as a declaration of national emergency that requires all Work to be stopped;
- .3** Because the Architect has not issued a Certificate for Payment and has not notified the Contractor of the reason for withholding certification as provided in Section 9.4.1, or because the Owner has not made payment on a Certificate for Payment within the time stated in the Contract Documents; or
- .4** The Owner has failed to furnish to the Contractor promptly, upon the Contractor's request, reasonable evidence as required by Section 2.2.1.

§ 14.1.2 The Contractor may terminate the Contract if, through no act or fault of the Contractor or a Subcontractor, Sub-subcontractor or their agents or employees or any other persons or entities performing portions of the Work under direct or indirect contract with the Contractor, repeated suspensions, delays or interruptions of the entire Work by the Owner as described in Section 14.3 constitute in the aggregate more than 100 percent of the total number of days scheduled for completion, or 120 days in any 365-day period, whichever is less.

§ 14.1.3 If one of the reasons described in Section 14.1.1 or 14.1.2 exists, the Contractor may, upon seven days' written notice to the Owner and Architect, terminate the Contract and recover from the Owner payment for Work executed, including reasonable overhead and profit, costs incurred by reason of such termination, and damages.

§ 14.1.4 If the Work is stopped for a period of 60 consecutive days through no act or fault of the Contractor or a Subcontractor or their agents or employees or any other persons performing portions of the Work under contract with the Contractor because the Owner has repeatedly failed to fulfill the Owner's obligations under the Contract Documents with respect to matters important to the progress of the Work, the Contractor may, upon seven additional

days' written notice to the Owner and the Architect, terminate the Contract and recover from the Owner as provided in Section 14.1.3.

§ 14.2 TERMINATION BY THE OWNER FOR CAUSE

§ 14.2.1 The Owner may terminate the Contract if the Contractor

- .1 repeatedly refuses or fails to supply enough properly skilled workers or proper materials;
- .2 fails to make payment to Subcontractors for materials or labor in accordance with the respective agreements between the Contractor and the Subcontractors or in accordance with the Contract Documents;
- .3 repeatedly disregards applicable laws, statutes, ordinances, codes, rules and regulations, or lawful orders of a public authority; or
- .4 otherwise is guilty of substantial breach of a provision of the Contract Documents.
- .5 files a bankruptcy petition or has a bankruptcy action commenced against it that is not discharged within 30 days of commencement of same, makes an assignment for the benefit of its creditors, has a receiver appointed to manage the Contractor's assets or otherwise becomes insolvent;
- .6 fails to maintain schedules as required by the Contract Documents, or fails to comply in a material way with design requirements of the Contract Documents, or persistently fails to perform the Work in accordance with the Contract Documents.

§ 14.2.2 When any of the above reasons exist, the Owner, upon certification by the Initial Decision Maker that sufficient cause exists to justify such action, may without prejudice to any other rights or remedies of the Owner and after giving the Contractor and the Contractor's surety, if any, seven days' written notice, terminate employment of the Contractor and may, subject to any prior rights of the surety:

- .1 Exclude the Contractor from the site and take possession of all materials, equipment, tools, and construction equipment and machinery thereon owned by the Contractor;
- .2 Accept assignment of subcontracts pursuant to Section 5.4; and
- .3 Finish the Work by whatever reasonable method the Owner may deem expedient. Upon written request of the Contractor, the Owner shall furnish to the Contractor a detailed accounting of the costs incurred by the Owner in finishing the Work.

§ 14.2.3 When the Owner terminates the Contract for one of the reasons stated in Section 14.2.1, the Contractor shall not be entitled to receive further payment until the Work is finished.

§ 14.2.4 If the unpaid balance of the Contract Sum exceeds costs of finishing the Work, including compensation for the Architect's services and expenses made necessary thereby, and other damages incurred by the Owner and not expressly waived, such excess shall be paid to the Contractor. If such costs and damages exceed the unpaid balance, the Contractor shall pay the difference to the Owner. The amount to be paid to the Contractor or Owner, as the case may be, shall be certified by the Initial Decision Maker, upon application, and this obligation for payment shall survive termination of the Contract.

§ 14.3 SUSPENSION BY THE OWNER FOR CONVENIENCE

§ 14.3.1 The Owner may, without cause, order the Contractor in writing to suspend, delay or interrupt the Work in whole or in part for such period of time as the Owner may determine.

§ 14.3.2 The Contract Sum and Contract Time shall be adjusted for increases in the cost and time caused by suspension, delay or interruption as described in Section 14.3.1. Adjustment of the Contract Sum shall include profit. No adjustment shall be made to the extent

- .1 that performance is, was or would have been so suspended, delayed or interrupted by another cause for which the Contractor is responsible; or
- .2 that an equitable adjustment is made or denied under another provision of the Contract.

§ 14.4 TERMINATION BY THE OWNER FOR CONVENIENCE

§ 14.4.1 The Owner may, at any time, terminate the Contract for the Owner's convenience and without cause.

§ 14.4.2 Upon receipt of written notice from the Owner of such termination for the Owner's convenience, the Contractor shall

- .1 cease operations as directed by the Owner in the notice;

Init.

- .2 take actions necessary, or that the Owner may direct, for the protection and preservation of the Work; and
- .3 except for Work directed to be performed prior to the effective date of termination stated in the notice, terminate all existing subcontracts and purchase orders and enter into no further subcontracts and purchase orders.

§ 14.4.3 In case of such termination for the Owner's convenience, the Contractor shall be entitled to receive payment for Work executed, and costs incurred by reason of such termination, along with reasonable overhead and profit on the Work not executed.

ARTICLE 15 CLAIMS AND DISPUTES

§ 15.1 CLAIMS

§ 15.1.1 DEFINITION

A Claim is a demand or assertion by one of the parties seeking, as a matter of right, payment of money, or other relief with respect to the terms of the Contract. The term "Claim" also includes other disputes and matters in question between the Owner and Contractor arising out of or relating to the Contract. The responsibility to substantiate Claims shall rest with the party making the Claim.

§ 15.1.2 NOTICE OF CLAIMS

Claims by either the Owner or Contractor must be initiated by written notice to the other party and to the Initial Decision Maker with a copy sent to the Architect, if the Architect is not serving as the Initial Decision Maker. Claims by either party must be initiated within 21 days after occurrence of the event giving rise to such Claim or within 21 days after the claimant first recognizes the condition giving rise to the Claim, whichever is later.

§ 15.1.3 CONTINUING CONTRACT PERFORMANCE

Pending final resolution of a Claim, except as otherwise agreed in writing or as provided in Section 9.7 and Article 14, the Contractor shall proceed diligently with performance of the Contract and the Owner shall continue to make payments in accordance with the Contract Documents. The Architect will prepare Change Orders and issue Certificates for Payment in accordance with the decisions of the Initial Decision Maker.

§ 15.1.4 CLAIMS FOR ADDITIONAL COST

If the Contractor wishes to make a Claim for an increase in the Contract Sum, written notice as provided herein shall be given before proceeding to execute the Work. Prior notice is not required for Claims relating to an emergency endangering life or property arising under Section 10.4.

§ 15.1.5 CLAIMS FOR ADDITIONAL TIME

§ 15.1.5.1 If the Contractor wishes to make a Claim for an increase in the Contract Time, written notice as provided herein shall be given. The Contractor's Claim shall include an estimate of cost and of probable effect of delay on progress of the Work. In the case of a continuing delay, only one Claim is necessary.

§ 15.1.5.2 If adverse weather conditions are the basis for a Claim for additional time, such Claim shall be documented by data substantiating that weather conditions were abnormal for the period of time, could not have been reasonably anticipated and had an adverse effect on the scheduled construction.

§ 15.1.6 CLAIMS FOR CONSEQUENTIAL DAMAGES

The Contractor and Owner waive Claims against each other for consequential damages arising out of or relating to this Contract. This mutual waiver includes

- .1 damages incurred by the Owner for rental expenses, for losses of use, income, profit, financing, business and reputation, and for loss of management or employee productivity or of the services of such persons; and
- .2 damages incurred by the Contractor for principal office expenses including the compensation of personnel stationed there, for losses of financing, business and reputation, and for loss of profit except anticipated profit arising directly from the Work.

This mutual waiver is applicable, without limitation, to all consequential damages due to either party's termination in accordance with Article 14. Nothing contained in this Section 15.1.6 shall be deemed to preclude an award of liquidated damages, when applicable, in accordance with the requirements of the Contract Documents.

§ 15.2 INITIAL DECISION

§ 15.2.1 Claims, excluding those arising under Sections 10.3, 10.4, 11.3.9, and 11.3.10, shall be referred to the Initial Decision Maker for initial decision. The Architect will serve as the Initial Decision Maker, unless otherwise indicated in the Agreement. Except for those Claims excluded by this Section 15.2.1, an initial decision shall be required as a condition precedent to mediation of any Claim arising prior to the date final payment is due, unless 30 days have passed after the Claim has been referred to the Initial Decision Maker with no decision having been rendered. Unless the Initial Decision Maker and all affected parties agree, the Initial Decision Maker will not decide disputes between the Contractor and persons or entities other than the Owner.

§ 15.2.2 The Initial Decision Maker will review Claims and within ten days of the receipt of a Claim take one or more of the following actions: (1) request additional supporting data from the claimant or a response with supporting data from the other party, (2) reject the Claim in whole or in part, (3) approve the Claim, (4) suggest a compromise, or (5) advise the parties that the Initial Decision Maker is unable to resolve the Claim if the Initial Decision Maker lacks sufficient information to evaluate the merits of the Claim or if the Initial Decision Maker concludes that, in the Initial Decision Maker's sole discretion, it would be inappropriate for the Initial Decision Maker to resolve the Claim.

§ 15.2.3 In evaluating Claims, the Initial Decision Maker may, but shall not be obligated to, consult with or seek information from either party or from persons with special knowledge or expertise who may assist the Initial Decision Maker in rendering a decision. The Initial Decision Maker may request the Owner to authorize retention of such persons at the Owner's expense.

§ 15.2.4 If the Initial Decision Maker requests a party to provide a response to a Claim or to furnish additional supporting data, such party shall respond, within ten days after receipt of such request, and shall either (1) provide a response on the requested supporting data, (2) advise the Initial Decision Maker when the response or supporting data will be furnished or (3) advise the Initial Decision Maker that no supporting data will be furnished. Upon receipt of the response or supporting data, if any, the Initial Decision Maker will either reject or approve the Claim in whole or in part.

§ 15.2.5 The Initial Decision Maker will render an initial decision approving or rejecting the Claim, or indicating that the Initial Decision Maker is unable to resolve the Claim. This initial decision shall (1) be in writing; (2) state the reasons therefor; and (3) notify the parties and the Architect, if the Architect is not serving as the Initial Decision Maker, of any change in the Contract Sum or Contract Time or both. The initial decision shall be final and binding on the parties but subject to mediation and, if the parties fail to resolve their dispute through mediation, to binding dispute resolution.

§ 15.2.6 Either party may file for mediation of an initial decision at any time, subject to the terms of Section 15.2.6.1.

§ 15.2.6.1 Either party may, within 30 days from the date of an initial decision, demand in writing that the other party file for mediation within 60 days of the initial decision. If such a demand is made and the party receiving the demand fails to file for mediation within the time required, then both parties waive their rights to mediate or pursue binding dispute resolution proceedings with respect to the initial decision.

§ 15.2.7 In the event of a Claim against the Contractor, the Owner may, but is not obligated to, notify the surety, if any, of the nature and amount of the Claim. If the Claim relates to a possibility of a Contractor's default, the Owner may, but is not obligated to, notify the surety and request the surety's assistance in resolving the controversy.

§ 15.2.8 If a Claim relates to or is the subject of a mechanic's lien, the party asserting such Claim may proceed in accordance with applicable law to comply with the lien notice or filing deadlines.

§ 15.3 MEDIATION

§ 15.3.1 Claims, disputes, or other matters in controversy arising out of or related to the Contract except those waived as provided for in Sections 9.10.4, 9.10.5, and 15.1.6 shall be subject to mediation as a condition precedent to binding dispute resolution.

§ 15.3.2 The parties shall endeavor to resolve their Claims by mediation which, unless the parties mutually agree otherwise, shall be administered by the American Arbitration Association in accordance with its Construction Industry

Mediation Procedures in effect on the date of the Agreement. A request for mediation shall be made in writing, delivered to the other party to the Contract, and filed with the person or entity administering the mediation. The request may be made concurrently with the filing of binding dispute resolution proceedings but, in such event, mediation shall proceed in advance of binding dispute resolution proceedings, which shall be stayed pending mediation for a period of 60 days from the date of filing, unless stayed for a longer period by agreement of the parties or court order. If an arbitration is stayed pursuant to this Section 15.3.2, the parties may nonetheless proceed to the selection of the arbitrator(s) and agree upon a schedule for later proceedings.

§ 15.3.3 The parties shall share the mediator's fee and any filing fees equally. The mediation shall be held in the place where the Project is located, unless another location is mutually agreed upon. Agreements reached in mediation shall be enforceable as settlement agreements in any court having jurisdiction thereof.

§ 15.4 ARBITRATION

§ 15.4.1 If the parties have selected arbitration as the method for binding dispute resolution in the Agreement, any Claim subject to, but not resolved by, mediation shall be subject to arbitration which, unless the parties mutually agree otherwise, shall be administered by the American Arbitration Association in accordance with its Construction Industry Arbitration Rules in effect on the date of the Agreement. A demand for arbitration shall be made in writing, delivered to the other party to the Contract, and filed with the person or entity administering the arbitration. The party filing a notice of demand for arbitration must assert in the demand all Claims then known to that party on which arbitration is permitted to be demanded. After appointment of the arbitrator or arbitrators, the parties to the arbitrations shall have the right to take depositions and to obtain discovery regarding the subject matter of the arbitration and, to that end, to use and exercise all of the same rights, remedies, and procedures, and be subject to all of the same duties, liabilities, and obligations in the arbitration with respect to the subject matter thereof, as if the matter of the arbitrations were pending in a civil action before a Superior Court of the State.

§ 15.4.1.1 A demand for arbitration shall be made no earlier than concurrently with the filing of a request for mediation, but in no event shall it be made after the date when the institution of legal or equitable proceedings based on the Claim would be barred by the applicable statute of limitations. For statute of limitations purposes, receipt of a written demand for arbitration by the person or entity administering the arbitration shall constitute the institution of legal or equitable proceedings based on the Claim.

§ 15.4.2 The award rendered by the arbitrator or arbitrators shall be final, and judgment may be entered upon it in accordance with applicable law in any court having jurisdiction thereof.

§ 15.4.3 The foregoing agreement to arbitrate and other agreements to arbitrate with an additional person or entity duly consented to by parties to the Agreement shall be specifically enforceable under applicable law in any court having jurisdiction thereof.

§ 15.4.4 CONSOLIDATION OR JOINDER

§ 15.4.4.1 Either party, at its sole discretion, may consolidate an arbitration conducted under this Agreement with any other arbitration to which it is a party provided that (1) the arbitration agreement governing the other arbitration permits consolidation, (2) the arbitrations to be consolidated substantially involve common questions of law or fact, and (3) the arbitrations employ materially similar procedural rules and methods for selecting arbitrator(s).

§ 15.4.4.2 Either party, at its sole discretion, may include by joinder persons or entities substantially involved in a common question of law or fact whose presence is required if complete relief is to be accorded in arbitration, provided that the party sought to be joined consents in writing to such joinder. Consent to arbitration involving an additional person or entity shall not constitute consent to arbitration of any claim, dispute or other matter in question not described in the written consent.

§ 15.4.4.3 The Owner and Contractor grant to any person or entity made a party to an arbitration conducted under this Section 15.4, whether by joinder or consolidation, the same rights of joinder and consolidation as the Owner and Contractor under this Agreement.

SECTION 00 7300 – SUPPLEMENTARY CONDITIONS

PART 1 - GENERAL

1.1 SUPPLEMENTARY CONDITIONS

- A. Summary
 - 1. These Supplementary Conditions amend and supplement the General Conditions and other provisions of the Contract Documents as indicated below. Provisions that are not so amended or supplemented remain in full force and effect.
 - 2. The terms used in these Supplementary Conditions that are defined in the General Conditions have the meanings assigned to them in the General Conditions.
- B. Related Sections
 - 1. Section 00 5000 - Contracting Forms and Supplements.
 - 2. Section 00 5200 - Agreement Form.
 - 3. Section 00 7200 - General Conditions.
- C. Modifications to the General Conditions
 - 1. The following modifications are hereby made to AIA Document A201 "General Conditions of the Contract for Construction" incorporated into the Procurement and Contracting Requirements under Section 00 7200 "General Conditions":

ARTICLE 1 - GENERAL PROVISIONS

1.1 BASIC DEFINITIONS

Add the following:

- 1.1.3.1 The term "provide" shall mean furnish and install in place.
- 1.1.5.1 The general character and scope of the Work is shown by the Drawings. Where a portion of the Work is fully drawn and the remainder is merely indicated, the portion fully drawn shall apply to all similar parts of the Work.
- 1.1.5.2 Figured dimensions on the Drawings shall be followed in preference to scaled measurements on the Drawings.
- 1.1.6.1 Where Specifications are abbreviated type, they indicate complete sentences in the same manner as when a note occurs in the Drawings. Omissions of words such as "the Contractor shall" and "as shown on the Drawings" is intentional. The words "shall" or "shall be" are to be supplied by inference.
- 1.1.6.2 Where a number is listed in the Specifications (as for gauges, weights, temperatures, amounts of time, etc.), the number shall be interpreted as that or better.

1.2 CORRELATION AND INTENT OF THE CONTRACT DOCUMENTS

Add the following:

- 1.2.4 In the case of an inconsistency between Drawings and Specifications or within either Document not clarified by addendum, the better quality or greater quantity of Work shall be provided.
- 1.2.5 As experienced Contractors and Subcontractors, it is assumed each Contractor and Subcontractor understands not all components may be shown on the Drawings including, but not limited to, fasteners, connectors and incidental supports. This shall not relieve the Contractors or Subcontractors from providing all materials, equipment, fasteners, and incidental components as required or a complete installation in accordance with the design intent.

ARTICLE 2 - OWNER

No supplement.

ARTICLE 3 - CONTRACTOR

3.2 REVIEW OF CONTRACT DOCUMENTS AND FIELD CONDITIONS BY CONTRACTOR

Modify the original paragraph as follows:

- 3.2.1 At the end of the sentence add "and geotechnical report, if any".

3.3 SUPERVISION AND CONSTRUCTION PROCEDURES

Add the following:

- 3.3.1.1 The General Contractor's schedule, prepared in accordance with Article 3.10.1 of these Supplementary Conditions, and progress of the Work shall govern the Work of the contractor. The General Contractor shall be responsible for the general coordination of the Work of all contractors with respect to the current construction schedule in order to maintain the progress of the Work and to ensure the progress remains on schedule as if the General Contractor were the single Prime Contractor. Each Contractor shall notify the other contractors, within a reasonable time, of phases or items of the Work requiring incorporation of Work by the other contractors. The other contractors shall, after such notification and within a reasonable time, proceed with furnishing, installing, laying out or incorporating their Work so as not to delay or impede the progress of the other contractors and the Work. Neither the Owner nor the Architect shall be responsible for the coordination of the Work between the Contractors.
- 3.3.1.2 Each Contractor shall be responsible for the regular and on-going coordination of their Work with the affected Work of other Contractors, and for maintaining and coordinating the progress of the Work in accordance with the construction schedule, prepared in

accordance with Article 3.10.1 of these Supplementary Conditions for schedule requirements.

3.4 LABOR AND MATERIALS

Add the following:

- 3.4.2.1 After the Contract has been executed, the Owner and Architect may consider requests for the substitution of products in place of those specified. The Owner and Architect may, but are not obligated to, consider only those substitution requests that are in full conformance with the conditions set forth in the General Requirements (Division 1 of the Specifications). By making requests for substitutions, the Contractor:
- .1 represents that it has personally investigated the proposed substitute product and determined that it is equal or superior in all respects to the product specified;
 - .2 represents that it will provide the same warranty for the substitution as it would have provided for the product specified;
 - .3 certifies that the cost data presented is complete and includes all related costs for the substituted product and for Work that must be performed or changed as a result of the substitution, except for the Architect's redesign costs, and waives all claims for additional costs related to the substitution that subsequently become apparent;
 - .4 agrees that it shall, if the substitution is approved, coordinate the installation of the accepted substitute, making such changes as may be required for the Work to be complete in all respects; and
 - .5 represents that the request includes a written representation identifying any potential effect the substitution may have on the Project's achievement of a Sustainable Measure or the Sustainable Objective.
- 3.4.4 No trade shall commence Work until conditions are satisfactory for carrying out the Work properly, and surfaces to be covered are suitable.
- 3.4.5 Manufacturer's printed instructions covering details of installation shall be followed where not in conflict with these Specifications. If there is a conflict, notify the Architect and obtain Architect's approval before proceeding.
- 3.4.6 Completed Work shall be left plumb, level, true to line or plane, anchored securely in place, and free from damage.
- 3.4.7 Unless otherwise called for, all pieces of material shall be as large a stock size as is in conformity with standard good practice of the trade.
- 3.4.8 Except where in conflict with the Specifications, current manufacturer's printed instructions of herein specified proprietary products are made part of the Specifications.
- 3.4.9 The Owner shall be entitled to reimbursement from the Contractor for amounts paid to the Architect for reviewing the Contractor's proposed substitutions and making agreed-upon changes in the Drawings and Specifications resulting from such substitutions.

- 3.4.10 The Contractor shall provide all incidental materials and components including, but not limited to, fasteners, connectors, incidental supports and other components of construction as required for complete installation in accordance with the design intent.

3.5. WARRANTY

Add the following:

- 3.5.1.1 The Contractor further warrants that all products, materials and equipment provided under the Contract are asbestos-free as defined under current EPA Guidelines, and that they do not contain any other materials currently known to be hazardous.
- 3.5.3 The Contractor shall guarantee and maintain the stability of all work and materials and keep same in reasonable repair and condition for the period of one (1) year from the date of final acceptance of the Work but with respect to any part of the Work which the Owner takes possession of prior to final acceptance, the guarantee shall continue for a period of one year from the date the Owner takes possession. This is in addition to any manufacturer's warranty specified.
- 3.5.4 Defects of any kind, due to faulty work or materials appearing during the above-mentioned period must be promptly made good by the Contractor at his own expense to the entire satisfaction of the Owner and Architect. Any such construction and repairs shall include the costs of all damages to the finish or furnishings of the building resulting from the original defect or repairs to the building. Where equipment is required to be replaced, the one-year warranty shall be reinstated for that piece of equipment from the date of replacement.
- 3.5.5 The guarantee, as provided in paragraph 3.5.4, does not apply to injuries or damages occurring after final acceptance due to "acts of God," fire, violence, abuse, or carelessness of other Contractors or agents of the Owner; however, the Owner reserves the right to make temporary repairs as necessary to keep equipment in operating condition without voiding the Contractor's guarantee nor relieving the Contractor of the Contractor's responsibilities during the guarantee period.
- 3.5.6 The guarantee, as provided in paragraph 3.5.4, shall be extended if other guarantees for different lengths of time are specifically called for in the Contract Documents or if manufacturer's standard warranties extend for a longer period.

3.7 PERMITS, FEES AND NOTICES

Modify the original paragraph:

- 3.7.1 Replace the text with: For Single Prime contracts, the General Contractor shall secure and pay for the building permit, the cost of which is figured on the total construction cost including Mechanical and Electrical Work. For Separate Prime contracts, each Prime Contractor shall secure and pay for the building permit for their respective work. In jurisdictions where the permitting entity only provides for one permit to be secured for all Work, the General Contractor shall secure and pay for the building permit, the cost of which is figured on the total construction cost including Mechanical and Electrical Work. In bidding, the General Contractor shall include the permitting cost on an amount equal

to 100% of its bid plus all add Alternates and an additional 45% of that amount for mechanical and electrical Contracts. The Contract amount shall be adjusted for the difference between this estimated amount and the actual cost of the permit upon securing the permit.

Add the following:

- 3.7.2.1 When the Contract Documents require Work better than that required by statute, the Contract Documents shall govern.

3.9 SUPERINTENDENT

Modify the original paragraph as follows:

- 3.9.3 Replace second sentence with: The Contractor shall not change the superintendent during the progress of the project without the Owner's and Architect's written consent, which shall not unreasonably be withheld or delayed.

3.10 CONTRACTOR'S CONSTRUCTION AND SUBMITTAL SCHEDULES

Add the following:

- 3.10.1 Replace the text with: The General Contractor, promptly after being awarded the Contract, in cooperation with other Prime Contractors, and in conformance with Section 01 3200 "Construction Progress Documentation," shall submit for the Owner's and Architect's information a Contractor's construction schedule for the Work, and shall submit to the Architect written evidence of the other Prime Contractor's concurrence with that schedule. The schedule shall contain detail appropriate for the Project, including (1) the date of commencement of the Work, interim schedule milestones dates, and the date of Substantial Completion; (2) an apportionment of the Work by construction activity; and (3) the time required for completion of each portion of the Work. The schedule shall provide for the orderly progression of the Work to completion and shall not exceed time limits current under Contract Documents. The schedule shall be revised at appropriated intervals as required by the conditions of the Work and Project. Submit in accordance with Section 01 3300 "Submittal Procedures". The first payment will not be certified by the Architect until the construction schedule has been received by the Architect.

3.12 SHOP DRAWINGS, PRODUCT DATA AND SAMPLES

Add the following:

- 3.12.6.1 If the Contractor or any Subcontractor uses a material, product or piece of equipment which requires modification(s) to any other portion of the Work, including mechanical and electrical Work, the Contractor or Subcontractor using that material, product or piece of equipment shall be responsible for coordinating all required modifications and shall bear the full cost of such modifications.

3.15 CLEANING UP

Add the following:

- 3.15.1.1 The Contractor and Subcontractors shall clean all portions of the Work in accordance with Section 01 7700 "Closeout Procedures" and as indicated on any punch lists. Final payment shall not be made until all cleaning has been accepted by the Architect.

ARTICLE 4 - ARCHITECT

4.2 ADMINISTRATION OF THE CONTRACT

Modify the original paragraph:

- 4.2.3 Add sentence at end: The Architect will not be responsible for the acts or omissions of the Owner.

ARTICLE 5 - SUBCONTRACTORS

5.1 DEFINITIONS

Add the following:

- 5.1.3 All Subcontractors are bound to the terms of the General, Supplementary, and Special Conditions.

ARTICLE 6 – CONSTRUCTION BY OWNER OR BY SEPARATE CONTRACTORS

No supplement.

ARTICLE 7 - CHANGES IN THE WORK

Add the following:

- 7.1.4 All proposals shall, at a minimum, include detailed breakdown and indicate the terms enumerated below. Item (a) constitutes the cost of labor, and items (a), (b), and (c) constitute the basic costs referred to under this Article 7.
- (a) Labor costs, itemized by each trade involved, showing the hourly rates for each, and the hours required for the change. Labor rates shall be the same for extra and credit computations and shall be the actual rate paid the workmen, plus contractor's burden on labor, which shall be only the actual costs of fringe benefits, taxes on labor, worker's or workmen's compensation, insurance on labor as affected by payroll, unemployment taxes and insurance, including FICA and FUTA.
 - (b) Quantities of materials, equipment and supplies, at their actual cost, with unit costs indicated, plus applicable sales tax.
 - (c) The cost of subcontracted work, computed in the same way as provided for under this subparagraph.
 - (d) Overhead, profit or commission added after the above computations are complete. Such overhead, profit or commission shall be computed in accordance with the provisions of subparagraph 7.1.5.

- 7.1.5 See Section 01 2600 "Contract Modification Procedures" for maximum allowances for Contractor's and Subcontractor's overhead and profit.
- 7.1.6 For proposed changes in the Work on the lump sum or time and material methods, the costs shall be determined as provided in this subparagraph. The Contractor shall submit an itemized list of quantities with the applicable unit costs and extended price for each, in such form and detail as required by the Architect.

7.2 CHANGE ORDERS

Add the following:

- 7.2.2 Neither the Owner nor the Architect are responsible to give Notice of Change Orders to the surety.

7.3 CONSTRUCTION CHANGE DIRECTIVES

Modify the original paragraph:

- 7.3.2 At the end of the sentence Add "or as deemed necessary by the Architect".
- 7.3.4 At the end of the first sentence replace "...a reasonable allowance for overhead and profit." with " ..allowances for overhead and profit as indicated in 7.1.5."

ARTICLE 8 - TIME

8.1 DEFINITIONS

Add the following:

- 8.1.3.1 Minor corrective Work and the replacement of defective Work or materials, and the adjustment of control apparatus, will not delay the determination that the Contract is Substantially Complete.
- 8.1.3.2 The date of Final Completion is the date certified by the Architect in accordance with Paragraph 9.10.2.

8.2 PROGRESS AND COMPLETION

Add the following:

- 8.2.1.1 The Date of Substantial Completion, the Date of Final Completion, and associated Liquidated Damages and Penalties are as specified in Section 00 7400 "Special Conditions".

8.3 DELAYS AND EXTENSIONS OF TIME

Add the following:

- 8.3.1.1 The following will not be considered justifications for extension of time unless due to one of the causes stated within this Article 8:
 - (a) Delay caused by Subcontractors or Supplier except if the Supplier goes out of business and another Supplier cannot be found in time to meet the schedule.

- (b) Shortage of workmen.
- 8.3.1.2 Change Orders for extension of Contract Time shall be considered only under the following conditions or circumstances:
- .1 As indicated in Paragraph 8.3.1. The burden of proof to substantiate the extension of time shall rest with the Contractor, including evidence that the cause was beyond his control. The Contractor shall be deemed to have had control of the supply of labor (except in the case of organized labor disputes), materials, equipment, methods, and techniques, and of the Subcontractors.
 - .2 A delay in the progress of the Work actually occurred as a result of one of the valid causes for time extension.
 - .3 Unusual delay in delivery solely due to a delay in transportation. An extension of time shall not be considered when delay in delivery is due to improperly scheduled delivery, or when an order has not been promptly and properly placed.
 - .4 Abnormal weather conditions. The Contractor shall consider the location of the Project, and shall recognize the existence of variations from average climatic conditions. Foul weather in and of itself shall not be a valid cause for a time extension. Time extensions resulting from abnormal weather shall not be considered unless a significant deviation from average seasonal climatic conditions occurred for an extended period of time, and the progress of the Work was delayed to a significant extent. The climatic conditions before and after the period for which the delay is sought shall be evaluated.
 - .5 Changes in the Work which significantly affect the progress of the Work. When the anticipated delay can be determined the extension will be made when the Change in Work is authorized by the Owner. When the anticipated delay cannot be determined, the Contractor shall estimate the additional time required, and a mechanism for all parties to determine the allowable delay. In such a case, the Architect will determine the time extension and the Contract Time adjusted accordingly by Change Order. For changes in the Work which affect only a portion or Phase of the entire project, the Owner reserves the right to grant a time extension only for that portion or Phase affected by the Change.
 - .6 Labor disputes except for lockouts over which the Contractor has control. The amount of time extension shall not be longer than the actual dispute period plus a reasonable time for mobilization, and such extension may be less than the actual dispute period depending on the effect the dispute had upon the progress of the Work.
 - .7 Unavoidable delays such as damage caused by severe weather, fire or other casualty to the Work; remediation of contaminants, pollutants, or hazardous materials or substances discovered after award of the Contract; litigation including without limitation bankruptcy proceedings; the acts of any federal, state or local government unit that directly result in delays; and other delays outside the control of the Party claiming the delay.

- .8 Delays caused by Subcontractors shall be considered only under the conditions noted above.
- 8.3.1.3 Time extensions shall not be granted as a result of delays caused by improper scheduling, or by failure of the Contractor to have Shop Drawings or other required submittals submitted in sufficient time for review.

ARTICLE 9 - PAYMENTS AND COMPLETION

9.1 CONTRACT SUM

Modify the original paragraph:

- 9.1.2 Add sentence at end: "The costs for overhead, profit and commission shall be determined in accordance with the provisions of subparagraph 7.1.5."

9.3 APPLICATIONS FOR PAYMENT

Add the following:

- 9.3.2 Agreement form included herein and the requirements therein specified shall be submitted and complied with for Contractor to receive payment for materials or equipment stored off-site.

9.8 SUBSTANTIAL COMPLETION

Add the following:

- 9.8.1 Minor corrective Work, the replacement of defective Work or materials, and the adjustment of control apparatus will not delay the determination of Substantial Completion.
- 9.8.2 Minor punch list items that do not interfere with using the Work as intended may be corrected between Substantial Completion and Final Completion.

9.10 FINAL COMPLETION AND FINAL PAYMENT

Modify the original paragraph as follows:

- 9.10.2 After "...or Subcontractor warranties," DELETE "and (6)" and REPLACE WITH ",(6) written certification from Contractor in accordance with Final Inspection requirements of and all Contract Closeout submittals required by Section 01 7700 "Closeout Procedures", each submittal having been approved by the Architect, and (7)".

ARTICLE 10 - PROTECTION OF PERSONS & PROPERTY

10.2 SAFETY OF PERSONS AND PROPERTY

Add the following:

- 10.2.8 The General Contractor shall be responsible for overall security on the project site, including securing fencing required by Section 01 5000 "Temporary Facilities and Controls", and securing doors, windows and other access points to the building at the end of each work day. Any Work being performed during nights or on weekends shall be coordinated with the General Contractor so that the General Contractor may take any steps he deems necessary to ensure the site is secure when that Work is suspended for the day and that it remains secured until work commences again.

10.3 HAZARDOUS MATERIALS

Modify the original paragraph as follows:

- 10.3.1 In the second sentence add "lead-containing materials" after "asbestos".

ARTICLE 11 - INSURANCE AND BONDS

11.1 CONTRACTOR'S INSURANCE AND BONDS

Modify the original paragraph as follows:

- 11.1.1 Modify the third sentence by adding "the State of North Dakota including its agencies and officers," after "The Owner," and by deleting "policy" and replacing it with "and automobile liability policies".
- 11.1.2 Replace the first sentence with: The Contractor shall provide surety bonds of the types, for such penal sums, and subject to such terms and conditions as required in the Agreement or elsewhere in the Contract Documents, covering the faithful performance of the Contract and the payments of all obligations arising thereunder.
- 11.1.3 Replace paragraph with: The Contract will not be executed by the Owner until the Owner has received, from the Contractor, the properly executed surety bonds specified in AIA A101-2017 Exhibit A Insurance and Bonds.

11.5 ADJUSTMENT AND SETTLEMENT OF INSURED LOSS

Modify the original paragraph as follows:

- 11.5.1 Replace the text with: A loss insured under the property insurance required by the agreement shall be adjusted by the Contractor as fiduciary and made payable to the Contractor as fiduciary for the insureds, as their interests may appear, subject to requirements of any applicable mortgagee clause and of Subparagraph 11.5.2. The Contractor shall pay their subcontractors and Owner their just shares of insurance proceeds received by the Contractor and Owner shall make payments to the Architect and their consultants in similar manner.
- 11.5.2 Replace the text with: Prior to settlement of an insured loss, the Contractor shall notify the Owner of the terms of the proposed settlement as well as the proposed allocation of

the insurance proceeds. The Owner shall have 14 days from receipt of notice to object to the proposed settlement or allocation of the proceeds. If the Owner does not object, the Contractor shall settle the loss and the Owner shall be bound by the settlement and allocation. Upon receipt, the Contractor shall deposit the insurance proceeds in a separate account and make the appropriate distributions. Thereafter, if no other agreement is made or the Owner does not terminate the Contract for convenience, the Owner and Contractor shall execute a Change Order for reconstruction of the damaged or destroyed Work in the amount allocated for that purpose. If the Owner timely objects to either the terms of the proposed settlement or the allocation of proceeds, the Contractor may proceed to settle the insured loss, and any dispute between the Owner and Contractor arising out of the settlement or allocation of the proceeds shall be resolved pursuant to Article 15. Pending resolution of any dispute, the Owner may issue a Construction Change Directive for the reconstruction of the damaged or destroyed Work.

ARTICLE 12 - UNCOVERING AND CORRECTION OF WORK

No supplement.

ARTICLE 13 - MISCELLANEOUS PROVISIONS

No supplement.

ARTICLE 14 - TERMINATION OR SUSPENSION OF THE CONTRACT

14.2 TERMINATION BY THE OWNER FOR CAUSE

Modify the original paragraph as follows:

- 14.2.1.2 At the end of the Subparagraph, before semi-colon, Add "or in accordance with the Contract Documents".

Add the following:

- 14.2.1.5 files a bankruptcy petition or has a bankruptcy action commenced against it that is not discharged within 30 days of commencement of same, makes an assignment for the benefit of its creditors, has a receiver appointed to manage the Contractor's assets or otherwise becomes insolvent;
- 14.2.1.6 fails to maintain schedules as required by the Contract Documents, or fails to comply in a material way with design requirements of the Contract Documents, or persistently fails to perform the Work in accordance with the Contract Documents.

Modify the original paragraph as follows:

- 14.2.4 Replace paragraph with: If the unpaid balance of the Contract Sum exceeds the direct and indirect consequential costs of completing the Work (including but not limited to fees and charges of engineers, architects, attorneys and other professionals and court and arbitration costs), and other damages incurred by the Owner, such excess will be paid to the Contractor. If such costs and damages exceed such unpaid balance, the Contractor shall pay the difference to the Owner. Such costs incurred by the Owner will be approved as to reasonableness by the Architect, but when exercising any rights or remedies under

this paragraph, the Owner shall not be required to obtain the lowest price for the Work performed. This obligation to payment shall survive termination of the Contract.

ARTICLE 15 - CLAIMS AND DISPUTES

15.1.6 CLAIMS FOR ADDITIONAL TIME

Add the following:

- 15.1.6.3 Claims for increase in the Contract Time shall set forth in detail the circumstances that form the basis for the Claim, the date upon which each cause of delay began to affect the progress of the Work, the date upon which each cause of delay ceased to affect the progress of the Work, and the number of days' increase in the Contract Time claimed as a consequence of each such cause of delay. The Contractor shall provide such supporting documentation as the Owner may require including, where appropriate, a revised construction schedule indicating all the activities affected by the circumstances forming the basis of the Claim.
- 15.1.6.4 The Contractor shall not be entitled to a separate increase in the Contract Time for each one of the number of causes of delay which may have concurrent or interrelated effects on the progress of the Work, or for concurrent delays due to the fault of the Contractor.

PART 2 - PRODUCTS – Not used.

PART 3 - EXECUTION – Not used.

END OF SECTION 00 7300

SECTION 00 7400 - SPECIAL CONDITIONS

PART 1 - GENERAL

1.1 SPECIAL CONIDITIONS

A. Regulations

1. All Contractors shall comply with the requirements of all local and North Dakota laws, ordinances, rules and codes. Regulations of all authorities having jurisdiction over construction of the project shall apply to the contracts throughout, and they will be deemed to be included in the contract the same as though herein written out in full. Permits to do work shall be purchased and paid for by the Contractor doing such work.
2. The Contractor shall obtain a Building Permit from the City of Minot.
3. Sales & Use Tax: This project is exempt from Sales & Use Tax; documentation will be provided upon execution of the Contract.

B. Labor Laws

1. The Contractor shall strictly observe all laws, ordinances, official rules and regulations concerning the hours of work, age, compensation, working conditions, and protection of employees. All payroll taxes, etc., shall be paid by the Contractor. Three copies of the Contractor's current certificate of worker's compensation insurance shall be submitted to the Architect upon notice of award of the contract.

C. Bonding

1. Bid Bond in the amount of five percent (5%) of the bid amount is required.
2. Performance Bond in the amount of one hundred percent (100%) of the Contract amount is required, executed on AIA form A312 Performance Bond.
3. Payment Bond in the amount of one hundred percent (100%) of the Contract amount is required, executed on AIA form A312 Labor and Material Payment Bond.
4. The Contractor shall require the attorney-in-fact who executes the required bond or bonds on behalf of the surety to affix thereto a certified and correct copy of the power of attorney.
5. Bond amounts shall not exceed the single bond limit of the Contractor's bonding company as set forth in the Federal Register current as of the bid date.

D. Insurance Requirements

1. Each Contractor shall provide the following insurance unless noted otherwise:
 - a. Builder's Risk: The General Contractor shall provide Builder's Risk insurance for all trades.
 - b. Worker's Compensation: Statutory.
 - c. General Liability:
 - 1) Bodily Injury - \$1,000,000 per occurrence; \$1,000,000 aggregate.
 - 2) Property Damage - \$1,000,000 per occurrence; \$1,000,000 aggregate.

- d. Automobile Liability:
 - 1) \$1,000,000 combined single limit; or
 - 2) Bodily Injury - \$1,000,000 per occurrence; \$1,000,000 aggregate; and Property Damage - \$1,000,000.
- e. The Contractor shall provide a \$2,000,000 Umbrella Policy or the above coverage.

E. Intent of Drawings and Specifications

- 1. Reference must be made to the drawings for all measurements. The measurements given on the plans shall be checked by the Contractor before proceeding with work, and any discrepancy shall be reported at once to the Architect.
- 2. Should it appear that the work intended to be described, or any of the matter relative thereto, are not sufficiently detailed or explained on the drawings or in the specifications, the Contractor shall apply to the Architect for further drawings or explanations as may be necessary and shall conform to the same as far as they shall be consistent with original drawings and in the event of any question arising with respect to the true meaning of the drawings and specifications. The Architect's supplemental information shall be final and conclusive. In no case shall a bid be submitted or any work proceed with uncertainty.
- 3. It is the intention of this specification and the accompanying drawings to provide a job complete in every respect. Contractors are to be responsible for this result and to turn over the project in complete operating condition irrespective of whether the plans and specifications cover every individual item in minute detail.

F. Completion and Delays

- 1. Construction is to start as soon as possible after the NOTICE TO PROCEED is given. The work of each of the various Contractors is to be started as soon as the conditions of the building will permit, and shall be executed with all speed consistent with good workmanship and shall be completed in its various stages and its entirety in such manner and at such a time that the work of other contractors will not be delayed.
- 2. The following will not be considered justification for extension of time:
 - a. Improper scheduling, whether construction means and methods or administrative management such as submittals, RFI's, or other documents not submitted in a timely manner per the Contract Documents.
 - b. Delay caused by Subcontractors or Suppliers, except if either goes out of business and another cannot be found in time to meet the schedule.
 - c. Shortage of workmen.
- 3. Extension of Contract Time shall be considered only under the following conditions or circumstances:
 - a. Unusual delay in delivery solely due to a delay in transportation. An extension of time shall not be considered when delay in delivery is due to improperly scheduled delivery, or when an order has not been promptly and properly placed.
 - b. Abnormal weather conditions. The Contractor shall consider the location of the Work, and shall recognize the existence of variations from severe deviations from average climatic conditions. Foul weather in and of itself shall not be a valid cause for a time extension. Time extensions resulting from abnormal weather shall not be considered unless a significant deviation from average seasonal climatic conditions occurred for an extended period of time, and the progress of the Work was delayed

to a significant extent. The climatic conditions before and after the period for which the delay is sought shall be evaluated.

- c. Changes in the Work which significantly affect the progress of the Work. When the anticipated delay can be determined the extension will be made when the change in Work is authorized by the Owner. When the anticipated delay cannot be determined, the Contractor shall estimate the additional time required, and a mechanism for all parties to determine the allowable delay. In such a case, the Architect will determine the time extension and the Contract time adjusted accordingly by Change Order. For changes in the Work which affect only a portion or Phase of the entire project, the Owner reserves the right to grant a time extension only for that portion or Phase affected by the Change.
- d. Labor disputes except for lockouts over which the Contractor has control. The amount of time extension shall not be longer than the actual dispute period plus a reasonable time for mobilization, and such extension may be less than the actual dispute period depending on the effect the dispute had upon the progress of the Work.
- e. Unavoidable delays such as damage caused by severe weather, fire or other casualty to the Work; remediation of contaminants, pollutants, or hazardous materials or substances discovered after award of the Contract; litigation including without limitation bankruptcy proceedings; the acts of any federal, state or local government unit that directly result in delays; and other delays outside the control of the Party claiming the delay.
- f. Delays caused by Subcontractors shall be considered only under the conditions noted above.

G. Measurements and Acceptance of Preceding Work

- 1. Before ordering any material or doing any work, each Contractor shall verify all measurements of the building and shall be responsible for the same.
- 2. No extra charge or compensation will be allowed on account of difference between actual dimensions and measurements indicated on the drawings, any difference which may be found shall be submitted to the Architect for consideration before proceeding with the work.
- 3. Before starting any operation, each Contractor shall examine work performed by others to which their work adjoins or is applied and will report to the Architect any conditions that will prevent satisfactory accomplishment of their contract.
- 4. Failure to notify the Architect of deficiencies or faults in preceding work will constitute acceptance thereof and waiver of any claim of its unsuitability.

H. Labor and Materials

- 1. **Contractor, suppliers, and subcontractors are explicitly responsible for ordering quantities of materials necessary for the Work, assessing market conditions and effects on lead times for those materials, and ordering them in a timely manner to arrive on site at a time consistent with the necessary sequencing of the project established by the Contractor to fulfill the Contract obligations.**
 - a. At no time will the Architect or Owner be responsible for the Contractor, supplier, or subcontractor's failure to order material in a timely manner or enough material.

- 1) Any costs related to this failure or necessity to change products or manufacturer as a result of this failure will not be borne by the Architect or Owner.
 - 2) Any alternative product or materials necessitated by this failure must be approved by the Architect and be of equal or greater quality than that specified.
 - 3) Costs of Architect's services to the Owner made necessary by this failure will be deducted by Change Order from the Contractor's contract.
2. No trade shall commence Work until conditions are satisfactory for carrying out the Work properly and surfaces to be covered are suitable.
 3. Manufacturer's printed instructions covering details of installation shall be followed where not in conflict with these Specifications. If there is a conflict, notify the Architect and obtain Architect's approval before proceeding.
 4. Completed Work shall be left plumb, level, true to line or plane, anchored securely in place, and free from damage.
 5. Unless otherwise called for, all pieces of material shall be as large a stock size as is in conformity with standard good practice of the trade.
- I. Conditions of Work
1. The Contractor should consider, with caution, any equipment that may be used in the project that may cause vibration or impact loads that could cause damage. The Contractor shall repair any and all damage caused by their work.
- J. Location
1. The General Contractor shall lay out all partitions and openings in partitions, etc., all of which shall be for the use of all trades. Each Contractor shall lay out their work and be responsible for any damage to their own work or that of other Contractors occasioned by their errors or failure to check properly and verify measurements.
- K. Subcontractor and Supplier Selections and Due Diligence
1. All Contractors shall select only reputable subcontractors and suppliers. Any doubt to quality of work, grade of materials to be used, financial stability, bonding capacity, etc., shall be brought to the attention of the Architect and their decisions shall be followed by all concerned upon notification.
 2. **It is incumbent on the Contractor, subcontractors, and suppliers to fully understand the full scope, detailing, and material parts, pieces, trims, miscellaneous materials, and quantities required for a complete installation for their portion of work prior to submitting a bid for their work.**
 - a. All Contractors, subcontractors, and suppliers are responsible for familiarizing themselves with the Construction Documents, their related scope of work, and the scope of related work prior to submitting bids and the Contractor attests to this by submitting their Bid.
 - b. The Contractor, subcontractors, and suppliers shall fully review the Construction Documents in a timely manner prior to submitting bids and notify the Architect within the time limits defined for issuing addenda of any errors, omissions, inconsistencies, or ambiguities in the documents.

- c. Any claim by the Contractor, subcontractors, or suppliers as to not adequately understanding their scope or their failure to fully review, understand, and verify the full extents of their scope in the Construction Documents and any such additional costs arising out of this failure is not the responsibility of the Architect or Owner.

L. Cooperation

- 1. It shall be the duty of each Contractor to cooperate with the Architect, the Owner, and all other Contractors engaged upon the work to the end that the entire work may be carried forward harmoniously and erected in the proper sequence and without unnecessary interfacing with or delaying the work of any other Contractor, and that the work of each Contractor shall properly member with and conform to the work of other contractors. To this end, each Contractor shall consult with the Architect, and other Contractors and advise and assist them in checking and verifying measurements, correcting errors, and reconciling working drawings and erection plans.
- 2. So far as practical, the work of each Contractor shall be erected in its various stages with due respect to the convenience of other Contractors under the direction of the Prime Contractor where work must be erected first or carried forward simultaneously.

M. Preparation for Pipe, Hangers, Etc.

- 1. Each Contractor shall make suitable preparation for the installation of all piping, conduit, hangers, inserts, anchors, grounds, supports, etc., that are to be embedded in concrete, or masonry walls, floors, partitions, or attached thereto. Proper sleeves, boxes, receptacles, or chases shall be provided for all openings or recesses occurring in or passing through any of such members, all of which shall be accurately located and firmly secured in place before any such masonry has been erected or concrete poured. Each contractor shall have men and material on hand so that all of their work can be made and all piping, conduits, etc., can be installed and tested before or during the erection of such masonry or pouring of such concrete.

N. Cutting and Patching

- 1. Each Contractor shall do all cutting and patching of their work required to make its several parts come together properly and fit it to receive or be received by work of other Contractors shown upon or reasonably implied by drawings and specifications and he shall make good after them as the Architect may direct.
- 2. Any cost caused by defective or ill-timed work shall be borne by the party responsible thereof.
- 3. A Contractor shall not endanger any work by cutting, digging or otherwise and shall not alter the work of any other Contractor without the consent of the Architect.
- 4. Cutting required by other Contractors and not shown on the Drawings shall be done by said Contractor; patching shall be done by the General Contractor.

O. Protection Against the Elements

- 1. The Contractors shall at all times take reasonable and adequate precautions to protect their work from damage by the elements and shall not expose the Work of any other Contractor to such damages. Should the Contractor elect to prepare or erect any material during any season of the year when freezing weather may be anticipated, he shall employ such

methods as may be necessary to render such work equal in every respect to similar work done under the most favorable conditions and he shall exercise extraordinary care and diligence to prevent its damage or deterioration.

2. Where tying in to existing construction, the Contractors shall at all times take reasonable and adequate precautions to protect their Work or existing construction from damage by the elements and shall not expose the work of any other Contractor or existing construction to such damages.
3. Contractors who do not take reasonable and adequate precautions for protection against the elements shall bear the resulting costs for any corrective, reconstructive, or repair work, action, or remedy.

P. Pumping and Bailing

1. If, during the progress of the work, water shall be found or water fills the trenches or bottom of the excavations by reason of rain, or any other cause, the same shall be pumped or bailed out by the General Contractor and the excavation kept free from water without expense to the Owner until the completion of the work.

Q. Cleaning Up

1. The General Contractor shall be responsible for cleaning up of the grounds, and leave the same free of rubbish, building materials, and debris, before final acceptance of the work.

R. Application for Payment – Retainage

1. Retainage on applications for payment shall be as follows:
 - a. From Commencement of Work through 50 percent completion of the Work:
 - 1) **Ten percent (10%) of the "Total Completed and Stored to Date" indicated on the Application for Payment.**
 - b. From 50 percent completion of the Work through Final Completion:
 - 1) **Five percent (5%) of the "Contract Sum to Date" indicated on the Application for Payment.**
2. All retainage shall be payable to the Contractor upon receipt of all required documentation pursuant to the General Conditions, Section 01 2900, "Payment Procedures", and certification by Architect of Final Payment Application.

S. Substantial Completion and Liquidated Damages

1. If the Work has not reached Substantial Completion by the date established on the Bid Form, Liquidated Damages shall be assessed for each calendar day construction of the Work exceeds the required Substantial Completion date as follows:
 - a. For Single Prime contracts, Liquidated Damages shall be assessed in the amount of **Five-Hundred dollars (\$500.00)** per calendar day.
2. Liquidated Damages assessed for the Project, if incurred, will be deducted from the Contract by subsequent Change Order or adjustment to Contractor's final pay application by Architect.
3. Minor corrective Work, the replacement of defective Work or materials, and the adjustment of control apparatus shall not delay the determination of Substantial Completion provided that such Work does not prevent the Owner from utilizing the Work for its intended purpose.

T. General Guarantee

1. Neither the final certificate of payment nor any provision in the contract documents nor partial or entire occupancy of the premises by the Owner shall constitute an acceptance of work not done in accordance with the contract documents or relieve the Contractor of liability in respect to any expressed warranties or responsibility for faulty materials or workmanship. The Contractor shall remedy any defects in the work and pay for damage to other work resulting therefrom, which shall appear within a period of one year from the date of Substantial Completion of the work unless a longer period is specified. The Owner will give notice of observed defects with reasonable promptness.

U. Waiver of Lien

1. Coincident with submittal of final certificate of payment, all Prime Contractors shall submit an executed conditional final waiver of lien stating that all of their suppliers, subcontractors and all other bills are paid to ensure that legal action will not be taken against the Owner, the form of which shall be provided by Architect.
2. In addition to the above lien waiver, the following documentation may be required as allowed by the General Conditions at the discretion of the Architect:
 - a. Affidavit of Payment (AIA Document G706).
 - b. Affidavit of Release of Liens (AIA Document G706A).
 - c. Subcontractor and supplier final lien waivers.
 - d. Consent of Surety to Final Payment (AIA Document G707).
 - e. Any other information as may be required to substantiate Contractor's fulfillment of Contract requirements.

PART 2 - PRODUCTS – Not used.

PART 3 - EXECUTION – Not used.

END OF SECTION 00 7400

SECTION 01 1000 - SUMMARY

PART 1 - GENERAL

1.1 SUMMARY

- A. Section Includes:
 - 1. Project information.
 - 2. Work covered by Contract Documents.
 - 3. Work under Owner's separate contracts.
 - 4. Contractor's use of site and premises.
 - 5. Coordination with occupants.
 - 6. Work restrictions.
 - 7. Specification and Drawing conventions.
- B. Related Requirements:
 - 1. Section 01 5000 "Temporary Facilities and Controls" for limitations and procedures governing temporary use of Owner's facilities.

1.2 PROJECT INFORMATION

- A. Project Identification: R24008 221 Main St. S Façade Improvements
 - 1. Project Location: 221 Main St. S, Minot, ND 58701
- B. Owner: Walker Properties, LLLP
 - 1. Owner's Representative: Savana Pitcher, Property Manager / Commercial Leasing
- C. Architect: Ackerman-Estvold, Engineering & Management Consulting, Inc.
 - 1. Architect's Representative: Jared Kramer, Assoc. AIA.
- D. Web-Based Project Software: Project software will be used for purposes of managing communication and documents during the construction stage.
 - 1. See Section 01 3100 "Project Management and Coordination." for requirements for using web-based Project software.

1.3 WORK COVERED BY CONTRACT DOCUMENTS

- A. The Work of Project is defined by the Contract Documents and consists of the following:
 - 1. This is a façade improvement project for an existing split-level apartment building in Downtown Minot. The scope of work will be limited to the South and West Facades and will involve restoration of the existing masonry walls, full window replacement, interior window & door trim, front entry door & canopy replacement, and miscellaneous concrete cutting around the existing window wells and other Work indicated in the Contract Documents.
- B. Type of Contract:
 - 1. Project will be constructed under a single prime contract.

1.4 WORK UNDER SEPARATE CONTRACTS

- A. General: Cooperate fully with separate contractors so work on those contracts may be carried out smoothly, without interfering with or delaying Work under this Contract or other contracts. Coordinate the Work of this Contract with work performed under separate contracts.

1.5 CONTRACTOR'S USE OF SITE AND PREMISES

- A. Restricted Use of Site: Contractor shall have limited use of Project site for construction operations as indicated on Drawings by the Contract limits and as indicated by requirements of this Section.
- B. Limits on Use of Site: Limit use of Project site to Work in areas indicated. Do not disturb portions of Project site beyond areas in which the Work is indicated.
 - 1. Limits on Use of Site: Confine construction operations to interior & exterior faces of South and West facades.
 - 2. Driveways, Walkways, and Entrances: Keep driveways loading areas, and entrances serving premises clear and available to Owner, Owner's employees, and emergency vehicles at all times. Do not use these areas for parking or for storage of materials.
- C. Condition of Existing Building: Maintain portions of existing building affected by construction operations in a weathertight condition throughout construction period. Repair damage caused by construction operations.
- D. Condition of Existing Grounds: Maintain portions of existing grounds, landscaping, and hardscaping affected by construction operations throughout construction period. Repair damage caused by construction operations.

1.6 COORDINATION WITH OCCUPANTS

- A. Full Owner Occupancy: Owner will occupy site, existing building, and adjacent building during entire construction period. Cooperate with Owner during construction operations to minimize conflicts and facilitate Owner usage. Perform the Work so as not to interfere with Owner's day-to-day operations. Maintain existing exits unless otherwise indicated. Provide minimum of 48 hours' notice to owner before work affecting occupied areas occurs.
- B. Perform the work so as not to interfere with Owner's operations. Maintain existing exits unless otherwise indicated.
- C. Owner Limited Occupancy of Completed Areas of Construction: Owner reserves the right to occupy and to place and install equipment in completed portions of the Work, prior to Substantial Completion of the Work, provided such occupancy does not interfere with completion of the Work. Such placement of equipment and limited occupancy shall not constitute acceptance of the total Work.

1.7 WORK RESTRICTIONS

- A. Comply with restrictions on construction operations.
 - 1. Comply with limitations on use of public streets, work on public streets, rights of way, and other requirements of authorities having jurisdiction.
 - 2. Coordinate work in public right of way with City of Minot. Obtain necessary permits and/or temporary easements or use of right-of-way as required by the city.
- B. On-Site Work Hours: Limit work in the existing building to normal business working hours of 8:00 a.m. to 6:00 p.m., Monday through Friday, unless otherwise indicated.
- C. Existing Utility Interruptions: Do not interrupt utilities serving facilities occupied by Owner or others unless permitted under the following conditions and then only after providing temporary utility services according to requirements indicated:
 - 1. Notify Architect and Owner not less than seven days in advance of proposed utility interruptions.
 - 2. Obtain Owner's written permission before proceeding with utility interruptions.
- D. Noise, Vibration, Dust, and Odors: Coordinate operations that may result in high levels of noise and vibration, dust, odors, or other disruption to Owner occupancy with Owner.
 - 1. Notify Architect and Owner not less than seven days in advance of proposed disruptive operations.
 - 2. Obtain Owner's written permission before proceeding with disruptive operations.
- E. Smoking and Controlled Substance Restrictions: Use of tobacco products, alcoholic beverages, and other controlled substances on Project site is not permitted.

1.8 SPECIFICATION AND DRAWING CONVENTIONS

- A. Specification Content: The Specifications use certain conventions for the style of language and the intended meaning of certain terms, words, and phrases when used in particular situations. These conventions are as follows:
 - 1. Imperative mood and streamlined language are generally used in the Specifications. The words "shall," "shall be," or "shall comply with," depending on the context, are implied where a colon (:) is used within a sentence or phrase.
 - 2. Text Color: Text used in the Specifications, including units of measure, manufacturer and product names, and other text may appear in multiple colors or underlined as part of a hyperlink; no emphasis is implied by text with these characteristics.
 - 3. Hypertext: Text used in the Specifications may contain hyperlinks. Hyperlinks may allow for access to linked information that is not residing in the Specifications. Unless otherwise indicated, linked information is not part of the Contract Documents.
 - 4. Specification requirements are to be performed by Contractor unless specifically stated otherwise.
- B. Division 00 Contracting Requirements: General provisions of the Contract, including General and Supplementary Conditions, apply to all Sections of the Specifications.
- C. Division 01 General Requirements: Requirements of Sections in Division 01 apply to the Work of all Sections in the Specifications.

PART 2 - PRODUCTS (Not Used)

PART 3 - EXECUTION (Not Used)

END OF SECTION 01 1000

SECTION 01 2100 - ALLOWANCES

PART 1 - GENERAL

1.1 SUMMARY

- A. Section includes administrative and procedural requirements governing allowances.
- B. Types of allowances include the following:
 - 1. Contingency allowances.
 - 2. Lump-Sum allowances.

1.2 SELECTION AND PURCHASE

- A. At the earliest practical date after award of the Contract, advise Architect of the date when final selection, or purchase and delivery, of each product or system described by an allowance must be completed by the Owner to avoid delaying the Work.
- B. At Architect's request, obtain proposals for each allowance for use in making final selections. Include recommendations that are relevant to performing the Work.
- C. Purchase products and systems selected by Architect from the designated supplier.

1.3 ACTION SUBMITTALS

- A. Submit proposals for purchase of products or systems included in allowances in the form specified for Change Orders.

1.4 INFORMATIONAL SUBMITTALS

- A. Submit invoices or delivery slips to show actual quantities of materials delivered to the site for use in fulfillment of each allowance.
- B. Submit time sheets and other documentation to show labor time and cost for installation of allowance items that include installation as part of the allowance.
- C. Coordinate and process submittals for allowance items in same manner as for other portions of the Work.

1.5 LUMP-SUM ALLOWANCES

- A. Allowance shall include cost to Contractor of specific products and materials ordered by Owner or selected by Architect under allowance and shall include taxes, freight, and delivery to Project site.
- B. Unless otherwise indicated, Contractor's costs for receiving and handling at Project site, labor, installation, overhead and profit, and similar costs related to products and materials ordered by Owner or selected by Architect under allowance shall be included as part of the Contract Sum and not part of the allowance.

1.6 CONTINGENCY ALLOWANCES

- A. Use the contingency allowance only as directed by Architect for Owner's purposes and only by Change Orders that indicate amounts to be charged to the allowance.
- B. Contractor's overhead, profit, and related costs for products and equipment ordered by Owner under the contingency allowance are included in the allowance and are not part of the Contract Sum. These costs include delivery, installation, taxes, insurance, equipment rental, and similar costs.
- C. Change Orders authorizing use of funds from the contingency allowance will include Contractor's related costs and reasonable overhead and profit.
- D. At Project closeout, credit unused amounts remaining in the contingency allowance to Owner by Change Order.

1.7 ADJUSTMENT OF ALLOWANCES

- A. Allowance Adjustment: To adjust allowance amounts, prepare a Change Order proposal based on the difference between purchase amount and the allowance, multiplied by final measurement of work-in-place where applicable. If applicable, include reasonable allowances for cutting losses, tolerances, mixing wastes, normal product imperfections, and similar margins.
 - 1. Include installation costs in purchase amount only where indicated as part of the allowance.
 - 2. If requested, prepare explanation and documentation to substantiate distribution of overhead costs and other markups.
 - 3. Submit substantiation of a change in scope of Work, if any, claimed in Change Orders related to unit-cost allowances.
 - 4. Owner reserves the right to establish the quantity of work-in-place by independent quantity survey, measure, or count.

- B. Submit claims for increased costs because of a change in scope or nature of the allowance described in the Contract Documents, whether for the purchase order amount or Contractor's handling, labor, installation, overhead, and profit.
 - 1. Do not include Contractor's or subcontractor's indirect expense in the Change Order cost amount unless it is clearly shown that the nature or extent of Work has changed from what could have been foreseen from information in the Contract Documents.
 - 2. No change to Contractor's indirect expense is permitted for selection of higher- or lower-priced materials or systems of the same scope and nature as originally indicated.

PART 2 - PRODUCTS (Not Used)

PART 3 - EXECUTION

3.1 EXAMINATION

- A. Examine products covered by an allowance promptly on delivery for damage or defects. Return damaged or defective products to manufacturer for replacement.

3.2 PREPARATION

- A. Coordinate materials and their installation for each allowance with related materials and installations to ensure that each allowance item is completely integrated and interfaced with related work.

3.3 SCHEDULE OF ALLOWANCES

- A. Allowance No. 1: Contingency Allowance: Include contingency allowances as follows for use according to Owner's written instructions.
 - 1. Single Prime Contract: **Twenty-Five Thousand dollars (\$12,500.00).**
- B. Allowance No. 2: Lump-Sum Allowance: Include the sum of **Seven Thousand Five Hundred Dollars (\$7,500.00)**. Include Masonry Cleaning, as specified in Section 04 0110 "Masonry Cleaning", Brick Masonry Repair, as specified in Section 04 0120.63 "Brick Masonry Repair", and Brick Masonry Repointing, as specified in Section 04 0120.64 "Brick Masonry Repointing".
 - 1. This allowance includes material cost receiving, handling, and installation and Contractor overhead and profit.

END OF SECTION 01 2100

SECTION 01 2500 - SUBSTITUTION PROCEDURES

PART 1 - GENERAL

1.1 SUMMARY

- A. Section includes administrative and procedural requirements for substitutions.
- B. Related Requirements:
 - 1. Section 00 2600 "Procurement Substitution Procedures" for requirements for substitution requests prior to award of Contract.
 - 2. Section 01 6000 "Product Requirements" for requirements for submitting comparable product submittals for products by listed manufacturers.

1.2 DEFINITIONS

- A. Substitutions: Changes in products, materials, equipment, and methods of construction from those required by the Contract Documents and proposed by Contractor.
 - 1. Substitutions for Cause: Changes proposed by Contractor that are required due to changed Project conditions, such as unavailability of product, regulatory changes, or unavailability of required warranty terms.
 - 2. Substitutions for Convenience: Changes proposed by Contractor or Owner that are not required in order to meet other Project requirements but may offer advantage to Contractor or Owner.

1.3 ACTION SUBMITTALS

- A. Substitution Requests: Submit three copies of each request for consideration. Identify product or fabrication or installation method to be replaced. Include Specification Section number and title and Drawing numbers and titles.
 - 1. Substitution Request Form: Use CSI Substitution form bound into the Project Manual as appended to this Section.
 - 2. Documentation: Show compliance with requirements for substitutions and the following, as applicable:
 - a. Statement indicating why specified product or fabrication or installation method cannot be provided, if applicable.
 - b. Coordination of information, including a list of changes or revisions needed to other parts of the Work and to construction performed by Owner and separate contractors that will be necessary to accommodate proposed substitution.

- c. Detailed comparison of significant qualities of proposed substitutions with those of the Work specified. Include annotated copy of applicable Specification Section. Significant qualities may include attributes, such as performance, weight, size, durability, visual effect, sustainable design characteristics, warranties, and specific features and requirements indicated. Indicate deviations, if any, from the Work specified.
 - d. Product Data, including drawings and descriptions of products and fabrication and installation procedures.
 - e. Samples, where applicable or requested.
 - f. Certificates and qualification data, where applicable or requested.
 - g. List of similar installations for completed projects, with project names and addresses as well as names and addresses of architects and owners.
 - h. Material test reports from a qualified testing agency, indicating and interpreting test results for compliance with requirements indicated.
 - i. Research reports evidencing compliance with building code in effect for Project, from ICC-ES.
 - j. Detailed comparison of Contractor's construction schedule using proposed substitutions with products specified for the Work, including effect on the overall Contract Time. If specified product or method of construction cannot be provided within the Contract Time, include letter from manufacturer, on manufacturer's letterhead, stating date of receipt of purchase order, lack of availability, or delays in delivery.
 - k. Cost information, including a proposal of change, if any, in the Contract Sum.
 - l. Contractor's certification that proposed substitution complies with requirements in the Contract Documents, except as indicated in substitution request, is compatible with related materials and is appropriate for applications indicated.
 - m. Contractor's waiver of rights to additional payment or time that may subsequently become necessary because of failure of proposed substitution to produce indicated results.
3. Architect's Action: If necessary, Architect will request additional information or documentation for evaluation within seven days of receipt of a request for substitution. Architect will notify Contractor of acceptance or rejection of proposed substitution within 15 days of receipt of request, or seven days of receipt of additional information or documentation, whichever is later.
- a. Forms of Acceptance: Change Order, Construction Change Directive, or Architect's Supplemental Instructions for minor changes in the Work.
 - b. Use product specified if Architect does not issue a decision on use of a proposed substitution within time allocated.

1.4 QUALITY ASSURANCE

- A. Compatibility of Substitutions: Investigate and document compatibility of proposed substitution with related products and materials. Engage a qualified testing agency to perform compatibility tests recommended by manufacturers.

1.5 PROCEDURES

- A. Coordination: Revise or adjust affected work as necessary to integrate work of the approved substitutions.

1.6 SUBSTITUTIONS

- A. Substitutions for Cause: Submit requests for substitution immediately on discovery of need for change, but not later than 15 days prior to time required for preparation and review of related submittals.
 - 1. Conditions: Architect will consider Contractor's request for substitution when the following conditions are satisfied. If the following conditions are not satisfied, Architect will return requests without action, except to record noncompliance with these requirements:
 - a. Requested substitution is consistent with the Contract Documents and will produce indicated results.
 - b. Substitution request is fully documented and properly submitted.
 - c. Requested substitution will not adversely affect Contractor's construction schedule.
 - d. Requested substitution has received necessary approvals of authorities having jurisdiction.
 - e. Requested substitution is compatible with other portions of the Work.
 - f. Requested substitution has been coordinated with other portions of the Work.
 - g. Requested substitution provides specified warranty.
 - h. If requested substitution involves more than one contractor, requested substitution has been coordinated with other portions of the Work, is uniform and consistent, is compatible with other products, and is acceptable to all contractors involved.
- B. Substitutions for Convenience: Architect will consider requests for substitution if received within 60 days after the Notice to Proceed. Requests received after that time may be considered or rejected at discretion of Architect.
 - 1. Conditions: Architect will consider Contractor's request for substitution when the following conditions are satisfied. If the following conditions are not satisfied, Architect will return requests without action, except to record noncompliance with these requirements:

- a. Requested substitution offers Owner a substantial advantage in cost, time, energy conservation, or other considerations, after deducting additional responsibilities Owner must assume. Owner's additional responsibilities may include compensation to Architect for redesign and evaluation services, increased cost of other construction by Owner, and similar considerations.
- b. Requested substitution does not require extensive revisions to the Contract Documents.
- c. Requested substitution is consistent with the Contract Documents and will produce indicated results.
- d. Substitution request is fully documented and properly submitted.
- e. Requested substitution will not adversely affect Contractor's construction schedule.
- f. Requested substitution has received necessary approvals of authorities having jurisdiction.
- g. Requested substitution is compatible with other portions of the Work.
- h. Requested substitution has been coordinated with other portions of the Work.
- i. Requested substitution provides specified warranty.
- j. If requested substitution involves more than one contractor, requested substitution has been coordinated with other portions of the Work, is uniform and consistent, is compatible with other products, and is acceptable to all contractors involved.

PART 2 - PRODUCTS (Not Used)

PART 3 - EXECUTION (Not Used)

END OF SECTION 01 2500



SUBSTITUTION REQUEST

(After the Bidding/Negotiating Phase)

Project: _____ Substitution Request Number: _____

From: _____
To: _____ Date: _____

A/E Project Number: _____
Re: _____ Contract For: _____

Specification Title: _____ Description: _____
Section: _____ Page: _____ Article/Paragraph: _____

Proposed Substitution: _____
Manufacturer: _____ Address: _____ Phone: _____
Trade Name: _____ Model No.: _____
Installer: _____ Address: _____ Phone: _____

History: ☐ New product ☐ 1-4 years old ☐ 5-10 years old ☐ More than 10 years old

Differences between proposed substitution and specified product: _____

☐ Point-by-point comparative data attached — REQUIRED BY A/E

Reason for not providing specified item: _____

Similar Installation:

Project: _____ Architect: _____
Address: _____ Owner: _____
_____ Date Installed: _____

Proposed substitution affects other parts of Work: ☐ No ☐ Yes; explain _____

Savings to Owner for accepting substitution: _____ (\$ _____).

Proposed substitution changes Contract Time: ☐ No ☐ Yes [Add] [Deduct] _____ days.

Supporting Data Attached: ☐ Drawings ☐ Product Data ☐ Samples ☐ Tests ☐ Reports ☐ _____

SECTION 01 2600 - CONTRACT MODIFICATION PROCEDURES

PART 1 - GENERAL

1.1 SUMMARY

- A. Section includes administrative and procedural requirements for handling and processing Contract modifications.

1.2 MINOR CHANGES IN THE WORK

- A. Architect will issue supplemental instructions authorizing minor changes in the Work, not involving adjustment to the Contract Sum or the Contract Time, on AIA Document G710.
 - 1. Work Change Proposal Requests issued by Architect are not instructions either to stop work in progress or to execute the proposed change.

1.3 PROPOSAL REQUESTS

- A. Owner-Initiated Proposal Requests: Architect will issue a detailed description of proposed changes in the Work that may require adjustment to the Contract Sum or the Contract Time. If necessary, the description will include supplemental or revised Drawings and Specifications.
 - 1. Work Change Proposal Requests issued by Architect are not instructions either to stop work in progress or to execute the proposed change.
 - 2. Within time specified in Proposal Request or 20 days, when not otherwise specified, after receipt of Proposal Request, submit a quotation estimating cost adjustments to the Contract Sum and the Contract Time necessary to execute the change.
 - a. Include an itemized list of quantities of products required or eliminated and unit costs, with total amount of purchases and credits to be made. If requested, furnish survey data to substantiate quantities.
 - b. Include an itemized list of hours for labor directly attributable to the change and unit costs with total amount of labor cost required.
 - c. Include itemized subcontractor, sub-subcontractor, and supplier quotes with the same substantiating documentation where changes involve such parties.
 - d. Indicate applicable taxes, delivery charges, equipment rental, and amounts of trade discounts.
 - e. Include overhead and profit as a separate line item with the percentage indicated. Deduct cost changes shall include deduct of overhead and profit.
 - f. Include an updated Contractor's construction schedule that indicates the effect of the change, including, but not limited to, changes in activity duration, start and finish times, and activity relationship. Use available total float before requesting an extension of the Contract Time.
 - g. Quotation Form: Use CSI Form 13.6D, "Proposal Worksheet Summary," and Form 13.6C, "Proposal Worksheet Detail" or forms acceptable to Architect.

- B. Contractor-Initiated Proposals: If latent or changed conditions require modifications to the Contract, Contractor may initiate a claim by submitting a request for a change to Architect.
1. Include a statement outlining reasons for the change and the effect of the change on the Work. Provide a complete description of the proposed change. Indicate the effect of the proposed change on the Contract Sum and the Contract Time.
 2. Include an itemized list of quantities of products required or eliminated and unit costs, with total amount of purchases and credits to be made. If requested, furnish survey data to substantiate quantities.
 3. Include an itemized list of hours for labor directly attributable to the change and unit costs with total amount of labor cost required.
 4. Include itemized subcontractor, sub-subcontractor, and supplier quotes with the same substantiating documentation where changes involve such parties.
 5. Indicate applicable taxes, delivery charges, equipment rental, and amounts of trade discounts.
 - a. Shipping and delivery: Additional costs for alternative shipping or expedited delivery in order for the Contractor to meet the contract Substantial Completion date will not be an additional cost to the Owner.
 6. Include overhead and profit as a separate line item with the percentage indicated. Deduct cost changes shall include deduct of overhead and profit.
 7. Include an updated Contractor's construction schedule that indicates the effect of the change, including, but not limited to, changes in activity duration, start and finish times, and activity relationship. Use available total float before requesting an extension of the Contract Time.
 8. Comply with requirements in Section 01 2500 "Substitution Procedures" if the proposed change requires substitution of one product or system for product or system specified.
 9. Work Change Proposal Request Form: Use CSI Form 13.6A, "Change Order Request (Proposal)," with attachments CSI Form 13.6D, "Proposal Worksheet Summary," and Form 13.6C, "Proposal Worksheet Detail" or form acceptable to Architect.
- C. Material costs shall be actual costs to the contractor, obtaining the materials through normal supply channels, including trade and quantity discounts. Utilizing "suggested pricing" from national pricing organizations for unit costs shall not be accepted. Upon request, the contractor or subcontractor shall submit evidence to substantiate the costs.
- D. Labor units shall be industry accepted standard labor hours to perform one unit of work. If the work is being performed in a location that is not considered to be standard working conditions for that specific task, additional labor shall be itemized.
- E. Labor rates shall be the actual rate paid for the workman category along with associated labor burden. Labor burden shall consist only of the mandatory fringe benefits, labor taxes, and labor insurances as affected by payroll. The owner reserves the right to reject any labor burden which is inconsistent with other similar contractors or where the fringe benefit cost is in excess of established labor agreements.
- F. Allowable markups for contractor and subcontractors include:
1. Overhead on work performed by own forces: **10% maximum.**
 2. Profit on work performed by own forces: **5% maximum.**

3. Commission on work performed by Subcontractors: **5% maximum.**
 4. Sales tax.
 5. Bond and permit costs where applicable.
 6. Overhead and profit markup will not be allowed on labor costs if overhead and profit is already included in hourly billing rates.
- G. No additional costs shall be allowed for:
1. Field supervision, office supervision, administration time, or project management time.
 2. Tool burden.
 3. Shop burden.
 4. Overhead/Profit applied to work performed by others.
 5. Overhead/Profit on aforementioned commission on work performed by Subcontractors.
 6. Cost adds that do not involve additional labor or additional material, such as, but not limited to, upgrades in shipping.
- H. Additional costs for travel and subsistence shall only be allowed if the proposal includes a request for extension of the completion date. Furthermore, those costs shall be proportional to the number of working days of the extension.
- I. Subcontractors shall compute their costs in the same manner as the contractor. Subcontractors are subject to the same markup constraints as described herein.
- J. For changes resulting in credit to the costs, no restocking fees for materials shall be applied by the contractor or subcontractors.
- K. Pricing submitted for any change proposal must be all-inclusive of all necessary and associated costs for the change at the time it is submitted. Once pricing is submitted, the price may not be rescinded, revised, or amended in any way thereafter. Contractor shall bear any additional cost associated with the change if it was not included in the change proposal pricing.

1.4 CHANGE ORDER PROCEDURES

- A. On Owner's approval of a Work Change Proposal Request, Architect will issue a Change Order for signatures of Owner and Contractor on AIA Document G701.

1.5 CONSTRUCTION CHANGE DIRECTIVE

- A. Construction Change Directive: Architect may issue a Construction Change Directive on AIA Document G714. Construction Change Directive instructs Contractor to proceed with a change in the Work, for subsequent inclusion in a Change Order.
1. Construction Change Directive contains a complete description of change in the Work. It also designates method to be followed to determine change in the Contract Sum or the Contract Time.
- B. Documentation: Maintain detailed records on a time and material basis of work required by the Construction Change Directive.

1. After completion of change, submit an itemized account and supporting data necessary to substantiate cost and time adjustments to the Contract.

PART 2 - PRODUCTS (Not Used)

PART 3 - EXECUTION (Not Used)

END OF SECTION 01 2600

SECTION 01 2900 - PAYMENT PROCEDURES

PART 1 - GENERAL

1.1 SUMMARY

- A. Section includes administrative and procedural requirements necessary to prepare and process Applications for Payment.

1.2 SCHEDULE OF VALUES

- A. Coordination: Coordinate preparation of the schedule of values with preparation of Contractor's construction schedule.
 - 1. Coordinate line items in the schedule of values with items required to be indicated as separate activities in Contractor's construction schedule.
 - 2. Submit the schedule of values to Architect at earliest possible date, but no later than seven days before the date scheduled for submittal of initial Applications for Payment.
- B. Format and Content: Use Project Manual table of contents as a guide to establish line items for the schedule of values. Provide at least one line item for each Specification Section.
 - 1. Arrange schedule of values consistent with format of AIA Document G703.
 - 2. Provide a breakdown of the Contract Sum in enough detail to facilitate continued evaluation of Applications for Payment and progress reports. Provide multiple line items for principal subcontract amounts in excess of five percent of the Contract Sum.
 - 3. Provide a separate line item in the schedule of values for each part of the Work where Applications for Payment may include materials or equipment purchased or fabricated and stored, but not yet installed.
 - a. Differentiate between items stored on-site and items stored off-site.
 - 4. Allowances: Provide a separate line item in the schedule of values for each allowance. Show line-item value of unit-cost allowances, as a product of the unit cost, multiplied by measured quantity. Use information indicated in the Contract Documents to determine quantities.
 - 5. Overhead Costs: Include total cost and proportionate share of general overhead and profit for each line item.
 - 6. Overhead Costs: Show cost of temporary facilities and other major cost items that are not direct cost of actual work-in-place as separate line items.
 - 7. Closeout Costs. Include separate line items under Contractor and principal subcontracts for Project closeout requirements in an amount totaling five percent of the Contract Sum and subcontract amount.

8. Schedule of Values Revisions: Revise the schedule of values when Change Orders or Construction Change Directives result in a change in the Contract Sum. Include at least one separate line item for each Change Order and Construction Change Directive.

1.3 APPLICATIONS FOR PAYMENT

- A. Each Application for Payment following the initial Application for Payment shall be consistent with previous applications and payments as certified by Architect and paid for by Owner.
- B. Payment Application Times: The date for each progress payment is indicated in the Agreement between Owner and Contractor. The period of construction work covered by each Application for Payment is the period indicated in the Agreement.
- C. Application for Payment Forms: Use AIA Document G702 and AIA Document G703 as form for Applications for Payment.
- D. Application Preparation: Complete every entry on form. Notarize and execute by a person authorized to sign legal documents on behalf of Contractor. Architect will return incomplete applications without action.
 1. Entries shall match data on the schedule of values and Contractor's construction schedule. Use updated schedules if revisions were made.
 2. Include amounts for work completed following previous Application for Payment, whether or not payment has been received. Include only amounts for work completed at time of Application for Payment.
 3. Include amounts of Change Orders and Construction Change Directives issued before last day of construction period covered by application.
- E. Transmittal: Submit one signed and notarized original of each Application for Payment to Architect by a method ensuring receipt within 24 hours. One copy shall include waivers of lien and similar attachments if required.
 1. Transmit each copy with a transmittal form listing attachments and recording appropriate information about application.
- F. Waivers of Mechanic's Lien: With each Application for Payment, submit waivers of mechanic's lien from entities lawfully entitled to file a mechanic's lien arising out of the Contract and related to the Work covered by the payment.
 1. Submit partial waivers on each item for amount requested in previous application, after deduction for retainage, on each item.
 2. When an application shows completion of an item, submit conditional final or full waivers.
 3. Owner reserves the right to designate which entities involved in the Work must submit waivers.

4. Submit final Application for Payment with or preceded by conditional final waivers from every entity involved with performance of the Work covered by the application who is lawfully entitled to a lien.
 5. Waiver Forms: Submit executed waivers of lien on forms acceptable to Owner.
- G. Initial Application for Payment: Administrative actions and submittals that must precede or coincide with submittal of first Application for Payment include the following:
1. List of subcontractors.
 2. Schedule of values.
 3. Contractor's construction schedule (preliminary if not final).
 4. Products list (preliminary if not final).
 5. Sustainable design action plans, including preliminary project materials cost data.
 6. Schedule of unit prices.
 7. Submittal schedule (preliminary if not final).
 8. List of Contractor's staff assignments.
 9. List of Contractor's principal consultants.
 10. Copies of building permits.
 11. Copies of authorizations and licenses from authorities having jurisdiction for performance of the Work.
 12. Initial progress report.
 13. Report of preconstruction conference.
 14. Certificates of insurance and insurance policies.
 15. Performance and payment bonds.
 16. Data needed to acquire Owner's insurance.
- H. Application for Payment at Substantial Completion: After Architect issues the Certificate of Substantial Completion, submit an Application for Payment showing 100 percent completion for portion of the Work claimed as substantially complete.
1. Include documentation supporting claim that the Work is substantially complete and a statement showing an accounting of changes to the Contract Sum.
 2. This application shall reflect Certificate(s) of Substantial Completion issued previously for Owner occupancy of designated portions of the Work.
- I. Final Payment Application: After completing Project closeout requirements, submit final Application for Payment with releases and supporting documentation not previously submitted and accepted, including, but not limited, to the following:
1. Evidence of completion of Project closeout requirements.
 2. Insurance certificates for products and completed operations where required and proof that taxes, fees, and similar obligations were paid.
 3. Updated final statement, accounting for final changes to the Contract Sum.
 4. AIA Document G706.
 5. AIA Document G706A.
 6. AIA Document G707.
 7. Evidence that claims have been settled.

8. Final meter readings for utilities, a measured record of stored fuel, and similar data as of date of Substantial Completion or when Owner took possession of and assumed responsibility for corresponding elements of the Work.
9. Final liquidated damages settlement statement.

PART 2 - PRODUCTS (Not Used)

PART 3 - EXECUTION (Not Used)

END OF SECTION 01 2900

SECTION 01 3100 - PROJECT MANAGEMENT AND COORDINATION

PART 1 - GENERAL

1.1 SUMMARY

- A. Section includes administrative provisions for coordinating construction operations on Project including, but not limited to, the following:
 - 1. General coordination procedures.
 - 2. RFIs.
 - 3. Digital project management procedures.
 - 4. Project meetings.
- B. Related Requirements:
 - 1. Section 01 7300 "Execution" for procedures for coordinating general installation and field-engineering services, including establishment of benchmarks and control points.

1.2 INFORMATIONAL SUBMITTALS

- A. Subcontract List: Prepare a written summary identifying individuals or firms proposed for each portion of the Work, including those who are to furnish products or equipment fabricated to a special design. Include the following information in tabular form:
 - 1. Name, address, telephone number, and email address of entity performing subcontract or supplying products.
 - 2. Number and title of related Specification Section(s) covered by subcontract.
 - 3. Drawing number and detail references, as appropriate, covered by subcontract.

1.3 GENERAL COORDINATION PROCEDURES

- A. Coordination: Coordinate construction operations included in different Sections of the Specifications to ensure efficient and orderly installation of each part of the Work. Coordinate construction operations included in different Sections that depend on each other for proper installation, connection, and operation.
 - 1. Schedule construction operations in sequence required to obtain the best results where installation of one part of the Work depends on installation of other components, before or after its own installation.
 - 2. Coordinate installation of different components to ensure maximum performance and accessibility for required maintenance, service, and repair.
 - 3. Make adequate provisions to accommodate items scheduled for later installation.

- B. Administrative Procedures: Coordinate scheduling and timing of required administrative procedures with other construction activities to avoid conflicts and to ensure orderly progress of the Work. Such administrative activities include, but are not limited to, the following:
1. Preparation of Contractor's construction schedule.
 2. Preparation of the schedule of values.
 3. Installation and removal of temporary facilities and controls.
 4. Delivery and processing of submittals.
 5. Progress meetings.
 6. Preinstallation conferences.
 7. Project closeout activities.
 8. Startup and adjustment of systems.

1.4 REQUEST FOR INFORMATION (RFI)

- A. General: Immediately on discovery of the need for additional information, clarification, or interpretation of the Contract Documents, Contractor shall prepare and submit an RFI in the form specified.
1. Architect will return without response those RFIs submitted to Architect by other entities controlled by Contractor.
 2. Coordinate and submit RFIs in a prompt manner so as to avoid delays in Contractor's work or work of subcontractors.
- B. Content of the RFI: Include a detailed, legible description of item needing information or interpretation and the following:
1. Owner name.
 2. Owner's Project number.
 3. Name of Architect.
 4. Architect's Project number.
 5. Date.
 6. Name of Contractor.
 7. RFI number, numbered sequentially.
 8. RFI subject.
 9. Specification Section number and title and related paragraphs, as appropriate.
 10. Drawing number and detail references, as appropriate.
 11. Field dimensions and conditions, as appropriate.
 12. Contractor's suggested resolution. If Contractor's suggested resolution impacts the Contract Time or the Contract Sum, Contractor shall state impact in the RFI.
 13. Contractor's signature.
 14. Attachments: Include sketches, descriptions, measurements, photos, Product Data, Shop Drawings, coordination drawings, and other information necessary to fully describe items needing interpretation.

- C. RFI Forms: AIA Document G716 or software-generated form with substantially the same content as indicated above, acceptable to Architect.
- D. Architect's Action: Architect will review each RFI, determine action required, and respond. Allow seven days for Architect's response for each RFI. RFIs received by Architect after 1:00 p.m. will be considered as received the following working day.
 - 1. The following Contractor-generated RFIs will be returned without action:
 - a. Requests for approval of submittals.
 - b. Requests for approval of substitutions.
 - c. Requests for approval of Contractor's means and methods.
 - d. Requests for coordination information already indicated in the Contract Documents.
 - e. Requests for adjustments in the Contract Time or the Contract Sum.
 - f. Requests for interpretation of Architect's actions on submittals.
 - g. Incomplete RFIs or inaccurately prepared RFIs.
 - 2. Architect's action may include a request for additional information, in which case Architect's time for response will date from time of receipt by Architect of additional information.
 - 3. Architect's action on RFIs that may result in a change to the Contract Time or the Contract Sum may be eligible for Contractor to submit Change Proposal according to Section 01 2600 "Contract Modification Procedures."
 - a. If Contractor believes the RFI response warrants change in the Contract Time or the Contract Sum, notify Architect in writing within five days of receipt of the RFI response.
- E. RFI Log: Prepare, maintain, and submit a tabular log of RFIs organized by the RFI number. Submit log monthly. Use software log that is part of web-based Project management software. Include the following:
 - 1. Project name.
 - 2. Name and address of Contractor.
 - 3. Name and address of Architect.
 - 4. RFI number including RFIs that were returned without action or withdrawn.
 - 5. RFI description.
 - 6. Date the RFI was submitted.
 - 7. Date Architect's response was received.
- F. On receipt of Architect's action, update the RFI log and immediately distribute the RFI response to affected parties. Review response and notify Architect within three days if Contractor disagrees with response.

1.5 DIGITAL PROJECT MANAGEMENT PROCEDURES

- A. Use of Architect's Digital Data Files: Digital data files of Architect's BIM model and CAD drawings will be provided by Architect for Contractor's use during construction.
 - 1. Digital data files may be used by Contractor in preparing coordination drawings, Shop Drawings, and Project record Drawings.
 - 2. Architect makes no representations as to the accuracy or completeness of digital data files as they relate to Contract Drawings.
 - 3. Digital Drawing Software Program: Contract Drawings are available in Autodesk Revit 2023 & Autodesk AutoCAD 2023.
 - 4. Contractor shall execute a data licensing agreement in the form of AIA Document C106 Digital Data Licensing Agreement.
 - a. Architect shall be paid a service fee as described in AIA Document C106-2022, "Digital Data Licensing Agreement" for each request by the Contractor or Subcontractor in accordance with this Agreement. Electronic files of these sheets will be released upon receipt of the payment and the signed Agreement for electronic data
 - b. Subcontractors, and other parties granted access by Contractor to Architect's digital data files shall execute a data licensing agreement in the form of AIA Document C106.
- B. Web-Based Project Management Software Package: Provide, administer, and use web-based Project management software package for purposes of hosting and managing Project communication and documentation until Final Completion.
 - 1. Web-based Project management software includes, at a minimum, the following features:
 - a. Compilation of Project data, including Contractor, subcontractors, Architect, architect's consultants, Owner, and other entities involved in Project. Include names of individuals and contact information.
 - b. Access control for each entity for each workflow process, to determine entity's digital rights to create, modify, view, and print documents.
 - c. Document workflow planning, allowing customization of workflow between project entities.
 - d. Creation, logging, tracking, and notification for Project communications required in other Specification Sections, including, but not limited to, RFIs, submittals, Minor Changes in the Work, Construction Change Directives, and Change Orders.
 - e. Track status of each Project communication in real time, and log time and date when responses are provided.
 - f. Procedures for handling PDFs or similar file formats, allowing markups by each entity. Provide security features to lock markups against changes once submitted.
 - g. Processing and tracking of payment applications.
 - h. Processing and tracking of contract modifications.
 - i. Creating and distributing meeting minutes.

- j. Document management for Drawings, Specifications, and coordination drawings, including revision control.
 - k. Management of construction progress photographs.
 - l. Mobile device compatibility, including smartphones and tablets.
 - 2. Provide up to seven web-based Project management software user licenses for use of Owner, Architect, and Architect's consultants.
 - 3. At completion of Project, provide digital archive in format that is readable by common desktop software applications in format acceptable to Architect. Provide data in locked format to prevent further changes.
- C. PDF Document Preparation: Where PDFs are required to be submitted to Architect, prepare as follows:
- 1. Assemble complete submittal package into a single indexed file incorporating submittal requirements of a single Specification Section and transmittal form with links enabling navigation to each item.
 - 2. Name file with submittal number or other unique identifier, including revision identifier.
 - 3. Certifications: Where digitally submitted certificates and certifications are required, provide a digital signature with digital certificate on where indicated.

1.6 PROJECT MEETINGS

- A. General: Schedule and conduct meetings and conferences at Project site unless otherwise indicated.
- B. Preconstruction Conference: Architect will schedule and conduct a preconstruction conference before starting construction, at a time convenient to Owner and Architect, but no later than 15 days after execution of the Agreement.
- 1. Attendees: Authorized representatives of Owner Architect, and their consultants; Contractor and its superintendent; major subcontractors; suppliers; and other concerned parties shall attend the conference. Participants at the conference shall be familiar with Project and authorized to conclude matters relating to the Work.
 - 2. Agenda: Discuss items of significance that could affect progress, including the following:
 - a. Responsibilities and personnel assignments.
 - b. Tentative construction schedule.
 - c. Phasing.
 - d. Critical work sequencing and long lead items.
 - e. Designation of key personnel and their duties.
 - f. Lines of communications.
 - g. Use of web-based Project software.
 - h. Procedures for processing field decisions and Change Orders.
 - i. Procedures for RFIs.
 - j. Procedures for testing and inspecting.

- k. Procedures for processing Applications for Payment.
 - l. Distribution of the Contract Documents.
 - m. Submittal procedures.
 - n. Sustainable design requirements.
 - o. Preparation of Record Documents.
 - p. Use of the premises and existing building.
 - q. Work restrictions.
 - r. Working hours.
 - s. Owner's occupancy requirements.
 - t. Responsibility for temporary facilities and controls.
 - u. Procedures for moisture and mold control.
 - v. Procedures for disruptions and shutdowns.
 - w. Construction waste management and recycling.
 - x. Parking availability.
 - y. Office, work, and storage areas.
 - z. Equipment deliveries and priorities.
 - aa. First aid.
 - bb. Security.
 - cc. Progress cleaning.
 - 3. Minutes: Entity responsible for conducting meeting will record and distribute meeting minutes.
- C. Preinstallation Conferences: Conduct a preinstallation conference at Project site before each construction activity when required by other sections and when required for coordination with other construction.
- 1. Attendees: Installer and representatives of manufacturers and fabricators involved in or affected by the installation and its coordination or integration with other materials and installations that have preceded or will follow, shall attend the meeting. Advise Architect of scheduled meeting dates.
 - 2. Agenda: Review progress of other construction activities and preparations for the particular activity under consideration, including requirements for the following:
 - a. Contract Documents.
 - b. Options.
 - c. Related RFIs.
 - d. Related Change Orders.
 - e. Purchases.
 - f. Deliveries.
 - g. Submittals.
 - h. Sustainable design requirements.
 - i. Review of mockups.
 - j. Possible conflicts.
 - k. Compatibility requirements.
 - l. Time schedules.

- m. Weather limitations.
 - n. Manufacturer's written instructions.
 - o. Warranty requirements.
 - p. Compatibility of materials.
 - q. Acceptability of substrates.
 - r. Temporary facilities and controls.
 - s. Space and access limitations.
 - t. Regulations of authorities having jurisdiction.
 - u. Testing and inspecting requirements.
 - v. Installation procedures.
 - w. Coordination with other work.
 - x. Required performance results.
 - y. Protection of adjacent work.
 - z. Protection of construction and personnel.
 - 3. Record significant conference discussions, agreements, and disagreements, including required corrective measures and actions.
 - 4. Reporting: Distribute minutes of the meeting to each party present and to other parties requiring information.
 - 5. Do not proceed with installation if the conference cannot be successfully concluded. Initiate whatever actions are necessary to resolve impediments to performance of the Work and reconvene the conference at earliest feasible date.
- D. Progress Meetings: Conduct progress meetings at weekly or biweekly intervals as dictated by the amount of activity happening during the course of the Project.
- 1. Coordinate dates of meetings with preparation of payment requests.
 - 2. Attendees: In addition to representatives of Owner and Architect, each contractor, subcontractor, supplier, and other entity concerned with current progress or involved in planning, coordination, or performance of future activities shall be represented at these meetings. All participants at the meeting shall be familiar with Project and authorized to conclude matters relating to the Work.
 - 3. Agenda: Review and correct or approve minutes of previous progress meeting. Review other items of significance that could affect progress. Include topics for discussion as appropriate to status of Project.
 - a. Contractor's Construction Schedule: Review progress since the last meeting. Determine whether each activity is on time, ahead of schedule, or behind schedule, in relation to Contractor's construction schedule. Determine how construction behind schedule will be expedited; secure commitments from parties involved to do so. Discuss whether schedule revisions are required to ensure that current and subsequent activities will be completed within the Contract Time.
 - 1) Review schedule for next period.
 - b. Review present and future needs of each entity present, including the following:

- 1) Interface requirements.
 - 2) Sequence of operations.
 - 3) Resolution of BIM component conflicts.
 - 4) Status of submittals.
 - 5) Status of sustainable design documentation.
 - 6) Deliveries.
 - 7) Off-site fabrication.
 - 8) Access.
 - 9) Site use.
 - 10) Temporary facilities and controls.
 - 11) Progress cleaning.
 - 12) Quality and work standards.
 - 13) Status of correction of deficient items.
 - 14) Field observations.
 - 15) Status of RFIs.
 - 16) Status of Proposal Requests.
 - 17) Pending changes.
 - 18) Status of Change Orders.
 - 19) Pending claims and disputes.
 - 20) Documentation of information for payment requests.
4. Minutes: Entity responsible for conducting the meeting will record and distribute the meeting minutes to each party present and to parties requiring information.
- a. Schedule Updating: Revise Contractor's construction schedule after each progress meeting where revisions to the schedule have been made or recognized. Issue revised schedule concurrently with the report of each meeting.

PART 2 - PRODUCTS (Not Used)

PART 3 - EXECUTION (Not Used)

END OF SECTION 01 3100

AIA[®] Document C106[™] – 2022

Digital Data Licensing Agreement

AGREEMENT made as of the day of in the year
(In words, indicate day, month, and year.)

BETWEEN the Party transmitting Digital Data (“Transmitting Party”):
(Name, address, and contact information, including electronic addresses)

Ackerman-Estvold, Engineering & Management Consulting, Inc.
1907 17th St SE
Minot, ND 58701
Ph. 701-837-8737

and the Party receiving the Digital Data (“Receiving Party”):
(Name, address, and contact information, including electronic addresses)

for the following Project:
(Name and location or address of the Project)

for the following Digital Data (“Digital Data”):
(Identify below, in detail, the information created or stored in digital form that the Parties intend to be subject to this Agreement.)

The Transmitting Party and Receiving Party agree as follows.

TABLE OF ARTICLES

- 1 GENERAL PROVISIONS
- 2 TRANSMISSION OF DIGITAL DATA
- 3 LICENSE CONDITIONS
- 4 LICENSING FEE OR OTHER COMPENSATION

ARTICLE 1 GENERAL PROVISIONS

§ 1.1 The purpose of this Agreement is to grant a license from the Transmitting Party to the Receiving Party for the Receiving Party’s use of Digital Data and to set forth the license terms.

ADDITIONS AND DELETIONS:

The author of this document has added information needed for its completion. The author may also have revised the text of the original AIA standard form. An *Additions and Deletions Report* that notes added information as well as revisions to the standard form text is available from the author and should be reviewed. A vertical line in the left margin of this document indicates where the author has added necessary information and where the author has added to or deleted from the original AIA text.

This document has important legal consequences. Consultation with an attorney is encouraged with respect to its completion or modification.

ELECTRONIC COPYING of any portion of this AIA[®] Document to another electronic file is prohibited and constitutes a violation of copyright laws as set forth in the footer of this document.

§ 1.2 This Agreement is the entire and integrated agreement between the Parties. Except as specifically set forth herein, this Agreement does not create any other contractual relationship between the Parties.

§ 1.3 Confidential Digital Data is Digital Data containing confidential or business proprietary information that the Transmitting Party designates as “confidential.”

ARTICLE 2 TRANSMISSION OF DIGITAL DATA

§ 2.1 The Transmitting Party grants to the Receiving Party a nonexclusive limited license to use the Digital Data solely and exclusively for the uses, and in accordance with the terms, set forth in Article 3.

§ 2.2 Only the Receiving Party is permitted to access and use the Digital Data. Unlicensed and unauthorized access or use by third parties is strictly prohibited except as set forth in Section 2.4.1.

§ 2.3 The transmission of Digital Data constitutes a warranty by the Transmitting Party to the Receiving Party that the Transmitting Party is the copyright owner of the Digital Data or otherwise has permission to transmit the Digital Data to the Receiving Party for its use on the Project in accordance with the terms and conditions of this Agreement.

§ 2.4 Where the Transmitting Party has designated information furnished pursuant to this Agreement as “confidential,” the Receiving Party shall keep the information confidential and shall not disclose it to any other person or entity except as set forth in Section 2.4.1.

§ 2.4.1 The Receiving Party may disclose Confidential Digital Data after seven (7) days’ notice to the Transmitting Party where disclosure is required by law, including a subpoena or other form of compulsory legal process issued by a court or governmental entity, or by court or arbitrator(s) order. The Receiving Party may also disclose Confidential Digital Data to its employees, consultants, sureties, subcontractors and their employees, sub-subcontractors, and others who need to know the content of such information solely and exclusively for the Project and who agree to maintain the confidentiality of such information.

§ 2.5 By transmitting Digital Data, the Transmitting Party does not convey any ownership right in the Digital Data or in the software used to generate the Digital Data. Unless otherwise granted in a separate license, the Receiving Party’s right to use, modify, or further transmit Digital Data is specifically limited to those uses, and in accordance with the terms, set forth in Article 3, and nothing contained in this Agreement conveys any other right to use the Digital Data.

§ 2.6 To the fullest extent permitted by law, the Receiving Party shall indemnify and defend the Transmitting Party from and against all claims arising from or related to the Receiving Party’s modification to, or unlicensed use of, the Digital Data.

§ 2.7 Transmission of the Digital Data does not abridge or extinguish the Transmitting Party’s rights, including, to the extent applicable, exclusive ownership interest, in such information under all applicable state, federal, and international laws including, without limitation, laws governing the protection of copyrights and intellectual property.

§ 2.8 The provisions of this Article 2 shall survive the termination of this Agreement.

ARTICLE 3 LICENSE CONDITIONS

§ 3.1 The Receiving Party may use and rely upon the Digital Data to the extent set forth in this Article 3.
(Choose only one option below.)

☒ § 3.1.1 The Digital Data is transmitted solely for the Receiving Party’s information. Receiving Party acknowledges that any use of the Digital Data shall be at Receiving Party’s sole risk. The Receiving Party accepts the Digital Data “as is” without any warranty or representations from the Transmitting Party as to whether the Digital Data is accurate, complete, or fit for use as intended by the Receiving Party. The Receiving Party is solely responsible for verifying whether the Digital Data is accurate, complete, or fit for the Receiving Party’s intended use.

☒ § 3.1.2 Other:

(Identify terms, permitted uses, or other conditions related to the Digital Data.)

The Receiving Party shall not rely upon the Digital Data as a substitute for field-verified dimensions.

§ 3.2 If no specific terms or uses are selected or set forth in Section 3.1, then the Receiving Party may use the Digital Data at its sole risk pursuant to the terms and conditions set forth in Section 3.1.1.

ARTICLE 4 LICENSING FEE OR OTHER COMPENSATION

The Receiving Party agrees to pay the Transmitting Party the following fee or other compensation for the Receiving Party's use of the Digital Data:

(State the fee, in dollars, or other method by which the Receiving Party will compensate the Transmitting Party for the Receiving Party's use of the Digital Data.)

Hourly per attached Rate Schedule.

This Agreement is entered into as of the day and year first written above and terminates one year from said date, except as set forth below.

(Indicate when this Agreement will terminate, if other than one year from the date it was entered into, and other conditions related to termination.)

TRANSMITTING PARTY *(Signature)*

(Printed name and title)

RECEIVING PARTY *(Signature)*

(Printed name and title)

2024

Rate Schedule

WWW.ACKERMAN-ESTVOLD.COM

CLASSIFICATION	HOURLY RATE	ITEM	RATE
Engineer 1	\$145	Mileage	IRS Rate
Engineer 2	\$165	Photocopies	\$0.25/copy
Engineer 3	\$185	Plots	\$1.00/s.f.
Engineer 4	\$205	Outside Services *	Cost x 1.10
Engineer 5	\$225	Out of Pocket Expenses	At Cost
Engineer 6	\$245		
Engineer 7	\$265		
Architect 1	\$140		
Architect 2	\$165		
Architect 3	\$190		
Architect 4	\$215		
Architect 5	\$240		
Landscape Architect 1	\$140		
Landscape Architect 2	\$165		
Landscape Architect 3	\$190		
Landscape Architect 4	\$215		
Landscape Architect 5	\$240		
Technician 1	\$95		
Technician 2	\$120		
Technician 3	\$145		
Technician 4	\$170		
Technician 5	\$195		
Technician 6	\$220		
Administrative 1	\$90		
Administrative 2	\$125		
Administrative 3	\$165		
Administrative 4	\$190		

*Includes laboratory testing, architectural and engineering consultants, surveying, etc.
 ** Includes telephone, postage, subsistence, technical literature, equipment rental, etc.

Notes:

- (1) Rates are subject to increase annually on January 1.
- (2) Overtime will be billed at 1.5x the listed rates for Technicians and some Administrative staff.
- (3) Regardless of hours worked, all work on Sundays or holidays acknowledged by Ackerman-Estvold shall be considered overtime if required by the client or contract.



SECTION 01 3200 - CONSTRUCTION PROGRESS DOCUMENTATION

PART 1 - GENERAL

1.1 SUMMARY

- A. Section includes administrative and procedural requirements for documenting the progress of construction during performance of the Work, including the following:
 - 1. Contractor's Construction Schedule.
 - 2. Construction schedule updating reports.
 - 3. Site condition reports.

1.2 DEFINITIONS

- A. Activity: A discrete part of a project that can be identified for planning, scheduling, monitoring, and controlling the construction Project. Activities included in a construction schedule consume time and resources.
 - 1. Critical Activity: An activity on the critical path that must start and finish on the planned early start and finish times.
 - 2. Predecessor Activity: An activity that precedes another activity in the network.
 - 3. Successor Activity: An activity that follows another activity in the network.
- B. CPM: Critical path method, which is a method of planning and scheduling a construction project where activities are arranged based on activity relationships. Network calculations determine when activities can be performed and the critical path of Project.
- C. Critical Path: The longest connected chain of interdependent activities through the network schedule that establishes the minimum overall Project duration and contains no float.
- D. Event: The starting or ending point of an activity.
- E. Float: The measure of leeway in starting and completing an activity.
 - 1. Float time is not for the exclusive use or benefit of either Owner or Contractor, but is a jointly owned, expiring Project resource available to both parties as needed to meet schedule milestones and Contract completion date.
 - 2. Free float is the amount of time an activity can be delayed without adversely affecting the early start of the successor activity.
 - 3. Total float is the measure of leeway in starting or completing an activity without adversely affecting the planned Project completion date.

1.3 INFORMATIONAL SUBMITTALS

- A. Format for Submittals: Submit required submittals in the following format:
 - 1. PDF file.
- B. Startup Network Diagram: Of size required to display entire network for entire construction period. Show logic ties for activities.
- C. Contractor's Construction Schedule: Initial schedule, of size required to display entire schedule for entire construction period.
 - 1. Submit a working digital copy of schedule, using software indicated, and labeled to comply with requirements for submittals.
- D. CPM Reports: Concurrent with CPM schedule, submit each of the following reports. Format for each activity in reports to contain activity number, activity description, original duration, remaining duration, early start date, early finish date, late start date, late finish date, and total float in calendar days.
 - 1. Activity Report: List of activities sorted by activity number and then early start date, or actual start date if known.
 - 2. Logic Report: List of preceding and succeeding activities for each activity, sorted in ascending order by activity number and then by early start date, or actual start date if known.
 - 3. Total Float Report: List of activities sorted in ascending order of total float.
- E. Construction Schedule Updating Reports: Submit with Applications for Payment.
- F. Site Condition Reports: Submit at time of discovery of differing conditions.

1.4 COORDINATION

- A. Coordinate Contractor's Construction Schedule with the schedule of values, list of subcontracts, submittal schedule, progress reports, payment requests, and other required schedules and reports.
 - 1. Secure time commitments for performing critical elements of the Work from entities involved.
 - 2. Coordinate each construction activity in the network with other activities and schedule them in proper sequence.

1.5 CONTRACTOR'S CONSTRUCTION SCHEDULE

- A. Computer Scheduling Software: Prepare schedules using current version of a program that is capable of managing construction schedules.
- B. Time Frame: Extend schedule from date established for commencement of the Work to date of final completion.
 - 1. Contract completion date to not be changed by submission of a schedule that shows an early completion date, unless specifically authorized by Change Order.
- C. Activities: Treat each floor or separate area as a separate numbered activity for each main element of the Work. Comply with the following:
 - 1. Activity Duration: Define activities so no activity is longer than 20 days, unless specifically allowed by Architect.
 - 2. Procurement Activities: Include procurement process activities for the following long lead items and major items, requiring a cycle of more than 60 days, as separate activities in schedule. Procurement cycle activities include, but are not limited to, submittals, approvals, purchasing, fabrication, and delivery.
 - 3. Submittal Review Time: Include review and resubmittal times indicated in Section 01 3300 "Submittal Procedures" in schedule. Coordinate submittal review times in Contractor's Construction Schedule with submittal schedule.
 - 4. Startup and Testing Time: Include no fewer than 15 days for startup and testing.
 - 5. Commissioning Time: Include no fewer than 15 days for commissioning.
 - 6. Substantial Completion: Indicate completion in advance of date established for Substantial Completion, and allow time for Architect's administrative procedures necessary for certification of Substantial Completion.
 - 7. Punch List and Final Completion: Include not more than 30 days for completion of punch list items and final completion.
- D. Constraints: Include constraints and work restrictions indicated in the Contract Documents and as follows in schedule, and show how the sequence of the Work is affected.
 - 1. Phasing: Arrange list of activities on schedule by phase.
 - 2. Owner-Furnished Products: Include a separate activity for each product. Include delivery date indicated in Section 01 1000 "Summary." Delivery dates indicated stipulate the earliest possible delivery date.
 - 3. Work Restrictions: Show the effect of the following items on the schedule:
 - a. Coordination with existing construction.
 - b. Limitations of continued occupancies.
 - c. Uninterruptible services.
 - d. Partial occupancy before Substantial Completion.
 - e. Use-of-premises restrictions.
 - f. Provisions for future construction.
 - g. Seasonal variations.

- h. Environmental control.
- E. Milestones: Include milestones indicated in the Contract Documents in schedule, including, but not limited to, the Notice to Proceed, Substantial Completion, and final completion.
- F. Upcoming Work Summary: Prepare summary report indicating activities scheduled to occur or commence prior to submittal of next schedule update. Summarize the following issues:
 - 1. Unresolved issues.
 - 2. Unanswered Requests for Information.
 - 3. Rejected or unreturned submittals.
 - 4. Notations on returned submittals.
 - 5. Pending modifications affecting the Work and the Contract Time.
- G. Contractor's Construction Schedule Updating: At monthly intervals, update schedule to reflect actual construction progress and activities. Issue schedule one week before each regularly scheduled progress meeting.
 - 1. Revise schedule immediately after each meeting or other activity where revisions have been recognized or made. Issue updated schedule concurrently with the report of each such meeting.
 - 2. Include a report with updated schedule that indicates every change, including, but not limited to, changes in logic, durations, actual starts and finishes, and activity durations.
 - 3. As the Work progresses, indicate final completion percentage for each activity.
- H. Recovery Schedule: When periodic update indicates the Work is 14 or more calendar days behind the current approved schedule, submit a separate recovery schedule indicating means by which Contractor intends to regain compliance with the schedule. Indicate changes to working hours, working days, crew sizes, equipment required to achieve compliance, and date by which recovery will be accomplished.
- I. Distribution: Distribute copies of approved schedule to Architect Owner, separate contractors, testing and inspecting agencies, and other parties identified by Contractor with a need-to-know schedule responsibility.
 - 1. Post copies in Project meeting rooms and temporary field offices.
 - 2. When revisions are made, distribute updated schedules to the same parties and post in the same locations. Delete parties from distribution when they have completed their assigned portion of the Work and are no longer involved in performance of construction activities.

1.6 GANTT-CHART SCHEDULE REQUIREMENTS

- A. Gantt-Chart Schedule: Submit a comprehensive, fully developed, horizontal, Gantt-chart-type, Contractor's Construction Schedule within 30 days of date established for the Notice to Proceed.

- B. Preparation: Indicate each significant construction activity separately. Identify first workday of each week with a continuous vertical line.
 - 1. For construction activities that require three months or longer to complete, indicate an estimated completion percentage in 10 percent increments within time bar.

1.7 CPM SCHEDULE REQUIREMENTS

- A. Prepare network diagrams using AON (activity-on-node) format.
- B. Startup Network Diagram: Submit diagram within 14 days of date established for the Notice to Proceed. Outline significant construction activities for the first 90 days of construction. Include skeleton diagram for the remainder of the Work and a cash requirement prediction based on indicated activities.
- C. CPM Schedule: Prepare Contractor's Construction Schedule using a time-scaled CPM network analysis diagram for the Work.
 - 1. Develop network diagram in sufficient time to submit CPM schedule so it can be accepted for use no later than 30 days after date established for the Notice to Proceed.
 - a. Failure to include any work item required for performance of this Contract must not excuse Contractor from completing all work within applicable completion dates.
 - 2. Conduct educational workshops to train and inform key Project personnel, including subcontractors' personnel, in proper methods of providing data and using CPM schedule information.
 - 3. Establish procedures for monitoring and updating CPM schedule and for reporting progress. Coordinate procedures with progress meeting and payment request dates.
 - 4. Use "one workday" as the unit of time for individual activities. Indicate nonworking days and holidays incorporated into the schedule to coordinate with the Contract Time.
- D. CPM Schedule Preparation: Prepare a list of all activities required to complete the Work. Using the startup network diagram, prepare a skeleton network to identify probable critical paths.
 - 1. Activities: Indicate the estimated time duration, sequence requirements, and relationship of each activity in relation to other activities. Include estimated time frames for the following activities:
 - a. Preparation and processing of submittals.
 - b. Mobilization and demobilization.
 - c. Purchase of materials.
 - d. Delivery.
 - e. Fabrication.
 - f. Utility interruptions.

- g. Installation.
 - h. Work by Owner that may affect or be affected by Contractor's activities.
 - i. Testing and inspection.
 - j. Commissioning.
 - k. Punch list and final completion.
 - l. Activities occurring following final completion.
- 2. Critical Path Activities: Identify critical path activities, including those for interim completion dates. Scheduled start and completion dates to be consistent with Contract milestone dates.
- 3. Processing: Process data to produce output data on a computer-drawn, time-scaled network. Revise data, reorganize activity sequences, and reproduce as often as necessary to produce the CPM schedule within the limitations of the Contract Time.
- 4. Format: Mark the critical path. Locate the critical path near center of network; locate paths with most float near the edges.
 - a. Subnetworks on separate sheets are permissible for activities clearly off the critical path.
- E. Contract Modifications: For each proposed contract modification and concurrent with its submission, prepare a time-impact analysis using a network fragment to demonstrate the effect of the proposed change on the overall Project schedule.
- F. Initial Issue of Schedule: Prepare initial network diagram from a sorted activity list indicating straight "early start-total float." Identify critical activities. Prepare tabulated reports showing the following:
 - 1. Contractor or subcontractor and the Work or activity.
 - 2. Description of activity.
 - 3. Main events of activity.
 - 4. Immediate preceding and succeeding activities.
 - 5. Early and late start dates.
 - 6. Early and late finish dates.
 - 7. Activity duration in workdays.
 - 8. Total float or slack time.
 - 9. Average size of workforce.
 - 10. Dollar value of activity (coordinated with the schedule of values).
- G. Schedule Updating: Concurrent with making revisions to schedule, prepare tabulated reports showing the following:
 - 1. Identification of activities that have changed.
 - 2. Changes in early and late start dates.
 - 3. Changes in early and late finish dates.
 - 4. Changes in activity durations in workdays.
 - 5. Changes in the critical path.
 - 6. Changes in total float or slack time.

7. Changes in the Contract Time.

1.8 REPORTS

- A. Site Condition Reports: Immediately on discovery of a difference between site conditions and the Contract Documents, prepare and submit a detailed report. Submit with a Request for Information. Include a detailed description of the differing conditions, together with recommendations for changing the Contract Documents.

PART 2 - PRODUCTS (Not Used)

PART 3 - EXECUTION (Not Used)

END OF SECTION 01 3200

SECTION 01 3300 - SUBMITTAL PROCEDURES

PART 1 - GENERAL

1.1 SUMMARY

- A. Section Includes:
 - 1. Submittal schedule requirements.
 - 2. Administrative and procedural requirements for submittals.

1.2 DEFINITIONS

- A. Action Submittals: Written and graphic information and physical samples that require Architect's responsive action. Action submittals are those submittals indicated in individual Specification Sections as "action submittals."
- B. Informational Submittals: Written and graphic information and physical samples that do not require Architect's responsive action. Submittals may be rejected for not complying with requirements. Informational submittals are those submittals indicated in individual Specification Sections as "informational submittals."

1.3 SUBMITTAL SCHEDULE

- A. Submittal Schedule: Submit, as an action submittal, a list of submittals, arranged in chronological order by dates required by construction schedule. Include time required for review, ordering, manufacturing, fabrication, and delivery when establishing dates. Include additional time required for making corrections or revisions to submittals noted by Architect and additional time for handling and reviewing submittals required by those corrections.

1.4 SUBMITTAL FORMATS

- A. Submittal Information: Include the following information in each submittal:
 - 1. Project name.
 - 2. Date.
 - 3. Name of Architect.
 - 4. Name of Construction Manager.
 - 5. Name of Contractor.
 - 6. Name of firm or entity that prepared submittal.
 - 7. Names of subcontractor, manufacturer, and supplier.

8. Unique submittal number, including revision identifier. Include Specification Section number with sequential alphanumeric identifier; and alphanumeric suffix for resubmittals.
 9. Category and type of submittal.
 10. Submittal purpose and description.
 11. Number and title of Specification Section, with paragraph number and generic name for each of multiple items.
 12. Drawing number and detail references, as appropriate.
 13. Indication of full or partial submittal.
 14. Location(s) where product is to be installed, as appropriate.
 15. Other necessary identification.
 16. Remarks.
 17. Signature of transmitter.
- B. Options: Identify options requiring selection by Architect.
- C. Deviations and Additional Information: On each submittal, clearly indicate deviations from requirements in the Contract Documents, including minor variations and limitations; include relevant additional information and revisions, other than those requested by Architect on previous submittals. Indicate by highlighting on each submittal or noting on attached separate sheet.
- D. Submittals for Utilizing Web-Based Project Management Software: Prepare submittals as PDF files, or other format indicated by Project management software.

1.5 SUBMITTAL PROCEDURES

- A. Prepare and submit submittals required by individual Specification Sections. Types of submittals are indicated in individual Specification Sections.
1. Web-Based Project Management Software: Prepare submittals in PDF form, and upload to web-based Project management software website. Enter required data in web-based software site to fully identify submittal.
- B. Coordination: Coordinate preparation and processing of submittals with performance of construction activities.
1. Coordinate each submittal with fabrication, purchasing, testing, delivery, other submittals, and related activities that require sequential activity.
 2. Submit all submittal items required for each Specification Section concurrently unless partial submittals for portions of the Work are indicated on approved submittal schedule.
 3. Submit action submittals and informational submittals required by the same Specification Section as separate packages under separate transmittals.
- C. Processing Time: Allow time for submittal review, including time for resubmittals, as follows. Time for review shall commence on Architect's receipt of submittal. No extension of the

Contract Time will be authorized because of failure to transmit submittals enough in advance of the Work to permit processing, including resubmittals.

1. Initial Review: Allow 15 days for initial review of each submittal. Allow additional time if coordination with subsequent submittals is required. Architect will advise Contractor when a submittal being processed must be delayed for coordination.
 2. Resubmittal Review: Allow 15 days for review of each resubmittal.
- D. Resubmittals: Make resubmittals in same form and number of copies as initial submittal.
- E. Distribution: Furnish copies of final submittals to manufacturers, subcontractors, suppliers, fabricators, installers, authorities having jurisdiction, and others as necessary for performance of construction activities. Show distribution on transmittal forms.
- F. Use for Construction: Retain complete copies of submittals on Project site. Use only final action submittals that are marked with approval notation from Architect's action stamp.

1.6 SUBMITTAL REQUIREMENTS

- A. Submittal Assembly: **Provide all product data, shop drawings, qualification data, design data, certificates, and test and research reports in one submittal file.**
1. Samples: Sample submittals for specifications requiring samples shall be a separate submittal accompanied by physical samples – digital samples will not be accepted.
- B. Product Data: Collect information into a single submittal for each element of construction and type of product or equipment.
1. If information must be specially prepared for submittal because standard published data are unsuitable for use, submit as Shop Drawings, not as Product Data.
 2. Mark each copy of each submittal to show which products and options are applicable.
 3. Include the following information, as applicable:
 - a. Manufacturer's catalog cuts.
 - b. Manufacturer's product specifications.
 - c. Standard color charts.
 - d. Statement of compliance with specified referenced standards.
 - e. Testing by recognized testing agency.
 - f. Application of testing agency labels and seals.
 - g. Notation of coordination requirements.
 - h. Availability and delivery time information.
 4. For equipment, include the following in addition to the above, as applicable:
 - a. Wiring diagrams that show factory-installed wiring.
 - b. Printed performance curves.

- c. Operational range diagrams.
 - d. Clearances required to other construction, if not indicated on accompanying Shop Drawings.
- 5. Submit Product Data before Shop Drawings, and before or concurrent with Samples.
- C. Shop Drawings: Prepare Project-specific information, drawn accurately to scale. Do not base Shop Drawings on reproductions of the Contract Documents or standard printed data unless submittal based on Architect's digital data drawing files is otherwise permitted.
 - 1. Preparation: Fully illustrate requirements in the Contract Documents. Include the following information, as applicable:
 - a. Identification of products.
 - b. Schedules.
 - c. Compliance with specified standards.
 - d. Notation of coordination requirements.
 - e. Notation of dimensions established by field measurement.
 - f. Relationship and attachment to adjoining construction clearly indicated.
 - g. Seal and signature of professional engineer if specified.
 - 2. Paper Sheet Size: Except for templates, patterns, and similar full-size Drawings, submit Shop Drawings on sheets at least 8-1/2 by 11 inches, but no larger than 30 by 42 inches.
- D. Samples: Submit Samples for review of kind, color, pattern, and texture for a check of these characteristics with other materials.
 - 1. Transmit Samples that contain multiple, related components such as accessories together in one submittal package.
 - 2. Identification: Permanently attach label on unexposed side of Samples that includes the following:
 - a. Project name and submittal number.
 - b. Generic description of Sample.
 - c. Product name and name of manufacturer.
 - d. Sample source.
 - e. Number and title of applicable Specification Section.
 - f. Specification paragraph number and generic name of each item.
 - 3. Web-Based Project Management Software: Prepare submittals in PDF form, and upload to web-based Project software website. Enter required data in web-based software site to fully identify submittal.
 - 4. Disposition: Maintain sets of approved Samples at Project site, available for quality-control comparisons throughout the course of construction activity. Sample sets may be used to determine final acceptance of construction associated with each set.

- a. Samples that may be incorporated into the Work are indicated in individual Specification Sections. Such Samples must be in an undamaged condition at time of use.
 - b. Samples not incorporated into the Work, or otherwise designated as Owner's property, are the property of Contractor.
5. Samples for Initial Selection: Submit manufacturer's color charts consisting of units or sections of units showing the full range of colors, textures, and patterns available.
 - a. Number of Samples: Submit one full set(s) of available choices where color, pattern, texture, or similar characteristics are required to be selected from manufacturer's product line. Architect will return submittal with options selected.
- E. Product Schedule: As required in individual Specification Sections, prepare a written summary indicating types of products required for the Work and their intended location. Include the following information in tabular form:
- F. Qualification Data: Prepare written information that demonstrates capabilities and experience of firm or person. Include lists of completed projects with project names and addresses, contact information of architects and owners, and other information specified.
- G. Design Data: Prepare and submit written and graphic information indicating compliance with indicated performance and design criteria in individual Specification Sections. Include list of assumptions and summary of loads. Include load diagrams if applicable. Provide name and version of software, if any, used for calculations. Number each page of submittal.
- H. Certificates:
 1. Certificates and Certifications Submittals: Submit a statement that includes signature of entity responsible for preparing certification. Certificates and certifications shall be signed by an officer or other individual authorized to sign documents on behalf of that entity. Provide a notarized signature where indicated.
 2. Installer Certificates: Submit written statements on manufacturer's letterhead certifying that Installer complies with requirements in the Contract Documents and, where required, is authorized by manufacturer for this specific Project.
 3. Manufacturer Certificates: Submit written statements on manufacturer's letterhead certifying that manufacturer complies with requirements in the Contract Documents. Include evidence of manufacturing experience where required.
 4. Material Certificates: Submit written statements on manufacturer's letterhead certifying that material complies with requirements in the Contract Documents.
 5. Product Certificates: Submit written statements on manufacturer's letterhead certifying that product complies with requirements in the Contract Documents.
 6. Welding Certificates: Prepare written certification that welding procedures and personnel comply with requirements in the Contract Documents. Submit record of Welding Procedure Specification and Procedure Qualification Record on AWS forms. Include names of firms and personnel certified.

I. Test and Research Reports:

1. Compatibility Test Reports: Submit reports written by a qualified testing agency, on testing agency's standard form, indicating and interpreting results of compatibility tests performed before installation of product. Include written recommendations for substrate preparation and primers required.
2. Field Test Reports: Submit written reports indicating and interpreting results of field tests performed either during installation of product or after product is installed in its final location, for compliance with requirements in the Contract Documents.
3. Material Test Reports: Submit reports written by a qualified testing agency, on testing agency's standard form, indicating and interpreting test results of material for compliance with requirements in the Contract Documents.
4. Preconstruction Test Reports: Submit reports written by a qualified testing agency, on testing agency's standard form, indicating and interpreting results of tests performed before installation of product, for compliance with performance requirements in the Contract Documents.
5. Product Test Reports: Submit written reports indicating that current product produced by manufacturer complies with requirements in the Contract Documents. Base reports on evaluation of tests performed by manufacturer and witnessed by a qualified testing agency, or on comprehensive tests performed by a qualified testing agency.
6. Research Reports: Submit written evidence, from a model code organization acceptable to authorities having jurisdiction, that product complies with building code in effect for Project. Include the following information:
 - a. Name of evaluation organization.
 - b. Date of evaluation.
 - c. Time period when report is in effect.
 - d. Product and manufacturers' names.
 - e. Description of product.
 - f. Test procedures and results.
 - g. Limitations of use.

1.7 DELEGATED DESIGN SERVICES

- A. Performance and Design Criteria: Where professional design services or certifications by a design professional are specifically required of Contractor by the Contract Documents, provide products and systems complying with specific performance and design criteria indicated.
 1. If criteria indicated are insufficient to perform services or certification required, submit a written request for additional information to Architect.
- B. Delegated Design Services Certification: In addition to Shop Drawings, Product Data, and other required submittals, submit digitally signed PDF file of certificate, signed and sealed by the responsible design professional, for each product and system specifically assigned to Contractor to be designed or certified by a design professional.

1. Indicate that products and systems comply with performance and design criteria in the Contract Documents. Include list of codes, loads, and other factors used in performing these services.

1.8 CONTRACTOR'S REVIEW

- A. Action Submittals and Informational Submittals: Review each submittal and check for coordination with other Work of the Contract and for compliance with the Contract Documents. Note corrections and field dimensions. Mark with approval stamp before submitting to Architect.
- B. Contractor's Approval: Indicate Contractor's approval for each submittal with a uniform approval stamp. Include name of reviewer, date of Contractor's approval, and statement certifying that submittal has been reviewed, checked, and approved for compliance with the Contract Documents.
 1. Architect will not review submittals received from Contractor that do not have Contractor's review and approval.

1.9 ARCHITECT'S REVIEW

- A. Action Submittals: Architect will review each submittal, indicate corrections or revisions required, and return it.
 1. Submittals by Web-Based Project Management Software: Architect will indicate, on Project management software website, the appropriate action.
- B. Informational Submittals: Architect will review each submittal and will not return it, or will return it if it does not comply with requirements. Architect will forward each submittal to appropriate party.
- C. Partial submittals prepared for a portion of the Work will be reviewed when use of partial submittals has received prior approval from Architect.
- D. Incomplete submittals are unacceptable, will be considered nonresponsive, and will be returned for resubmittal without review.
- E. Architect will discard submittals received from sources other than Contractor.
- F. Submittals not required by the Contract Documents will be returned by Architect without action.

**Walker Properties, LLLP
221 Main St S Façade Improvements
Minot, ND 58701**

**Ackerman-Estvold
Project #R24008**

PART 2 - PRODUCTS (Not Used)

PART 3 - EXECUTION (Not Used)

END OF SECTION 01 3300

SECTION 01 3516 - ALTERATION PROJECT PROCEDURES

PART 1 - GENERAL

1.1 SUMMARY

- A. Section includes special procedures for alteration work.

1.2 DEFINITIONS

- A. Alteration Work: This term includes remodeling, renovation, repair, and maintenance work performed within existing spaces or on existing surfaces as part of the Project.
- B. Consolidate: To strengthen loose or deteriorated materials in place.
- C. Design Reference Sample: A sample that represents the Architect's prebid selection of work to be matched; it may be existing work or work specially produced for the Project.
- D. Dismantle: To remove by disassembling or detaching an item from a surface, using gentle methods and equipment to prevent damage to the item and surfaces; disposing of items unless indicated to be salvaged or reinstalled.
- E. Match: To blend with adjacent construction and manifest no apparent difference in material type, species, cut, form, detail, color, grain, texture, or finish; as approved by Architect.
- F. Refinish: To remove existing finishes to base material and apply new finish to match original, or as otherwise indicated.
- G. Repair: To correct damage and defects, retaining existing materials, features, and finishes. This includes patching, piecing-in, splicing, consolidating, or otherwise reinforcing or upgrading materials.
- H. Replace: To remove, duplicate, and reinstall entire item with new material. The original item is the pattern for creating duplicates unless otherwise indicated.
- I. Replicate: To reproduce in exact detail, materials, and finish unless otherwise indicated.
- J. Reproduce: To fabricate a new item, accurate in detail to the original, and from either the same or a similar material as the original, unless otherwise indicated.
- K. Retain: To keep an element or detail secure and intact.
- L. Strip: To remove existing finish down to base material unless otherwise indicated.

1.3 MATERIALS OWNERSHIP

- A. Historic items, relics, and similar objects including, but not limited to, cornerstones and their contents, commemorative plaques and tablets, antiques, and other items of interest or value to Owner that may be encountered or uncovered during the Work, regardless of whether they were previously documented, remain Owner's property.

1.4 INFORMATIONAL SUBMITTALS

- A. Alteration Work Program: Submit 30 days before work begins.

1.5 QUALITY ASSURANCE

- A. Title X Requirement: Each firm conducting activities that disturb painted surfaces shall be a "Lead-Safe Certified Firm" according to 40 CFR 745, Subpart E, and use only workers that are trained in lead-safe work practices.
- B. Alteration Work Program: Prepare a written plan for alteration work for whole Project, including each phase or process and protection of surrounding materials during operations. Show compliance with indicated methods and procedures specified in this and other Sections. Coordinate this whole-Project alteration work program with specific requirements of programs required in other alteration work Sections.
 - 1. Dust and Noise Control: Include locations of proposed temporary dust- and noise-control partitions and means of egress from occupied areas coordinated with continuing on-site operations and other known work in progress.
 - 2. Debris Hauling: Include plans clearly marked to show debris hauling routes, turning radii, and locations and details of temporary protective barriers.
- C. Fire-Prevention Plan: Prepare a written plan for preventing fires during the Work, including placement of fire extinguishers, fire blankets, rag buckets, and other fire-control devices during each phase or process. Coordinate plan with Owner's fire-protection equipment and requirements. Include fire-watch personnel's training, duties, and authority to enforce fire safety.
- D. Safety and Health Standard: Comply with ANSI/ASSP A10.6.

1.6 STORAGE AND HANDLING OF SALVAGED MATERIALS

- A. Salvaged Materials:
 - 1. Clean loose dirt and debris from salvaged items unless more extensive cleaning is indicated.
 - 2. Pack or crate items after cleaning; cushion against damage during handling. Label contents of containers.

3. Store items in a secure area until delivery to Owner.
 4. Transport items to Owner's storage area on-site designated by Owner.
 5. Protect items from damage during transport and storage.
- B. Salvaged Materials for Reinstallation:
1. Repair and clean items for reuse as indicated.
 2. Pack or crate items after cleaning and repairing; cushion against damage during handling. Label contents of containers.
 3. Protect items from damage during transport and storage.
 4. Reinstall items in locations indicated. Comply with installation requirements for new materials and equipment unless otherwise indicated. Provide connections, supports, and miscellaneous materials to make items functional for use indicated.
- C. Existing Materials to Remain: Protect construction indicated to remain against damage and soiling from construction work. Where permitted by Architect, items may be dismantled and taken to a suitable, protected storage location during construction work and reinstalled in their original locations after alteration and other construction work in the vicinity is complete.
- D. Storage: Catalog and store items within a weathertight enclosure where they are protected from moisture, weather, condensation, and freezing temperatures.
1. Identify each item for reinstallation with a nonpermanent mark to document its original location. Indicate original locations on plans, elevations, sections, or photographs by annotating the identifying marks.
 2. Secure stored materials to protect from theft.
 3. Control humidity so that it does not exceed 85 percent. Maintain temperatures 5 deg F or more above the dew point.

PART 2 - PRODUCTS - (Not Used)

PART 3 - EXECUTION

3.1 PROTECTION

- A. Protect persons, motor vehicles, surrounding surfaces of building, building site, plants, and surrounding buildings from harm resulting from alteration work.
1. Use only proven protection methods, appropriate to each area and surface being protected.
 2. Provide temporary barricades, barriers, and directional signage to exclude the public from areas where alteration work is being performed.
 3. Erect temporary barriers to form and maintain fire-egress routes.

4. Erect temporary protective covers over walkways and at points of pedestrian and vehicular entrance and exit that must remain in service during alteration work.
 5. Contain dust and debris generated by alteration work, and prevent it from reaching the public or adjacent surfaces.
 6. Provide shoring, bracing, and supports as necessary. Do not overload structural elements.
 7. Protect floors and other surfaces along hauling routes from damage, wear, and staining.
 8. Provide supplemental sound-control treatment to isolate demolition work from other areas of the building.
- B. Temporary Protection of Materials to Remain:
1. Protect existing materials with temporary protections and construction. Do not remove existing materials unless otherwise indicated.
 2. Do not attach temporary protection to existing surfaces except as indicated as part of the alteration work program.
- C. Comply with each product manufacturer's written instructions for protections and precautions. Protect against adverse effects of products and procedures on people and adjacent materials, components, and vegetation.
- D. Utility and Communications Services:
1. Notify Owner, Architect, authorities having jurisdiction, and entities owning or controlling wires, conduits, pipes, and other services affected by alteration work before commencing operations.
 2. Disconnect and cap pipes and services as required by authorities having jurisdiction, as required for alteration work.
 3. Maintain existing services unless otherwise indicated; keep in service, and protect against damage during operations. Provide temporary services during interruptions to existing utilities.
- E. Existing Drains: Prior to the start of work in an area, test drainage system to ensure that it is functioning properly. Notify Architect immediately of inadequate drainage or blockage. Do not begin work in an area until the drainage system is functioning properly.
1. Prevent solids such as adhesive or mortar residue or other debris from entering the drainage system. Clean out drains and drain lines that become sluggish or blocked by sand or other materials resulting from alteration work.
 2. Protect drains from pollutants. Block drains or filter out sediments, allowing only clean water to pass.

3.2 PROTECTION FROM FIRE

- A. General: Follow fire-prevention plan and the following:
1. Comply with NFPA 241 requirements unless otherwise indicated.

2. Remove and keep area free of combustibles, including rubbish, paper, waste, and chemicals, unless necessary for the immediate work.
 - a. If combustible material cannot be removed, provide fire blankets to cover such materials.
- B. Heat-Generating Equipment and Combustible Materials: Comply with the following procedures while performing work with heat-generating equipment or combustible materials, including welding, torch-cutting, soldering, brazing, removing paint with heat, or other operations where open flames or implements using high heat or combustible solvents and chemicals are anticipated:
 1. Obtain Owner's approval for operations involving use of open-flame or welding or other high-heat equipment. Notify Owner at least 72 hours before each occurrence, indicating location of such work.
 2. As far as practicable, restrict heat-generating equipment to shop areas or outside the building.
 3. Do not perform work with heat-generating equipment in or near rooms or in areas where flammable liquids or explosive vapors are present or thought to be present. Use a combustible gas indicator test to ensure that the area is safe.
 4. Use fireproof baffles to prevent flames, sparks, hot gases, or other high-temperature material from reaching surrounding combustible material.
 5. Prevent the spread of sparks and particles of hot metal through open windows, doors, holes, and cracks in floors, walls, ceilings, roofs, and other openings.
 6. Fire Watch: Before working with heat-generating equipment or combustible materials, station personnel to serve as a fire watch at each location where such work is performed. Fire-watch personnel shall have the authority to enforce fire safety. Station fire watch according to NFPA 51B, NFPA 241, and as follows:
 - a. Train each fire watch in the proper operation of fire-control equipment and alarms.
 - b. Prohibit fire-watch personnel from other work that would be a distraction from fire-watch duties.
 - c. Cease work with heat-generating equipment whenever fire-watch personnel are not present.
 - d. Have fire-watch personnel perform final fire-safety inspection each day beginning no sooner than 30 minutes after conclusion of work to detect hidden or smoldering fires and to ensure that proper fire prevention is maintained.
 - e. Maintain fire-watch personnel at Project site until 60 minutes after conclusion of daily work.
- C. Fire-Control Devices: Provide and maintain fire extinguishers, fire blankets, and rag buckets for disposal of rags with combustible liquids. Maintain each as suitable for the type of fire risk in each work area. Ensure that nearby personnel and the fire-watch personnel are trained in fire-extinguisher and blanket use.

- D. Sprinklers: Where sprinkler protection exists and is functional, maintain it without interruption while operations are being performed. If operations are performed close to sprinklers, shield them temporarily with guards.
 - 1. Remove temporary guards at the end of work shifts, whenever operations are paused, and when nearby work is complete.

3.3 PROTECTION DURING APPLICATION OF CHEMICALS

- A. Protect motor vehicles, surrounding surfaces of building, building site, plants, and surrounding buildings from harm or spillage resulting from applications of chemicals and adhesives.
- B. Cover adjacent surfaces with protective materials that are proven to resist chemicals selected for Project unless chemicals being used will not damage adjacent surfaces as indicated in alteration work program. Use covering materials and masking agents that are waterproof and UV resistant and that will not stain or leave residue on surfaces to which they are applied. Apply protective materials according to manufacturer's written instructions. Do not apply liquid masking agents or adhesives to painted or porous surfaces. When no longer needed, promptly remove protective materials.
- C. Do not apply chemicals during winds of sufficient force to spread them to unprotected surfaces.
- D. Neutralize alkaline and acid wastes and legally dispose of off Owner's property.
- E. Collect and dispose of runoff from chemical operations by legal means and in a manner that prevents soil contamination, soil erosion, undermining of paving and foundations, damage to landscaping, or water penetration into building interior.

3.4 GENERAL ALTERATION WORK

- A. Record existing work before each procedure (preconstruction), and record progress during the work. Use digital preconstruction documentation photographs or video recordings. Comply with requirements in Section 01 3233 "Photographic Documentation."
- B. Perform surveys of Project site as the Work progresses to detect hazards resulting from alterations.
- C. Notify Architect of visible changes in the integrity of material or components whether from environmental causes including biological attack, UV degradation, freezing, or thawing or from structural defects including cracks, movement, or distortion.
 - 1. Do not proceed with the work in question until directed by Architect.

END OF SECTION 01 3516

SECTION 01 4000 - QUALITY REQUIREMENTS

PART 1 - GENERAL

1.1 SUMMARY

- A. Section includes administrative and procedural requirements for quality assurance and quality control.
- B. Testing and inspection services are required to verify compliance with requirements specified or indicated. These services do not relieve Contractor of responsibility for compliance with the Contract Document requirements.
 - 1. Specified tests, inspections, and related actions do not limit Contractor's other quality-assurance and quality-control procedures that facilitate compliance with the Contract Document requirements.
 - 2. Requirements for Contractor to provide quality-assurance and quality-control services required by Architect, Owner, or authorities having jurisdiction are not limited by provisions of this Section.

1.2 DEFINITIONS

- A. Experienced: When used with an entity or individual, "experienced" unless otherwise further described means having successfully completed a minimum of five previous projects similar in nature, size, and extent to this Project; being familiar with special requirements indicated; and having complied with requirements of authorities having jurisdiction.
- B. Field Quality-Control Tests and Inspections: Tests and inspections that are performed on-site for installation of the Work and for completed Work.
- C. Installer/Applicator/Erector: Contractor or another entity engaged by Contractor as an employee, Subcontractor, or Sub-subcontractor, to perform a particular construction operation, including installation, erection, application, assembly, and similar operations.
 - 1. Use of trade-specific terminology in referring to a Work result does not require that certain construction activities specified apply exclusively to specific trade(s).
- D. Mockups: Physical assemblies of portions of the Work constructed to establish the standard by which the Work will be judged. Mockups are not Samples.
 - 1. Mockups are used for one or more of the following:
 - a. Verify selections made under Sample submittals.
 - b. Demonstrate aesthetic effects.

- c. Demonstrate the qualities of products and workmanship.
 - d. Demonstrate successful installation of interfaces between components and systems.
 - e. Perform preconstruction testing to determine system performance.
 - 2. Product Mockups: Mockups that may include multiple products, materials, or systems specified in a single Section.
 - 3. In-Place Mockups: Mockups constructed on-site in their actual final location as part of permanent construction.
- E. Preconstruction Testing: Tests and inspections performed specifically for Project before products and materials are incorporated into the Work, to verify performance or compliance with specified criteria. Unless otherwise indicated, copies of reports of tests or inspections performed for other than the Project do not meet this definition.
- F. Product Tests: Tests and inspections that are performed by a nationally recognized testing laboratory (NRTL) in accordance with 29 CFR 1910.7, by a testing agency accredited in accordance with NIST's National Voluntary Laboratory Accreditation Program (NVLAP), or by a testing agency qualified to conduct product testing and acceptable to authorities having jurisdiction, to establish product performance and compliance with specified requirements.
- G. Source Quality-Control Tests and Inspections: Tests and inspections that are performed at the source; for example, plant, mill, factory, or shop.
- H. Testing Agency: An entity engaged to perform specific tests, inspections, or both. The term "testing laboratory" has the same meaning as the term "testing agency."
- I. Quality-Assurance Services: Activities, actions, and procedures performed before and during execution of the Work to guard against defects and deficiencies and substantiate that proposed construction will comply with requirements.
- J. Quality-Control Services: Tests, inspections, procedures, and related actions during and after execution of the Work to evaluate that actual products incorporated into the Work and completed construction comply with requirements. Contractor's quality-control services do not include contract administration activities performed by Architect.

1.3 DELEGATED DESIGN SERVICES

- A. Performance and Design Criteria: Where professional design services or certifications by a design professional are specifically required of Contractor by the Contract Documents, provide products and systems complying with specific performance and design criteria indicated.
- 1. If criteria indicated are not sufficient to perform services or certification required, submit a written request for additional information to Architect.

- B. Delegated Design Services Statement: Submit a statement, signed and sealed by the responsible design professional, for each product and system specifically assigned to Contractor to be designed or certified by a design professional, indicating that the products and systems are in compliance with performance and design criteria indicated. Include list of codes, loads, and other factors used in performing these services.

1.4 CONFLICTING REQUIREMENTS

- A. Conflicting Standards and Other Requirements: If compliance with two or more standards or requirements is specified and the standards or requirements establish different or conflicting requirements for minimum quantities or quality levels, inform the Architect regarding the conflict and obtain clarification prior to proceeding with the Work. Refer conflicting requirements that are different, but apparently equal, to Architect for clarification before proceeding.
- B. Minimum Quantity or Quality Levels: The quantity or quality level shown or specified is the minimum provided or performed. The actual installation may comply exactly with the minimum quantity or quality specified, or it may exceed the minimum within reasonable limits. To comply with these requirements, indicated numeric values are minimum or maximum, as appropriate, for the context of requirements. Refer uncertainties to Architect for a decision before proceeding.

1.5 ACTION SUBMITTALS

- A. Mockup Shop Drawings:
 - 1. Include plans, sections, elevations, and details, indicating materials and size of mockup construction.
 - 2. Indicate manufacturer and model number of individual components.
 - 3. Provide axonometric drawings for conditions difficult to illustrate in two dimensions.

1.6 INFORMATIONAL SUBMITTALS

- A. Contractor's Statement of Responsibility: When required by authorities having jurisdiction, submit copy of written statement of responsibility submitted to authorities having jurisdiction before starting work on the following systems:
 - 1. Seismic-force-resisting system, designated seismic system, or component listed in the Statement of Special Inspections.
 - 2. Main wind-force-resisting system or a wind-resisting component listed in the Statement of Special Inspections.

- B. Testing Agency Qualifications: For testing agencies specified in "Quality Assurance" Article to demonstrate their capabilities and experience. Include proof of qualifications in the form of a recent report on the inspection of the testing agency by a recognized authority.
- C. Permits, Licenses, and Certificates: For Owner's record, submit copies of permits, licenses, certifications, inspection reports, releases, jurisdictional settlements, notices, receipts for fee payments, judgments, correspondence, records, and similar documents established for compliance with standards and regulations bearing on performance of the Work.

1.7 REPORTS AND DOCUMENTS

- A. Test and Inspection Reports: Prepare and submit certified written reports specified in other Sections. Include the following:
 - 1. Date of issue.
 - 2. Project title and number.
 - 3. Name, address, telephone number, and email address of testing agency.
 - 4. Dates and locations of samples and tests or inspections.
 - 5. Names of individuals making tests and inspections.
 - 6. Description of the Work and test and inspection method.
 - 7. Identification of product and Specification Section.
 - 8. Complete test or inspection data.
 - 9. Test and inspection results and an interpretation of test results.
 - 10. Record of temperature and weather conditions at time of sample taking and testing and inspection.
 - 11. Comments or professional opinion on whether tested or inspected Work complies with the Contract Document requirements.
 - 12. Name and signature of laboratory inspector.
 - 13. Recommendations on retesting and reinspecting.
- B. Manufacturer's Technical Representative's Field Reports: Prepare written information documenting manufacturer's technical representative's tests and inspections specified in other Sections. Include the following:
 - 1. Statement on condition of substrates and their acceptability for installation of product.
 - 2. Statement that products at Project site comply with requirements.
 - 3. Summary of installation procedures being followed, whether they comply with requirements and, if not, what corrective action was taken.
 - 4. Results of operational and other tests and a statement of whether observed performance complies with requirements.
 - 5. Other required items indicated in individual Specification Sections.
- C. Factory-Authorized Service Representative's Reports: Prepare written information documenting manufacturer's factory-authorized service representative's tests and inspections specified in other Sections. Include the following:

1. Statement that equipment complies with requirements.
2. Results of operational and other tests and a statement of whether observed performance complies with requirements.
3. Other required items indicated in individual Specification Sections.

1.8 QUALITY ASSURANCE

- A. Qualifications paragraphs in this article establish the minimum qualification levels required; individual Specification Sections specify additional requirements.
- B. Manufacturer Qualifications: A firm experienced in manufacturing products or systems similar to those indicated for this Project and with a record of successful in-service performance, as well as sufficient production capacity to produce required units. As applicable, procure products from manufacturers able to meet qualification requirements, warranty requirements, and technical or factory-authorized service representative requirements.
- C. Fabricator Qualifications: A firm experienced in producing products similar to those indicated for this Project and with a record of successful in-service performance, as well as sufficient production capacity to produce required units.
- D. Installer Qualifications: A firm or individual experienced in installing, erecting, applying, or assembling work similar in material, design, and extent to that indicated for this Project, whose work has resulted in construction with a record of successful in-service performance.
- E. Professional Engineer Qualifications: A professional engineer who is legally qualified to practice in jurisdiction where Project is located and who is experienced in providing engineering services of the kind indicated. Engineering services are defined as those performed for installations of the system, assembly, or product that are similar in material, design, and extent to those indicated for this Project.
- F. Specialists: Certain Specification Sections require that specific construction activities be performed by entities who are recognized experts in those operations. Specialists will satisfy qualification requirements indicated and engage in the activities indicated.
 1. Requirements of authorities having jurisdiction supersede requirements for specialists.
- G. Testing and Inspecting Agency Qualifications: An NRTL, an NVLAP, or an independent agency with the experience and capability to conduct testing and inspection indicated, as documented in accordance with ASTM E329; and with additional qualifications specified in individual Sections; and, where required by authorities having jurisdiction, that is acceptable to authorities.
- H. Manufacturer's Technical Representative Qualifications: An authorized representative of manufacturer who is trained and approved by manufacturer to observe and inspect installation of manufacturer's products that are similar in material, design, and extent to those indicated for this Project.

- I. Factory-Authorized Service Representative Qualifications: An authorized representative of manufacturer who is trained and approved by manufacturer to inspect, demonstrate, repair, and perform service on installations of manufacturer's products that are similar in material, design, and extent to those indicated for this Project.
- J. Preconstruction Testing: Where testing agency is indicated to perform preconstruction testing for compliance with specified requirements for performance and test methods, comply with the following:
 - 1. Contractor Responsibilities:
 - a. Provide test specimens representative of proposed products and construction.
 - b. Submit specimens in a timely manner with sufficient time for testing and analyzing results to prevent delaying the Work.
 - c. When testing is complete, remove test specimens and test assemblies, and mockups; do not reuse products on Project.
 - 2. Testing Agency Responsibilities: Submit a certified written report of each test, inspection, and similar quality-assurance service to Architect, with copy to Contractor. Interpret tests and inspections and state in each report whether tested and inspected work complies with or deviates from the Contract Documents.
- K. Mockups: Before installing portions of the Work requiring mockups, build mockups for each form of construction and finish required to comply with the following requirements, using materials indicated for the completed Work:
 - 1. Build mockups of size indicated.
 - 2. Build mockups in location indicated or, if not indicated, as directed by Architect.
 - 3. Notify Architect seven days in advance of dates and times when mockups will be constructed.
 - 4. Employ supervisory personnel who will oversee mockup construction. Employ workers that will be employed to perform same tasks during the construction at Project.
 - 5. Demonstrate the proposed range of aesthetic effects and workmanship.
 - 6. Obtain Architect's approval of mockups before starting corresponding work, fabrication, or construction.
 - a. Allow seven days for initial review and each re-review of each mockup.
 - 7. Promptly correct unsatisfactory conditions noted by Architect's preliminary review, to the satisfaction of the Architect, before completion of final mockup.
 - 8. Approval of mockups by the Architect does not constitute approval of deviations from the Contract Documents contained in mockups unless Architect specifically approves such deviations in writing.
 - 9. Maintain mockups during construction in an undisturbed condition as a standard for judging the completed Work.
 - 10. Demolish and remove mockups when directed unless otherwise indicated.

1.9 QUALITY CONTROL

- A. Owner Responsibilities: Where quality-control services are indicated as Owner's responsibility, Owner will engage a qualified testing agency to perform these services.
 - 1. Owner will furnish Contractor with names, addresses, and telephone numbers of testing agencies engaged and a description of types of testing and inspection they are engaged to perform.
 - 2. Costs for retesting and reinspecting construction that replaces or is necessitated by Work that failed to comply with the Contract Documents will be charged to Contractor, and the Contract Sum will be adjusted by Change Order.
- B. Contractor Responsibilities: Tests and inspections not explicitly assigned to Owner are Contractor's responsibility. Perform additional quality-control activities, whether specified or not, to verify and document that the Work complies with requirements.
 - 1. Engage a qualified testing agency to perform quality-control services.
 - a. Contractor will not employ same entity engaged by Owner, unless agreed to in writing by Owner.
 - 2. Notify testing agencies at least 24 hours in advance of time when Work that requires testing or inspection will be performed.
 - 3. Where quality-control services are indicated as Contractor's responsibility, submit a certified written report, in duplicate, of each quality-control service.
 - 4. Testing and inspection requested by Contractor and not required by the Contract Documents are Contractor's responsibility.
 - 5. Submit additional copies of each written report directly to authorities having jurisdiction, when they so direct.
- C. Retesting/Reinspecting: Regardless of whether original tests or inspections were Contractor's responsibility, provide quality-control services, including retesting and reinspecting, for construction that replaced Work that failed to comply with the Contract Documents.
- D. Testing Agency Responsibilities: Cooperate with Architect and Contractor in performance of duties. Provide qualified personnel to perform required tests and inspections.
 - 1. Notify Architect and Contractor promptly of irregularities or deficiencies observed in the Work during performance of its services.
 - 2. Determine the locations from which test samples will be taken and in which in-situ tests are conducted.
 - 3. Conduct and interpret tests and inspections and state in each report whether tested and inspected Work complies with or deviates from requirements.
 - 4. Submit a certified written report, in duplicate, of each test, inspection, and similar quality-control service through Contractor.
 - 5. Do not release, revoke, alter, or increase the Contract Document requirements or approve or accept any portion of the Work.

6. Do not perform duties of Contractor.
- E. Manufacturer's Field Services: Where indicated, engage a factory-authorized service representative to inspect field-assembled components and equipment installation, including service connections. Report results in writing as specified in Section 01 3300 "Submittal Procedures."
- F. Manufacturer's Technical Services: Where indicated, engage a manufacturer's technical representative to observe and inspect the Work. Manufacturer's technical representative's services include participation in preinstallation conferences, examination of substrates and conditions, verification of materials, observation of Installer activities, inspection of completed portions of the Work, and submittal of written reports.
- G. Contractor's Associated Requirements and Services: Cooperate with agencies and representatives performing required tests, inspections, and similar quality-control services, and provide reasonable auxiliary services as requested. Notify agency sufficiently in advance of operations to permit assignment of personnel. Provide the following:
 1. Access to the Work.
 2. Incidental labor and facilities necessary to facilitate tests and inspections.
 3. Adequate quantities of representative samples of materials that require testing and inspection. Assist agency in obtaining samples.
 4. Facilities for storage and field curing of test samples.
 5. Preliminary design mix proposed for use for material mixes that require control by testing agency.
 6. Security and protection for samples and for testing and inspection equipment at Project site.
- H. Coordination: Coordinate sequence of activities to accommodate required quality-assurance and quality-control services with a minimum of delay and to avoid necessity of removing and replacing construction to accommodate testing and inspection.
 1. Schedule times for tests, inspections, obtaining samples, and similar activities.

PART 2 - PRODUCTS (Not Used)

PART 3 - EXECUTION

3.1 TEST AND INSPECTION LOG

- A. Test and Inspection Log: Prepare a record of tests and inspections. Include the following:
 1. Date test or inspection was conducted.
 2. Description of the Work tested or inspected.

3. Date test or inspection results were transmitted to Architect.
 4. Identification of testing agency or special inspector conducting test or inspection.
- B. Maintain log at Project site. Post changes and revisions as they occur. Provide access to test and inspection log for Architect's and authorities' having jurisdiction reference during normal working hours.
1. Submit log at Project closeout as part of Project Record Documents.

3.2 REPAIR AND PROTECTION

- A. General: On completion of testing, inspection, sample taking, and similar services, repair damaged construction and restore substrates and finishes.
1. Provide materials and comply with installation requirements specified in other Specification Sections or matching existing substrates and finishes. Restore patched areas and extend restoration into adjoining areas with durable seams that are as invisible as possible. Comply with the Contract Document requirements for cutting and patching in Section 01 7300 "Execution."
- B. Protect construction exposed by or for quality-control service activities.
- C. Repair and protection are Contractor's responsibility, regardless of the assignment of responsibility for quality-control services.

END OF SECTION 01 4000

SECTION 01 4200 - REFERENCES

PART 1 - GENERAL

1.1 DEFINITIONS

- A. General: Basic Contract definitions are included in the Conditions of the Contract.
- B. "Approved": When used to convey Architect's action on Contractor's submittals, applications, and requests, "approved" is limited to Architect's duties and responsibilities as stated in the Conditions of the Contract.
- C. "Directed": A command or instruction by Architect. Other terms, including "requested," "authorized," "selected," "required," and "permitted," have the same meaning as "directed."
- D. "Indicated": Requirements expressed by graphic representations or in written form on Drawings, in Specifications, and in other Contract Documents. Other terms, including "shown," "noted," "scheduled," and "specified," have the same meaning as "indicated."
- E. "Regulations": Laws, ordinances, statutes, and lawful orders issued by authorities having jurisdiction, and rules, conventions, and agreements within the construction industry that control performance of the Work.
- F. "Furnish": Supply and deliver to Project site, ready for unloading, unpacking, assembly, installation, and similar operations.
- G. "Install": Unload, temporarily store, unpack, assemble, erect, place, anchor, apply, work to dimension, finish, cure, protect, clean, and similar operations at Project site.
- H. "Provide": Furnish and install, complete and ready for the intended use.
- I. "Project Site": Space available for performing construction activities. The extent of Project site is shown on Drawings and may or may not be identical with the description of the land on which Project is to be built.

1.2 INDUSTRY STANDARDS

- A. Applicability of Standards: Unless the Contract Documents include more stringent requirements, applicable construction industry standards have the same force and effect as if bound or copied directly into the Contract Documents to the extent referenced. Such standards are made a part of the Contract Documents by reference.
- B. Publication Dates: Comply with standards in effect as of date of the Contract Documents unless otherwise indicated.

1. For standards referenced by applicable building codes, comply with dates of standards as listed in building codes.
- C. Copies of Standards: Each entity engaged in construction on Project should be familiar with industry standards applicable to its construction activity. Copies of applicable standards are not bound with the Contract Documents.
 1. Where copies of standards are needed to perform a required construction activity, obtain copies directly from publication source.

1.3 ABBREVIATIONS AND ACRONYMS

- A. Industry Organizations: Where abbreviations and acronyms are used in Specifications or other Contract Documents, they are to mean the recognized name of the entities indicated in Gale's "Encyclopedia of Associations: National Organizations of the U.S." or in Columbia Books' "National Trade & Professional Associations of the United States."
- B. Industry Organizations, List: Where abbreviations and acronyms are used in Specifications or other Contract Documents, they are to mean the recognized name of the entities in the following list. The information in this list is subject to change and is believed to be accurate as of the date of the Contract Documents.
 1. AABC - Associated Air Balance Council; www.aabc.com.
 2. AAMA - American Architectural Manufacturers Association; (see FGIA).
 3. AAPFCO - Association of American Plant Food Control Officials; www.aapfco.org.
 4. AASHTO - American Association of State Highway and Transportation Officials; www.transportation.org.
 5. AATCC - American Association of Textile Chemists and Colorists; www.aatcc.org.
 6. ABMA - American Bearing Manufacturers Association; www.americanbearings.org.
 7. ABMA - American Boiler Manufacturers Association; www.abma.com.
 8. ACI - American Concrete Institute; www.concrete.org.
 9. ACP - American Clean Power; (Formerly: American Wind Energy Association); www.cleanpower.org.
 10. ACPA - American Concrete Pipe Association; www.concretepipe.org.
 11. AEIC - Association of Edison Illuminating Companies, Inc. (The); www.aeic.org.
 12. AF&PA - American Forest & Paper Association; www.afandpa.org.
 13. AGA - American Gas Association; www.aga.org.
 14. AHAM - Association of Home Appliance Manufacturers; www.aham.org.
 15. AHRI - Air-Conditioning, Heating, and Refrigeration Institute (The); www.ahrinet.org.
 16. AI - Asphalt Institute; www.asphaltinstitute.org.
 17. AIA - American Institute of Architects (The); www.aia.org.
 18. AISC - American Institute of Steel Construction; www.aisc.org.
 19. AISI - American Iron and Steel Institute; www.steel.org.
 20. AITC - American Institute of Timber Construction; (see PLIB).
 21. AMCA - Air Movement and Control Association International, Inc.; www.amca.org.
 22. AMPP - Association for Materials Protection and Performance; www.ampp.org.

23. ANSI - American National Standards Institute; www.ansi.org.
24. AOSA/SCST - Association of Official Seed Analysts (The)/Society of Commercial Seed Technologists (The); www.analyzeseeds.com.
25. APA - APA - The Engineered Wood Association; www.apawood.org.
26. APA - Architectural Precast Association; www.archprecast.org.
27. API - American Petroleum Institute; www.api.org.
28. ARMA - Asphalt Roofing Manufacturers Association; www.asphaltroofing.org.
29. ASA - Acoustical Society of America; www.acousticalsociety.org.
30. ASCE - American Society of Civil Engineers; www.asce.org.
31. ASCE/SEI - American Society of Civil Engineers/Structural Engineering Institute; (see ASCE).
32. ASHRAE - American Society of Heating, Refrigerating and Air-Conditioning Engineers; www.ashrae.org.
33. ASME - ASME International; American Society of Mechanical Engineers (The); www.asme.org.
34. ASSE - ASSE International; (American Society of Sanitary Engineering); www.asse-plumbing.org.
35. ASSP - American Society of Safety Professionals; www.assp.org.
36. ASTM - ASTM International; www.astm.org.
37. ATIS - Alliance for Telecommunications Industry Solutions; www.atis.org.
38. AVIXA - Audiovisual and Integrated Experience Association; www.avixa.org.
39. AWI - Architectural Woodwork Institute; www.awinet.org.
40. AWMAC - Architectural Woodwork Manufacturers Association of Canada; www.awmac.com.
41. AWPA - American Wood Protection Association; www.awpa.com.
42. AWS - American Welding Society; www.aws.org.
43. AWWA - American Water Works Association; www.awwa.org.
44. BHMA - Builders Hardware Manufacturers Association; www.buildershardware.com.
45. BIA - Brick Industry Association (The); www.gobrick.com.
46. BICSI - BICSI, Inc.; www.bicsi.org.
47. BIFMA - Business and Institutional Furniture Manufacturer's Association; www.bifma.org.
48. BISSC - Baking Industry Sanitation Standards Committee; www.bissc.org.
49. BWF - Badminton World Federation; www.bwfbadminton.com.
50. CARB - California Air Resources Board; www.arb.ca.gov.
51. CDA - Copper Development Association Inc.; www.copper.org.
52. CE - Conformite Europeenne (European Commission); www.ec.europa.eu/growth/single-market/ce-marking.
53. CEA - Canadian Electricity Association; www.electricity.ca.
54. CFFA - Chemical Fabrics and Film Association, Inc.; www.chemicalfabricsandfilm.com.
55. CFSEI - Cold-Formed Steel Engineers Institute; www.cfsei.org.
56. CGA - Compressed Gas Association; www.cganet.com.
57. CIMA - Cellulose Insulation Manufacturers Association; www.cellulose.org.
58. CISCA - Ceilings & Interior Systems Construction Association; www.cisca.org.
59. CISPI - Cast Iron Soil Pipe Institute; www.cispi.org.
60. CLFMI - Chain Link Fence Manufacturers Institute; www.chainlinkinfo.org.
61. CPA - Composite Panel Association; www.compositepanel.org.

62. CRI - Carpet and Rug Institute (The); www.carpet-rug.org.
63. CRRC - Cool Roof Rating Council; www.coolroofs.org.
64. CRSI - Concrete Reinforcing Steel Institute; www.crsi.org.
65. CSA - CSA Group; www.csagroup.org.
66. CSI - Cast Stone Institute; www.caststone.org.
67. CSI - Construction Specifications Institute (The); www.csiresources.org.
68. CSSB - Cedar Shake & Shingle Bureau; www.cedarbureau.org.
69. CTA - Consumer Technology Association; www.cta.tech.
70. CTI - Cooling Technology Institute; www.coolingtechnology.org.
71. DASMA - Door and Access Systems Manufacturers Association; www.dasma.com.
72. DHA - Decorative Hardwoods Association; www.decorativehardwoods.org.
73. DHI - Door and Hardware Institute; www.dhi.org.
74. ECIA - Electronic Components Industry Association; www.ecianow.org.
75. EIMA - EIFS Industry Members Association; www.eima.com.
76. EJMA - Expansion Joint Manufacturers Association, Inc.; www.ejma.org.
77. EOS/ESD - EOS/ESD Association, Inc.; Electrostatic Discharge Association; www.esda.org.
78. ESTA - Entertainment Services and Technology Association; www.esta.org.
79. EVO - Efficiency Valuation Organization; www.evo-world.org.
80. FCI - Fluid Controls Institute; www.fluidcontrolsintstitute.org.
81. FGIA - Fenestration and Glazing Industry Alliance; <https://fgiaonline.org>.
82. FIBA - Federation Internationale de Basketball; (The International Basketball Federation); www.fiba.com.
83. FIVB - Federation Internationale de Volleyball; (The International Volleyball Federation); www.fivb.org.
84. FM Approvals - FM Approvals LLC; www.fmapprovals.com.
85. FM Global - FM Global; www.fmglobal.com.
86. FRSA - Florida Roofing and Sheet Metal Contractors Association, Inc.; www.floridarooft.com.
87. FSA - Fluid Sealing Association; www.fluidsealing.com.
88. FSC - Forest Stewardship Council U.S.; www.fscus.org.
89. GA - Gypsum Association; www.gypsum.org.
90. GS - Green Seal; www.greenseal.org.
91. HI - Hydraulic Institute; www.pumps.org.
92. HMMA - Hollow Metal Manufacturers Association; (see NAAMM).
93. IAPSC - International Association of Professional Security Consultants; www.iapsc.org.
94. IAS - International Accreditation Service; www.iasonline.org.
95. ICC - International Code Council; www.iccsafe.org.
96. ICEA - Insulated Cable Engineers Association, Inc.; www.icea.net.
97. ICPA - International Cast Polymer Association (The); www.theicpa.com.
98. ICRI - International Concrete Repair Institute, Inc.; www.icri.org.
99. IEC - International Electrotechnical Commission; www.iec.ch.
100. IEEE SA - IEEE Standards Association; <https://standards.ieee.org>.
101. IES - Illuminating Engineering Society; www.ies.org.
102. IEST - Institute of Environmental Sciences and Technology; www.iest.org.
103. IGMA - Insulating Glass Manufacturers Alliance; (see FGIA).
104. IGSHPA - International Ground Source Heat Pump Association; www.igshpa.org.

105. ILI - Indiana Limestone Institute of America, Inc.; www.ili.ai.com.
106. Intertek - Intertek Group; www.intertek.com.
107. ISA - International Society of Automation (The); www.isa.org.
108. ISFA - International Surface Fabricators Association; www.isfanow.org.
109. ISO - International Organization for Standardization; www.iso.org.
110. ITU - International Telecommunication Union; www.itu.int.
111. KCMA - Kitchen Cabinet Manufacturers Association; www.kcma.org.
112. LPI - Lightning Protection Institute; www.lightning.org.
113. MBMA - Metal Building Manufacturers Association; www.mbma.com.
114. MCA - Metal Construction Association; www.metalconstruction.org.
115. MFMA - Maple Flooring Manufacturers Association, Inc.; www.maplefloor.org.
116. MFMA - Metal Framing Manufacturers Association, Inc.; www.metalframingmfg.org.
117. MHI - Material Handling Industry; www.mhi.org.
118. MMPA - Moulding & Millwork Producers Association; www.wmmpa.com.
119. MPI - Master Painters Institute; www.paintinfo.com.
120. MSS - Manufacturers Standardization Society of The Valve and Fittings Industry, Inc.; www.msshq.org.
121. NAAMM - National Association of Architectural Metal Manufacturers; www.naamm.org.
122. NACE - NACE International; (National Association of Corrosion Engineers International); (see AMPP).
123. NADCA - National Air Duct Cleaners Association; www.nadca.com.
124. NAIMA - North American Insulation Manufacturers Association; www.insulationinstitute.org.
125. NALP - National Association of Landscape Professionals; www.landscapeprofessionals.org.
126. NBGQA - National Building Granite Quarries Association, Inc.; www.nbgqa.com.
127. NBI - New Buildings Institute; www.newbuildings.org.
128. NCAA - National Collegiate Athletic Association (The); www.ncaa.org.
129. NCMA - National Concrete Masonry Association; www.ncma.org.
130. NEBB - National Environmental Balancing Bureau; www.nebb.org.
131. NECA - National Electrical Contractors Association; www.necanet.org.
132. NeLMA - Northeastern Lumber Manufacturers Association; www.nelma.org.
133. NEMA - National Electrical Manufacturers Association; www.nema.org.
134. NETA - InterNational Electrical Testing Association; www.netaworld.org.
135. NFHS - National Federation of State High School Associations; www.nfhs.org.
136. NFPA - National Fire Protection Association; www.nfpa.org.
137. NFPA - NFPA International; (see NFPA).
138. NFRC - National Fenestration Rating Council; www.nfrc.org.
139. NGA - National Glass Association (The); www.glass.org.
140. NHLA - National Hardwood Lumber Association; www.nhla.com.
141. NLGA - National Lumber Grades Authority; www.nlga.org.
142. NOFMA - National Oak Flooring Manufacturers Association; (see NWFA).
143. NOMMA - National Ornamental & Miscellaneous Metals Association; www.nomma.org.
144. NRCA - National Roofing Contractors Association; www.nrca.net.
145. NRMCA - National Ready Mixed Concrete Association; www.nrmca.org.
146. NSF - NSF International; www.nsf.org.
147. NSI - Natural Stone Institute; www.naturalstoneinstitute.org.

148. NSPE - National Society of Professional Engineers; www.nspe.org.
149. NSSGA - National Stone, Sand & Gravel Association; www.nssga.org.
150. NTMA - National Terrazzo & Mosaic Association, Inc. (The); www.ntma.com.
151. NWFA - National Wood Flooring Association; www.nwfa.org.
152. NWRA - National Waste & Recycling Association; www.wasterecycling.org.
153. PCI - Precast/Prestressed Concrete Institute; www.pci.org.
154. PDI - Plumbing & Drainage Institute; www.pdionline.org.
155. PLASA - PLASA; www.plasa.org.
156. PLIB - Pacific Lumber Inspection Bureau; www.plib.org.
157. PVCPA - Uni-Bell PVC Pipe Association; www.uni-bell.org.
158. RCSC - Research Council on Structural Connections; www.boltcouncil.org.
159. RFCI - Resilient Floor Covering Institute; www.rfci.com.
160. RIS - Redwood Inspection Service; (see WWPA).
161. SAE - SAE International; www.sae.org.
162. SCTE - Society of Cable Telecommunications Engineers; www.scte.org.
163. SDI - Steel Deck Institute; www.sdi.org.
164. SDI - Steel Door Institute; www.steeldoor.org.
165. SEFA - Scientific Equipment and Furniture Association (The); www.sefalabs.com.
166. SEI/ASCE - Structural Engineering Institute/American Society of Civil Engineers; (see ASCE).
167. SIA - Security Industry Association; www.securityindustry.org.
168. SJI - Steel Joist Institute; www.steeljoist.org.
169. SMA - Screen Manufacturers Association; www.smainfo.org.
170. SMACNA - Sheet Metal and Air Conditioning Contractors' National Association; www.smacna.org.
171. SMPTE - Society of Motion Picture and Television Engineers; www.smpte.org.
172. SPFA - Spray Polyurethane Foam Alliance; www.sprayfoam.org.
173. SPIB - Southern Pine Inspection Bureau; www.spib.org.
174. SPRI - Single Ply Roofing Industry; www.spri.org.
175. SRCC - Solar Rating & Certification Corporation; www.solar-rating.org.
176. SSINA - Specialty Steel Industry of North America; www.ssina.com.
177. SSPC - SSPC: The Society for Protective Coatings; (see AMPP).
178. STI/SPFA - Steel Tank Institute/Steel Plate Fabricators Association; www.steeltank.com.
179. SWI - Steel Window Institute; www.steelwindows.com.
180. SWPA - Submersible Wastewater Pump Association; www.swpa.org.
181. TCA - Tilt-Up Concrete Association; www.tilt-up.org.
182. TCNA - Tile Council of North America, Inc.; www.tcnatile.com.
183. TEMA - Tubular Exchanger Manufacturers Association, Inc.; www.kbcdco.tema.org.
184. TIA - Telecommunications Industry Association (The); www.tiaonline.org.
185. TMS - The Masonry Society; www.masonrysociety.org.
186. TPI - Truss Plate Institute; www.tpinst.org.
187. TPI - Turfgrass Producers International; www.turfgrasssod.org.
188. TRI - Tile Roofing Industry Alliance; www.tilerroofing.org.
189. ULSE - UL Standards & Engagement Inc.; www.ulse.org.
190. UL - UL Solutions Inc.; www.ul.com.
191. USAV - USA Volleyball; www.usavolleyball.org.

192. USGBC - U.S. Green Building Council; www.usgbc.org.
 193. USITT - United States Institute for Theatre Technology, Inc.; www.usitt.org.
 194. WA - Wallcoverings Association; www.wallcoverings.org.
 195. WCLIB - West Coast Lumber Inspection Bureau; (see PLIB).
 196. WCMA - Window Covering Manufacturers Association; www.wcmanet.org.
 197. WDMA - Window & Door Manufacturers Association; www.wdma.com.
 198. WI - Woodwork Institute; www.woodworkinstitute.com.
 199. WSRCA - Western States Roofing Contractors Association; www.wsrca.com.
 200. WWPA - Western Wood Products Association; www.wwpa.org.
- C. Code Agencies: Where abbreviations and acronyms are used in Specifications or other Contract Documents, they are to mean the recognized name of the entities in the following list. This information is believed to be accurate as of the date of the Contract Documents.
1. DIN - Deutsches Institut für Normung e.V.; www.din.de.
 2. IAPMO - International Association of Plumbing and Mechanical Officials; www.iapmo.org.
 3. ICC - International Code Council; www.iccsafe.org.
 4. ICC-ES - ICC Evaluation Service, LLC; www.icc-es.org.
- D. Federal Government Agencies: Where abbreviations and acronyms are used in Specifications or other Contract Documents, they are to mean the recognized name of the entities in the following list. Information is subject to change and is up to date as of the date of the Contract Documents.
1. CPSC - U.S. Consumer Product Safety Commission; www.cpsc.gov.
 2. DOC - U.S. Department of Commerce; www.commerce.gov.
 3. DOD - U.S. Department of Defense; www.defense.gov.
 4. DOE - U.S. Department of Energy; www.energy.gov.
 5. DOJ - U.S. Department of Justice; www.ojp.usdoj.gov.
 6. DOS - U.S. Department of State; www.state.gov.
 7. EPA - United States Environmental Protection Agency; www.epa.gov.
 8. FAA - Federal Aviation Administration; www.faa.gov.
 9. GPO - U.S. Government Publishing Office; www.gpo.gov.
 10. GSA - U.S. General Services Administration; www.gsa.gov.
 11. HUD - U.S. Department of Housing and Urban Development; www.hud.gov.
 12. LBNL - Lawrence Berkeley National Laboratory; Energy Technologies Area; www.lbl.gov/.
 13. NIST - National Institute of Standards and Technology; www.nist.gov.
 14. OSHA - Occupational Safety & Health Administration; www.osha.gov.
 15. TRB - Transportation Research Board; National Cooperative Highway Research Program; The National Academies; www.trb.org.
 16. USACE - U.S. Army Corps of Engineers; www.usace.army.mil.
 17. USDA - U.S. Department of Agriculture; Agriculture Research Service; U.S. Salinity Laboratory; www.ars.usda.gov.
 18. USDA - U.S. Department of Agriculture; Rural Utilities Service; www.usda.gov.
 19. USP - U.S. Pharmacopeial Convention; www.usp.org.
 20. USPS - United States Postal Service; www.usps.com.

- E. Standards and Regulations: Where abbreviations and acronyms are used in Specifications or other Contract Documents, they are to mean the recognized name of the standards and regulations in the following list. This information is subject to change and is believed to be accurate as of the date of the Contract Documents.
1. CFR - Code of Federal Regulations; Available from U.S. Government Publishing Office; www.govinfo.gov.
 2. DOD - U.S. Department of Defense; Military Specifications and Standards; Available from DLA Document Services; www.dsp.dla.mil/Specs-Standards/.
 3. DSCC - Defense Supply Center Columbus; (see FS).
 4. FED-STD - Federal Standard; (see FS).
 5. FS - Federal Specification; Available from DLA Document Services; www.dsp.dla.mil/Specs-Standards/.
 - a. Available from Defense Standardization Program; www.dsp.dla.mil.
 - b. Available from U.S. General Services Administration; www.gsa.gov.
 - c. Available from National Institute of Building Sciences/Whole Building Design Guide; www.wbdg.org.
 6. MILSPEC - Military Specifications and Standards; (see DOD).
 7. USAB - United States Access Board; www.access-board.gov.
 8. USATBCB - U.S. Architectural & Transportation Barriers Compliance Board; (see USAB).
- F. State Government Agencies: Where abbreviations and acronyms are used in Specifications or other Contract Documents, they are to mean the recognized name of the entities in the following list. This information is subject to change and is believed to be accurate as of the date of the Contract Documents.
1. BEARHFTI; California Bureau of Electronic and Appliance Repair, Home Furnishings and Thermal Insulation; (see BHGS).
 2. BHGS; State of California Bureau of Household Goods and Services; (Formerly: California Bureau of Electronic and Appliance Repair, Home Furnishings and Thermal Insulation); www.bhgs.dca.ca.gov.
 3. CCR; California Code of Regulations; Office of Administrative Law; California Title 24 Energy Code; www.oal.ca.gov/publications/ccr/.
 4. CDPH; California Department of Public Health; Indoor Air Quality Program; www.cdph.ca.gov/Programs/CCDCPHP/DEODC/EHLB/IAQ/Pages/Main-Page.aspx.
 5. CPUC; California Public Utilities Commission; www.cpuc.ca.gov.
 6. SCAQMD; South Coast Air Quality Management District; www.aqmd.gov.
 7. TFS; Texas A&M Forest Service; Sustainable Forestry and Economic Development; <https://tfsweb.tamu.edu/>.

**Walker Properties, LLLP
221 Main St S Façade Improvements
Minot, ND 58701**

**Ackerman-Estvold
Project #R24008**

PART 2 - PRODUCTS (Not Used)

PART 3 - EXECUTION (Not Used)

END OF SECTION 01 4200

SECTION 01 5000 - TEMPORARY FACILITIES AND CONTROLS

PART 1 - GENERAL

1.1 SUMMARY

- A. Section includes requirements for temporary utilities, support facilities, and security and protection facilities.
- B. Related Requirements:
 - 1. Section 01 1000 "Summary" for work restrictions and limitations on utility interruptions.

1.2 USE CHARGES

- A. Installation, removal, and use charges for temporary facilities to be included in the Contract Sum unless otherwise indicated. Allow other entities engaged in the Project to use temporary services and facilities without cost, including, but not limited to, Owner's construction forces, Architect, occupants of Project, testing agencies, and authorities having jurisdiction.
- B. Water and Sewer Service from Existing System: Water from Owner's existing water system is available for use without metering and without payment of use charges. Provide connections and extensions of services as required for construction operations.
- C. Electric Power Service from Existing System: Electric power from Owner's existing system is available for use without metering and without payment of use charges. Provide connections and extensions of services as required for construction operations.

1.3 INFORMATIONAL SUBMITTALS

- A. Site Utilization Plan: Show temporary facilities, temporary utility lines and connections, staging areas, construction site entrances, vehicle circulation, and parking areas for construction personnel.
- B. Project Identification and Temporary Signs: Show fabrication and installation details, including plans, elevations, details, layouts, typestyles, graphic elements, and message content.
- C. Moisture- and Mold-Protection Plan: Describe procedures and controls for protecting materials and construction from water absorption and damage and mold. Describe delivery, handling, storage, installation, and protection provisions for materials subject to water absorption or water damage.

1. Indicate procedures for discarding water-damaged materials, protocols for mitigating water intrusion into completed Work, and requirements for replacing water-damaged Work.
2. Indicate sequencing of work that requires water, such as sprayed fire-resistive materials, plastering, and terrazzo grinding, and describe plans for dealing with water from these operations. Show procedures for verifying that wet construction has dried sufficiently to permit installation of finish materials.
3. Indicate methods to be used to avoid trapping water in finished work.

1.4 QUALITY ASSURANCE

- A. Electric Service: Comply with NECA, NEMA, and UL standards and regulations for temporary electric service. Install service to comply with NFPA 70.
- B. Tests and Inspections: Arrange for authorities having jurisdiction to test and inspect each temporary utility before use. Obtain required certifications and permits.
- C. Accessible Temporary Egress: Comply with applicable provisions in the DOJ's 2010 ADA Standards for Accessible Design and ICC A117.1.

1.5 PROJECT CONDITIONS

- A. Temporary Use of Permanent Facilities: Engage Installer of each permanent service to assume responsibility for operation, maintenance, and protection of each permanent service during its use as a construction facility before Owner's acceptance, regardless of previously assigned responsibilities.

PART 2 - PRODUCTS

2.1 EQUIPMENT

- A. Fire Extinguishers: Portable, UL rated; with class and extinguishing agent as required by locations and classes of fire exposures.
- B. HVAC Equipment: Unless Owner authorizes use of permanent HVAC system, provide vented, self-contained, liquid-propane-gas or fuel-oil heaters with individual space thermostatic control.
 1. Use of gasoline-burning space heaters, open-flame heaters, or salamander-type heating units is prohibited.
 2. Heating, Cooling, and Dehumidifying Units: Listed and labeled for type of fuel being consumed, by a qualified testing agency acceptable to authorities having jurisdiction, and marked for intended location and application.

- C. Air-Filtration Units: Primary and secondary HEPA-filter-equipped portable units with four-stage filtration. Provide single switch for emergency shutoff. Configure to run continuously.

PART 3 - EXECUTION

3.1 TEMPORARY FACILITIES, GENERAL

- A. Conservation: Coordinate construction and use of temporary facilities with consideration given to conservation of energy, water, and materials. Coordinate use of temporary utilities to minimize waste.
 - 1. Salvage materials and equipment involved in performance of, but not actually incorporated into, the Work. See other Sections for disposition of salvaged materials that are designated as Owner's property.

3.2 INSTALLATION, GENERAL

- A. Locate facilities where they will serve Project adequately and result in minimum interference with performance of the Work. Relocate and modify facilities as required by progress of the Work.
- B. Provide each facility ready for use when needed to avoid delay. Do not remove until facilities are no longer needed or are replaced by authorized use of completed permanent facilities.
- C. Isolation of Work Areas in Occupied Facilities: Prevent dust, fumes, and odors from entering occupied areas.

3.3 SUPPORT FACILITIES INSTALLATION

- A. Comply with the following:
 - 1. Utilize designated area within existing building for temporary field offices.
 - 2. Maintain support facilities until Architect schedules Substantial Completion inspection. Remove before Substantial Completion. Personnel remaining after Substantial Completion will be permitted to use permanent facilities, under conditions acceptable to Owner.
- B. Traffic Controls: Comply with requirements of authorities having jurisdiction.
 - 1. Protect existing site improvements to remain including curbs, pavement, and utilities.
 - 2. Maintain access for fire-fighting equipment and access to fire hydrants.
- C. Parking: Provide temporary offsite parking areas for construction personnel.
- D. Storage and Staging: Provide temporary offsite area for storage and staging needs.

- E. Project Signs: Provide Project signs as indicated. Unauthorized signs are not permitted.
 - 1. Identification Signs: Provide Project identification signs as indicated on Drawings.
 - 2. Temporary Signs: Provide other signs as indicated and as required to inform public and individuals seeking entrance to Project.
 - a. Provide temporary, directional signs for construction personnel and visitors.
 - 3. Maintain and touch up signs so they are legible at all times.
- F. Waste Disposal Facilities: Provide waste-collection containers in sizes adequate to handle waste from construction operations. Comply with requirements of authorities having jurisdiction. Comply with progress cleaning requirements in Section 01 7300 "Execution."
- G. Lifts and Hoists: Provide facilities necessary for hoisting materials and personnel.
 - 1. Truck cranes and similar devices used for hoisting materials are considered "tools and equipment" and not temporary facilities.
- H. Existing Stair Usage: Use of Owner's existing stairs will be permitted, provided stairs are cleaned and maintained in a condition acceptable to Owner. At Substantial Completion, restore stairs to condition existing before initial use.
 - 1. Provide protective coverings, barriers, devices, signs, or other procedures to protect stairs and to maintain means of egress. If stairs become damaged, restore damaged areas so no evidence remains of correction work.

3.4 SECURITY AND PROTECTION FACILITIES INSTALLATION

- A. Protection of Existing Facilities: Protect existing vegetation, equipment, structures, utilities, and other improvements at Project site and on adjacent properties, except those indicated to be removed or altered. Repair damage to existing facilities.
 - 1. Where access to adjacent properties is required in order to affect protection of existing facilities, obtain written permission from adjacent property owner to access property for that purpose.
- B. Environmental Protection: Provide protection, operate temporary facilities, and conduct construction as required to comply with environmental regulations and that minimize possible air, waterway, and subsoil contamination or pollution or other undesirable effects.
- C. Pest Control: Engage pest-control service to recommend practices to minimize attraction and harboring of rodents, roaches, and other pests and to perform extermination and control procedures at regular intervals so Project will be free of pests and their residues at Substantial Completion. Perform control operations lawfully, using materials approved by authorities having jurisdiction.

- D. Security Enclosure and Lockup: Install temporary enclosure around partially completed areas of construction. Provide lockable entrances to prevent unauthorized entrance, vandalism, theft, and similar violations of security. Lock entrances at end of each workday.
- E. Barricades, Warning Signs, and Lights: Comply with requirements of authorities having jurisdiction for erecting structurally adequate barricades, including warning signs and lighting.
- F. Temporary Egress: Provide temporary egress from existing occupied facilities as indicated and as required by authorities having jurisdiction. Provide signage directing occupants to temporary egress.
- G. Temporary Enclosures: Provide temporary enclosures for protection of construction, in progress and completed, from exposure, foul weather, other construction operations, and similar activities. Provide temporary weathertight enclosure for building exterior when work requires sheltering.
 - 1. Where heating or cooling is needed and permanent enclosure is incomplete, insulate temporary enclosures.

3.5 MOISTURE AND MOLD CONTROL

- A. Moisture and Mold Protection: Protect stored materials and installed Work in accordance with Moisture and Mold Protection Plan.
- B. Exposed Construction Period: Before installation of weather barriers, when materials are subject to wetting and exposure and to airborne mold spores, protect as follows:
 - 1. Protect porous materials from water damage.
 - 2. Protect stored and installed material from flowing or standing water.
 - 3. Keep porous and organic materials from coming into prolonged contact with concrete.
 - 4. Remove standing water from decks.
 - 5. Keep deck openings covered or dammed.
- C. Partially Enclosed Construction Period: After installation of weather barriers but before full enclosure and conditioning of building, when installed materials are still subject to infiltration of moisture and ambient mold spores, protect as follows:
 - 1. Do not load or install drywall or other porous materials or components, or items with high organic content, into partially enclosed building.
 - 2. Keep interior spaces reasonably clean and protected from water damage.
 - 3. Periodically collect and remove waste containing cellulose or other organic matter.
 - 4. Discard or replace water-damaged material.
 - 5. Do not install material that is wet.
 - 6. Discard and replace stored or installed material that begins to grow mold.
 - 7. Perform work in a sequence that allows wet materials adequate time to dry before enclosing the material in gypsum board or other interior finishes.

- D. Controlled Construction Period: After completing and sealing of the building enclosure but prior to the full operation of permanent HVAC systems, maintain as follows:
 - 1. Control moisture and humidity inside building by maintaining effective dry-in conditions.
 - 2. Use temporary or permanent HVAC system to control humidity within ranges specified for installed and stored materials.
 - 3. Comply with manufacturer's written instructions for temperature, relative humidity, and exposure to water limits.

3.6 OPERATION, TERMINATION, AND REMOVAL

- A. Supervision: Enforce strict discipline in use of temporary facilities. To minimize waste and abuse, limit availability of temporary facilities to essential and intended uses.
- B. Maintenance: Maintain facilities in good operating condition until removal.
 - 1. Maintain operation of temporary enclosures, heating, cooling, humidity control, ventilation, and similar facilities on a 24-hour basis where required to achieve indicated results and to avoid possibility of damage.
- C. Temporary Facility Changeover: Do not change over from using temporary security and protection facilities to permanent facilities until Substantial Completion.
- D. Termination and Removal: Remove each temporary facility when need for its service has ended, when it has been replaced by authorized use of a permanent facility, or no later than Substantial Completion. Complete or, if necessary, restore permanent construction that may have been delayed because of interference with temporary facility. Repair damaged Work, clean exposed surfaces, and replace construction that cannot be satisfactorily repaired.
 - 1. Materials and facilities that constitute temporary facilities are property of Contractor. Owner reserves right to take possession of Project identification signs.
 - 2. At Substantial Completion, repair, renovate, and clean permanent facilities used during construction period. Comply with final cleaning requirements specified in Section 01 7700 "Closeout Procedures."

END OF SECTION 01 5000

SECTION 01 6000 - PRODUCT REQUIREMENTS

PART 1 - GENERAL

1.1 SUMMARY

- A. The Work of This Section Includes: Administrative and procedural requirements for selection of products for use in Project; product delivery, storage, and handling; manufacturers' standard warranties on products; special warranties; and comparable products.
- B. Related Requirements:
 - 1. Section 01 2500 "Substitution Procedures" for requests for substitutions.

1.2 DEFINITIONS

- A. Products: Items obtained for incorporating into the Work, whether purchased for Project or taken from previously purchased stock. The term "product" includes the terms "material," "equipment," "system," and terms of similar intent.
 - 1. Named Products: Items identified by manufacturer's product name, including make or model number or other designation shown or listed in manufacturer's published product literature that is current as of date of the Contract Documents.
 - 2. New Products: Items that have not previously been incorporated into another project or facility. Salvaged items or items reused from other projects are not considered new products. Items that are manufactured or fabricated to include recycled content materials are considered new products unless otherwise indicated.
 - 3. Comparable Product: Product by named manufacturer that is demonstrated and approved through the comparable product submittal process described in "Comparable Products" Article, to have the indicated qualities related to type, function, dimension, in-service performance, physical properties, appearance, and other characteristics that equal or exceed those of specified product.
- B. Basis-of-Design Product Specification: A specification in which a single manufacturer's product is named and accompanied by the words "basis-of-design product," including make or model number or other designation. Published attributes and characteristics of basis-of-design product establish salient characteristics of products.
 - 1. Evaluating Comparable Products: In addition to the basis-of-design product description, product attributes and characteristics may be listed to establish the significant qualities related to type, function, in-service performance and physical properties, weight, dimension, durability, visual characteristics, and other special features and requirements for purposes of evaluating comparable products of additional manufacturers named in

the specification. Manufacturer's published attributes and characteristics of basis-of-design product also establish salient characteristics of products for purposes of evaluating comparable products.

- C. Subject to Compliance with Requirements: Where the phrase "Subject to compliance with requirements" introduces a product selection procedure in an individual Specification Section, provide products qualified under the specified product procedure. In the event that a named product or product by a named manufacturer does not meet the other requirements of the specifications, select another named product or product from another named manufacturer that does meet the requirements of the specifications; submit a comparable product request or substitution request, if applicable.
- D. Comparable Product Request Submittal: An action submittal requesting consideration of a comparable product, including the following information:
 - 1. Identification of basis-of-design product or fabrication or installation method to be replaced, including Specification Section number and title and Drawing numbers and titles.
 - 2. Data indicating compliance with the requirements specified in "Comparable Products" Article.
- E. Basis-of-Design Product Specification Submittal: An action submittal complying with requirements in Section 01 3300 "Submittal Procedures."
- F. Substitution: Refer to Section 01 2500 "Substitution Procedures" for definition and limitations on substitutions.

1.3 QUALITY ASSURANCE

- A. Compatibility of Options: If Contractor is given option of selecting between two or more products for use on Project, select product compatible with products previously selected, even if previously selected products were also options.

1.4 PRODUCT DELIVERY, STORAGE, AND HANDLING

- A. Deliver, store, and handle products, using means and methods that will prevent damage, deterioration, and loss, including theft and vandalism. Comply with manufacturer's written instructions.

1.5 PRODUCT WARRANTIES

- A. Warranties specified in other Sections are to be in addition to, and run concurrent with, other warranties required by the Contract Documents. Manufacturer's disclaimers and limitations on

product warranties do not relieve Contractor of obligations under requirements of the Contract Documents.

1. Manufacturer's Warranty: Written standard warranty form furnished by individual manufacturer for a particular product and issued in the name of Owner or endorsed by manufacturer to Owner.
 2. Special Warranty: Written warranty required by the Contract Documents to provide specific rights for Owner and issued in the name of Owner or endorsed by manufacturer to Owner.
- B. Special Warranties: Prepare a written document that contains appropriate terms and identification, ready for execution.
1. Manufacturer's Standard Form: Modified to include Project-specific information and properly executed.
 2. Specified Form: When specified forms are included in the Project Manual, prepare a written document, using indicated form properly executed.
 3. See other Sections for specific content requirements and particular requirements for submitting special warranties.

PART 2 - PRODUCTS

2.1 PRODUCT SELECTION PROCEDURES

- A. General Product Requirements: Provide products that comply with the Contract Documents, are undamaged and, unless otherwise indicated, are new at time of installation.
1. Provide products complete with accessories, trim, finish, fasteners, and other items needed for a complete installation and indicated use and effect.
 2. Standard Products: If available, and unless custom products or nonstandard options are specified, provide standard products of types that have been produced and used successfully in similar situations on other projects.
 3. Owner reserves the right to limit selection to products with warranties meeting requirements of the Contract Documents.
 4. Where products are accompanied by the term "as selected," Architect will make selection.
 5. Descriptive, performance, and reference standard requirements in Specifications establish salient characteristics of products.
- B. Product Selection Procedures:
1. Sole Product: Where Specifications name a single manufacturer and product, provide the named product that complies with requirements. Comparable products or substitutions for Contractor's convenience will not be considered.

- a. Sole product may be indicated by the phrase "Subject to compliance with requirements, provide the following."
2. Sole Manufacturer/Source: Where Specifications name a single manufacturer or source, provide a product by the named manufacturer or source that complies with requirements. Comparable products or substitutions for Contractor's convenience will not be considered.
 - a. Sole manufacturer/source may be indicated by the phrase "Subject to compliance with requirements, provide products by the following."
3. Limited List of Products: Where Specifications include a list of names of both manufacturers and products, provide one of the products listed that complies with requirements. Comparable products or substitutions for Contractor's convenience will not be considered unless otherwise indicated.
 - a. Limited list of products may be indicated by the phrase "Subject to compliance with requirements, provide one of the following."
4. Non-Limited List of Products: Where Specifications include a list of names of both available manufacturers and products, provide one of the products listed or an unnamed product that complies with requirements.
 - a. Non-limited list of products is indicated by the phrase "Subject to compliance with requirements, available products that may be incorporated in the Work include, but are not limited to, the following."
 - b. Provision of an unnamed product is not considered a substitution, if the product complies with requirements.
5. Limited List of Manufacturers: Where Specifications include a list of manufacturers' names, provide a product by one of the manufacturers listed that complies with requirements. Comparable products or substitutions for Contractor's convenience will not be considered unless otherwise indicated.
 - a. Limited list of manufacturers is indicated by the phrase "Subject to compliance with requirements, provide products by one of the following."
6. Non-Limited List of Manufacturers: Where Specifications include a list of available manufacturers, provide a product by one of the manufacturers listed or a product by an unnamed manufacturer that complies with requirements.
 - a. Non-limited list of manufacturers is indicated by the phrase "Subject to compliance with requirements, available manufacturers whose products may be incorporated in the Work include, but are not limited to, the following."
 - b. Provision of products of an unnamed manufacturer is not considered a substitution, if the product complies with requirements.

7. Basis-of-Design Product: Where Specifications name a product, or refer to a product indicated on Drawings, and include a list of manufacturers, provide the specified or indicated product or a comparable product by one of the other named manufacturers. Drawings and Specifications may additionally indicate sizes, profiles, dimensions, and other characteristics that are based on the product named. Comply with requirements in "Comparable Products" Article for consideration of an unnamed product by one of the other named manufacturers.
 - a. For approval of products by unnamed manufacturers, comply with requirements in Section 01 2500 "Substitution Procedures" for substitutions for convenience.
- C. Visual Matching Specification: Where Specifications require the phrase "match Architect's sample," provide a product that complies with requirements and matches Architect's sample. Architect's decision will be final on whether a proposed product matches.
 1. If no product available within specified category matches and complies with other specified requirements, comply with requirements in Section 01 2500 "Substitution Procedures" for proposal of product.
- D. Visual Selection Specification: Where Specifications include the phrase "as selected by Architect from manufacturer's full range" or a similar phrase, select a product that complies with requirements. Architect will select color, gloss, pattern, density, or texture from manufacturer's product line that includes both standard and premium items.
- E. Sustainable Product Selection: Where Specifications require product to meet sustainable product characteristics, select products complying with indicated requirements. Comply with requirements in Division 01 sustainability requirements Section and individual Specification Sections.
 1. Select products for which sustainable design documentation submittals are available from manufacturer.

2.2 COMPARABLE PRODUCTS

- A. Conditions for Consideration of Comparable Products: Architect will consider Contractor's request for comparable product when the following conditions are satisfied. If the following conditions are not satisfied, Architect may return requests without action, except to record noncompliance with the following requirements:
 1. Evidence that proposed product does not require revisions to the Contract Documents, is consistent with the Contract Documents, will produce the indicated results, and is compatible with other portions of the Work.
 2. Detailed comparison of significant qualities of proposed product with those of the named basis-of-design product. Significant product qualities include attributes, such as type, function, in-service performance and physical properties, weight, dimension, durability, visual characteristics, and other specific features and requirements.

3. Evidence that proposed product provides specified warranty.
 4. List of similar installations for completed projects, with project names and addresses and names and addresses of architects and owners, if requested.
 5. Samples, if requested.
- B. Architect's Action on Comparable Products Submittal: If necessary, Architect will request additional information or documentation for evaluation within seven days of receipt of a request for a comparable product. Architect will notify Contractor of approval or rejection of proposed comparable product within 15 days of receipt of request, or seven days of receipt of additional information or documentation, whichever is later.
1. Architect's Approval of Submittal: Marked with approval notation from Architect's action stamp. See Section 01 3300 "Submittal Procedures."
 2. Use product specified if Architect does not issue a decision on use of a comparable product request within time allocated.
- C. Submittal Requirements, Two-Step Process: Approval by Architect of Contractor's request for use of comparable product is not intended to satisfy other submittal requirements. Comply with specified submittal requirements.

PART 3 - EXECUTION (Not Used)

END OF SECTION 01 6000

SECTION 01 7300 - EXECUTION

PART 1 - GENERAL

1.1 SUMMARY

- A. Section includes general administrative and procedural requirements governing execution of the Work, including, but not limited to, the following:
 - 1. Construction layout.
 - 2. Installation.
 - 3. Cutting and patching.
 - 4. Coordination of Owner's portion of the Work.
 - 5. Progress cleaning.
 - 6. Starting and adjusting.
 - 7. Protection of installed construction.
 - 8. Correction of the Work.
- B. Related Requirements:
 - 1. Section 01 1000 "Summary" for coordination of Owner-furnished products, Owner's separate contracts, and limits on use of Project site.
 - 2. Section 01 7700 "Closeout Procedures" for submitting final property survey with Project Record Documents, recording of Owner-accepted deviations from indicated lines and levels, replacing defective work, and final cleaning.
 - 3. Section 02 4119 "Selective Demolition" for demolition and removal of selected portions of the building.

1.2 DEFINITIONS

- A. Cutting: Removal of in-place construction necessary to permit installation or performance of subsequent work.
- B. Patching: Fitting and repair work required to restore construction to original conditions after installation of subsequent work.

1.3 QUALITY ASSURANCE

- A. Land Surveyor Qualifications: A professional land surveyor who is legally qualified to practice in jurisdiction where Project is located and who is experienced in providing land-surveying services of the kind indicated.

- B. Cutting and Patching: Comply with requirements for and limitations on cutting and patching of construction elements.
 - 1. Structural Elements: When cutting and patching structural elements, or when encountering the need for cutting and patching of elements whose structural function is not known, notify Architect of locations and details of cutting and await directions from Architect before proceeding. Shore, brace, and support structural elements during cutting and patching. Do not cut and patch structural elements in a manner that could change their load-carrying capacity or increase deflection.
 - 2. Operational Elements: Do not cut and patch operating elements and related components in a manner that results in reducing their capacity to perform as intended or that results in increased maintenance or decreased operational life or safety.
 - 3. Other Construction Elements: Do not cut and patch other construction elements or components in a manner that could change their load-carrying capacity, that results in reducing their capacity to perform as intended, or that results in increased maintenance or decreased operational life or safety.
 - 4. Visual Elements: Do not cut and patch construction in a manner that results in visual evidence of cutting and patching. Do not cut and patch exposed construction in a manner that would, in Architect's opinion, reduce the building's aesthetic qualities. Remove and replace construction that has been cut and patched in a visually unsatisfactory manner.
- C. Manufacturer's Installation Instructions: Obtain and maintain on-site manufacturer's written recommendations and instructions for installation of specified products and equipment.

PART 2 - PRODUCTS

2.1 MATERIALS

- A. Comply with requirements specified in other Sections.
 - 1. For projects requiring compliance with sustainable design and construction practices and procedures, use products for patching that comply with sustainable design requirements.
- B. In-Place Materials: Use materials for patching identical to in-place materials. For exposed surfaces, use materials that visually match in-place adjacent surfaces to the fullest extent possible.
 - 1. If identical materials are unavailable or cannot be used, use materials that, when installed, will provide a match acceptable to Architect for the visual and functional performance of in-place materials. Use materials that are not considered hazardous.
- C. Cleaning Agents: Use cleaning materials and agents recommended by manufacturer or fabricator of the surface to be cleaned. Do not use cleaning agents that are potentially hazardous to health or property or that might damage finished surfaces.

1. Use cleaning products that comply with Green Seal's GS-37, or if GS-37 is not applicable, use products that comply with the California Code of Regulations maximum allowable VOC levels.

PART 3 - EXECUTION

3.1 EXAMINATION

- A. Existing Conditions: The existence and location of underground and other utilities and construction indicated as existing are not guaranteed. Before beginning sitework, investigate and verify the existence and location of underground utilities, mechanical and electrical systems, and other construction affecting the Work.
 1. Before construction, verify the location, direction, and invert elevation at points of connection of sanitary sewer, storm sewer, gas service piping, and water-service piping; underground electrical services; and other utilities.
 2. Furnish location data for work related to Project that must be performed by public utilities serving Project site.
- B. Examination and Acceptance of Conditions: Before proceeding with each component of the Work, examine substrates, areas, and conditions, with Installer or Applicator present where indicated, for compliance with requirements for installation tolerances and other conditions affecting performance. Record observations.
 1. Examine roughing-in for mechanical and electrical systems to verify actual locations of connections before equipment and fixture installation.
 2. Examine walls, floors, and roofs for suitable conditions where products and systems are to be installed.
 3. Verify compatibility with and suitability of substrates, including compatibility with existing finishes or primers.
- C. Written Report: Where a written report listing conditions detrimental to performance of the Work is required by other Sections, include the following:
 1. Description of the Work, including Specification Section number and paragraph, and Drawing sheet number and detail, where applicable.
 2. List of detrimental conditions, including substrates.
 3. List of unacceptable installation tolerances.
 4. Recommended corrections.
- D. Proceed with installation only after unsatisfactory conditions have been corrected. Proceeding with the Work indicates acceptance of surfaces and conditions.

3.2 PREPARATION

- A. Existing Utility Information: Furnish information to local utility and Owner that is necessary to adjust, move, or relocate existing utility structures, utility poles, lines, services, or other utility appurtenances located in or affected by construction. Coordinate with authorities having jurisdiction.
- B. Field Measurements: Take field measurements as required to fit the Work properly. Recheck measurements before installing each product. Where portions of the Work are indicated to fit to other construction, verify dimensions of other construction by field measurements before fabrication. Coordinate fabrication schedule with construction progress to avoid delaying the Work.
- C. Space Requirements: Verify space requirements and dimensions of items shown diagrammatically on Drawings.
- D. Review of Contract Documents and Field Conditions: Immediately on discovery of the need for clarification of the Contract Documents, submit a request for information to Architect in accordance with requirements in Section 01 3100 "Project Management and Coordination."

3.3 CONSTRUCTION LAYOUT

- A. Verification: Before proceeding to lay out the Work, verify layout information shown on Drawings, in relation to the property survey and existing benchmarks and existing conditions. If discrepancies are discovered, notify Architect promptly.
- B. General: Contractor shall engage and pay for all costs for a land surveyor to lay out the Work using the following accepted surveying practices:
 - 1. Establish benchmarks and control points to set lines and levels at each story of construction and elsewhere as needed to locate each element of Project.
 - 2. Establish limits on use of Project site.
 - 3. Establish dimensions within tolerances indicated. Do not scale Drawings to obtain required dimensions.
 - 4. Inform installers of lines and levels to which they must comply.
 - 5. Check the location, level and plumb, of every major element as the Work progresses.
 - 6. Notify Architect when deviations from required lines and levels exceed allowable tolerances.
 - 7. Close site surveys with an error of closure equal to or less than the standard established by authorities having jurisdiction.
- C. Site Improvements: Locate and lay out site improvements, including pavements, grading, fill and topsoil placement, utility slopes, and rim and invert elevations.
- D. Building Lines and Levels: Locate and lay out control lines and levels for structures, building foundations, column grids, and floor levels, including those required for mechanical and

electrical work. Transfer survey markings and elevations for use with control lines and levels. Level foundations and piers from two or more locations.

- E. Record Log: Maintain a log of layout control work. Record deviations from required lines and levels. Include beginning and ending dates and times of surveys, weather conditions, name and duty of each survey party member, and types of instruments and tapes used. Make the log available for reference by Architect.

3.4 INSTALLATION

- A. Locate the Work and components of the Work accurately, in correct alignment and elevation, as indicated.
 - 1. Make vertical work plumb, and make horizontal work level.
 - 2. Where space is limited, install components to maximize space available for maintenance and ease of removal for replacement.
 - 3. Conceal pipes, ducts, and wiring in finished areas unless otherwise indicated.
 - 4. Maintain minimum headroom clearance of 96 inches in occupied spaces and 90 inches in unoccupied spaces, unless otherwise indicated on Drawings.
- B. Comply with manufacturer's written instructions and recommendations for installing products in applications indicated.
- C. Install products at the time and under conditions that will ensure satisfactory results as judged by Architect. Maintain conditions required for product performance until Substantial Completion.
- D. Conduct construction operations, so no part of the Work is subjected to damaging operations or loading in excess of that expected during normal conditions of occupancy of type expected for Project.
- E. Sequence the Work and allow adequate clearances to accommodate movement of construction items on-site and placement in permanent locations.
- F. Tools and Equipment: Select tools or equipment that minimize production of excessive noise levels.
- G. Templates: Obtain and distribute to the parties involved templates for Work specified to be factory prepared and field installed. Check Shop Drawings of other portions of the Work to confirm that adequate provisions are made for locating and installing products to comply with indicated requirements.
- H. Attachment: Provide blocking and attachment plates and anchors and fasteners of adequate size and number to securely anchor each component in place, accurately located and aligned with other portions of the Work. Where size and type of attachments are not indicated, verify size and type required for load conditions with manufacturer.

1. Mounting Heights: Where mounting heights are not indicated, mount components at heights directed by Architect.
 2. Allow for building movement, including thermal expansion and contraction.
 3. Coordinate installation of anchorages. Furnish setting drawings, templates, and directions for installing anchorages, including sleeves, concrete inserts, anchor bolts, and items with integral anchors, that are to be embedded in concrete or masonry. Deliver such items to Project site in time for installation.
- I. Joints: Make joints of uniform width. Where joint locations in exposed Work are not indicated, arrange joints for the best visual effect, as judged by Architect. Fit exposed connections together to form hairline joints.

3.5 CUTTING AND PATCHING

- A. General: Employ skilled workers to perform cutting and patching. Proceed with cutting and patching at the earliest feasible time, and complete without delay.
1. Cut in-place construction to provide for installation of other components or performance of other construction, and subsequently patch as required to restore surfaces to their original condition.
- B. Existing Warranties: Remove, replace, patch, and repair materials and surfaces cut or damaged during installation or cutting and patching operations, by methods and with materials so as not to void existing warranties.
- C. Temporary Support: Provide temporary support of Work to be cut.
- D. Protection: Protect in-place construction during cutting and patching to prevent damage. Provide protection from adverse weather conditions for portions of Project that might be exposed during cutting and patching operations.
- E. Adjacent Occupied Areas: Where interference with use of adjoining areas or interruption of free passage to adjoining areas is unavoidable, coordinate cutting and patching in accordance with requirements in Section 01 1000 "Summary."
- F. Existing Utility Services and Mechanical/Electrical Systems: Where existing services/systems are required to be removed, relocated, or abandoned, bypass such services/systems before cutting to prevent interruption to occupied areas.
- G. Cutting: Cut in-place construction by sawing, drilling, breaking, chipping, grinding, and similar operations, including excavation, using methods least likely to damage elements retained or adjoining construction. If possible, review proposed procedures with original Installer; comply with original Installer's written recommendations.

1. In general, use hand or small power tools designed for sawing and grinding, not hammering and chopping. Cut holes and slots neatly to minimum size required, and with minimum disturbance of adjacent surfaces. Temporarily cover openings when not in use.
 2. Finished Surfaces: Cut or drill from the exposed or finished side into concealed surfaces.
 3. Concrete and Masonry: Cut using a cutting machine, such as an abrasive saw or a diamond-core drill.
 4. Excavating and Backfilling: Comply with requirements in applicable Sections where required by cutting and patching operations.
 5. Mechanical and Electrical Services: Cut off pipe or conduit in walls or partitions to be removed. Cap, valve, or plug and seal remaining portion of pipe or conduit to prevent entrance of moisture or other foreign matter after cutting.
 6. Proceed with patching after construction operations requiring cutting are complete.
- H. Patching: Patch construction by filling, repairing, refinishing, closing up, and similar operations following performance of other Work. Patch with durable seams that are as invisible as practicable, as judged by Architect. Provide materials and comply with installation requirements specified in other Sections, where applicable.
1. Inspection: Where feasible, test and inspect patched areas after completion to demonstrate physical integrity of installation.
 2. Exposed Finishes: Restore exposed finishes of patched areas and extend finish restoration into retained adjoining construction in a manner that will eliminate evidence of patching and refinishing.
 - a. Clean piping, conduit, and similar features before applying paint or other finishing materials.
 - b. Restore damaged pipe covering to its original condition.
 3. Floors and Walls: Where walls or partitions that are removed extend one finished area into another, patch and repair floor and wall surfaces in the new space. Provide an even surface of uniform finish, color, texture, and appearance. Remove in-place floor and wall coverings and replace with new materials, if necessary, to achieve uniform color and appearance.
 - a. Where patching occurs in a painted surface, prepare substrate and apply primer and intermediate paint coats appropriate for substrate over the patch, and apply final paint coat over entire unbroken surface containing the patch, corner to corner of wall and edge to edge of ceiling. Provide additional coats until patch blends with adjacent surfaces.
 4. Ceilings: Patch, repair, or rehang in-place ceilings as necessary to provide an even-plane surface of uniform appearance.
 5. Exterior Building Enclosure: Patch components in a manner that restores enclosure to a weathertight condition and ensures thermal and moisture integrity of building enclosure.
- I. Cleaning: Clean areas and spaces where cutting and patching are performed. Remove paint, mortar, oils, putty, and similar materials from adjacent finished surfaces.

3.6 PROGRESS CLEANING

- A. Clean Project site and work areas daily, including common areas. Enforce requirements strictly. Dispose of materials lawfully.
 - 1. Comply with requirements in NFPA 241 for removal of combustible waste materials and debris.
 - 2. Do not hold waste materials more than seven days during normal weather or three days if the temperature is expected to rise above 80 deg F.
 - 3. Containerize hazardous and unsanitary waste materials separately from other waste. Mark containers appropriately and dispose of legally, in accordance with regulations.
 - a. Use containers intended for holding waste materials of type to be stored.
 - 4. Coordinate progress cleaning for joint-use areas where Contractor and other contractors are working concurrently.
- B. Site: Maintain Project site free of waste materials and debris.
- C. Work Areas: Clean areas where Work is in progress to the level of cleanliness necessary for proper execution of the Work.
 - 1. Remove liquid spills promptly.
 - 2. Where dust would impair proper execution of the Work, broom-clean or vacuum the entire work area, as appropriate.
- D. Installed Work: Keep installed work clean. Clean installed surfaces in accordance with written instructions of manufacturer or fabricator of product installed, using only cleaning materials specifically recommended. If specific cleaning materials are not recommended, use cleaning materials that are not hazardous to health or property and that will not damage exposed surfaces.
- E. Concealed Spaces: Remove debris from concealed spaces before enclosing the space.
- F. Exposed Surfaces: Clean exposed surfaces and protect as necessary to ensure freedom from damage and deterioration at time of Substantial Completion.
- G. Waste Disposal: Do not bury or burn waste materials on-site. Do not wash waste materials down sewers or into waterways. Comply with waste disposal requirements in Section 01 5000 "Temporary Facilities and Controls."
- H. During handling and installation, clean and protect construction in progress and adjoining materials already in place. Apply protective covering where required to ensure protection from damage or deterioration at Substantial Completion.

- I. Clean and provide maintenance on completed construction as frequently as necessary through the remainder of the construction period. Adjust and lubricate operable components to ensure operability without damaging effects.
- J. Limiting Exposures: Supervise construction operations to ensure that no part of the construction, completed or in progress, is subject to harmful, dangerous, damaging, or otherwise deleterious exposure during the construction period.

3.7 STARTING AND ADJUSTING

- A. Coordinate startup and adjusting of equipment and operating components with requirements in Mechanical and Electrical Specifications.
- B. Start equipment and operating components to confirm proper operation. Remove malfunctioning units, replace with new units, and retest.
- C. Adjust equipment for proper operation. Adjust operating components for proper operation without binding.
- D. Test each piece of equipment to verify proper operation. Test and adjust controls and safeties. Replace damaged and malfunctioning controls and equipment.
- E. Manufacturer's Field Service: Comply with qualification requirements in Section 01 4000 "Quality Requirements."

3.8 PROTECTION OF INSTALLED CONSTRUCTION

- A. Provide final protection and maintain conditions that ensure installed Work is without damage or deterioration at time of Substantial Completion.
- B. Protection of Existing Items: Provide protection and ensure that existing items to remain undisturbed by construction are maintained in condition that existed at commencement of the Work.
- C. Comply with manufacturer's written instructions for temperature and relative humidity.

3.9 CORRECTION OF THE WORK

- A. Repair or remove and replace damaged, defective, or nonconforming Work. Restore damaged substrates and finishes.
 - 1. Repairing includes replacing defective parts, refinishing damaged surfaces, touching up with matching materials, and properly adjusting operating equipment.

- B. Repair Work previously completed and subsequently damaged during construction period. Repair to like-new condition.
- C. Restore permanent facilities used during construction to their specified condition.
- D. Remove and replace damaged surfaces that are exposed to view if surfaces cannot be repaired without visible evidence of repair.
- E. Repair components that do not operate properly. Remove and replace operating components that cannot be repaired.
- F. Remove and replace chipped, scratched, and broken glass or reflective surfaces.

END OF SECTION 01 7300

SECTION 01 7700 - CLOSEOUT PROCEDURES

PART 1 - GENERAL

1.1 SUMMARY

- A. Section includes administrative and procedural requirements for Contract closeout, including, but not limited to, the following:
 - 1. Substantial Completion procedures.
 - 2. Final Completion procedures.
 - 3. List of incomplete items.
 - 4. Submittal of Project warranties.
 - 5. Final cleaning.
- B. Related Requirements:
 - 1. Section 01 7823 "Operation and Maintenance Data" for additional operation and maintenance manual requirements.

1.2 ACTION SUBMITTALS

- A. Product Data: For each type of cleaning agent.
- B. Contractor's List of Incomplete Items: Initial submittal at Substantial Completion.
- C. Certified List of Incomplete Items: Final submittal at Final Completion.

1.3 CLOSEOUT SUBMITTALS

- A. Certificates of Release: From authorities having jurisdiction.
- B. Certificate of Insurance: For continuing coverage.
- C. Field Report: For pest-control inspection.

1.4 SUBSTANTIAL COMPLETION PROCEDURES

- A. Contractor's List of Incomplete Items: Prepare and submit a list of items to be completed and corrected (Contractor's "punch list"), indicating the value of each item on the list and reasons why the Work is incomplete.

- B. Submittals Prior to Substantial Completion: Complete the following a minimum of 10 days prior to requesting inspection for determining date of Substantial Completion. List items below that are incomplete at time of request.
1. Certificates of Release: Obtain and submit releases from authorities having jurisdiction, permitting Owner unrestricted use of the Work and access to services and utilities. Include occupancy permits, operating certificates, and similar releases.
 2. Submit closeout submittals specified in other Division 01 Sections, including Project Record Documents, operation and maintenance manuals, damage or settlement surveys, property surveys, and similar final record information.
 3. Submit closeout submittals specified in individual Sections, including specific warranties, workmanship bonds, maintenance service agreements, final certifications, and similar documents.
 4. Submit maintenance material submittals specified in individual Sections, including tools, spare parts, extra materials, and similar items, and deliver to location designated by Architect. Label with manufacturer's name and model number.
 5. Submit testing, adjusting, and balancing records.
 6. Submit sustainable design submittals not previously submitted.
 7. Submit changeover information related to Owner's occupancy, use, operation, and maintenance.
- C. Procedures Prior to Substantial Completion: Complete the following a minimum of 10 days prior to requesting inspection for determining date of Substantial Completion. List items below that are incomplete at time of request.
1. Advise Owner of pending insurance changeover requirements.
 2. Make final changeover of permanent locks and deliver keys to Owner. Advise Owner's personnel of changeover in security provisions.
 3. Complete startup and testing of systems and equipment.
 4. Perform preventive maintenance on equipment used prior to Substantial Completion.
 5. Instruct Owner's personnel in operation, adjustment, and maintenance of products, equipment, and systems. Submit demonstration and training video recordings specified in Section 01 7900 "Demonstration and Training."
 6. Advise Owner of changeover in utility services.
 7. Participate with Owner in conducting inspection and walkthrough with local emergency responders.
 8. Terminate and remove temporary facilities from Project site, along with mockups, construction tools, and similar elements.
 9. Complete final cleaning requirements.
 10. Touch up paint and otherwise repair and restore marred exposed finishes to eliminate visual defects.
- D. Inspection: Submit a written request for inspection to determine Substantial Completion a minimum of 10 days prior to date the Work will be completed and ready for final inspection and tests. On receipt of request, Architect will either proceed with inspection or notify Contractor of unfulfilled requirements. Architect will prepare the Certificate of Substantial Completion after

inspection or will notify Contractor of items, either on Contractor's list or additional items identified by Architect, that must be completed or corrected before certificate will be issued.

1.5 FINAL COMPLETION PROCEDURES

- A. Submittals Prior to Final Completion: Before requesting final inspection for determining Final Completion, complete the following:
1. Submit a final Application for Payment in accordance with Section 01 2900 "Payment Procedures."
 2. Certified List of Incomplete Items: Submit certified copy of Architect's Substantial Completion inspection list of items to be completed or corrected (punch list), endorsed and dated by Architect. Certified copy of the list will state that each item has been completed or otherwise resolved for acceptance.
 3. Certificate of Insurance: Submit evidence of final, continuing insurance coverage complying with insurance requirements.
 4. Submit pest-control final inspection report.
- B. Inspection: Submit a written request for final inspection to determine acceptance a minimum of 10 days prior to date the Work will be completed and ready for final inspection and tests. On receipt of request, Architect will either proceed with inspection or notify Contractor of unfulfilled requirements. Architect will prepare a final Certificate for Payment after inspection or will notify Contractor of construction that must be completed or corrected before certificate will be issued.

1.6 LIST OF INCOMPLETE ITEMS

- A. Organization of List: Include name and identification of each space and area affected by construction operations for incomplete items and items needing correction including, if necessary, areas disturbed by Contractor that are outside the limits of construction.
1. Organize list of spaces in sequential order,, listed by room or space number.
 2. Organize items applying to each space by major element, including categories for ceilings, individual walls, floors, equipment, and building systems.
 3. Include the following information at the top of each page:
 - a. Project name.
 - b. Date.
 - c. Name of Architect.
 - d. Name of Contractor.
 - e. Page number.
 4. Submit list of incomplete items in one of the following formats:
 - a. PDF Electronic File: Architect will return annotated file.

- b. Web-Based Project Software Upload: Utilize software feature for creating and updating list of incomplete items (punch list).

1.7 SUBMITTAL OF PROJECT WARRANTIES

- A. Time of Submittal: Submit written warranties on request of Architect for designated portions of the Work where warranties are indicated to commence on dates other than date of Substantial Completion, or when delay in submittal of warranties might limit Owner's rights under warranty.
- B. Organize warranty documents into an orderly sequence based on the table of contents of Project Manual.
- C. Warranty Electronic File: Provide warranties and bonds in PDF format. Assemble complete warranty and bond submittal package into a single electronic PDF file with bookmarks enabling navigation to each item. Provide bookmarked table of contents at beginning of document.
 - 1. Submit on digital media acceptable to Architect or by uploading to web-based project software site.
- D. Provide additional copies of each warranty to include in operation and maintenance manuals.

PART 2 - PRODUCTS

2.1 MATERIALS

- A. Cleaning Agents: Use cleaning materials and agents recommended by manufacturer or fabricator of the surface to be cleaned. Do not use cleaning agents that are potentially hazardous to health or property or that might damage finished surfaces.
 - 1. Use cleaning products that comply with Green Seal's GS-37, or if GS-37 is not applicable, use products that comply with the California Code of Regulations maximum allowable VOC levels.

PART 3 - EXECUTION

3.1 FINAL CLEANING

- A. Perform final cleaning. Conduct cleaning and waste-removal operations to comply with local laws and ordinances and Federal and local environmental and antipollution regulations.
- B. Cleaning: Employ experienced workers or professional cleaners for final cleaning. Clean each surface or unit to condition expected in an average commercial building cleaning and maintenance program. Comply with manufacturer's written instructions.

1. Complete the following cleaning operations before requesting inspection for certification of Substantial Completion for entire Project or for a designated portion of Project Cleaning to be limited to area of work & adjacent spaces that are affected:
 - a. Clean Project site of rubbish, waste material, litter, and other foreign substances.
 - b. Clean exposed exterior and interior hard-surfaced finishes to a dirt-free condition, free of stains, films, and similar foreign substances. Avoid disturbing natural weathering of exterior surfaces. Restore reflective surfaces to their original condition.
 - c. Remove debris and surface dust from limited-access spaces, including roofs, plenums, shafts, trenches, equipment vaults, manholes, attics, and similar spaces.
 - d. Clean flooring, removing debris, dirt, and staining; clean in accordance with manufacturer's instructions.
 - e. Vacuum and mop concrete.
 - f. Vacuum carpet and similar soft surfaces, removing debris and excess nap; clean in accordance with manufacturer's instructions if visible soil or stains remain.
 - g. Clean transparent materials, including mirrors and glass in doors and windows. Remove glazing compounds and other noticeable, vision-obscuring materials. Polish mirrors and glass, taking care not to scratch surfaces.
 - h. Remove labels that are not permanent.
 - i. Wipe surfaces of mechanical and electrical equipment. Remove excess lubrication, paint and mortar droppings, and other foreign substances.
 - j. Clean plumbing fixtures to a sanitary condition, free of stains, including stains resulting from water exposure.
 - k. Replace disposable air filters and clean permanent air filters. Clean exposed surfaces of diffusers, registers, and grills.
 - l. Clean ducts, blowers, and coils if units were operated without filters during construction or that display contamination with particulate matter on inspection.
 - 1) Clean HVAC system in compliance with NADCA ACR.
 - m. Clean luminaires, lamps, globes, and reflectors to function with full efficiency.
 - n. Leave Project clean and ready for occupancy.
- C. Pest Control: Comply with pest control requirements in Section 01 5000 "Temporary Facilities and Controls." Prepare written report.
- D. Construction Waste Disposal: Comply with waste-disposal requirements in Section 01 5000 "Temporary Facilities and Controls."

3.2 CORRECTION OF THE WORK

- A. Complete repair and restoration operations required by "Correction of the Work" Article in Section 01 7300 "Execution" before requesting inspection for determination of Substantial Completion.

END OF SECTION 01 7700

SECTION 01 7823 - OPERATION AND MAINTENANCE DATA

PART 1 - GENERAL

1.1 SUMMARY

- A. Section Includes: Administrative and procedural requirements for preparing operation and maintenance manuals, including the following:
 - 1. Operation and maintenance documentation directory manuals.
 - 2. Systems and equipment operation manuals.
 - 3. Systems and equipment maintenance manuals.
 - 4. Product maintenance manuals.

1.2 CLOSEOUT SUBMITTALS

- A. Submit operation and maintenance manuals indicated. Provide content for each manual as specified in individual Specification Sections, and as reviewed and approved at the time of Section submittals. Submit reviewed manual content formatted and organized as required by this Section.
 - 1. Architect will comment on whether content of operation and maintenance submittals is acceptable.
 - 2. Where applicable, clarify and update reviewed manual content to correspond to revisions and field conditions.
- B. Format: Submit operation and maintenance manuals in the following format:
 - 1. Submit on digital media acceptable to Architect. Enable reviewer comments on draft submittals.
 - 2. Submit three paper copies.
- C. Final Manual Submittal: Submit each manual in final form prior to requesting inspection for Substantial Completion and at least 15 days before commencing demonstration and training. Architect will return copy with comments.
 - 1. Correct or revise each manual to comply with Architect's comments. Submit copies of each corrected manual within 15 days of receipt of Architect's comments and prior to commencing demonstration and training.
- D. Comply with Section 01 7700 "Closeout Procedures" for schedule for submitting operation and maintenance documentation.

1.3 FORMAT OF OPERATION AND MAINTENANCE MANUALS

- A. Manuals, Electronic Files: Submit manuals in the form of a multiple file composite electronic PDF file for each manual type required.
 - 1. Electronic Files: Use electronic files prepared by manufacturer where available. Where scanning of paper documents is required, configure scanned file for minimum readable file size.
 - 2. File Names and Bookmarks: Bookmark individual documents based on file names. Name document files to correspond to system, subsystem, and equipment names used in manual directory and table of contents. Group documents for each system and subsystem into individual composite bookmarked files, then create composite manual, so that resulting bookmarks reflect the system, subsystem, and equipment names in a readily navigated file tree. Configure electronic manual to display bookmark panel on opening file.
- B. Manuals, Paper Copy: Submit manuals in the form of hard-copy, bound and labeled volumes.
 - 1. Binders: Heavy-duty, three-ring, vinyl-covered, post-type binders, in thickness necessary to accommodate contents, sized to hold 8-1/2-by-11-inch paper; with clear plastic sleeve on spine to hold label describing contents and with pockets inside covers to hold folded oversize sheets.
 - 2. Drawings: Attach reinforced, punched binder tabs on drawings and bind with text.
 - a. If oversize drawings are necessary, fold drawings to same size as text pages and use as foldouts.
 - b. If drawings are too large to be used as foldouts, fold and place drawings in labeled envelopes and bind envelopes in rear of manual. At appropriate locations in manual, insert typewritten pages indicating drawing titles, descriptions of contents, and drawing locations.

1.4 REQUIREMENTS FOR OPERATION AND MAINTENANCE MANUALS

- A. Organization of Manuals: Unless otherwise indicated, organize each manual into a separate section for each system and subsystem, and a separate section for each piece of equipment not part of a system. Each manual to contain the following materials, in the order listed:
 - 1. Title page.
 - 2. Table of contents.
 - 3. Manual contents.
- B. Title Page: Include the following information:
 - 1. Subject matter included in manual.
 - 2. Name and address of Project.
 - 3. Name and address of Owner.

4. Date of submittal.
 5. Name and contact information for Contractor.
 6. Name and contact information for Construction Manager.
 7. Name and contact information for Architect.
 8. Name and contact information for Commissioning Authority.
 9. Names and contact information for major consultants to the Architect that designed the systems contained in the manuals.
 10. Cross-reference to related systems in other operation and maintenance manuals.
- C. Table of Contents: List each product included in manual, identified by product name, indexed to the content of the volume, and cross-referenced to Specification Section number in Project Manual.
- D. Manual Contents: Organize into sets of manageable size. Arrange contents alphabetically by system, subsystem, and equipment. If possible, assemble instructions for subsystems, equipment, and components of one system into a single binder.
- E. Identification: In the documentation directory and in each operation and maintenance manual, identify each system, subsystem, and piece of equipment with same designation used in the Contract Documents.

1.5 SYSTEMS AND EQUIPMENT OPERATION MANUALS

- A. Systems and Equipment Operation Manual: Assemble a complete set of data indicating operation of each system, subsystem, and piece of equipment not part of a system. Include information required for daily operation and management, operating standards, and routine and special operating procedures.
- B. Content: In addition to requirements in this Section, include operation data required in individual Specification Sections and the following information:
1. System, subsystem, and equipment descriptions. Use designations for systems and equipment indicated on Contract Documents.
 2. Performance and design criteria if Contractor has delegated design responsibility.
 3. Operating standards.
 4. Operating procedures.
 5. Precautions against improper use.
 6. License requirements including inspection and renewal dates.
- C. Descriptions: Include the following:
1. Product name and model number. Use designations for products indicated on Contract Documents.
 2. Manufacturer's name.
 3. Equipment identification with serial number of each component.
 4. Equipment function.

5. Operating characteristics.
 6. Limiting conditions.
 7. Engineering data and tests.
 8. Complete nomenclature and number of replacement parts.
- D. Operating Procedures: Include the following, as applicable:
1. Routine and normal operating instructions.
 2. Special Operating Instructions and procedures.
- E. Systems and Equipment Controls: Describe the sequence of operation, and diagram controls as installed.
- F. Piped Systems: Diagram piping as installed, and identify color coding where required for identification.

1.6 SYSTEMS AND EQUIPMENT MAINTENANCE MANUALS

- A. Systems and Equipment Maintenance Manuals: Assemble a complete set of data indicating maintenance of each system, subsystem, and piece of equipment not part of a system. Include manufacturers' maintenance documentation, preventive maintenance procedures and frequency, repair procedures, wiring and systems diagrams, lists of spare parts, and warranty information.
- B. Content: For each system, subsystem, and piece of equipment not part of a system, include source information, manufacturers' maintenance documentation, maintenance procedures, maintenance and service schedules, spare parts list and source information, maintenance service contracts, and warranties and bonds, as described below.
- C. Manufacturers' Maintenance Documentation: Include the following information for each component part or piece of equipment:
1. Standard maintenance instructions and bulletins; include only sheets pertinent to product or component installed. Mark each sheet to identify each product or component incorporated into the Work. If data include more than one item in a tabular format, identify each item using appropriate references from the Contract Documents. Identify data applicable to the Work and delete references to information not applicable.
 - a. Prepare supplementary text if manufacturers' standard printed data are not available and where the information is necessary for proper operation and maintenance of equipment or systems.
 2. Drawings, diagrams, and instructions required for maintenance, including disassembly and component removal, replacement, and assembly.
 3. Identification and nomenclature of parts and components.
 4. List of items recommended to be stocked as spare parts.

- D. Maintenance Procedures: Include the following information and items that detail essential maintenance procedures:
 - 1. Test and inspection instructions.
 - 2. Troubleshooting guide.
 - 3. Precautions against improper maintenance.
 - 4. Disassembly; component removal, repair, and replacement; and reassembly instructions.
 - 5. Aligning, adjusting, and checking instructions.
 - 6. Demonstration and training video recording, if available.
- E. Maintenance and Service Schedules: Include service and lubrication requirements, list of required lubricants for equipment, and separate schedules for preventive and routine maintenance and service with standard time allotment.
- F. Spare Parts List and Source Information: Include lists of replacement and repair parts, with parts identified and cross-referenced to manufacturers' maintenance documentation and local sources of maintenance materials and related services.
- G. Warranties and Bonds: Include copies of warranties and bonds and lists of circumstances and conditions that would affect validity of warranties or bonds.
 - 1. Include procedures to follow and required notifications for warranty claims.
- H. Drawings: Prepare drawings supplementing manufacturers' printed data to illustrate the relationship of component parts of equipment and systems and to illustrate control sequence and flow diagrams. Coordinate these drawings with information contained in record Drawings to ensure correct illustration of completed installation.

1.7 PRODUCT MAINTENANCE MANUALS

- A. Product Maintenance Manual: Assemble a complete set of maintenance data indicating care and maintenance of each product, material, and finish incorporated into the Work.
- B. Content: Organize manual into a separate section for each product, material, and finish. Include source information, product information, maintenance procedures, repair materials and sources, and warranties and bonds, as described below.
- C. Product Information: Include the following, as applicable:
 - 1. Product name and model number.
 - 2. Manufacturer's name.
 - 3. Color, pattern, and texture.
 - 4. Material and chemical composition.
 - 5. Reordering information for specially manufactured products.
- D. Maintenance Procedures: Include manufacturer's written recommendations and the following:

1. Inspection procedures.
 2. Types of cleaning agents to be used and methods of cleaning.
 3. List of cleaning agents and methods of cleaning detrimental to product.
 4. Schedule for routine cleaning and maintenance.
 5. Repair instructions.
- E. Repair Materials and Sources: Include lists of materials and local sources of materials and related services.
- F. Warranties and Bonds: Include copies of warranties and bonds and lists of circumstances and conditions that would affect validity of warranties or bonds.
1. Include procedures to follow and required notifications for warranty claims.

PART 2 - PRODUCTS (Not Used)

PART 3 - EXECUTION (Not Used)

END OF SECTION 01 7823

SECTION 02 4119 - SELECTIVE DEMOLITION

PART 1 - GENERAL

1.1 SUMMARY

- A. The Work of this Section Includes:
 - 1. Demolition and removal of selected portions of exterior or interior of building or structure and site elements.
 - 2. Removal and salvage of existing items for delivery to Owner and removal of existing items for reinstallation.
- B. Related Requirements:
 - 1. Section 01 1000 "Summary" for restrictions on use of the premises, Owner-occupancy requirements, and phasing requirements.
 - 2. Section 01 7300 "Execution" for cutting and patching procedures.
 - 3. Section 01 3516 "Alteration Project Procedures" for general protection and work procedures for alteration projects.

1.2 MATERIALS OWNERSHIP

- A. Unless otherwise indicated, demolition waste becomes property of Contractor.
- B. Historic items, relics, antiques, and similar objects including, but not limited to, cornerstones and their contents, commemorative plaques and tablets, and other items of interest or value to Owner that may be uncovered during demolition remain the property of Owner.
 - 1. Carefully salvage in a manner to prevent damage and promptly return to Owner.

1.3 PREINSTALLATION MEETINGS

- A. Predemolition Conference: Conduct conference at Project site.

1.4 INFORMATIONAL SUBMITTALS

- A. Engineering Survey: Submit engineering survey of condition of building.
- B. Survey of Existing Conditions: Submit survey.

- C. Proposed Protection Measures: Submit report, including Drawings, that indicates the measures proposed for protecting individuals and property, for dust control and, for noise control. Indicate proposed locations and construction of barriers.
- D. Schedule of selective demolition activities with starting and ending dates for each activity.

1.5 CLOSEOUT SUBMITTALS

- A. Inventory: Submit a list of items that have been removed and salvaged.

1.6 FIELD CONDITIONS

- A. Owner will occupy portions of building immediately adjacent to selective demolition area. Conduct selective demolition so Owner's operations will not be disrupted.
- B. Conditions existing at time of inspection for bidding purpose will be maintained by Owner as far as practical.
- C. Notify Architect of discrepancies between existing conditions and Drawings before proceeding with selective demolition.
- D. Hazardous Materials:
 - 1. It is not expected that hazardous materials will be encountered in the Work.
 - a. If materials suspected of containing hazardous materials are encountered, do not disturb; immediately notify Architect and Owner. Hazardous materials will be removed by Owner under a separate contract.
- E. On-site sale of removed items or materials is not permitted.

1.7 WARRANTY

- A. Existing Warranties: Remove, replace, patch, and repair materials and surfaces cut or damaged during selective demolition, by methods and with materials and using approved contractors so as not to void existing warranties.

PART 2 - PRODUCTS

2.1 PERFORMANCE REQUIREMENTS

- A. Regulatory Requirements: Comply with governing EPA notification regulations before beginning selective demolition. Comply with hauling and disposal regulations of authorities having jurisdiction.
- B. Standards: Comply with ANSI/ASSP A10.6 and NFPA 241.

PART 3 - EXECUTION

3.1 EXAMINATION

- A. Verify that utilities have been disconnected and capped before starting selective demolition operations.
- B. Survey of Existing Conditions: Record existing conditions by use of preconstruction photographs or video.
 - 1. Inventory and record the condition of items to be removed for salvage or reinstallation. Photograph or video conditions that might be misconstrued as damage caused by removal.
 - 2. Photograph or video existing conditions of adjoining construction including finish surfaces, that might be misconstrued as damage caused by selective demolition operations or removal of items for salvage or reinstallation.

3.2 PREPARATION

- A. Temporary Shoring: Design, provide, and maintain shoring, bracing, and structural supports as required to preserve stability and prevent movement, settlement, or collapse of construction and finishes to remain, and to prevent unexpected or uncontrolled movement or collapse of construction being demolished.
- B. Temporary Protection: Provide temporary barricades and other protection required to prevent injury to people and damage to adjacent buildings and facilities to remain.
- C. Existing Items to Remain: Protect construction indicated to remain against damage and soiling during selective demolition. When permitted by Architect, items may be removed to a suitable, protected storage location and cleaned and reinstalled in their original locations after selective demolition operations are complete.

3.3 UTILITY SERVICES AND BUILDING SYSTEMS

- A. Existing Services/Systems to Remain: Maintain utilities and building systems and equipment to remain and protect against damage during selective demolition operations.
- B. Existing Services/Systems to Be Removed, Relocated, or Abandoned: Locate, identify, disconnect, and seal or cap off utilities and building systems serving areas to be selectively demolished.
 - 1. Demolish and remove existing building systems, equipment, and components indicated on Drawings to be removed.
 - a. Equipment to Be Removed: Disconnect and cap services and remove equipment and components.
 - 2. Remove and reinstall/salvage existing building systems, equipment, and components indicated on drawings to be removed and reinstalled or removed and salvaged:
 - a. Equipment to Be Removed and Salvaged: Disconnect and cap services and remove equipment and components and deliver to Owner.

3.4 SALVAGE/REINSTALL

- A. Removed and Salvaged Items:
 - 1. Clean salvaged items.
 - 2. Store items in a secure area until delivery to Owner.
 - 3. Transport items to Owner's storage area on-site designated by Owner.
 - 4. Protect items from damage during transport and storage.
- B. Removed and Reinstalled Items:
 - 1. Clean and repair items to functional condition adequate for intended reuse.
 - 2. Protect items from damage during storage.
 - 3. Reinstall items in locations indicated. Comply with installation requirements for new materials and equipment. Provide connections, supports, and miscellaneous materials necessary to make item functional for use indicated.

3.5 SELECTIVE DEMOLITION, GENERAL

- A. General: Demolish and remove existing construction only to extent required by new construction and as indicated. Use methods required to complete the Work within limitations of governing regulations and as follows:

1. Neatly cut openings and holes plumb, square, and true to dimensions required. Use cutting methods least likely to damage construction to remain or adjoining construction. Use hand tools or small power tools designed for sawing or grinding, not hammering and chopping. Temporarily cover openings to remain.
 2. Cut or drill from the exposed or finished side into concealed surfaces to avoid marring existing finished surfaces.
 3. Do not use cutting torches until work area is cleared of flammable materials. At concealed spaces, such as duct and pipe interiors, verify condition and contents of hidden space before starting flame-cutting operations. Maintain portable fire-suppression devices during flame-cutting operations.
 4. Maintain fire watch during and for at least one hour after flame-cutting operations.
 5. Locate selective demolition equipment and remove debris and materials so as not to impose excessive loads on supporting walls, floors, or framing.
- B. Site Access and Temporary Controls: Conduct selective demolition and debris-removal operations to ensure minimum interference with roads, streets, walks, walkways, and other adjacent occupied and used facilities.

3.6 DISPOSAL OF DEMOLISHED MATERIALS

- A. Remove demolition waste materials from Project site and dispose of them in an EPA-approved construction and demolition waste landfill acceptable to authorities having jurisdiction.
1. Do not allow demolished materials to accumulate on-site.
 2. Remove and transport debris in a manner that will prevent spillage on adjacent surfaces and areas.
- B. Burning: Do not burn demolished materials.

3.7 CLEANING

- A. Clean adjacent structures and improvements of dust, dirt, and debris caused by selective demolition operations. Return adjacent areas to condition existing before selective demolition operations began.

END OF SECTION 02 4119

SECTION 04 0110 - MASONRY CLEANING

PART 1 - GENERAL

1.1 SUMMARY

- A. Section includes cleaning the following:
 - 1. Unit masonry surfaces.

1.2 DEFINITIONS

- A. Very Low-Pressure Spray: Less than 100 psi; 4 to 6 gpm.
- B. Low-Pressure Spray: 100 to 400 psi; 4 to 6 gpm.
- C. Medium-Pressure Spray: 400 to 800 psi; 4 to 6 gpm.
- D. High-Pressure Spray: More than 800 psi; 4 to 6 gpm.

1.3 ACTION SUBMITTALS

- A. Product Data: For each type of product.

1.4 QUALITY ASSURANCE

- A. Mockups: Prepare mockups of cleaning on existing surfaces to demonstrate aesthetic effects and to set quality standards for materials and execution.
 - 1. Cleaning: Clean an area approximately 20 sq. ft. for each type of masonry and surface condition.
 - a. Test cleaners and methods on samples of adjacent materials for possible adverse reactions. Do not test cleaners and methods known to have deleterious effect.
 - b. Allow a waiting period of not less than seven days after completion of sample cleaning to permit a study of sample panels for negative reactions.

PART 2 - PRODUCTS

2.1 PAINT REMOVERS

- A. Covered or Skin-Forming Alkaline Paint Remover: Manufacturer's standard covered or skin-forming, alkaline paste or gel formulation, for removing paint from masonry; containing no methylene chloride.
- B. Solvent-Type Paste Paint Remover: Manufacturer's standard water-rinsable, solvent-type paste or gel formulation, for removing paint from masonry.
- C. Low-Odor, Solvent-Type Paste Paint Remover: Manufacturer's standard low-odor, water-rinsable, solvent-type paste, gel, or foamed emulsion formulation, for removing paint coatings from masonry; containing no methanol or methylene chloride.

2.2 CLEANING MATERIALS

- A. Water: Potable.
- B. Hot Water: Water heated to a temperature of 140 to 160 deg F.
- C. Detergent Solution, Job Mixed: Solution prepared by mixing 2 cups of tetrasodium pyrophosphate (TSPP), 1/2 cup of laundry detergent, and 20 quarts of hot water for every 5 gal. of solution required.
- D. Mold, Mildew, and Algae Remover, Job Mixed: Solution prepared by mixing 2 cups of tetrasodium pyrophosphate (TSPP), 5 quarts of 5 percent sodium hypochlorite (bleach), and 15 quarts of hot water for every 5 gal. of solution required.
- E. Nonacidic Gel Cleaner: Manufacturer's standard gel formulation, with pH between 6 and 9, that contains detergents with chelating agents and is specifically formulated for cleaning masonry surfaces.
 - 1. Manufacturers: Subject to compliance with requirements, provide products by one of the following:
 - a. Cathedral Stone Products, Inc.
 - b. PROSOCO, Inc.
 - c. Price Research, Ltd. dba Charles Paint Research.
- F. Nonacidic Liquid Cleaner: Manufacturer's standard mildly alkaline liquid cleaner formulated for removing mold, mildew, and other organic soiling from ordinary building materials, including polished stone, brick, aluminum, plastics, and wood.

1. Manufacturers: Subject to compliance with requirements, provide products by one of the following:
 - a. American Building Restoration Products, Inc.
 - b. Cathedral Stone Products, Inc.
 - c. Diedrich Technologies, Inc.; a Hohmann & Barnard company.
 - d. Dumond Chemicals, Inc.
 - e. Hydroclean; Hydrochemical Techniques, Inc.
 - f. PROSOCO, Inc.
 - g. Price Research, Ltd. dba Charles Paint Research.
- G. Acidic Cleaner: Manufacturer's standard acidic masonry cleaner composed of hydrofluoric acid or ammonium bifluoride blended with other acids, detergents, wetting agents, and inhibitors.
 1. Manufacturers: Subject to compliance with requirements, provide products by one of the following:
 - a. American Building Restoration Products, Inc.
 - b. Cathedral Stone Products, Inc.
 - c. Diedrich Technologies, Inc.; a Hohmann & Barnard company.
 - d. Dumond Chemicals, Inc.
 - e. Hydroclean; Hydrochemical Techniques, Inc.
 - f. PROSOCO, Inc.
 - g. Price Research, Ltd. dba Charles Paint Research.

2.3 CHEMICAL CLEANING SOLUTIONS

- A. Dilute chemical cleaners with water to produce solutions not exceeding concentration recommended in writing by chemical-cleaner manufacturer.
- B. Acidic Cleaner Solution for Nonglazed Masonry: Dilute acidic cleaner with water to produce hydrofluoric acid content of 3 percent or less, but not greater than that recommended in writing by chemical-cleaner manufacturer.

PART 3 - EXECUTION

3.1 PROTECTION

- A. Comply with each manufacturer's written instructions for protecting building and other surfaces against damage from exposure to its products. Prevent paint removers and chemical cleaning solutions from coming into contact with people, motor vehicles, landscaping, buildings, and other surfaces that could be harmed by such contact.

1. Cover adjacent surfaces with materials that are proven to resist paint removers and chemical cleaners used unless products being used will not damage adjacent surfaces. Use protective materials that are waterproof and UV resistant. Apply masking agents according to manufacturer's written instructions. Do not apply liquid strippable masking agent to painted or porous surfaces. When no longer needed, promptly remove masking to prevent adhesive staining.

3.2 CLEANING MASONRY, GENERAL

- A. Cleaning Appearance Standard: Cleaned surfaces are to have a uniform appearance as viewed from 20 feet away by Architect.
- B. Proceed with cleaning in an orderly manner; work from bottom to top or top to bottom of each scaffold width and from one end of each elevation to the other as required by cleaning product recommendations. Ensure that dirty residues and rinse water do not wash over dry, cleaned surfaces.
- C. Use only those cleaning methods indicated for each masonry material and location.
 1. Brushes: Do not use wire brushes or brushes that are not resistant to chemical cleaner being used.
 2. Spray Equipment: Use spray equipment that provides controlled application at volume and pressure indicated, measured at nozzle. Adjust pressure and volume to ensure that cleaning methods do not damage surfaces, including joints.
 - a. Equip units with pressure gages.
 - b. For chemical-cleaner spray application, use low-pressure tank or chemical pump suitable for chemical cleaner indicated, equipped with nozzle having a cone-shaped spray.
 - c. For water-spray application, use fan-shaped spray that disperses water at an angle of 25 to 50 degrees.
 - d. For heated water-spray application, use equipment capable of maintaining temperature between 140 and 160 deg F at flow rates indicated.
- D. Perform each cleaning method indicated in a manner that results in uniform coverage of all surfaces, including corners, moldings, and interstices, and that produces an even effect without streaking or damaging masonry surfaces. Keep wall wet below area being cleaned to prevent streaking from runoff.
- E. Perform additional general cleaning, paint and stain removal, and spot cleaning of small areas that are noticeably different when viewed according to the "Cleaning Appearance Standard" Paragraph, so that cleaned surfaces blend smoothly into surrounding areas.
- F. Water-Spray Application Method: Unless otherwise indicated, hold spray nozzle at least 12 inches from masonry surface and apply water in horizontal back-and-forth sweeping motion, overlapping previous strokes to produce uniform coverage.

- G. Chemical-Cleaner Application Methods: Apply chemical cleaners to masonry surfaces according to chemical-cleaner manufacturer's written instructions; use brush or spray application. Do not spray apply at pressures exceeding 50 psi. Do not allow chemicals to remain on surface for periods longer than those indicated or recommended in writing by manufacturer.
- H. Rinse off chemical residue and soil by working upward from bottom to top of each treated area at each stage or scaffold setting. Periodically during each rinse, test pH of rinse water running off of cleaned area to determine that chemical cleaner is completely removed.
 - 1. Apply neutralizing agent and repeat rinse if necessary to produce tested pH of between 6.7 and 7.5.

3.3 PRELIMINARY CLEANING

- A. Removing Plant Growth: Completely remove visible plant, moss, and shrub growth from masonry surfaces. Carefully remove plants, creepers, and vegetation by cutting at roots and allowing remaining growth to dry as long as possible before removal. Remove loose soil and plant debris from open joints to whatever depth they occur.
- B. Preliminary Cleaning: Before beginning general cleaning, remove extraneous substances that are resistant to planned cleaning methods. Extraneous substances include paint, calking, asphalt, and tar.
 - 1. Carefully remove heavy accumulations of rigid materials from masonry surface with sharp chisel or wooden paddles. Do not scratch or chip masonry surface.
 - 2. Remove paint and calking with alkaline paint remover.
 - a. Comply with requirements in "Paint Removal" Article.
 - b. Repeat application up to two times if needed.
 - 3. Remove asphalt and tar with solvent-type paste paint remover.
 - a. Comply with requirements in "Paint Removal" Article.
 - b. Apply paint remover only to asphalt and tar by brush without prewetting.
 - c. Allow paint remover to remain on surface for 10 to 30 minutes.
 - d. Repeat application if needed.

3.4 PAINT REMOVAL

- A. Paint-Remover Application, General: Apply paint removers according to paint-remover manufacturer's written instructions. Do not allow paint removers to remain on surface for periods longer than those indicated or recommended in writing by manufacturer.
- B. Paint Removal with Covered or Skin-Forming Alkaline Paint Remover:

1. Remove loose and peeling paint using low-pressure water spray, scrapers, stiff brushes, or a combination of these. Let surface dry thoroughly.
2. Apply paint remover to dry, painted surface with trowel, spatula, or as recommended in writing by manufacturer.
3. Apply cover according to manufacturer's written instructions.
4. Allow paint remover to remain on surface for period recommended in writing by manufacturer or as determined by preconstruction testing.
5. Scrape off paint and remover.
6. Rinse with cold water applied by low-pressure spray to remove chemicals and paint residue.
7. Apply acidic cleaner or manufacturer's recommended afterwash to surface, while surface is still wet, using low-pressure spray equipment or soft-fiber brush. Let cleaner or afterwash remain on surface as a neutralizing agent for period recommended by chemical-cleaner or afterwash manufacturer.
8. Rinse with cold water applied by low-pressure spray to remove chemicals and soil.
9. Retreat spots of remaining paint.

C. Paint Removal with Solvent-Type Paste Paint Remover:

1. Remove loose and peeling paint using low-pressure water spray, scrapers, stiff brushes, or a combination of these. Let surface dry thoroughly.
2. Apply thick coating of paint remover to painted surface with natural-fiber cleaning brush, deep-nap roller, or large paint brush. Apply in one or two coats according to manufacturer's written instructions.
3. Allow paint remover to remain on surface for period recommended in writing by manufacturer or as determined by preconstruction testing.
4. Rinse with cold water applied by low-pressure spray to remove chemicals and paint residue.

3.5 CLEANING MASONRY

A. Detergent Cleaning:

1. Wet surface with cold water applied by very-low-pressure spray.
2. Scrub surface with detergent solution using medium-soft brushes until soil is thoroughly dislodged and can be removed by rinsing. Use small brushes to remove soil from mortar joints and crevices. Dip brush in solution often to ensure that adequate fresh detergent is used and that surface remains wet.
3. Rinse with cold water applied by low-pressure spray to remove detergent solution and soil.
4. Repeat cleaning procedure above where required to produce cleaning effect established by mockup.

B. Mold, Mildew, and Algae Removal:

1. Wet surface with cold water applied by very-low-pressure spray.

2. Apply mold, mildew, and algae remover by brush or low-pressure spray.
3. Scrub surface with medium-soft brushes until mold, mildew, and algae are thoroughly dislodged and can be removed by rinsing. Use small brushes for mortar joints and crevices. Dip brush in mold, mildew, and algae remover often to ensure that adequate fresh cleaner is used and that surface remains wet.
4. Rinse with cold water applied by low-pressure spray to remove mold, mildew, and algae remover and soil.
5. Repeat cleaning procedure above where required to produce cleaning effect established by mockup.

C. Nonacidic Gel Chemical Cleaning:

1. Wet surface with cold water applied by very-low-pressure spray.
2. Apply gel cleaner in 1/8-inch thickness by brush, working into joints and crevices. Apply quickly and do not brush out excessively, so area is uniformly covered with fresh cleaner and dwell time is uniform throughout area being cleaned.
3. Let cleaner remain on surface for period recommended in writing by chemical-cleaner manufacturer and established by mockup.
4. Remove bulk of gel cleaner.
5. Rinse with cold water applied by low-pressure spray to remove chemicals and soil.
6. Repeat cleaning procedure above where required to produce cleaning effect established by mockup. Do not repeat more than once. If additional cleaning is required, use steam cleaning.

D. Nonacidic Liquid Chemical Cleaning:

1. Wet surface with cold water applied by very-low-pressure spray.
2. Apply cleaner to surface by brush or low-pressure spray.
3. Let cleaner remain on surface for period recommended in writing by chemical-cleaner manufacturer and established by mockup.
4. Rinse with cold water applied by low-pressure spray to remove chemicals and soil.
5. Repeat cleaning procedure above where required to produce cleaning effect established by mockup. Do not repeat more than once. If additional cleaning is required, use steam cleaning.

E. Acidic Chemical Cleaning:

1. Wet surface with cold water applied by very-low-pressure spray.
2. Apply cleaner to surface by brush or low-pressure spray.
3. Let cleaner remain on surface for period recommended in writing by chemical-cleaner manufacturer and established by mockup.
4. Rinse with cold water applied by low-pressure spray to remove chemicals and soil. Rinse until all foaming, if any, stops and suds disappear.
5. Repeat cleaning procedure above where required to produce cleaning effect established by mockup. Do not repeat more than once. If additional cleaning is required, use steam cleaning.

END OF SECTION 04 0110

SECTION 04 0120.63 - BRICK MASONRY REPAIR

PART 1 - GENERAL

1.1 SUMMARY

- A. Section includes repairing brick masonry.

1.2 DEFINITIONS

- A. Rebuilding (Setting) Mortar: Mortar used to set and anchor masonry in a structure, distinct from pointing mortar installed after masonry is set in place.

1.3 ACTION SUBMITTALS

- A. Product Data: For each type of product.
- B. Shop Drawings:
 - 1. Include plans, elevations, sections, and locations of replacement bricks on the structure.
 - 2. Show provisions for expansion joints or other sealant joints.
- C. Samples: For each exposed product and for each color and texture specified.

1.4 INFORMATIONAL SUBMITTALS

- A. Quality-control program.

1.5 QUALITY ASSURANCE

- A. Brick Masonry Repair Specialist Qualifications: Engage an experienced brick masonry repair firm to perform work of this Section. Firm shall have completed work similar in material, design, and extent to that indicated for this Project with a record of successful in-service performance. Experience in only installing masonry is insufficient experience for masonry repair work.
- B. Quality-Control Program: Prepare a written quality-control program for this Project to systematically demonstrate the ability of personnel to properly follow methods and use materials and tools without damaging masonry. Include provisions for supervising performance and preventing damage.

- C. Mockups: Prepare mockups of brick masonry repair to demonstrate aesthetic effects and to set quality standards for materials and execution and for fabrication and installation.
 - 1. Masonry Repair: Prepare sample areas for each type of masonry repair work performed. If not otherwise indicated, size each mockup not smaller than two adjacent whole units or approximately 48 inches in least dimension. Construct sample areas in locations in existing walls where directed by Architect unless otherwise indicated. Demonstrate quality of materials, workmanship, and blending with existing work.

PART 2 - PRODUCTS

2.1 MASONRY MATERIALS

- A. Face Brick: As required to complete brick masonry repair work.
 - 1. Brick Matching Existing: Units with colors, color variation within units, surface texture, size, and shape that match existing brickwork.
 - a. For existing brickwork that exhibits a range of colors or color variation within units, provide brick that proportionally matches that range and variation rather than brick that matches an individual color within that range.
 - 2. Special Shapes:
 - a. Provide molded, 100 percent solid shapes for applications where core holes or "frogs" could be exposed to view or weather when in final position and where shapes produced by sawing would result in sawed surfaces being exposed to view.
 - b. Provide specially ground units, shaped to match patterns, for arches and where indicated.
 - c. Mechanical chopping or breaking brick, or bonding pieces of brick together by adhesive, are unacceptable procedures for fabricating special shapes.
- B. Building Brick: ASTM C62, Grade SW where in contact with earth or Grade SW, MW, or NW for concealed backup; and of same vertical dimension as face brick, for masonry work concealed from view.

2.2 MORTAR MATERIALS

- A. Portland Cement: ASTM C150/C150M, Type I or Type II, except Type III may be used for cold-weather construction; white or gray, or both where required for color matching of mortar.
 - 1. Provide cement containing not more than 0.60 percent total alkali when tested according to ASTM C114.

- B. Hydrated Lime: ASTM C207, Type S.
- C. Masonry Cement: ASTM C91/C91M.
 - 1. Manufacturers: Subject to compliance with requirements, provide products by one of the following:
 - a. Cemex S.A.B. de C.V.
 - b. Heidelberg Materials.
 - c. Holcim (US) Inc.
 - d. Quikrete; The QUIKRETE Companies, LLC.
- D. Mortar Cement: ASTM C1329/C1329M.
- E. Mortar Sand: ASTM C144.
 - 1. Exposed Mortar: Match size, texture, and gradation of existing mortar sand as closely as possible. Blend several sands if necessary to achieve suitable match.
 - 2. Colored Mortar: Natural sand or ground marble, granite, or other sound stone of color necessary to produce required mortar color.
- F. Mortar Pigments: ASTM C979/C979M, compounded for use in mortar mixes, and having a record of satisfactory performance in masonry mortars.
 - 1. Manufacturers: Subject to compliance with requirements, provide products by one of the following:
 - a. Davis Colors.
 - b. Lanxess Corporation.
 - c. Solomon Colors Inc.
- G. Water: Potable.

2.3 MANUFACTURED REPAIR MATERIALS

- A. Brick Patching Compound: Factory-mixed cementitious product that is custom manufactured for patching brick masonry.
 - 1. Manufacturers: Subject to compliance with requirements, provide products by one of the following:
 - a. Cathedral Stone Products, Inc.
 - b. Conproco Corporation.
 - c. Edison Coatings, Inc.

2. Use formulation that is vapor and water permeable (equal to or more than the brick), exhibits low shrinkage, has lower modulus of elasticity than bricks being repaired, and develops high bond strength to all types of masonry.
3. Formulate patching compound in colors and textures to match each brick being patched.

2.4 ACCESSORY MATERIALS

- A. Setting Buttons and Shims: Resilient plastic, nonstaining to masonry, sized to suit joint thicknesses and bed depths of bricks, less the required depth of pointing materials unless removed before pointing.
- B. Other Products: Select materials and methods of use based on the following, subject to approval of a mockup:
 1. Previous effectiveness in performing the work involved.
 2. Minimal possibility of damaging exposed surfaces.
 3. Consistency of each application.
 4. Uniformity of the resulting overall appearance.
 5. Do not use products or tools that could leave residue on surfaces.

2.5 MORTAR MIXES

- A. Measurement and Mixing: Measure cementitious materials and sand in a dry condition by volume or equivalent weight. Do not measure by shovel; use known measure. Mix materials in a clean, mechanical batch mixer.
- B. Colored Mortar: Produce mortar of color required by using specified ingredients. Do not alter specified proportions without Architect's approval.
 1. Mortar Pigments: Where mortar pigments are indicated, do not add pigment exceeding 10 percent by weight of the cementitious or binder materials, except for carbon black which is limited to 2 percent.
- C. Do not use admixtures in mortar unless otherwise indicated.
- D. Mixes: Mix mortar materials in the following proportions:
 1. Rebuilding (Setting) Mortar by Property: ASTM C270, Property Specification, Type N unless otherwise indicated; with cementitious material limited to portland cement and lime.
 2. Pigmented, Colored Mortar: Add mortar pigments to produce exposed, setting (rebuilding) mortar of colors required.

PART 3 - EXECUTION

3.1 BRICK REMOVAL AND REPLACEMENT

- A. At locations indicated, remove bricks that are damaged, spalled, or deteriorated. Carefully remove entire units from joint to joint, without damaging surrounding masonry, in a manner that permits replacement with full-size units.
- B. Support and protect remaining masonry that surrounds removal area.
- C. Maintain flashing, reinforcement, lintels, and adjoining construction in an undamaged condition.
- D. Notify Architect of unforeseen detrimental conditions including voids, cracks, bulges, and loose units in existing masonry backup, rotted wood, rusted metal, and other deteriorated items.
- E. Remove in an undamaged condition as many whole bricks as possible.
 - 1. Remove mortar, loose particles, and soil from brick by cleaning with hand chisels, brushes, and water.
 - 2. Remove sealants by cutting close to brick with utility knife and cleaning with solvents.
- F. Clean masonry surrounding removal areas by removing mortar, dust, and loose particles in preparation for brick replacement.
- G. Replace removed damaged brick with other removed brick in good condition, where possible, matching existing brick. Do not use broken units unless they can be cut to usable size.
- H. Install replacement brick into bonding and coursing pattern of existing brick. If cutting is required, use a motor-driven saw designed to cut masonry with clean, sharp, unchipped edges.
 - 1. Maintain joint width for replacement units to match existing joints.
 - 2. Use setting buttons or shims to set units accurately spaced with uniform joints.
- I. Lay replacement brick with rebuilding (setting) mortar and with completely filled bed, head, and collar joints. Butter ends with enough mortar to fill head joints and shove into place. Wet both replacement and surrounding bricks that have ASTM C67 initial rates of absorption (suction) of more than 30 g/30 sq. in. per min. Use wetting methods that ensure that units are nearly saturated but surface is dry when laid.
 - 1. Tool exposed mortar joints in repaired areas to match joints of surrounding existing brickwork.
 - 2. Rake out mortar used for laying brick before mortar sets according to Section 04 0120.64 "Brick Masonry Repointing." Point at same time as repointing of surrounding area.
 - 3. When mortar is hard enough to support units, remove shims and other devices interfering with pointing of joints.

- J. Curing: Cure mortar by maintaining in thoroughly damp condition for at least 72 consecutive hours, including weekends and holidays.
 - 1. Hairline cracking within the mortar or mortar separation at edge of a joint is unacceptable. Completely remove such mortar and repoint.

3.2 BRICK MASONRY PATCHING

- A. Patching Bricks:
 - 1. Remove loose material from masonry surface. Carefully remove additional material so patch does not have feathered edges but has square or slightly undercut edges on area to be patched and is at least 1/4 inch thick, but not less than recommended in writing by patching compound manufacturer.
 - 2. Mask adjacent mortar joint or rake out for repointing if patch extends to edge of brick.
 - 3. Mix patching compound in individual batches to match each unit being patched. Combine one or more colors of patching compound, as needed, to produce exact match.
 - 4. Rinse surface to be patched and leave damp, but without standing water.
 - 5. Brush-coat surfaces with slurry coat of patching compound according to manufacturer's written instructions.
 - 6. Place patching compound in layers as recommended in writing by patching compound manufacturer, but not less than 1/4 inch or more than 2 inches thick. Roughen surface of each layer to provide a key for next layer.
 - 7. Trowel, scrape, or carve surface of patch to match texture and surrounding surface plane or contour of brick. Shape and finish surface before or after curing, as determined by testing, to best match existing brick.
 - 8. Keep each layer damp for 72 hours or until patching compound has set.

3.3 FINAL CLEANING

- A. After mortar has fully hardened, thoroughly clean exposed masonry surfaces of excess mortar and foreign matter; use wood scrapers, stiff-nylon or -fiber brushes, and clean water, applied by low pressure spray.
 - 1. Do not use metal scrapers or brushes.
 - 2. Do not use acidic or alkaline cleaners.

END OF SECTION 04 0120.63

SECTION 04 0120.64 - BRICK MASONRY REPOINTING

PART 1 - GENERAL

1.1 SUMMARY

- A. Section includes repointing joints with mortar.

1.2 ACTION SUBMITTALS

- A. Product Data: For each type of product.
- B. Samples: For each exposed product and for each color and texture specified.

1.3 INFORMATIONAL SUBMITTALS

- A. Quality-control program.

1.4 QUALITY ASSURANCE

- A. Brick Masonry Repointing Specialist Qualifications: Engage an experienced brick masonry repointing firm to perform work of this Section. Firm shall have completed work similar in material, design, and extent to that indicated for this Project with a record of successful in-service performance. Experience in only installing masonry is insufficient experience for masonry repointing work.
- B. Quality-Control Program: Prepare a written quality-control program for this Project to systematically demonstrate the ability of personnel to properly follow methods and use materials and tools without damaging masonry. Include provisions for supervising performance and preventing damage.
- C. Mockups: Prepare mockups of brick masonry repointing to demonstrate aesthetic effects and to set quality standards for materials and execution.
 - 1. Repointing: Rake out joints in two separate areas, each approximately 36 inches high by 48 inches wide, unless otherwise indicated, for each type of repointing required, and repoint one of the areas.

PART 2 - PRODUCTS

2.1 MORTAR MATERIALS

- A. Portland Cement: ASTM C150/C150M, Type I or Type II, except Type III may be used for cold-weather construction; white or gray, or both where required for color matching of mortar.
 - 1. Provide cement containing not more than 0.60 percent total alkali when tested according to ASTM C114.
- B. Hydrated Lime: ASTM C207, Type S.
- C. Masonry Cement: ASTM C91/C91M.
 - 1. Manufacturers: Subject to compliance with requirements, provide products by one of the following:
 - a. Cemex S.A.B. de C.V.
 - b. Essroc.
 - c. Heidelberg Materials.
 - d. Holcim (US) Inc.
 - e. Lafarge North America Inc.
 - f. Quikrete; The QUIKRETE Companies, LLC.
- D. Mortar Cement: ASTM C1329/C1329M.
 - 1. Manufacturers: Subject to compliance with requirements, provide products by the following:
 - a. Lafarge North America Inc.
- E. Mortar Sand: ASTM C144.
 - 1. Match size, texture, and gradation of existing mortar sand as closely as possible. Blend several sands if necessary to achieve suitable match.
 - 2. Color: Provide natural sand or ground marble, granite, or other sound stone of color necessary to produce required mortar color.
- F. Mortar Pigments: ASTM C979/C979M, compounded for use in mortar mixes, and having a record of satisfactory performance in masonry mortars.
 - 1. Manufacturers: Subject to compliance with requirements, provide products by one of the following:
 - a. Davis Colors.
 - b. Lanxess Corporation.

c. [Solomon Colors Inc.](#)

G. Water: Potable.

2.2 MORTAR MIXES

- A. Measurement and Mixing: Measure cementitious materials and sand in a dry condition by volume or equivalent weight. Do not measure by shovel; use known measure. Mix materials in a clean, mechanical batch mixer.
1. Mixing Pointing Mortar: Thoroughly mix cementitious materials and sand together before adding any water. Then mix again, adding only enough water to produce a damp, unworkable mix that retains its form when pressed into a ball. Maintain mortar in this dampened condition for 15 to 30 minutes. Add remaining water in small portions until mortar reaches desired consistency. Use mortar within one hour of final mixing; do not retemper or use partially hardened material.
- B. Colored Mortar: Produce mortar of color required by using specified ingredients. Do not alter specified proportions without Architect's approval.
1. Mortar Pigments: Where mortar pigments are indicated, do not add pigment exceeding 10 percent by weight of the cementitious or binder materials, except for carbon black which is limited to 2 percent.
- C. Do not use admixtures in mortar unless otherwise indicated.
- D. Mixes: Mix mortar materials in the following proportions:
1. Pointing Mortar by Property: ASTM C270, Property Specification, Type N unless otherwise indicated; with cementitious material limited to portland cement and lime. Add mortar pigments to produce mortar colors required.

PART 3 - EXECUTION

3.1 REPOINTING

- A. Rake out and repoint joints to the following extent:
1. All joints in areas indicated.
 2. Joints indicated as sealant-filled joints. Seal joints according to Section 07 9200 "Joint Sealants."
 3. Joints at locations of the following defects:
 - a. Holes and missing mortar.
 - b. Cracks that can be penetrated 1/4 inch or more by a knife blade 0.027 inch thick.

- c. Cracks 1/8 inch or more in width and of any depth.
 - d. Hollow-sounding joints when tapped by metal object.
 - e. Eroded surfaces 1/4 inch or more deep.
 - f. Deterioration to point that mortar can be easily removed by hand, without tools.
 - g. Joints filled with substances other than mortar.
- B. Do not rake out and repoint joints where not required.
- C. Rake out joints as follows, according to procedures demonstrated in approved mockup:
 - 1. Remove mortar from joints to depth of 2 times joint width and not less than that required to expose sound, unweathered mortar. Do not remove unsound mortar more than 2 inches deep; consult Architect for direction.
 - 2. Remove mortar from brick and other masonry surfaces within raked-out joints to provide reveals with square backs and to expose masonry for contact with pointing mortar. Brush, vacuum, or flush joints to remove dirt and loose debris.
 - 3. Do not spall edges of brick or other masonry units or widen joints. Replace or patch damaged brick or other masonry units as directed by Architect.
- D. Notify Architect of unforeseen detrimental conditions including voids in mortar joints, cracks, loose masonry units, rotted wood, rusted metal, and other deteriorated items.
- E. Pointing with Mortar:
 - 1. Rinse joint surfaces with water to remove dust and mortar particles. Time rinsing application so, at time of pointing, joint surfaces are damp but free of standing water. If rinse water dries, dampen joint surfaces before pointing.
 - 2. Apply pointing mortar first to areas where existing mortar was removed to depths greater than surrounding areas. Apply in layers not greater than 1/4 inch until a uniform depth is formed. Fully compact each layer, and allow it to become thumbprint hard before applying next layer.
 - 3. After deep areas have been filled to same depth as remaining joints, point joints by placing mortar in layers not greater than 1/4 inch. Fully compact each layer and allow to become thumbprint hard before applying next layer. Where existing masonry units have worn or rounded edges, slightly recess finished mortar surface below face of masonry to avoid widened joint faces. Take care not to spread mortar beyond joint edges onto exposed masonry surfaces or to feather edge the mortar.
 - 4. When mortar is thumbprint hard, tool joints to match original appearance of joints as demonstrated in approved mockup. Remove excess mortar from edge of joint by brushing.
 - 5. Cure mortar by maintaining in thoroughly damp condition for at least 72 consecutive hours, including weekends and holidays.
 - 6. Hairline cracking within mortar or mortar separation at edge of a joint is unacceptable. Completely remove such mortar and repoint.
- F. Where repointing work precedes cleaning of existing masonry, allow mortar to harden at least 30 days before beginning cleaning work.

3.2 FINAL CLEANING

- A. After mortar has fully hardened, thoroughly clean exposed masonry surfaces of excess mortar and foreign matter; use wood scrapers, stiff-nylon or -fiber brushes, and clean water, applied by low pressure spray.
 - 1. Do not use metal scrapers or brushes.
 - 2. Do not use acidic or alkaline cleaners.

END OF SECTION 04 0120.64

SECTION 06 1000 - ROUGH CARPENTRY

PART 1 - GENERAL

1.1 SUMMARY

- A. Section Includes:
 - 1. Framing with dimension lumber.
 - 2. Wood blocking and nailers.
 - 3. Wood furring.

1.2 ACTION SUBMITTALS

- A. Product Data:
 - 1. For each type of process and factory-fabricated product.
 - 2. For preservative-treated wood products.

1.3 INFORMATIONAL SUBMITTALS

- A. Material Certificates:
 - 1. For dimension lumber specified to comply with minimum allowable unit stresses. Indicate species and grade selected for each use and design values approved by the ALSC Board of Review.
 - 2. For preservative-treated wood products. Indicate type of preservative used and net amount of preservative retained.
- B. Evaluation Reports: For the following, from ICC-ES:
 - 1. Wood-preservative-treated wood.
 - 2. Fire-retardant-treated wood.
 - 3. Engineered wood products.
 - 4. Shear panels.
 - 5. Power-driven fasteners.
 - 6. Post-installed anchors.
 - 7. Metal framing anchors.

1.4 QUALITY ASSURANCE

PART 2 - PRODUCTS

2.1 WOOD PRODUCTS, GENERAL

- A. Lumber: Comply with DOC PS 20 and applicable rules of grading agencies indicated. If no grading agency is indicated, comply with the applicable rules of any rules-writing agency certified by the ALSC Board of Review. Grade lumber by an agency certified by the ALSC Board of Review to inspect and grade lumber under the rules indicated.
 - 1. Factory mark each piece of lumber with grade stamp of grading agency.
 - 2. For exposed lumber indicated to receive a stained or natural finish, [mark grade stamp on end or back of each piece] [or] [omit grade stamp and provide certificates of grade compliance issued by grading agency].
 - 3. Dress lumber, S4S, unless otherwise indicated.
- B. Maximum Moisture Content:
 - 1. Boards: 15 percent.
 - 2. Dimension Lumber: 15 percent for 2-inch nominal thickness or less; 19 percent for more than 2-inch nominal thickness unless otherwise indicated.
- C. Engineered Wood Products: Acceptable to authorities having jurisdiction and for which current model code research or evaluation reports exist that show compliance with building code in effect for Project.
 - 1. Allowable design stresses, as published by manufacturer, are to meet or exceed those indicated. Manufacturer's published values are to be determined from empirical data or by rational engineering analysis and demonstrated by comprehensive testing performed by a qualified independent testing agency.

2.2 DIMENSION LUMBER FRAMING

- A. Non-Load-Bearing Framing by Grade: Construction or No. 2 grade.
 - 1. Application: All Framing.
 - 2. Species:
 - a. Hem-fir (north); NLGA.
 - b. Southern pine; SPIB.
 - c. Douglas fir-larch; WCLIB or WWPA.
 - d. Southern pine or mixed southern pine; SPIB.
 - e. Spruce-pine-fir; NLGA.
 - f. Douglas fir-south; WWPA.
 - g. Hem-fir; WCLIB or WWPA.
 - h. Douglas fir-larch (north); NLGA.
 - i. Spruce-pine-fir (south); NeLMA, WCLIB, or WWPA.

- B. Exposed Framing: Hand-select material for uniformity of appearance and freedom from characteristics, on exposed surfaces and edges, that would impair finish appearance, including decay, honeycomb, knot-holes, shake, splits, torn grain, and wane.
 - 1. Species and Grade: As indicated above for construction of same type.

2.3 MISCELLANEOUS LUMBER

- A. Provide miscellaneous lumber indicated and lumber for support or attachment of other construction, including the following:
 - 1. Blocking.
 - 2. Nailers.
 - 3. Furring.
- B. Dimension Lumber Items: Construction or No. 2 grade lumber of any species.
- C. Concealed Boards: 15 percent maximum moisture content and any of the following species and grades:
 - 1. Mixed southern pine or southern pine; No. 2 grade; SPIB.
 - 2. Eastern softwoods; No. 2 Common grade; NeLMA.
 - 3. Northern species; No. 2 Common grade; NLGA.
 - 4. Western woods; Construction or No. 2 Common grade; WCLIB or WWPA.

2.4 FASTENERS

- A. General: Fasteners are to be of size and type indicated and comply with requirements specified in this article for material and manufacture. Provide nails or screws, in sufficient length, to penetrate not less than 1-1/2 inches into wood substrate.
 - 1. Where rough carpentry is exposed to weather, in ground contact, pressure-preservative treated, or in area of high relative humidity, provide fasteners with hot-dip zinc coating complying with ASTM A153/A153M.
- B. Power-Driven Fasteners: Fastener systems with an evaluation report acceptable to authorities having jurisdiction, based on ICC-ES AC70.
- C. Post-Installed Anchors: Fastener systems with an evaluation report acceptable to authorities having jurisdiction, based on ICC-ES AC01 or ICC-ES AC308 as appropriate for the substrate.

2.5 METAL FRAMING ANCHORS

- A. Manufacturers: Subject to compliance with requirements, available manufacturers offering products that may be incorporated into the Work include, but are not limited to the following:
 - 1. MiTek Industries, Inc.
 - 2. Simpson Strong-Tie Co., Inc.

3. Tamlyn.
- B. Allowable design loads, as published by manufacturer, are to meet or exceed those of products of manufacturers listed. Manufacturer's published values are to be determined from empirical data or by rational engineering analysis and demonstrated by comprehensive testing performed by a qualified independent testing agency. Framing anchors are to be punched for fasteners adequate to withstand same loads as framing anchors.
- C. Galvanized-Steel Sheet: Hot-dip, zinc-coated steel sheet complying with ASTM A653/A653M, G60 coating designation.
 1. Use for interior locations unless otherwise indicated.
- D. Hot-Dip, Heavy-Galvanized Steel Sheet: ASTM A653/A653M; structural steel (SS), high-strength low-alloy steel Type A (HSLAS Type A), or high-strength low-alloy steel Type B (HSLAS Type B); G185 coating designation; and not less than 0.036 inch thick.
 1. Use for wood-preserved-treated lumber and where indicated.

2.6 MISCELLANEOUS MATERIALS

- A. Sill-Sealer Gaskets:
 1. Glass-fiber-resilient insulation, fabricated in strip form, for use as a sill sealer; 1-inch nominal thickness, compressible to 1/32 inch; selected from manufacturer's standard widths to suit width of sill members indicated.
 2. Closed-cell neoprene foam, 1/4 inch thick, selected from manufacturer's standard widths to suit width of sill members indicated.
 3. Self-adhering sheet consisting of 64mils of rubberized asphalt laminated on one side to a 4-mil-thick, polyethylene-film reinforcement, and with release liner on adhesive side; formulated for application with primer or surface conditioner that complies with VOC limits of authorities having jurisdiction.
- B. Flexible Flashing: Composite, self-adhesive, flashing product consisting of a pliable, butyl rubber or rubberized-asphalt compound, bonded to a high-density polyethylene film, aluminum foil, or spunbonded polyolefin to produce an overall thickness of not less than 0.025 inch.
 1. See Specification Section 07 2500 "Weather Barriers."
- C. Adhesives for Gluing Furring and Sleepers to Concrete or Masonry: Formulation complying with ASTM D3498 that is approved for use indicated by adhesive manufacturer.

PART 3 - EXECUTION

3.1 INSTALLATION

- A. Framing Standard: Comply with AF&PA's WCD 1, "Details for Conventional Wood Frame Construction," unless otherwise indicated.

- B. Set work to required levels and lines, with members plumb, true to line, cut, and fitted. Fit rough carpentry accurately to other construction. Locate furring, nailers, blocking, and similar supports to comply with requirements for attaching other construction.
- C. Install metal framing anchors to comply with manufacturer's written instructions. Install fasteners through each fastener hole.
- D. Do not splice structural members between supports unless otherwise indicated.
- E. Securely attach rough carpentry work to substrate by anchoring and fastening as indicated, complying with the following:
 - 1. Table 2304.9.1, "Fastening Schedule," in ICC's International Building Code (IBC).
 - 2. ICC-ES evaluation report for fastener.

3.2 PROTECTION

- A. Protect wood that has been treated with inorganic boron (SBX) from weather. If, despite protection, inorganic boron-treated wood becomes wet, apply EPA-registered borate treatment. Apply borate solution by spraying to comply with EPA-registered label.
- B. Protect rough carpentry from weather. If, despite protection, rough carpentry becomes wet, apply EPA-registered borate treatment. Apply borate solution by spraying to comply with EPA-registered label.

END OF SECTION 06 1000

SECTION 06 1600 - SHEATHING

PART 1 - GENERAL

1.1 SUMMARY

- A. Section Includes:
 - 1. Wall sheathing.
 - 2. Fasteners.
 - 3. Miscellaneous Materials.

1.2 ACTION SUBMITTALS

- A. Product Data: For each type of process and factory-fabricated product.

PART 2 - PRODUCTS

2.1 WALL SHEATHING

- A. Plywood Sheathing, Walls: Either DOC PS 1 or DOC PS 2, Exterior sheathing.
- B. Oriented-Strand-Board Sheathing, Walls: DOC PS 2, Exposure 1 sheathing.

2.2 FASTENERS

- A. General: Provide fasteners of size and type indicated that comply with requirements specified in this article for material and manufacture.
 - 1. For wall sheathing, provide fasteners with hot-dip zinc coating complying with ASTM A153/A153M.

2.3 MISCELLANEOUS MATERIALS

- A. Adhesives for Field Gluing Panels to Wood Framing: Formulation complying with ASTM D3498 that is approved for use with type of construction panel indicated by manufacturers of both adhesives and panels.

PART 3 - EXECUTION

3.1 INSTALLATION, GENERAL

- A. Do not use materials with defects that impair quality of sheathing or pieces that are too small to use with minimum number of joints or optimum joint arrangement. Arrange joints so that pieces do not span between fewer than three support members.
- B. Cut panels at penetrations, edges, and other obstructions of work; fit tightly against abutting construction unless otherwise indicated.
- C. Securely attach to substrate by fastening as indicated, complying with the following:
 - 1. Table 2304.10.1, "Fastening Schedule," in the ICC's International Building Code.
 - 2. Table R602.3(1), "Fastener Schedule for Structural Members," and Table R602.3(2), "Alternate Attachments," in the ICC's International Residential Code for One- and Two-Family Dwellings.
 - 3. ICC-ES evaluation report for fastener.
- D. Coordinate wall sheathing installation with flashing and joint-sealant installation so these materials are installed in sequence and manner that prevent exterior moisture from passing through completed assembly.
- E. Do not bridge building expansion joints; cut and space edges of panels to match spacing of structural support elements.

3.2 WOOD STRUCTURAL PANEL INSTALLATION

- A. General: Comply with applicable recommendations in APA Form No. E30, "Engineered Wood Construction Guide," for types of structural-use panels and applications indicated.
- B. Fastening Methods: Fasten panels as indicated below:
 - 1. Wall and Roof Sheathing:
 - a. Nail or staple to wood framing.
 - b. Screw to cold-formed metal framing.
 - c. Space panels 1/8 inch apart at edges and ends.

END OF SECTION 06 1600

SECTION 06 2023 - INTERIOR FINISH CARPENTRY

PART 1 - GENERAL

1.1 SUMMARY

- A. Section Includes:
 - 1. Interior trim.

1.2 DEFINITIONS

- A. MDF: Medium-density fiberboard.
- B. MDO: Plywood with a medium-density overlay on the face.
- C. PVC: Polyvinyl chloride.

1.3 ACTION SUBMITTALS

- A. Product Data: For each type of process and factory-fabricated product.
- B. Samples: For each exposed product and for each color and texture specified.

PART 2 - PRODUCTS

2.1 MATERIALS, GENERAL

- A. Lumber: DOC PS 20 and applicable rules of grading agencies indicated. If no grading agency is indicated, comply with applicable rules of any rules-writing agency certified by the American Lumber Standard Committee's (ALSC) Board of Review. Grade lumber by an agency certified by the ALSC's Board of Review to inspect and grade lumber under the rules indicated.
 - 1. Factory mark each piece of lumber with grade stamp of grading agency.
 - 2. For exposed lumber, mark grade stamp on end or back of each piece[, or omit grade stamp and provide certificates of grade compliance issued by grading agency].
- B. Softwood Plywood: DOC PS 1.
- C. Hardboard: ANSI A135.4.

- D. MDF: ANSI A208.2, Grade 130.

2.2 INTERIOR TRIM

- A. Lumber Trim for Opaque Finish (Painted Finish):
1. Species and Grade:
 - a. Eastern white, Idaho white, lodgepole, ponderosa, radiata, or sugar pine; NeLMA, NLGA, or WWPA D Select (Quality).
 - b. Alder, aspen, basswood, cottonwood, gum, magnolia, soft maple, sycamore, tupelo, or yellow poplar; NHLA A Finish.
 2. Maximum Moisture Content for Softwoods: 15percent.
 3. Maximum Moisture Content for Hardwoods: 10 percent.
 4. Finger Jointing: Allowed.
 5. Face Surface: Surfaced (smooth).
 6. Optional Material: Primed MDF of same actual dimensions as lumber indicated may be used in lieu of lumber.
- B. Moldings for Opaque Finish (Painted Finish): Made to patterns included in MMPA's "WM/Series Softwood Moulding Patterns."
1. Softwood Moldings: MMPA WM 4, P grade.
 - a. Species: Eastern white, Idaho white, lodgepole, ponderosa, radiata, or sugar pine.
 - b. Maximum Moisture Content: 15 percent with at least 85 percent of shipment at 12 percent or less.
 2. Hardwood Moldings: MMPA WM 4, P-grade.
 - a. Species: Yellow Poplar.
 - b. Maximum Moisture Content: 9 percent.
 3. Finger Jointing: Allowed.
 4. Optional Material: Primed MDF.
 5. Base Pattern: 1x4 base.
 6. Casing Pattern: 1x4 casing.
 7. Mull-Casing Pattern: 1x4 casing.
 8. Half-Round: ¾" Diameter.
 9. Sills: See Drawings.
 10. Crown Moulding Pattern: 3 ½" H x 2 ½" D, See drawings.

2.3 MISCELLANEOUS MATERIALS

- A. Fasteners for Interior Finish Carpentry: Nails, screws, and other anchoring devices of type, size, material, and finish required for application indicated to provide secure attachment, concealed where possible.
- B. Glue: Aliphatic-resin, polyurethane, or resorcinol wood glue recommended by manufacturer for general carpentry use.
- C. Multipurpose Construction Adhesive: Formulation, complying with ASTM D3498, that is recommended for indicated use by adhesive manufacturer.

PART 3 - EXECUTION

3.1 PREPARATION

- A. Clean substrates of projections and substances detrimental to application.
- B. Before installing interior finish carpentry, condition materials to average prevailing humidity in installation areas for a minimum of 24 hours unless longer conditioning is recommended by manufacturer.

3.2 INSTALLATION, GENERAL

- A. Install interior finish carpentry level, plumb, true, and aligned with adjacent materials.
 - 1. Use concealed shims where necessary for alignment.
 - 2. Scribe and cut interior finish carpentry to fit adjoining work. Refinish and seal cuts as recommended by manufacturer.
 - 3. Where face fastening is unavoidable, countersink fasteners, fill surface flush, and sand unless otherwise indicated.
 - 4. Install to tolerance of 1/8 inch in 96 inches for level and plumb. Install adjoining interior finish carpentry with 1/32-inch maximum offset for flush installation and 1/16-inch maximum offset for reveal installation.
 - 5. Coordinate interior finish carpentry with materials and systems in or adjacent to it. Provide cutouts for mechanical and electrical items that penetrate interior finish carpentry.

3.3 INSTALLATION OF STANDING AND RUNNING TRIM

- A. Install trim with minimum number of joints as is practical, using full-length pieces from maximum lengths of lumber available.
 - 1. Do not use pieces less than 24 inches long, except where necessary.

2. Stagger joints in adjacent and related standing and running trim.
3. Cope at returns, miter at outside corners, and cope at inside corners to produce tight-fitting joints with full-surface contact throughout length of joint.
4. Use scarf joints for end-to-end joints.
5. Plane backs of casings to provide uniform thickness across joints where necessary for alignment.
6. Install trim after gypsum-board joint finishing operations are completed.
7. Install without splitting; drill pilot holes before fastening where necessary to prevent splitting.
8. Fasten to prevent movement or warping.
9. Countersink fastener heads on exposed carpentry work and fill holes.

END OF SECTION 06 2023

SECTION 07 2100 - THERMAL INSULATION

PART 1 - GENERAL

1.1 SUMMARY

- A. Section Includes:
 - 1. Glass-fiber blanket insulation.

1.2 ACTION SUBMITTALS

- A. Product data.

PART 2 - PRODUCTS

2.1 PERFORMANCE REQUIREMENTS

- A. Surface-Burning Characteristics: Maximum flame-spread and smoke-developed indexes less than Class A, 25 and 450 when tested in accordance with ASTM E84.
- B. Fire-Resistance Ratings: Comply with ASTM E119 or UL 263; testing by a qualified testing agency. Identify products with appropriate markings of applicable testing agency.
 - 1. Indicate design designations from UL's "Fire Resistance Directory" or from listings of another qualified testing agency.
- C. Fire Propagation Characteristics: Passes NFPA 285 testing as part of an approved assembly.
- D. Labeling: Provide identification of mark indicating R-value of each piece of insulation 12 inches and wider in width.
- E. Thermal-Resistance Value (R-Value): R-value as indicated on Drawings, unless otherwise noted in this Section, in accordance with ASTM C518.

2.2 GLASS-FIBER BLANKET INSULATION

- A. Glass-Fiber Blanket Insulation, Unfaced: ASTM C665, Type I; passing ASTM E136 for combustion characteristics.

2.3 INSULATION FASTENERS

- A. Anchor Adhesive: Product with demonstrated capability to bond insulation anchors securely to substrates without damaging insulation, fasteners, or substrates.
- B. Insulation Fastener Accessories: Provide double-pointed weld pins, lagging pins, quilting pins, duct liner pins, insulation hangers, specialty washers, special caps, j-hooks, capacitor discharge annular weld pins, capacitor discharge acoustical lagging pins, and other accessory materials that are recommended in writing by insulation fastener manufacturer to produce complete insulation supports.

2.4 ACCESSORIES

- A. Insulation for Miscellaneous Voids:
 - 1. Glass-Fiber Insulation: ASTM C764, Type II, loose fill; with maximum flame-spread and smoke-developed indexes of 5, per ASTM E84.
 - 2. Spray Polyurethane Foam Insulation: ASTM C1029, Type II, closed cell, with maximum flame-spread and smoke-developed indexes of 75 and 450, respectively, per ASTM E84.
- B. Miscellaneous Application Accessories:
 - 1. Adhesive for Bonding Insulation: Product compatible with insulation and air and water barrier materials, and with demonstrated capability to bond insulation securely to substrates without damaging insulation and substrates.
 - 2. Crack Sealer: Closed-cell insulating foam in aerosol dispenser recommended in writing by insulation manufacturer for filling gaps in board insulation.
 - 3. Detailing Foam Insulation for Voids: Urethane foam complying with AAMA 812, low expansion pressure suitable for filling insulation gaps and voids adjacent to openings to protect against water, air, and sound intrusion.

PART 3 - EXECUTION

3.1 PREPARATION

- A. Clean substrates of substances that are harmful to insulation, including removing projections capable of puncturing insulation or vapor retarders, or those that interfere with insulation attachment.

3.2 INSTALLATION, GENERAL

- A. Comply with insulation manufacturer's written instructions applicable to products, applications and applicable codes.

- B. Install insulation that is undamaged, dry, and unsoiled and that has not been left exposed to ice, rain, or snow at any time.
- C. Install insulation with manufacturer's R-value label exposed after insulation is installed.
- D. Extend insulation to envelop entire area to be insulated. Fit tightly around obstructions and fill voids with insulation. Remove projections that interfere with placement.
- E. Provide sizes to fit applications and selected from manufacturer's standard thicknesses, widths, and lengths. Apply single layer of insulation units unless multiple layers are otherwise shown or required to make up total thickness or to achieve R-value.

3.3 INSTALLATION OF INSULATION IN FRAMED CONSTRUCTION

- A. Blanket Insulation: Install in cavities formed by framing members in accordance with the following requirements:
 - 1. Use insulation widths and lengths that fill the cavities formed by framing members. If more than one length is required to fill the cavities, provide lengths that will produce a snug fit between ends.
 - 2. Place insulation in cavities formed by framing members to produce a friction fit between edges of insulation and adjoining framing members.
 - 3. Maintain 3-inch clearance of insulation around recessed lighting fixtures not rated for or protected from contact with insulation.
 - 4. Where glass-fiber blankets are indicated for sound attenuation above ceilings, install unfaced blanket insulation over ceiling area in thickness indicated. Where partitions occur, extend insulation up either side of partition.
 - 5. For wood-framed construction, install blankets in accordance with ASTM C1320 and as follows:
 - a. With faced blankets having stapling flanges, lap blanket flange over flange of adjacent blanket to maintain continuity of vapor retarder once finish material is installed over it.
- B. Miscellaneous Voids: Install insulation in miscellaneous voids and cavity spaces where required to prevent gaps in insulation using the following materials:
 - 1. Glass-Fiber Insulation: Compact to approximately 40 percent of normal maximum volume equaling a density of approximately 2.5 lb/cu. ft..
 - 2. Detailing Foam Insulation for Voids: Apply in accordance with manufacturer's written instructions.

3.4 PROTECTION

- A. Protect installed insulation from damage due to harmful weather exposures, physical abuse, and other causes.
- B. Provide temporary coverings or enclosures where insulation is subject to abuse and cannot be concealed and protected by permanent construction immediately after installation.

END OF SECTION 07 2100

SECTION 07 2500 - WEATHER BARRIERS

PART 1 - GENERAL

1.1 SUMMARY

- A. Section Includes:
 - 1. Building wrap: weather-resistive barrier (WRB) and air barrier.
 - 2. Self-adhering flexible flashing.

1.2 SUBSTITUTION PROCEDURES

- A. Pre-Bid: See Section 00 2600 Procurement Substitution Procedures.
- B. During Construction: See Section 01 2500 Substitution Procedures.

1.3 ACTION SUBMITTALS

- A. Product data.

1.4 INFORMATIONAL SUBMITTALS

- A. Evaluation Reports: For water-resistive barrier and flexible flashing, from ICC-ES.

1.5 QUALITY ASSURANCE

- A. Installer Qualifications: A qualified firm that is approved, authorized, certified, or licensed by the weather barrier system manufacturer to install manufacturer's product and that is eligible to receive manufacturer's warranty.

PART 2 - PRODUCTS

2.1 WEATHER BARRIERS (WATER-RESISTIVE BARRIER / AIR BARRIER)

- A. Building Wrap: Flame-spread and smoke-developed indexes of less than 25 and 450, respectively, when tested in accordance with ASTM E84; UV stabilized; and acceptable to authorities having jurisdiction.

1. **Manufacturers:** Subject to compliance with requirements, provide products by one of the following, or equal as approved by Architect:
 - a. Alpha ProTech; REX Fortis Commercial.
 - b. Barricade Building Products; Building Wrap Plus HP.
 - c. Benjamin Obdyke Incorporated.; Flatwrap HP.
 - d. CertainTeed Saint-Gobain; CertaWrap Premium.
 - e. Dorken Systems Inc.; Delta-Vent S.
 - f. DuPont de Nemours, Inc.; Tyvek Commercial Wrap.
 - g. Typar Geosynthetics; a PGI brand; MetroWrap.
2. Building Wrap Types:
 - a. Type I, ASTM E2556/E2556M or Type I, ASTM E1677.
3. Composition Type:
 - a. Polypropylene nonwoven, nonperforated fabric with coating.
4. Water-Vapor Permeance: Minimum 10 perms in accordance with ASTM E96/E96M, Desiccant Method (Procedure A).
5. Air Permeance: Not more than 0.004 cfm/sq. ft. at 1.57 lbf/sq. ft. when tested in accordance with ASTM E2178.
6. Flame Propagation Test: Materials and construction to be as tested in accordance with NFPA 285.

2.2 ACCESSORY MATERIALS

- A. Requirement: Provide primers, fasteners, seam tapes, flashing, transition strips, termination strips, joint sealants, counterflashing strips, flashing sheets and metal termination bars, termination mastic, substrate patching materials, adhesives, tapes, foam sealants, lap sealants, and other accessory materials that are recommended in writing by weather barrier manufacturer to produce a complete weather barrier assembly and that are compatible with primary weather barrier material and adjacent construction to which they may seal.

2.3 SELF-ADHERING FLEXIBLE FLASHING

- A. Butyl Rubber Flashing: Composite, self-adhesive, flashing product consisting of a pliable, butyl rubber compound, bonded to a high-density polyethylene film, aluminum foil, or spun-bonded polyolefin.
- B. Manufacturers: Provide product from the same manufacturer as building wrap to extents possible

PART 3 - EXECUTION

3.1 INSTALLATION OF WEATHER BARRIERS

- A. Weather Barriers:
 - 1. Building Wrap or Drainage Wrap: Comply with manufacturer's written instructions and warranty requirements.
- B. Install weather barrier accessories for a complete installation with weather barriers in accordance with manufacturers written instructions.

3.2 SELF-ADHERING FLEXIBLE FLASHING INSTALLATION

- A. Apply flexible flashing at all locations as recommended by building wrap manufacturer for a complete weather-tight installation and according to manufacturer's written installation instructions. Locations shall include, but are not limited to, perimeters of windows, doors, openings, and all other penetrations as well as other locations as detailed in the Drawings and recommended by the building wrap manufacturer.
 - 1. Lap seams and junctures with other materials at least 4 inches except that at flashing flanges of other construction, laps need not exceed flange width.
 - 2. Lap flashing over water-resistive barrier at bottom and sides of openings.
 - 3. Lap water-resistive barrier over flashing at heads of openings.

END OF SECTION 07 2500

SECTION 07 2600 - VAPOR RETARDERS

PART 1 - GENERAL

1.1 SUMMARY

- A. Section Includes:
 - 1. Polyethylene vapor retarders.
 - 2. Reinforced-polyethylene vapor retarders.
- B. Related Requirements:
 - 1. Section 07 2100 "Thermal Insulation" for vapor retarders integral with insulation products.

1.2 ACTION SUBMITTALS

- A. Product Data: For each type of product.

1.3 INFORMATIONAL SUBMITTALS

- A. Product test reports.

PART 2 - PRODUCTS

2.1 POLYETHYLENE VAPOR RETARDERS

- A. Polyethylene Vapor Retarders: ASTM D4397, 6-mil thick sheet, with maximum permeance rating of 0.1 perm.

PART 3 - EXECUTION

3.1 INSTALLATION OF VAPOR RETARDERS ON FRAMING

- A. Extend vapor retarders to extremities of areas to protect from vapor transmission. Secure vapor retarders in place with adhesives, vapor retarder fasteners, or other anchorage system as recommended by manufacturer. Extend vapor retarders to cover miscellaneous voids in insulated substrates, including those filled with loose-fiber insulation.

- B. Seal vertical joints in vapor retarders over framing by lapping no fewer than two studs and sealing with vapor-retarder tape according to vapor-retarder manufacturer's written instructions. Locate all joints over framing members or other solid substrates.
- C. Seal joints caused by pipes, conduits, electrical boxes, and similar items penetrating vapor retarders with vapor-retarder tape to create an airtight seal between penetrating objects and vapor retarders.
- D. Repair tears or punctures in vapor retarders immediately before concealment by other work. Cover with vapor-retarder tape or another layer of vapor retarders.

END OF SECTION 07 2600

SECTION 07 2726 - FLUID-APPLIED MEMBRANE AIR BARRIERS

1.1 SUMMARY

- A. Section Includes:
 - 1. Vapor-permeable, fluid-applied air barriers (weather barrier; weather-resistive barrier).

1.2 SUBSTITUTION PROCEDURES

- A. Pre-Bid: See Section 00 2600 Procurement Substitution Procedures.
- B. During Construction: See Section 01 2500 Substitution Procedures.

1.3 PREINSTALLATION MEETINGS

- A. Preinstallation Conference: Conduct conference at Project site.

1.4 ACTION SUBMITTALS

- A. Product Data: For each type of product.
- B. Shop Drawings: For air-barrier assemblies.
 - 1. Include details for substrate joints and cracks, counterflashing strips, penetrations, inside and outside corners, terminations, and tie-ins with adjoining construction.

1.5 INFORMATIONAL SUBMITTALS

- A. Product certificates.
- B. Product test reports.
- C. Field quality-control reports.

1.6 QUALITY ASSURANCE

- A. Installer Qualifications: An entity that employs installers and supervisors who are trained and approved by manufacturer.

PART 2 - PRODUCTS

2.1 PERFORMANCE REQUIREMENTS

- A. Air-Barrier Performance: Air-barrier assembly and seals with adjacent construction to be capable of performing as a continuous air barrier and as a liquid-water drainage plane flashed to discharge to the exterior incidental condensation or water penetration. Air-barrier assemblies to be capable of accommodating substrate movement and of sealing substrate expansion and control joints, construction material changes, penetrations, and transitions at perimeter conditions without deterioration and air leakage exceeding specified limits.
- B. Air-Barrier Assembly Air Leakage: Maximum 0.04 cfm/sq. ft. of surface area at 1.57 lbf/sq. ft., when tested according to ASTM E2357.

2.2 FLEXIBLE FLASHING

- A. Butyl Rubber Flashing: Composite, self-adhesive, flashing product consisting of a pliable, butyl rubber compound, bonded to a high-density polyethylene film, aluminum foil, or spun-bonded polyolefin.
 - 1. Manufacturers: Subject to compliance with requirements, provide products by the following, or equal as approved by the Architect:
 - a. CertainTeed CertaFlash.
 - b. DuPont FlexWrap.
 - c. Typar Flashing.
 - 2. Flame Propagation Test: Materials and construction shall be as tested according to NFPA 285.
 - 3. Provide at all openings and penetrations in the exterior wall envelope (doors, windows, mechanical penetrations, etc.

2.3 ACCESSORY MATERIALS

- A. Requirement: Provide primers, transition strips, termination strips, joint reinforcing fabric and strips, joint sealants, counterflashing strips, flashing sheets and metal termination bars, termination mastic, substrate patching materials, adhesives, tapes, foam sealants, lap sealants, and other accessory materials that are recommended in writing by air-barrier manufacturer to produce a complete air-barrier assembly and that are compatible with primary air-barrier material and adjacent construction to which they may seal.

PART 3 - EXECUTION

3.1 SURFACE PREPARATION

- A. Clean, prepare, treat, fill, and seal substrate and joints and cracks in substrate according to manufacturer's written instructions and details. Provide clean, dust-free, and dry substrate for air-barrier application.
- B. Mask off adjoining surfaces not covered by air barrier to prevent spillage and overspray affecting other construction.
- C. Remove fins, ridges, mortar, and other projections and fill honeycomb, aggregate pockets, holes, and other voids in masonry with substrate-patching material.
- D. Remove excess mortar from masonry, shelf angles, and other obstructions.
- E. At changes in substrate plane, apply sealant or termination mastic beads at sharp corners and edges to form a smooth transition from one plane to another.
- F. Bridge discontinuous wall-to-wall, deck-to-wall, and deck-to-deck joints with air-barrier accessory material that accommodates joint movement according to manufacturer's written instructions and details.

3.2 INSTALLATION

- A. Install materials according to air-barrier manufacturer's written instructions and details to form a seal with adjacent construction and ensure continuity of air and water barrier.
 - 1. Coordinate the installation of air barrier with installation of flashing to ensure continuity of air barrier.
 - 2. Unless manufacturer recommends in writing against priming, apply primer to substrates at required rate and allow it to dry.
 - 3. Apply primer to substrates at required rate and allow it to dry. Limit priming to areas that will be covered by air-barrier material on same day. Reprime areas exposed for more than 24 hours.
- B. Connect and seal exterior wall air-barrier material continuously to exterior window systems, exterior door framing, and other construction used in exterior wall openings, using accessory materials.
- C. Wall Openings: Prime concealed, perimeter frame surfaces of window and doors. Apply transition strip so that a minimum of 3 inches of coverage is achieved over each substrate. Maintain 3 inches of full contact over firm bearing to perimeter frames.

- D. Repair punctures, voids, and deficient lapped seams in strips and transition strips. Slit and flatten fishmouths and blisters. Patch with transition strips extending 6 inches beyond repaired areas in strip direction.
- E. Do not cover air barrier until it has been tested and inspected by testing agency.
- F. Correct deficiencies in or remove air barrier that does not comply with requirements; repair substrates and reapply air-barrier components.

3.3 FLEXIBLE FLASHING INSTALLATION

- A. Apply flexible flashing where indicated to comply with manufacturer's written instructions.
 - 1. Lap seams and junctures with other materials at least 4 inches except that at flashing flanges of other construction, laps need not exceed flange width.
 - 2. Lap flashing over water-resistive barrier at bottom and sides of openings.
 - 3. Lap water-resistive barrier over flashing at heads of openings.

3.4 FIELD QUALITY CONTROL

- A. Testing Agency: Engage a qualified testing agency to perform tests and inspections.
- B. Tests: As determined by testing agency from among the following tests:
 - 1. Air-barrier dry film thickness.
 - 2. Air-Leakage-Location Testing: Air-barrier assemblies will be tested for evidence of air leakage in accordance with ASTM E1186, chamber pressurization or depressurization with smoke tracers or ASTM E1186, chamber depressurization using detection liquids.
 - 3. Air-Leakage-Volume Testing: Air-barrier assemblies will be tested for air-leakage rate in accordance with ASTM E783 or ASTM E2357.
 - 4. Adhesion Testing: Air-barrier assemblies will be tested for required adhesion to substrate in accordance with ASTM D4541 for each 600 sq. ft. of installed air barrier or part thereof.
- C. Air barriers will be considered defective if they do not pass tests and inspections.
 - 1. Apply additional air-barrier material, in accordance with manufacturer's written instructions, where inspection results indicate insufficient thickness.
 - 2. Remove and replace deficient air-barrier components for retesting as specified above.
- D. Repair damage to air barriers caused by testing; follow manufacturer's written instructions.
- E. Prepare test and inspection reports.

3.5 CLEANING AND PROTECTION

- A. Protect air-barrier system from damage during application and remainder of construction period, according to manufacturer's written instructions.
- B. Remove masking materials after installation.

END OF SECTION 07 2726

SECTION 07 4293 - SOFFIT PANELS

PART 1 - GENERAL

1.1 SUMMARY

- A. Section Includes:
 - 1. Metal soffit panels.

1.2 ACTION SUBMITTALS

- A. Product Data: For each type of product.
- B. Sustainable Design Submittals:
- C. Shop Drawings: Include fabrication and installation layouts of metal panels; details of edge conditions, joints, panel profiles, corners, anchorages, attachment system, trim, flashings, closures, and accessories; and special details.
- D. Samples: For each type of metal panel indicated.

1.3 INFORMATIONAL SUBMITTALS

- A. Product test reports.
- B. Warranties: Samples of special warranties.

1.4 CLOSEOUT SUBMITTALS

- A. Maintenance data.

1.5 WARRANTY

- A. Special Warranty: Manufacturer's standard form in which manufacturer agrees to repair or replace components of metal panel systems that fail in materials or workmanship within specified warranty period.
 - 1. Warranty Period: Two years from date of Substantial Completion.

- B. Special Warranty on Panel Finishes: Manufacturer's standard form in which manufacturer agrees to repair finish or replace metal panels that show evidence of deterioration of factory-applied finishes within specified warranty period.
 - 1. Finish Warranty Period: 10 years from date of Substantial Completion.

PART 2 - PRODUCTS

2.1 PERFORMANCE REQUIREMENTS

- A. Structural Performance: Provide metal panel systems capable of withstanding the effects of the following loads, based on testing according to ASTM E1592:
 - 1. Wind Loads: As indicated on Drawings.
 - 2. Other Design Loads: As indicated on Drawings.
 - 3. Deflection Limits: For wind loads, no greater than 1/180 of the span.
- B. Air Infiltration: Air leakage of not more than 0.06 cfm/sq. ft. when tested according to ASTM E283 at the following test-pressure difference:
 - 1. Test-Pressure Difference: 1.57 lbf/sq. ft..
- C. Water Penetration under Static Pressure: No water penetration when tested according to ASTM E331 at the following test-pressure difference:
 - 1. Test-Pressure Difference: 2.86 lbf/sq. ft..
- D. Thermal Movements: Allow for thermal movements from ambient and surface temperature changes by preventing buckling, opening of joints, overstressing of components, failure of joint sealants, failure of connections, and other detrimental effects. Base calculations on surface temperatures of materials due to both solar heat gain and nighttime-sky heat loss.
 - 1. Temperature Change (Range): 120 deg F, ambient; 180 deg F, material surfaces.

2.2 METAL SOFFIT PANELS

- A. Provide metal soffit panels designed to be installed by lapping and interconnecting side edges of adjacent panels and mechanically attaching through panel to supports using concealed fasteners in side laps. Include accessories required for weathertight installation.
- B. Metal Soffit Panels: Match material of metal roof panels.
 - 1. Finish: Match finish and color of metal roof panels.
 - 2. Sealant: Factory applied within interlocking joint.

- C. Flush-Profile Metal Soffit Panels: Solid panels formed with vertical panel edges and intermediate stiffening ribs symmetrically spaced between panel edges; with flush joint between panels.
1. Material: Same material, finish, and color as metal roof panels.
 2. Metallic-Coated Steel Sheet: Zinc-coated (galvanized) steel sheet complying with ASTM A653/A653M, G90 coating designation, or aluminum-zinc alloy-coated steel sheet complying with ASTM A792/A792M, Class AZ50 coating designation; structural quality. Prepainted by the coil-coating process to comply with ASTM A755/A755M.
 - a. Nominal Thickness: 0.034 inch.
 - b. Exterior Finish: Two-coat fluoropolymer.
 - c. Color: As selected by Architect from manufacturer's full range.
 3. Panel Coverage: 8 inches.
 4. Panel Height: 1.0 inch.

2.3 MISCELLANEOUS MATERIALS

- A. Miscellaneous Metal Subframing and Furring: ASTM C645, cold-formed, metallic-coated steel sheet, ASTM A653/A653M, G90 hot-dip galvanized coating designation or ASTM A792/A792M, Class AZ50 aluminum-zinc-alloy coating designation unless otherwise indicated. Provide manufacturer's standard sections as required for support and alignment of metal panel system.
- B. Panel Accessories: Provide components required for a complete, weathertight panel system including trim, clips, flashings, sealants, gaskets, fillers, closure strips, and similar items. Match material and finish of metal panels unless otherwise indicated.
1. Closure Strips: Closed-cell, expanded, cellular, rubber or crosslinked, polyolefin-foam or closed-cell laminated polyethylene; minimum 1-inch-thick, flexible closure strips; cut or premolded to match metal panel profile. Provide closure strips where indicated or necessary to ensure weathertight construction.
- C. Flashing and Trim: Provide flashing and trim formed from same material as metal panels as required to seal against weather and to provide finished appearance. Finish flashing and trim with same finish system as adjacent metal panels.
- D. Panel Fasteners: Self-tapping screws designed to withstand design loads. Provide exposed fasteners with heads matching color of metal panels by means of plastic caps or factory-applied coating. Provide EPDM or PVC sealing washers for exposed fasteners.
- E. Panel Sealants: Provide sealant types recommended by manufacturer that are compatible with panel materials, are nonstaining, and do not damage panel finish.
1. Sealant Tape: Pressure-sensitive, 100 percent solids, gray polyisobutylene compound sealant tape with release-paper backing; 1/8 inch thick.

2. Joint Sealant: ASTM C920; as recommended in writing by metal panel manufacturer.
3. Butyl-Rubber-Based, Solvent-Release Sealant: ASTM C1311.

2.4 FABRICATION

- A. Fabricate and finish metal panels and accessories at the factory, by manufacturer's standard procedures and processes, as necessary to fulfill indicated performance requirements demonstrated by laboratory testing. Comply with indicated profiles and with dimensional and structural requirements.
- B. On-Site Fabrication: Subject to compliance with requirements of this Section, metal panels may be fabricated on-site using UL-certified, portable roll-forming equipment if panels are of same profile and warranted by manufacturer to be equal to factory-formed panels. Fabricate according to equipment manufacturer's written instructions and to comply with details shown.
- C. Provide panel profile, including major ribs and intermediate stiffening ribs, if any, for full length of panel.
- D. Fabricate metal panel joints with factory-installed captive gaskets or separator strips that provide a weathertight seal and prevent metal-to-metal contact, and that minimize noise from movements.
- E. Sheet Metal Flashing and Trim: Fabricate flashing and trim to comply with manufacturer's recommendations and recommendations in SMACNA's "Architectural Sheet Metal Manual" that apply to design, dimensions, metal, and other characteristics of item indicated.

2.5 FINISHES

- A. Panels and Accessories:
 1. Two-Coat Fluoropolymer: AAMA 621. Fluoropolymer finish containing not less than 70 percent polyvinylidene fluoride (PVDF) resin by weight in color coat. Prepare, pretreat, and apply coating to exposed metal surfaces to comply with coating and resin manufacturers' written instructions.
 2. Siliconized Polyester: Epoxy primer and silicone-modified, polyester-enamel topcoat; with a dry film thickness of not less than 0.2 mil for primer and 0.8 mil for topcoat.
 3. Concealed Finish: White or light-colored acrylic or polyester backer finish.

PART 3 - EXECUTION

3.1 PREPARATION

- A. Miscellaneous Supports: Install subframing, furring, and other miscellaneous panel support members and anchorages according to ASTM C754 and metal panel manufacturer's written recommendations.
 - 1. Soffit Framing: Wire tie or clip furring channels to supports, as required to comply with requirements for assemblies indicated.

3.2 INSTALLATION

- A. Metal Soffit Panels: Fasten metal panels to supports with fasteners at each lapped joint at location and spacing recommended by manufacturer.
 - 1. Apply panels and associated items true to line for neat and weathertight enclosure.
 - 2. Provide metal-backed washers under heads of exposed fasteners bearing on weather side of metal panels.
 - 3. Locate and space exposed fasteners in uniform vertical and horizontal alignment. Use proper tools to obtain controlled uniform compression for positive seal without rupture of washer.
 - 4. Install screw fasteners with power tools having controlled torque adjusted to compress washer tightly without damage to washer, screw threads, or panels. Install screws in predrilled holes.
- B. Watertight Installation:
 - 1. Apply a continuous ribbon of sealant or tape to seal lapped joints of metal panels, using sealant or tape as recommend by manufacturer on side laps of nesting-type panels and elsewhere as needed to make panels watertight.
 - 2. Provide sealant or tape between panels and protruding equipment, vents, and accessories.
 - 3. At panel splices, nest panels with minimum 6-inch end lap, sealed with sealant and fastened together by interlocking clamping plates.
- C. Accessory Installation: Install accessories with positive anchorage to building and weathertight mounting, and provide for thermal expansion. Coordinate installation with flashings and other components.
- D. Flashing and Trim: Comply with performance requirements, manufacturer's written installation instructions, and SMACNA's "Architectural Sheet Metal Manual." Provide concealed fasteners where possible, and set units true to line and level as indicated. Install work with laps, joints, and seams that are permanently watertight.

3.3 CLEANING

- A. Remove temporary protective coverings and strippable films, if any, as metal panels are installed unless otherwise indicated in manufacturer's written installation instructions. On completion of metal panel installation, clean finished surfaces as recommended by metal panel manufacturer. Maintain in a clean condition during construction.

END OF SECTION 07 4293

SECTION 07 6100 - SHEET METAL ROOFING

PART 1 - GENERAL

1.1 SUMMARY

- A. Section Includes: Custom-fabricated sheet metal roofing.
- B. Related Requirements:
 - 1. Section 06 1000 "Rough Carpentry" for wood battens required for batten-seam sheet metal roofing if not specified in this Section.

1.2 ACTION SUBMITTALS

- A. Product Data: For each of the following:
 - 1. Roofing sheet metal.
 - 2. Underlayment materials.
 - 3. Fasteners.
 - 4. Sealant tape.
 - 5. Elastomeric sealant.
 - 6. Butyl sealant.
- B. Shop Drawings:
 - 1. Include plans, elevations, sections, and attachment details.
 - 2. Detail fabrication and panel installation layouts, expansion joint locations, points of fixity, and keyed details. Distinguish between shop- and field-assembled Work.
 - 3. Include details for forming, including seams and dimensions.
 - 4. Include details for joining and securing, including layout and spacing of fasteners, cleats, and other attachments. Include pattern of seams.
 - 5. Include details of edge conditions, including eaves, ridges, valleys, rakes, crickets, corners, flashings, and counterflashings.
 - 6. Include details of special conditions.
 - 7. Include details of connections to adjoining work.
- C. Samples: For each exposed product and for each color and texture specified, 12 inches long by actual width.

1.3 INFORMATIONAL SUBMITTALS

- A. Coordination Drawings: Roof plans, drawn to scale including all roof components and coordinated with input from installers of the items involved.
- B. Evaluation Reports: For self-adhering, high-temperature sheet underlayment, from ICC-ES.
- C. Sample Warranties: For special warranties.

1.4 CLOSEOUT SUBMITTALS

- A. Maintenance Data: For roofing sheet metals and accessories to include in maintenance manuals.
- B. Special warranties.

1.5 WARRANTY

- A. Special Warranty on Finishes: Manufacturer agrees to repair finish or replace sheet metal roofing that shows evidence of deterioration of factory-applied finishes within specified warranty period.
 - 1. Exposed Panel Finish: Deterioration includes, but is not limited to, the following:
 - a. Color fading more than 5 Delta E units when tested in accordance with ASTM D2244.
 - b. Chalking in excess of a No. 8 rating when tested in accordance with ASTM D4214.
 - c. Cracking, checking, peeling, or failure of paint to adhere to bare metal.
 - 2. Finish Warranty Period: 10 years from date of Substantial Completion.

PART 2 - PRODUCTS

2.1 PERFORMANCE REQUIREMENTS

- A. General Performance: Sheet metal roofing system, including, but not limited to, metal roof panels, cleats, anchors and fasteners, sheet metal flashing integral with sheet metal roofing, fascia panels, trim, underlayment, and accessories, is to comply with requirements without failure due to defective manufacture, fabrication, or installation, or due to other defects in construction. Sheet metal roofing is to remain watertight.
- B. Sheet Metal Roofing Standard: Comply with SMACNA's "Architectural Sheet Metal Manual" unless more stringent requirements are specified or indicated on Drawings.

- C. Copper Roofing Standard: Comply with CDA's "Copper in Architecture Handbook." Conform to dimensions and profiles shown unless more stringent requirements are specified or indicated on Drawings.
- D. Energy Performance: Provide sheet metal roofing according to one of the following when tested in accordance with ANSI/CRRC S100:
- E. Thermal Movements: Allow for thermal movements from ambient and surface temperature changes to prevent buckling, opening of joints, overstressing of components, failure of joint sealants, failure of connections, and other detrimental effects.
 - 1. Temperature Change: 120 deg F, ambient; 180 deg F, material surfaces.

2.2 ROOFING SHEET METALS

- A. General: Protect mechanical and other finishes on exposed surfaces from damage by applying strippable, temporary protective film before shipping.
- B. Metallic-Coated Steel Sheet: Provide zinc-coated (galvanized) steel sheet in accordance with ASTM A653/A653M, G90 coating designation or aluminum-zinc alloy-coated steel sheet in accordance with ASTM A792/A792M, Class AZ50 coating designation, Grade 40; with smooth, flat surface; prepainted by coil-coating process to comply with ASTM A755/A755M.
 - 1. Thickness: Nominal 0.034 inch unless otherwise indicated.
 - 2. Exposed Coil-Coated Finish:
 - a. Two-Coat Fluoropolymer: AAMA 621. Fluoropolymer finish containing not less than 70 percent polyvinylidene fluoride (PVDF) resin by weight in color coat. Prepare, pretreat, and apply coating to exposed metal surfaces to comply with coating and resin manufacturers' written instructions.
 - 3. Color: As selected by Architect from manufacturer's full range.
 - 4. Concealed Finish: Pretreat with manufacturer's standard white or light-colored acrylic or polyester-backer finish, consisting of prime coat and wash coat with minimum total dry film thickness of 0.5 mil.

2.3 UNDERLAYMENT MATERIALS

- A. Self-Adhering, High-Temperature Sheet Underlayment: Minimum 30 mils thick, consisting of a slip-resistant polyethylene- or polypropylene-film top surface laminated to a layer of butyl- or SBS-modified asphalt adhesive, with release-paper backing; specifically designed to withstand high metal temperatures beneath metal roofing. Provide primer in accordance with written recommendations of underlayment manufacturer.
 - 1. Thermal Stability: ASTM D1970/D1970M; stable after testing at 240 deg F or higher.

2. Low-Temperature Flexibility: ASTM D1970/D1970M; passes after testing at minus 20 deg F or lower.
- B. Slip Sheet: Rosin-sized building paper, 3 lb/100 sq. ft. minimum.

2.4 MISCELLANEOUS MATERIALS

- A. General: Provide materials and types of fasteners, solder, protective coatings, sealants, and other miscellaneous items as required for complete roofing system and as recommended by primary sheet metal manufacturer unless otherwise indicated.
- B. Fasteners: Wood screws, annular-threaded nails, self-tapping screws, self-locking rivets and bolts, and other suitable fasteners designed to withstand design loads.
 1. General:
 - a. Exposed Fasteners: Heads matching color of sheet metal roofing, using plastic caps or factory-applied coating. Provide metal-backed EPDM or PVC sealing washers under heads of exposed fasteners bearing on weather side of roofing.
 - b. Fasteners for Flashing and Trim: Blind fasteners or self-drilling screws, gasketed; with hex-washer head.
 - c. Blind Fasteners: High-strength aluminum or stainless steel rivets suitable for metal being fastened.
 2. Fasteners for Zinc-Coated (Galvanized) Steel Sheet: Series 300 stainless steel or hot-dip galvanized steel in accordance with ASTM A153/A153M or ASTM F2329/F2329M.
 3. Fasteners for Aluminum Sheet: Aluminum or Series 300 stainless steel.
 4. Fasteners for Copper Sheet: Copper, hardware bronze, or passivated Series 300 stainless steel.
 5. Fasteners for Stainless Steel Sheet: Series 300 stainless steel.
- C. Solder:
 1. For Zinc-Coated (Galvanized) Steel: ASTM B32, Grade Sn50, 50 percent tin and 50 percent lead or Grade Sn60, 60 percent tin and 40 percent lead with maximum lead content of 0.2 percent.
- D. Sealant Tape: Pressure-sensitive, 100 percent solids, polyisobutylene compound sealant tape with release-paper backing. Provide permanently elastic, nonsag, nontoxic, nonstaining tape 1/2 inch wide and 1/8 inch thick.
- E. Elastomeric Sealant: ASTM C920, elastomeric siliconopolymer sealant; of type, grade, class, and use classifications required to seal joints in sheet metal roofing and remain watertight.

- F. Butyl Sealant: ASTM C1311, single-component, solvent-release butyl rubber sealant; polyisobutylene plasticized; heavy bodied for hooked-type expansion joints with limited movement.
- G. Bituminous Coating: Cold-applied asphalt emulsion in accordance with ASTM D1187.
- H. Underlayment Adhesive:
 - 1. Cold-Applied Asphalt Adhesive: ASTM D3019, Type III, asphalt-based, one- or two-part, asbestos-free, cold-applied adhesive, specially formulated for compatibility and use with underlayment.
 - 2. Cold-Applied Polymer-Modified Asphalt Adhesive: Underlayment manufacturer's standard solvent-and asbestos-free, cold-applied adhesive, specially formulated for compatibility and use with underlayment.

2.5 ACCESSORIES

- A. Sheet Metal Accessories: Provide components required for complete sheet metal roofing assembly, including trim, fascia, corner units, clips, flashings, sealants, gaskets, fillers, metal closures, closure strips, and similar items. Match material and finish of sheet metal roofing unless otherwise indicated.
 - 1. Cleats: Intermittent and continuous attachment devices for mechanically seaming into joints and formed from the following materials and thicknesses unless otherwise indicated:
 - a. Metallic-Coated Steel Roofing: 0.0250-inch- thick stainless steel.
 - 2. Expansion-Type Cleats: Cleats of a design that allows longitudinal movement of roof panels without stressing panel seams; of same material as other cleats.
 - 3. Backing Plates: Plates at roofing splices, fabricated from material recommended by SMACNA's "Architectural Sheet Metal Manual."
 - 4. Closure Strips: Closed-cell, expanded, cellular, rubber or crosslinked, polyolefin foam or closed-cell laminated polyethylene; minimum 1-inch-thick, flexible-closure strips; cut or premolded to match sheet metal roofing profile. Provide closure strips where necessary to ensure weathertight construction.
 - 5. Flashing and Trim: Formed from same material and with same finish as sheet metal roofing, minimum 0.018 inch thick.

2.6 FABRICATION

- A. Custom-Fabricated Sheet Metal Roofing: Comply with details shown and recommendations in SMACNA's "Architectural Sheet Metal Manual" that apply to design, dimensions (panel width and seam height), geometry, metal thickness, and other characteristics of installation. Fabricate sheet metal roofing and accessories in shop to greatest extent possible.

1. Flat-Seam Roofing: Form flat-seam panels from metal sheets with 1/2-inch notched and folded edges.
- B. Form exposed sheet metal work to fit substrates with little oil canning; free of buckling and tool marks; true to line, levels, and slopes; and with exposed edges folded back to form hems.
 1. Lay out sheet metal roofing, so transverse seams, if required, are made in direction of flow, with higher panels overlapping lower panels.
 2. Offset transverse seams from each other 12 inches minimum.
 3. Fold and cleat eaves and transverse seams in shop.
 4. Form and fabricate sheets, seams, strips, cleats, valleys, ridges, edge treatments, integral flashings, and other components of metal roofing to profiles, patterns, and drainage arrangements indicated on Drawings and as required for leakproof construction.
- C. Expansion Provisions: Fabricate sheet metal roofing to allow for expansion in running work sufficient to prevent leakage, damage, and deterioration of the Work.
 1. Form expansion joints of intermeshing hooked flanges, not less than 1 inch deep, filled with butyl sealant concealed within joints.
 2. Use lapped expansion joints only where indicated on Drawings.
- D. Sealant Joints: Where movable, nonexpansion-type joints are required, form metal to provide for proper installation of elastomeric sealant in accordance with SMACNA's "Architectural Sheet Metal Manual."
- E. Sheet Metal Accessories: Custom fabricate flashings and trim to comply with recommendations in SMACNA's "Architectural Sheet Metal Manual" that apply to design, dimensions, metal, and other characteristics of item required. Obtain field measurements for accurate fit before shop fabrication.
 1. Form exposed sheet metal accessories without excessive oil canning, buckling, and tool marks; true to line, levels, and slopes; and with exposed edges folded back to form hems.
 2. Seams: Fabricate nonmoving seams with flat-lock seams. Tin edges to be seamed, form seams, and solder.
 3. Seams: Fabricate nonmoving seams with flat-lock seams. Form seams and seal with elastomeric sealant unless otherwise recommended by sealant manufacturer for intended use. Rivet joints where necessary for strength.
 4. Sealed Joints: Form nonexpansion, but movable, joints in metal to accommodate elastomeric sealant.
 5. Conceal fasteners and expansion provisions where possible. Do not use exposed fasteners on faces of accessories exposed to view.
 6. Fabricate cleats and attachment devices of sizes recommended by SMACNA's "Architectural Sheet Metal Manual" for application, but not less than thickness of metal being secured.
- F. Do not use graphite pencils to mark metal surfaces.

- G. Stiffeners: Create intermediate stiffening ribs symmetrically spaced between panel edges.
 - 1. Spacing: 8" O.C.

PART 3 - EXECUTION

3.1 EXAMINATION

- A. Examine solid roof sheathing to verify that sheathing joints are supported by framing or blocking, that tops of fasteners are flush with surface, and that installation is within flatness tolerances required for finished roofing installation.
- B. Verify that air- or water-resistant barriers have been installed over sheathing or backing substrate to prevent air infiltration or water penetration.
- C. Examine roughing-in for components and systems penetrating sheet metal roofing to verify actual locations of penetrations relative to seam locations of sheet metal roofing before installation.

3.2 PREPARATION

- A. Lay out panel arrangement, and before installation of sheet metal roofing.
 - 1. Space fasteners not more than 18 inches o.c.

3.3 UNDERLAYMENT INSTALLATION

- A. Felt Underlayment: Install felt underlayment, wrinkle free, using adhesive to minimize use of mechanical fasteners under sheet metal roofing.
 - 1. Install in shingle fashion to shed water, with lapped joints of not less than 4 inches.
 - 2. Apply from eave to ridge.
 - 3. Apply on roof not covered by self-adhering sheet underlayment.
- B. Synthetic Underlayment: Install synthetic underlayment, wrinkle free, in accordance with manufacturers' written instructions, using adhesive where possible to minimize use of mechanical fasteners under sheet metal.
 - 1. Apply from eave to ridge.
 - 2. Apply on roof not covered by self-adhering sheet underlayment.
 - 3. Lap horizontal joints not less than 4 inches.
 - 4. Lap end joints not less than 12 inches.
- C. Self-Adhering High-Temperature Sheet Underlayment:

1. Install self-adhering high-temperature sheet underlayment, wrinkle free.
 2. Prime substrate if recommended by underlayment manufacturer.
 3. Comply with temperature restrictions of underlayment manufacturer for installation; use primer for installing underlayment at low temperatures.
 4. Apply in shingle fashion to shed water, with end laps of not less than 6 inches staggered 24 inches between courses.
 5. Overlap side edges not less than 3-1/2 inches.
 6. Roll laps and edges with roller.
 7. Cover underlayment within 14 days of installation.
 8. Install self-adhering high-temperature underlayment at the following locations:
 - a. Over entire roof, see drawings.
- D. Install slip sheet, wrinkle free, over underlayment before installing sheet metal roofing and related flashing.
1. Install in shingle fashion to shed water, with lapped joints of not less than 4 inches.
- E. Install flashings to cover slip sheet in accordance with requirements in Section 07 6200 "Sheet Metal Flashing and Trim."

3.4 INSTALLATION, GENERAL

- A. Install sheet metal roofing to comply with details shown and recommendations in SMACNA's "Architectural Sheet Metal Manual" that apply to installation characteristics required unless otherwise indicated on Drawings.
1. Install fasteners, solder, protective coatings, separators, sealants, and other miscellaneous items as required for complete roofing system.
 2. Install sheet metal roofing true to line, levels, and slopes. Provide uniform, neat seams with minimum exposure of solder.
 3. Anchor sheet metal roofing and other components of the Work securely in place, with provisions for thermal and structural movement.
 4. Do not field cut sheet metal roofing by torch.
 5. Provide metal closures at eaves.
 6. Flash and seal sheet metal roofing with closure strips at eaves, rakes, and perimeter of all openings. Fasten with self-tapping screws.
 7. Locate and space fastenings in uniform vertical and horizontal alignment. Predrill panels for fasteners.
 8. Lap metal flashing over sheet metal roofing to direct moisture to run over and off roofing.
 9. Do not use graphite pencils to mark metal surfaces.
- B. Thermal Movement: Rigidly fasten metal roof panels to structure at only one location for each panel.
1. Allow remainder of panel to move freely for thermal expansion and contraction.

2. Point of Fixity: Fasten each panel along a single common line of fixing located at center of panel length.
 3. Avoid attaching accessories through roof panels in manner that inhibits thermal movement.
- C. Fasteners: Use fastener sizes that penetrate substrate not less than recommended by fastener manufacturer to achieve maximum pull-out resistance.
- D. Metal Protection: Where dissimilar metals contact each other, or where metal contacts pressure-treated wood or other corrosive substrates, protect against galvanic action or corrosion by painting contact surfaces with bituminous coating, by applying self-adhering sheet underlayment to each contact surface, or by other permanent separation as recommended in SMACNA's "Architectural Sheet Metal Manual."
- E. Conceal fasteners and expansion provisions where possible in exposed work and locate to minimize possibility of leakage. Cover and seal fasteners and anchors as required for a tight installation.
- F. Fascia:
1. Align bottom of sheet metal roofing and fasten with blind rivets, bolts, or self-tapping screws.
 2. Flash and seal sheet metal roofing with closure strips where fasciae meet soffits, along lower panel edges, and at perimeter of all openings.

3.5 CUSTOM-FABRICATED SHEET METAL ROOFING INSTALLATION

- A. Install sheet metal roofing system with lines and corners of exposed units true and accurate.
1. Form exposed faces flat and free of buckles, excessive waves, and avoidable tool marks, considering metal temper and reflectivity.
 2. Provide uniform, neat seams with minimum exposure of solder, welds, and sealant.
 3. Fold back sheet metal to form hem on concealed side of exposed edges unless otherwise indicated.
- B. Install cleats to hold sheet metal roofing panels in position.
1. Attach each cleat with at least two fasteners to prevent rotation.
 2. Space cleats not more than 12 inches o.c.
 3. Bend tabs over fastener head.
 4. Provide expansion-type cleats for roof panels that exceed 30 feet in length.
- C. Seal joints as required for watertight construction. For roofing with 3:12 slopes or less, use cleats at transverse seams.
1. Use sealant-filled joints unless otherwise indicated.

- a. Embed hooked flanges of joint members not less than 1 inch into sealant.
 - b. Form joints to completely conceal sealant.
 - c. When ambient temperature at time of installation is between 40 and 70 deg F, set joint members for 50 percent movement each way.
 - d. Adjust setting proportionately for installation at higher ambient temperatures.
 - e. Do not install sealant-type joints at temperatures below 40 deg F.
 2. Prepare joints and apply sealants to comply with requirements in Section 07 9200 "Joint Sealants."
- D. Soldered Joints: Clean surfaces to be soldered, removing oils and foreign matter.
1. Pre-tin edges of sheets with solder to a width of 1-1/2 inches; however, reduce pre-tinning where pre-tinned surface would show in completed Work.
 2. Do not use torches for soldering.
 3. Heat surfaces to receive solder, and flow solder into joint.
 - a. Fill joint completely.
 - b. Completely remove flux and spatter from exposed surfaces.
- E. Rivets: Rivet joints in uncoated aluminum where necessary for strength.
- F. Flat-Seam Roofing:
1. Attach flat-seam metal panels to substrate with cleats, starting at eave and working upward toward ridge.
 2. After panels are in place, mallet seams tight and solder.
 3. Attach roofing panels with cleats spaced not more than 24 inches o.c. Lock and solder panels to base flashing.
 4. Attach edge flashing to face of roof edge with continuous cleat fastened to roof substrate at 12-inch o.c. spacing. Lock panels to edge flashing and solder.

3.6 ACCESSORY INSTALLATION

- A. Install accessories with positive anchorage to building and weathertight mounting, and provide for thermal expansion.
1. Coordinate installation with flashings and other components.
 2. Install components required for complete sheet metal roofing assembly, including trim, seam covers, flashings, sealants, gaskets, fillers, metal closures, closure strips, and similar items.
 3. Install accessories integral to sheet metal roofing that are specified in Section 07 6200 "Sheet Metal Flashing and Trim" to comply with that Section's requirements.
- B. Flashing and Trim: Comply with performance requirements and SMACNA's "Architectural Sheet Metal Manual."

1. Provide concealed fasteners where possible, and install units true to line, levels, and slopes.
 2. Install work with laps, joints, and seams that are permanently watertight and weather resistant.
 3. Install flashing and trim as required to seal against weather and to provide finished appearance, including, but are not limited to, eaves, rakes, corners, bases, framed openings, ridges, fasciae, and fillers.
 4. Install continuous strip of self-adhering underlayment at edge of continuous flashing overlapping self-adhering underlayment, where "continuous seal strip" is indicated in SMACNA's "Architectural Sheet Metal Manual" and on Drawings.
 5. Install exposed flashing and trim without excessive oil canning, buckling, and tool marks; true to line, levels, and slopes; and with exposed edges folded back to form hems.
 6. Install sheet metal flashing and trim to fit substrates, and to result in waterproof and weather-resistant performance.
 7. Expansion Provisions: Provide for thermal expansion of exposed flashing and trim.
 - a. Space expansion joints at maximum of 10 feet with no joints within 24 inches of corner or intersection.
 - b. Form expansion joints of intermeshing hooked flanges, not less than 1 inch deep, and filled with butyl sealant concealed within joints.
 - c. Use lapped expansion joints only where indicated on Drawings.
- C. Pipe Flashing: Form flashing around pipe penetration and sheet metal roofing. Fasten and seal to sheet metal roofing as recommended in SMACNA's "Architectural Sheet Metal Manual."
- D. Roof Curbs: Install flashing around bases where curbs meet sheet metal roofing.

3.7 CLEANING

- A. Clean exposed metal surfaces of substances that interfere with uniform oxidation and weathering.
- B. On completion of sheet metal roofing installation, clean finished surfaces as recommended by sheet metal roofing manufacturer.
- C. Clean and neutralize flux materials. Clean off excess solder.
- D. Clean off excess sealants.

3.8 PROTECTION

- A. Remove temporary protective coverings and strippable films as sheet metal roofing is installed unless otherwise indicated in manufacturer's written installation instructions.
- B. Prohibit traffic of any kind on installed sheet metal roofing.

- C. Maintain sheet metal roofing in clean condition during construction.
- D. Replace sheet metal roofing components that have been damaged or have deteriorated beyond successful repair by finish touchup or similar minor repair procedures, as determined by Architect.

END OF SECTION 07 6100

SECTION 07 6200 - SHEET METAL FLASHING AND TRIM

PART 1 - GENERAL

1.1 SUMMARY

- A. Section Includes:
 - 1. Sheet metal materials.
 - 2. Miscellaneous materials.

1.2 ACTION SUBMITTALS

- A. Product data.
- B. Shop Drawings: For sheet metal flashing and trim.
 - 1. Plans, elevations, sections, and attachment details.
 - 2. Fabrication and installation layouts, expansion-joint locations, and keyed details. Distinguish between shop- and field-assembled Work.
 - 3. Identification of material, thickness, weight, and finish for each item and location in Project.
 - 4. Details for forming, including profiles, shapes, seams, and dimensions.
 - 5. Details for joining, supporting, and securing, including layout and spacing of fasteners, cleats, clips, and other attachments. Include pattern of seams.
 - 6. Details of termination points and assemblies.
 - 7. Details of expansion joints and expansion-joint covers, including showing direction of expansion and contraction from fixed points.
 - 8. Details of roof-penetration flashing.
 - 9. Details of edge conditions, including eaves, ridges, valleys, rakes, crickets, flashings, and counterflashings.
 - 10. Details of special conditions.
 - 11. Details of connections to adjoining work.
 - 12. Formed flashing and trim at scale of not less than 1-1/2 inches per 12 inches.
- C. Samples: For each exposed product and for each color and texture specified, 12 inches long by actual width.

1.3 INFORMATIONAL SUBMITTALS

- A. Certificates: For each type of coping and roof edge flashing that is ANSI/SPRI/FM 4435/ES-1 tested and FM Approvals approved.

- B. Product test reports.
- C. Research reports.
- D. Sample warranties.

1.4 CLOSEOUT SUBMITTALS

- A. Maintenance data.

1.5 QUALITY ASSURANCE

- A. Installer Qualifications: Entity that employs skilled workers who custom fabricate sheet metal flashings and trim similar to that which are required for this Project and whose products have a record of successful in-service performance.
- B. For roof edge flashings that are ANSI/SPRI/FM 4435/ES-1 tested and FM Approvals approved, shop is to be listed as able to fabricate required details as tested and approved.

1.6 WARRANTY

- A. Special Warranty on Finishes: Manufacturer agrees to repair finish or replace sheet metal flashing and trim that shows evidence of deterioration of factory-applied finishes within specified warranty period.
 - 1. Exposed Panel Finish: Deterioration includes, but is not limited to, the following:
 - a. Color fading more than 5 Delta E units when tested in accordance with ASTM D2244.
 - b. Chalking in excess of a No. 8 rating when tested in accordance with ASTM D4214.
 - c. Cracking, checking, peeling, or failure of paint to adhere to bare metal.
 - 2. Finish Warranty Period: 10 years from date of Substantial Completion.

PART 2 - PRODUCTS

2.1 PERFORMANCE REQUIREMENTS

- A. Sheet metal flashing and trim assemblies, including cleats, anchors, and fasteners, are to withstand wind loads, structural movement, thermally induced movement, and exposure to weather without failure due to defective manufacture, fabrication, installation, or other defects in construction. Completed sheet metal flashing and trim are not to rattle, leak, or loosen, and are to remain watertight.

- B. Sheet Metal Standard for Flashing and Trim: Comply with NRCA's "The NRCA Roofing Manual: Architectural Metal Flashing, Condensation and Air Leakage Control, and Reroofing" and SMACNA's "Architectural Sheet Metal Manual" requirements for dimensions and profiles shown unless more stringent requirements are indicated.
- C. Sheet Metal Standard for Copper: Comply with CDA's "Copper in Architecture Design Handbook." Conform to dimensions and profiles shown unless more stringent requirements are indicated.
- D. SPRI Wind Design Standard: Manufacture and install roof edge flashings and copings tested in accordance with ANSI/SPRI/FM 4435/ES-1 and capable of resisting the following design pressure:
 - 1. Design Pressure: As indicated on Drawings.
- E. Thermal Movements: Allow for thermal movements from ambient and surface temperature changes.
 - 1. Temperature Change: 120 deg F, ambient; 180 deg F, material surfaces.

2.2 SHEET METAL MATERIALS

- A. Protect mechanical and other finishes on exposed surfaces from damage by applying strippable, temporary protective film before shipping.
- B. Metallic-Coated Steel Sheet: Zinc-coated (galvanized) steel sheet complying with minimum ASTM A653/A653M, G90 coating designation, or aluminum-zinc alloy-coated steel sheet complying with minimum ASTM A792/A792M, Class AZ50 coating designation; structural quality. Prepainted by the coil-coating process to comply with ASTM A755/A755M.
 - 1. Nominal Thickness: 0.034 inch.
 - 2. Surface: Smooth, flat.
 - 3. Exposed Coil-Coated Finish:
 - a. Two-Coat Fluoropolymer: Fluoropolymer finish containing not less than 70 percent PVDF resin by weight in color coat. Prepare, pretreat, and apply coating to exposed metal surfaces to comply with coating and resin manufacturers' written instructions.
 - 4. Color: As selected by Architect from manufacturer's full range.
 - 5. Concealed Finish: Pretreat with manufacturer's standard white or light-colored acrylic or polyester backer finish, consisting of prime coat and wash coat with minimum total dry film thickness of 0.5 mil.

2.3 MISCELLANEOUS MATERIALS

- A. Provide materials and types of fasteners, solder, protective coatings, sealants, and other miscellaneous items as required for complete sheet metal flashing and trim installation and as recommended by manufacturer of primary sheet metal or manufactured item unless otherwise indicated.
- B. Fasteners: Wood screws, annular threaded nails, self-tapping screws, self-locking rivets and bolts, and other suitable fasteners designed to withstand design loads and recommended by manufacturer of primary sheet metal or manufactured item.
 - 1. General: Blind fasteners or self-drilling screws, gasketed, with hex-washer head.
 - a. Exposed Fasteners: Heads matching color of sheet metal using plastic caps or factory-applied coating. Provide metal-backed EPDM or PVC sealing washers under heads of exposed fasteners bearing on weather side of metal.
 - b. Blind Fasteners: High-strength aluminum or stainless steel rivets suitable for metal being fastened.
 - c. Spikes and Ferrules: Same material as gutter; with spike with ferrule matching internal gutter width.
 - 2. Fasteners for Zinc-Coated (Galvanized) or Aluminum-Zinc Alloy-Coated Steel Sheet: Series 300 stainless steel or hot-dip galvanized steel in accordance with ASTM A153/A153M or ASTM F2329/F2329M.
- C. Solder:
 - 1. For Zinc-Coated (Galvanized) Steel: ASTM B32, Grade Sn50, 50 percent tin and 50 percent lead or Grade Sn60, 60 percent tin and 40 percent lead with maximum lead content of 0.2 percent.
- D. Sealant Tape: Pressure-sensitive, 100 percent solids, polyisobutylene compound sealant tape with release-paper backing. Provide permanently elastic, nonsag, nontoxic, nonstaining tape 1/2 inch wide and 1/8 inch thick.
- E. Elastomeric Sealant: ASTM C920, elastomeric [**polyurethane**] [**polysulfide**] [**silicone**] polymer sealant; of type, grade, class, and use classifications required to seal joints in sheet metal flashing and trim and remain watertight.
- F. Butyl Sealant: ASTM C1311, single-component, solvent-release butyl rubber sealant; polyisobutylene plasticized; heavy bodied for hooked-type expansion joints with limited movement.
- G. Epoxy Seam Sealer: Two-part, noncorrosive, aluminum seam-cementing compound, recommended by aluminum manufacturer for exterior nonmoving joints, including riveted joints.

- H. Bituminous Coating: Cold-applied asphalt emulsion in accordance with ASTM D1187/D1187M.

2.4 FABRICATION, GENERAL

- A. Custom fabricate sheet metal flashing and trim to comply with details indicated and recommendations in cited sheet metal standard that apply to design, dimensions, geometry, metal thickness, and other characteristics of item required.
1. Fabricate sheet metal flashing and trim in shop to greatest extent possible.
 2. Fabricate sheet metal flashing and trim in thickness or weight needed to comply with performance requirements, but not less than that specified for each application and metal.
 3. Verify shapes and dimensions of surfaces to be covered and obtain field measurements for accurate fit before shop fabrication.
 4. Form sheet metal flashing and trim to fit substrates without excessive oil-canning, buckling, and tool marks; true to line, levels, and slopes; and with exposed edges folded back to form hems.
 5. Conceal fasteners and expansion provisions where possible. Do not use exposed fasteners on faces exposed to view.
- B. Fabrication Tolerances:
1. Fabricate sheet metal flashing and trim that is capable of installation to a tolerance of 1/4 inch in 20 ft. on slope and location lines indicated on Drawings and within 1/8-inch offset of adjoining faces and of alignment of matching profiles.
 2. Fabricate sheet metal flashing and trim that is capable of installation to tolerances specified.
- C. Expansion Provisions: Form metal for thermal expansion of exposed flashing and trim.
1. Form expansion joints of intermeshing hooked flanges, not less than 1 inch deep, filled with butyl sealant concealed within joints.
 2. Use lapped expansion joints only where indicated on Drawings.
- D. Sealant Joints: Where movable, nonexpansion-type joints are required, form metal in accordance with cited sheet metal standard to provide for proper installation of elastomeric sealant.
- E. Fabricate cleats and attachment devices from same material as accessory being anchored or from compatible, noncorrosive metal.
- F. Fabricate cleats and attachment devices of sizes as recommended by cited sheet metal standard and by FM Global Property Loss Prevention Data Sheet 1-49 for application, but not less than thickness of metal being secured.
- G. Seams:

1. Fabricate nonmoving seams with flat-lock seams. Tin edges to be seamed, form seams, and solder.

2.5 WALL SHEET METAL FABRICATIONS

- A. Through-Wall Flashing: Fabricate continuous flashings in minimum 96-inch-long, but not exceeding 12 ft. long, sections, under copings, and at shelf angles. Fabricate discontinuous lintel, sill, and similar flashings to extend 6 inches beyond each side of wall openings; and form with 2-inch-high, end dams. Fabricate from the following materials:
- B. Opening Flashings in Frame Construction: Fabricate head, sill, jamb, and similar flashings to extend minimum of 4 inches beyond wall openings. Form head and sill flashing with 2-inch-high, end dams. Fabricate from the following materials:
 1. Galvanized Steel: 0.022 inch thick.
 2. Aluminum-Zinc Alloy-Coated Steel: 0.022 inch thick.

PART 3 - EXECUTION

3.1 EXAMINATION

- A. Examine substrates, areas, and conditions, with Installer present, for compliance with requirements for installation tolerances, substrates, and other conditions affecting performance of the Work.
 1. Verify compliance with requirements for installation tolerances of substrates.
 2. Verify that substrate is sound, dry, smooth, clean, sloped for drainage, and securely anchored.
 3. Verify that air- or water-resistant barriers have been installed over substrate to prevent air infiltration or water penetration.
- B. Proceed with installation only after unsatisfactory conditions have been corrected.

3.2 INSTALLATION OF SHEET METAL FLASHING AND TRIM, GENERAL

- A. Install sheet metal flashing and trim to comply with details indicated and recommendations of cited sheet metal standard that apply to installation characteristics required unless otherwise indicated on Drawings.
 1. Install fasteners, solder, protective coatings, separators, sealants, and other miscellaneous items as required to complete sheet metal flashing and trim system.
 2. Install sheet metal flashing and trim true to line, levels, and slopes. Provide uniform, neat seams with minimum exposure of solder.

3. Anchor sheet metal flashing and trim and other components of the Work securely in place, with provisions for thermal and structural movement.
 4. Install sheet metal flashing and trim to fit substrates and to result in watertight performance.
 5. Install continuous cleats with fasteners spaced not more than 12 inches o.c.
 6. Space individual cleats not more than 12 inches apart. Attach each cleat with at least two fasteners. Bend tabs over fasteners.
 7. Install exposed sheet metal flashing and trim with limited oil-canning, and free of buckling and tool marks.
 8. Do not field cut sheet metal flashing and trim by torch.
 9. Do not use graphite pencils to mark metal surfaces.
- B. Metal Protection: Where dissimilar metals contact each other, or where metal contacts pressure-treated wood or other corrosive substrates, protect against galvanic action or corrosion by painting contact surfaces with bituminous coating or by other permanent separation as recommended by sheet metal manufacturer or cited sheet metal standard.
- C. Expansion Provisions: Provide for thermal expansion of exposed flashing and trim.
1. Space movement joints at maximum of 10 ft. with no joints within 24 inches of corner or intersection.
 2. Form expansion joints of intermeshing hooked flanges, not less than 1 inch deep, filled with sealant concealed within joints.
 3. Use lapped expansion joints only where indicated on Drawings.
- D. Fasteners: Use fastener sizes that penetrate substrate not less than recommended by fastener manufacturer to achieve maximum pull-out resistance.
- E. Conceal fasteners and expansion provisions where possible in exposed work and locate to minimize possibility of leakage. Cover and seal fasteners and anchors as required for a tight installation.
- F. Seal joints as required for watertight construction.
1. Use sealant-filled joints unless otherwise indicated.
 - a. Embed hooked flanges of joint members not less than 1 inch into sealant.
 - b. Form joints to completely conceal sealant.
 - c. When ambient temperature at time of installation is between 40 and 70 deg F, set joint members for 50 percent movement each way.
 - d. Adjust setting proportionately for installation at higher ambient temperatures.
 - 1) Do not install sealant-type joints at temperatures below 40 deg F.
 2. Prepare joints and apply sealants to comply with requirements in Section 07 9200 "Joint Sealants."

- G. Soldered Joints: Clean surfaces to be soldered, removing oils and foreign matter.
 - 1. Pretin edges of sheets with solder to width of 1-1/2 inches; however, reduce pretinning where pretinned surface would show in completed Work.
 - 2. Do not use torches for soldering.
 - 3. Heat surfaces to receive solder, and flow solder into joint.
 - a. Fill joint completely.
 - b. Completely remove flux and spatter from exposed surfaces.
- H. Rivets: Rivet joints in uncoated aluminum where necessary for strength.

3.3 INSTALLATION OF WALL SHEET METAL FABRICATIONS

- A. Install sheet metal wall flashing to intercept and exclude penetrating moisture in accordance with cited sheet metal standard unless otherwise indicated. Coordinate installation of wall flashing with installation of wall-opening components such as windows, doors, and louvers.
- B. Opening Flashings in Frame Construction: Install continuous head, sill, jamb, and similar flashings to extend minimum of 4 inches beyond wall openings.
- C. Reglets: Installation of reglets is specified in Section 07 7100 "Roof Specialties."

3.4 INSTALLATION TOLERANCES

- A. Shim and align sheet metal flashing and trim within installed tolerance of 1/4 inch in 20 ft. on slope and location lines indicated on Drawings and within 1/8-inch offset of adjoining faces and of alignment of matching profiles.

3.5 CLEANING

- A. Clean exposed metal surfaces of substances that interfere with uniform oxidation and weathering.
- B. Clean and neutralize flux materials. Clean off excess solder.
- C. Clean off excess sealants.

3.6 PROTECTION

- A. Remove temporary protective coverings and strippable films as sheet metal flashing and trim are installed unless otherwise indicated in manufacturer's written installation instructions.

- B. Replace sheet metal flashing and trim that have been damaged or that have deteriorated beyond successful repair by finish touchup or similar minor repair procedures, as determined by Architect.

END OF SECTION 07 6200

SECTION 07 7100 - ROOF SPECIALTIES

PART 1 - GENERAL

1.1 SUMMARY

- A. Section Includes: Manufactured units for the following applications:
 - 1. Roof-edge specialties.
 - 2. Reglets and counterflashings.

1.2 ACTION SUBMITTALS

- A. Product data.
- B. Shop Drawings: For roof specialties.
 - 1. Plans, expansion-joint locations, keyed details, and attachments to other work. Distinguish between factory pre manufactured- and field-assembled installation.
 - 2. Details for expansion and contraction; locations of expansion joints, including direction of expansion and contraction.
 - 3. Indicate profile and pattern of seams and layout of fasteners, cleats, clips, and other attachments.
 - 4. Details of termination points and assemblies, including fixed points.
 - 5. Details of special conditions.
- C. Samples: For each type of roof specialty indicated with factory-applied color finishes.

1.3 INFORMATIONAL SUBMITTALS

- A. Product certificates.
- B. Product test reports.
- C. Research reports.
- D. Sample warranty.

1.4 CLOSEOUT SUBMITTALS

- A. Maintenance data.

1.5 WARRANTY

- A. Roofing-System Warranty: Roof specialties are included in warranty provisions in Section 07 6100 "Sheet Metal Roofing."
- B. Special Warranty on Painted Finishes: Manufacturer agrees to repair finish or replace roof specialties that show evidence of deterioration of factory-applied finishes within specified warranty period.
 - 1. Fluoropolymer Finish: Deterioration includes, but is not limited to, the following:
 - a. Color fading more than 5 Delta E units when tested in accordance with ASTM D2244.
 - b. Chalking in excess of a No. 8 rating when tested in accordance with ASTM D4214.
 - c. Cracking, checking, peeling, or failure of paint to adhere to bare metal.
 - 2. Finish Warranty Period: 10 years from date of Substantial Completion.

PART 2 - PRODUCTS

2.1 PERFORMANCE REQUIREMENTS

- A. General Performance: Roof specialties to withstand exposure to weather and resist thermally induced movement without failure, rattling, leaking, or fastener disengagement due to defective manufacture, fabrication, installation, or other defects in construction.
- B. Thermal Movements: Allow for thermal movements from ambient and surface temperature changes to prevent buckling, opening of joints, hole elongation, overstressing of components, failure of joint sealants, failure of connections, and other detrimental effects. Provide clips that resist rotation and avoid shear stress as a result of thermal movements. Base calculations on surface temperatures of materials due to both solar heat gain and nighttime-sky heat loss.
 - 1. Temperature Change: 120 deg F, ambient; 180 deg F, material surfaces.

2.2 ROOF-EDGE SPECIALTIES

- A. Roof-Edge Fascia: Manufactured, two-piece, roof-edge fascia consisting of snap-on metal fascia cover in section lengths not exceeding 12 ft. and a continuous metal receiver with integral drip-edge cleat to engage fascia cover. Provide matching corner units.
 - 1. Metallic-Coated Steel Fascia Covers: Zinc-coated (galvanized) or aluminum-zinc alloy-coated steel sheet, nominal 0.034-inch thickness.
 - a. Surface: Smooth, flat finish.
 - b. Finish: Two-coat fluoropolymer.

- c. Color: As selected by Architect from manufacturer's full range.
- 2. Corners: Factory mitered and soldered.
- 3. Splice Plates: Concealed, of same material, finish, and shape as fascia cover.
- 4. Receiver: Manufacturer's standard material and thickness.
- 5. Special Fabrications: Arched sections, Cornice fascia cover, Cove fascia cover.
 - a. See Drawings for profiles.
- 6. Fascia Accessories: Soffit trim.

2.3 REGLETS AND COUNTERFLASHINGS

- A. Reglets: Manufactured units formed to provide secure interlocking of separate reglet and counterflashing pieces, from the following exposed metal:
 - 1. Metallic-Coated Steel Sheet: Nominal 0.034-inch thickness.
 - 2. Corners: Factory mitered and soldered.
 - 3. Masonry Type, Embedded: Provide reglets with offset top flange for embedment in masonry mortar joint.
- B. Counterflashings: Manufactured units of heights to overlap top edges of base flashings by 4 inches and in lengths not exceeding 12 ft. designed to snap into reglets or through-wall-flashing receiver and compress against base flashings with joints lapped, from the following exposed metal:
 - 1. Metallic-Coated Steel Sheet: Nominal 0.022-inch thickness.
- C. Accessories:
 - 1. Flexible-Flashing Retainer: Provide resilient plastic or rubber accessory to secure flexible flashing in reglet where clearance does not permit use of standard metal counterflashing or where reglet is provided separate from metal counterflashing.
 - 2. Counterflashing Wind-Restraint Clips: Provide clips to be installed before counterflashing to prevent wind uplift of counterflashing lower edge.
- D. Finishes:
 - 1. Metallic-Coated Steel: Two-coat fluoropolymer.
 - a. Color: As selected by Architect from manufacturer's full range.

2.4 SHEET METAL MATERIALS

- A. Metallic-Coated Steel Sheet: Zinc-coated (galvanized) steel sheet complying with minimum ASTM A653/A653M, G90 coating designation, or aluminum-zinc alloy-coated steel sheet

complying with minimum ASTM A792/A792M, Class AZ50 coating designation; structural quality.

1. Mill-Phosphatized Finish: Manufacturer's standard for field painting.
2. Factory Prime Coating: Where field painting is indicated, apply pretreatment and white or light-colored, factory-applied, baked-on epoxy primer coat, with a minimum dry film thickness of 0.2 mil.
3. Exposed Coil-Coated Finish: Prepare, pretreat, and apply coating to exposed metal surfaces to comply with coating and resin manufacturers' written instructions.
 - a. Two-Coat Fluoropolymer Finish: AAMA 2605. System consisting of primer and fluoropolymer color topcoat containing not less than 70 percent PVDF resin by weight in color coat.
4. Concealed Finish: Pretreat with manufacturer's standard white or light-colored acrylic or polyester-backer finish consisting of prime coat and wash coat, with a minimum total dry film thickness of 0.5 mil.

2.5 MISCELLANEOUS MATERIALS

- A. Provide materials and types of fasteners, protective coatings, sealants, and other miscellaneous items required by manufacturer for a complete installation.
- B. Fasteners: Roof specialty manufacturer's recommended fasteners, designed to meet performance requirements, suitable for application and metals being fastened. Match finish of exposed fasteners with finish of material being fastened. Provide nonremovable fastener heads to exterior exposed fasteners. Furnish the following unless otherwise indicated:
 1. Fasteners for Metallic-Coated Steel Sheet: Series 300 stainless steel or hot-dip zinc-coated steel in accordance with ASTM A153/A153M or ASTM F2329/F2329M.
 2. Fasteners for Aluminum Sheet: Aluminum or Series 300 stainless steel.
 3. Exposed Penetrating Fasteners: Gasketed screws with hex washer heads matching color of sheet metal.
- C. Gaskets: Manufacturer's standard tubular or fingered design of neoprene, EPDM, PVC, or silicone or a flat design of foam rubber, sponge neoprene, or cork.

2.6 GENERAL FINISH REQUIREMENTS

- A. Comply with NAAMM/NOMMA AMP 500, "Metal Finishes Manual for Architectural and Metal Products," for recommendations for applying and designating finishes.
- B. Protect mechanical and painted finishes on exposed surfaces from damage by applying a strippable, temporary protective covering before shipping.

- C. Appearance of Finished Work: Noticeable variations in same piece are unacceptable. Variations in appearance of adjoining components are acceptable if they are within the range of approved Samples and are assembled or installed to minimize contrast.

PART 3 - EXECUTION

3.1 INSTALLATION, GENERAL

- A. Install roof specialties in accordance with manufacturer's written instructions. Anchor roof specialties securely in place, with provisions for thermal and structural movement. Use fasteners, protective coatings, separators, underlayments, sealants, and other miscellaneous items as required to complete roof-specialty systems.
 - 1. Install roof specialties level, plumb, true to line and elevation; with limited oil-canning and without warping, jogs in alignment, buckling, or tool marks.
 - 2. Provide uniform, neat seams with minimum exposure of solder and sealant.
 - 3. Install roof specialties to fit substrates and to result in weathertight performance. Verify shapes and dimensions of surfaces to be covered before manufacture.
 - 4. Torch cutting of roof specialties is not permitted.
 - 5. Do not use graphite pencils to mark metal surfaces.
- B. Metal Protection: Protect metals against galvanic action by separating dissimilar metals from contact with each other or with corrosive substrates by painting contact surfaces with bituminous coating or by other permanent separation as recommended by manufacturer's written installation instructions.
 - 1. Coat concealed side of uncoated aluminum roof specialties with bituminous coating where in contact with wood, ferrous metal, or cementitious construction.
 - 2. Bed flanges in thick coat of asphalt roofing cement where required by manufacturers of roof specialties for waterproof performance.
- C. Expansion Provisions: Allow for thermal expansion of exposed roof specialties.
 - 1. Space movement joints at a maximum of 12 ft. with no joints within 18 inches of corners or intersections unless otherwise indicated on Drawings.
 - 2. When ambient temperature at time of installation is between 40 and 70 deg F, set joint members for 50 percent movement each way. Adjust setting proportionately for installation at higher ambient temperatures.
- D. Fastener Sizes: Use fasteners of sizes that penetrate substrate not less than recommended in writing by fastener manufacturer to achieve maximum pull-out resistance.
- E. Seal concealed joints with butyl sealant as required by roof specialty manufacturer.

- F. Seal joints as required for weathertight construction. Place sealant to be completely concealed in joint. Do not install sealants at temperatures below 40 deg F.

3.2 INSTALLATION OF ROOF-EDGE SPECIALTIES

- A. Install cleats, cants, and other anchoring and attachment accessories and devices with concealed fasteners.
- B. Anchor roof edgings with manufacturer's required devices, fasteners, and fastener spacing to meet performance requirements.

3.3 INSTALLATION OF REGLETS AND COUNTERFLASHINGS

- A. Coordinate installation of reglets and counterflashings with installation of base flashings.
- B. Surface-Mounted Reglets: Install reglets to receive flashings where flashing without embedded reglets is indicated on Drawings. Install at height so that inserted counterflashings overlap 4 inches over top edge of base flashings.
- C. Counterflashings: Insert counterflashings into reglets or other indicated receivers; ensure that counterflashings overlap 4 inches over top edge of base flashings. Lap counterflashing joints a minimum of 4 inches and bed with butyl sealant. Fit counterflashings tightly to base flashings.
- D. General: Install embedded flashing and weep holes in masonry at shelf angles, lintels, ledges, other obstructions to downward flow of water in wall, and where indicated.
- E. Install flashing as follows unless otherwise indicated:
 - 1. Prepare masonry surfaces so they are smooth and free from projections that could puncture flashing. Where flashing is within mortar joint, place through-wall flashing on sloping bed of mortar and cover with mortar. Before covering with mortar, seal penetrations in flashing with adhesive, sealant, or tape as recommended by flashing manufacturer.
 - 2. At multiwythe masonry walls, including cavity walls, extend flashing through outer wythe, turned up a minimum of 4 inches, and through inner wythe to within 1/2 inch of the interior face of wall in exposed masonry. Where interior face of wall is to receive furring or framing, carry flashing completely through inner wythe and turn flashing up approximately 2 inches on interior face.
 - 3. At lintels and shelf angles, extend flashing 6 inches minimum, to edge of next full unit at each end. At heads and sills, extend flashing 6 inches minimum, to edge of next full unit and turn ends up not less than 2 inches to form end dams.
 - 4. Install metal drip edges and sealant stops with sawtooth sheet metal flashing by interlocking hemmed edges to form hooked seam. Seal seam with elastomeric sealant complying with requirements in Section 07 9200 "Joint Sealants" for application indicated.

5. Install metal drip edges beneath flexible flashing at exterior face of wall. Stop flexible flashing 1/2 inch back from outside face of wall, and adhere flexible flashing to top of metal drip edge.
6. Install metal flashing termination beneath flexible flashing at exterior face of wall. Stop flexible flashing 1/2 inch back from outside face of wall, and adhere flexible flashing to top of metal flashing termination.
7. Close cavities off vertically and horizontally with blocking in manner indicated. Install through-wall flashing above horizontal blocking.

3.4 CLEANING AND PROTECTION

- A. Galvanized Surfaces: Clean field welds, bolted connections, and abraded areas and repair galvanizing in accordance with ASTM A780/A780M.
- B. Touch up factory-primed surfaces with compatible primer ready for field painting in accordance with Section 09 9000 "Painting."
- C. Clean and neutralize flux materials. Clean off excess solder and sealants.
- D. Remove temporary protective coverings and strippable films as roof specialties are installed. On completion of installation, clean finished surfaces, including removing unused fasteners, metal filings, pop rivet stems, and pieces of flashing. Maintain roof specialties in a clean condition during construction.
- E. Replace roof specialties that have been damaged or that cannot be successfully repaired by finish touchup or similar minor repair procedures, as determined by Architect.

END OF SECTION 07 7100

SECTION 07 9200 - JOINT SEALANTS

PART 1 - GENERAL

1.1 SUMMARY

- A. Section Includes:
 - 1. Silicone joint sealants.
 - 2. Nonstaining silicone joint sealants.
 - 3. Urethane joint sealants.
 - 4. Mildew-resistant joint sealants.

1.2 ACTION SUBMITTALS

- A. Product data.
- B. Samples: Manufacturer's standard color charts consisting of strips of cured sealants showing the full range of colors available for each product exposed to view.
- C. Joint-sealant schedule.

1.3 INFORMATIONAL SUBMITTALS

- A. Field Quality-Control Reports: For field-adhesion-test reports, for each sealant application tested.
- B. Sample warranties.

1.4 CLOSEOUT SUBMITTALS

- A. Warranty Documentation:
 - 1. Manufacturers' special warranties.
 - 2. Installer's special warranties.

1.5 QUALITY ASSURANCE

- A. Installer Qualifications: Authorized representative who is trained and approved by manufacturer.

- B. Testing Agency Qualifications: Qualified in accordance with ASTM C1021 to conduct the testing indicated.

1.6 WARRANTY

- A. Special Installer's Warranty: Installer agrees to repair or replace joint sealants that do not comply with performance and other requirements specified in this Section within specified warranty period.
 - 1. Warranty Period: Two years from date of Substantial Completion.
- B. Special Manufacturer's Warranty: Manufacturer agrees to furnish joint sealants to repair or replace those joint sealants that do not comply with performance and other requirements specified in this Section within specified warranty period.
 - 1. Warranty Period: Five years from date of Substantial Completion.
- C. Special warranties specified in this article exclude deterioration or failure of joint sealants from the following:
 - 1. Movement of the structure caused by stresses on the sealant exceeding sealant manufacturer's written specifications for sealant elongation and compression.
 - 2. Disintegration of joint substrates from causes exceeding design specifications.
 - 3. Mechanical damage caused by individuals, tools, or other outside agents.
 - 4. Changes in sealant appearance caused by accumulation of dirt or other atmospheric contaminants.

PART 2 - PRODUCTS

2.1 JOINT SEALANTS, GENERAL

- A. Compatibility: Provide joint sealants, backings, and other related materials that are compatible with one another and with joint substrates under conditions of service and application, as demonstrated by joint-sealant manufacturer, based on testing and field experience.
- B. Colors of Exposed Joint Sealants: As selected by Architect from manufacturer's full range.

2.2 SILICONE JOINT SEALANTS

Silicone, S, NS, 25, NT: Single-component, nonsag, plus 25 percent and minus 25 percent movement capability, nontraffic-use, neutral-curing silicone joint sealant; ASTM C920, Type S, Grade NS, Class 25, Use NT.

2.3 NONSTAINING SILICONE JOINT SEALANTS

- A. Nonstaining Joint Sealants: No staining of substrates when tested in accordance with ASTM C1248.
- B. Silicone, Nonstaining, S, NS, 100/50, NT: Nonstaining, single-component, nonsag, plus 100 percent and minus 50 percent movement capability, nontraffic-use, neutral-curing silicone joint sealant; ASTM C920, Type S, Grade NS, Class 100/50, Use NT.

2.4 URETHANE JOINT SEALANTS

- A. Urethane, S, NS, 25, NT: Single-component, nonsag, plus 25 percent and minus 25 percent movement capability, nontraffic-use, urethane joint sealant; ASTM C920, Type S, Grade NS, Class 25, Use NT.

2.5 MILDEW-RESISTANT JOINT SEALANTS

- A. Mildew-Resistant Joint Sealants: Formulated for prolonged exposure to humidity with fungicide to prevent mold and mildew growth.
- B. Silicone, Mildew Resistant, Acid Curing, S, NS, 25, NT: Mildew-resistant, single-component, nonsag, plus 25 percent and minus 25 percent movement capability, nontraffic-use, acid-curing silicone joint sealant; ASTM C920, Type S, Grade NS, Class 25, Use NT.

2.6 JOINT-SEALANT BACKING

- A. Sealant Backing Material, General: Nonstaining; compatible with joint substrates, sealants, primers, and other joint fillers; and approved for applications indicated by sealant manufacturer based on field experience and laboratory testing.
- B. Cylindrical Sealant Backings: ASTM C1330, Type C (closed-cell material with a surface skin) Type O (open-cell material) Type B (bicellular material with a surface skin) or any of the preceding types, as approved in writing by joint-sealant manufacturer for joint application indicated, and of size and density to control sealant depth and otherwise contribute to producing optimum sealant performance.
- C. Bond-Breaker Tape: Polyethylene tape or other plastic tape recommended by sealant manufacturer for preventing sealant from adhering to rigid, inflexible joint-filler materials or joint surfaces at back of joint. Provide self-adhesive tape where applicable.

2.7 MISCELLANEOUS MATERIALS

- A. Primer: Material recommended by joint-sealant manufacturer where required for adhesion of sealant to joint substrates indicated, as determined from preconstruction joint-sealant-substrate tests and field tests.

- B. Cleaners for Nonporous Surfaces: Chemical cleaners acceptable to manufacturers of sealants and sealant backing materials, free of oily residues or other substances capable of staining or harming joint substrates and adjacent nonporous surfaces in any way, and formulated to promote optimum adhesion of sealants to joint substrates.
- C. Masking Tape: Nonstaining, nonabsorbent material compatible with joint sealants and surfaces adjacent to joints.

PART 3 - EXECUTION

3.1 PREPARATION

- A. Surface Cleaning of Joints: Clean out joints immediately before installing joint sealants to comply with joint-sealant manufacturer's written instructions and the following requirements:
 - 1. Remove all foreign material from joint substrates that could interfere with adhesion of joint sealant, including dust, paints (except for permanent, protective coatings tested and approved for sealant adhesion and compatibility by sealant manufacturer), old joint sealants, oil, grease, waterproofing, water repellents, water, surface dirt, and frost.
 - 2. Clean porous joint substrate surfaces by brushing, grinding, mechanical abrading, or a combination of these methods to produce a clean, sound substrate capable of developing optimum bond with joint sealants. Remove loose particles remaining after cleaning operations above by vacuuming or blowing out joints with oil-free compressed air. Porous joint substrates include the following:
 - a. Concrete.
 - b. Masonry.
 - c. Exterior insulation and finish systems.
 - 3. Remove laitance and form-release agents from concrete.
 - 4. Clean nonporous joint substrate surfaces with chemical cleaners or other means that do not stain, harm substrates, or leave residues capable of interfering with adhesion of joint sealants. Nonporous joint substrates include the following:
 - a. Metal.
 - b. Glass.
 - c. Porcelain enamel.
- B. Joint Priming: Prime joint substrates where recommended by joint-sealant manufacturer or as indicated by preconstruction joint-sealant-substrate tests or prior experience. Apply primer to comply with joint-sealant manufacturer's written instructions. Confine primers to areas of joint-sealant bond; do not allow spillage or migration onto adjoining surfaces.
- C. Masking Tape: Use masking tape where required to prevent contact of sealant or primer with adjoining surfaces that otherwise would be permanently stained or damaged by such contact or

by cleaning methods required to remove sealant smears. Remove tape immediately after tooling without disturbing joint seal.

3.2 INSTALLATION OF JOINT SEALANTS

- A. General: Comply with joint-sealant manufacturer's written installation instructions for products and applications indicated, unless more stringent requirements apply.
- B. Sealant Installation Standard: Comply with recommendations in ASTM C1193 for use of joint sealants as applicable to materials, applications, and conditions indicated.
- C. Install sealant backings of type indicated to support sealants during application and at position required to produce cross-sectional shapes and depths of installed sealants relative to joint widths that allow optimum sealant movement capability.
 - 1. Do not leave gaps between ends of sealant backings.
 - 2. Do not stretch, twist, puncture, or tear sealant backings.
 - 3. Remove absorbent sealant backings that have become wet before sealant application, and replace them with dry materials.
- D. Install bond-breaker tape behind sealants where sealant backings are not used between sealants and backs of joints.
- E. Install sealants using proven techniques that comply with the following and at the same time backings are installed:
 - 1. Place sealants so they directly contact and fully wet joint substrates.
 - 2. Completely fill recesses in each joint configuration.
 - 3. Produce uniform, cross-sectional shapes and depths relative to joint widths that allow optimum sealant movement capability.
- F. Tooling of Nonsag Sealants: Immediately after sealant application and before skinning or curing begins, tool sealants in accordance with requirements specified in subparagraphs below to form smooth, uniform beads of configuration indicated; to eliminate air pockets; and to ensure contact and adhesion of sealant with sides of joint.
 - 1. Remove excess sealant from surfaces adjacent to joints.
 - 2. Use tooling agents that are approved in writing by sealant manufacturer and that do not discolor sealants or adjacent surfaces.
 - 3. Provide concave joint profile in accordance with Figure 8A in ASTM C1193 unless otherwise indicated.
 - a. Use masking tape to protect surfaces adjacent to recessed tooled joints.

- G. Clean off excess sealant or sealant smears adjacent to joints as the Work progresses by methods and with cleaning materials approved in writing by manufacturers of joint sealants and of products in which joints occur.
- H. Protect joint sealants during and after curing period from contact with contaminating substances and from damage resulting from construction operations or other causes so sealants are without deterioration or damage at time of Substantial Completion. If, despite such protection, damage or deterioration occurs, cut out, remove, and repair damaged or deteriorated joint sealants immediately so installations with repaired areas are indistinguishable from original work.

END OF SECTION 07 9200

SECTION 08 1423 – FIBERGLASS DOORS

PART 1 GENERAL

1.1 SECTION INCLUDES

- A. Out-swing entry doors.

1.2 RELATED SECTIONS

- A. Section 07 2100 – Thermal Insulation: Spray-Applied Foam Insulation.
- B. Section 07 2500 – Weather Barriers: Water-resistant barrier.
- C. Section 07 9200 – Joint Sealants: Sealants and caulking.
- D. Section 08 7100 – Door Hardware.

1.3 REFERENCES

- A. American Architectural Manufacturers Association (AAMA):
 - 1. AAMA 502 – Voluntary Specification for Field Testing of Windows and Doors.
- B. American Society for Testing and Materials (ASTM):
 - 1. ASTM C 1036 – Flat Glass.
 - 2. ASTM C 1048 – Heat-Treated Flat Glass–Kind HS, Kind FT Coated and Uncoated Glass.
 - 3. ASTM D 1149 – Rubber Deterioration – Surface Ozone Cracking in a Chamber.
 - 4. ASTM E 283 – Rate of Air Leakage Through Exterior Windows, Curtain Walls and Doors Under Specified Pressure Difference Across the Specimen.
 - 5. ASTM E 330 – Structural Performance of Exterior Windows, Doors, Skylights and Curtain Walls by Uniform Static Air Pressure Difference.
 - 6. ASTM E 331 – Water Penetration of Exterior Windows, Skylights, Doors, and Curtain Walls by Uniform Static Air Pressure Difference.
 - 7. ASTM E 1300 – Standard Practice for Determining Load Resistance of Glass in Buildings.
- C. National Accreditation & Management Institute, Inc. (NAMI):

1.4 SUBMITTALS

- A. Comply with Division 1 requirements.
- B. Product Data: Submit manufacturer's product data, including installation instructions.

- C. Shop Drawings: Submit manufacturer's shop drawings, indicating dimensions, construction, component connections and locations, anchorage methods and locations, hardware locations, and installation details.
- D. Samples: Submit full-size or partial full-size sample of door illustrating glazing system, quality of construction, and color of finish.
- E. Warranty: Submit manufacturer's standard warranty.

1.5 DELIVERY, STORAGE, AND HANDLING

- A. Delivery: Deliver materials to site undamaged in manufacturer's or sales branch's original, unopened containers and packaging, with labels clearly identifying manufacturer and product name. Include installation instructions.
- B. Storage: Store materials in an upright position, off ground, under cover, and protected from weather, direct sunlight, and construction activities.
- C. Handling: Protect materials and finish during handling and installation to prevent damage.

PART 2 PRODUCTS

2.1 MANUFACTURER

- A. Pella Corporation, 102 Main Street, Pella, Iowa 50219. Toll Free (800) 54-PELLA. Phone (641) 621-1000. Website www.pella.com.

2.2 ENTRY DOORS

- A. Factory-assembled doors with outward-swing door panels installed in frames.
- B. Frames:
 - 1. Exterior surfaces are a multi-part composite material at the head and jambs.
 - 2. Interior surfaces are composite factory-primed painted finish] to match interior finish.
 - 3. Sills: Extruded thermally broken aluminum with uPVC threshold.
 - a. Mill Finish
 - b. ADA Approved sills.
 - 4. Frame Dimensions:
 - a. Overall Frame Depth: 7-13/16 inches (Contractor verify).
 - b. Brickmould Frame Depth: 6-9/16 inches (Contractor verify).

C. Door Panels:

2. Fiberglass Door Panels:

- a. 0.075-inch minimum fiberglass skin on exterior and interior surfaces with CFC-free injected foam insulating core.
- b. Rails and Stiles: Wood top rails and stiles and wood plastic composite bottom rails secured with structural adhesive between skins at perimeter.
- c. Fiberglass Grain: Fir.
- d. Lock Block: 12-inches or greater, solid wood.
- e. Panel Thickness: 1-3/4 inches (44 mm).

3. Hardware Preparation:

- a. Factory prepared for latch bore.
2-1/8-inch bore diameter, 2-3/4-inch backsets, 5-1/2 inches on center

4. Door Closer and Panic Hardware Reinforcement: Solid reinforcement positioned to support surface-mounted closer and panic hardware.

D. Weather Strip:

1. Dual-durometer extruded polymer Out-Swing: along perimeter of door frames.
2. Compression type foam filled weatherstrip at head and jambs.
3. Sill: Dual durometer extruded polymer with bulb at bottom rail of door panel will contact threshold and include drip.

2.3 GLAZING

A. Glazing:

1. Float Glass: ASTM C 1036, Quality 1.
 - a. Tempered Glass: ASTM C 1036.
 - b. ASTM E1300 compliant.
2. Type:
 - a. Tempered Insulating Glass: Clear multi-layer Low-E coated with argon, dual-seal insulating glass, installed into high-performance glazing frames.
 - b. Dual seal insulating glass shall be direct or glazed into panel.

2.4 GLAZING OPTIONS

A. Grilles-Between-the-Glass:

1. Profile: 5/8-inch flat.
2. Aluminum Grills: Permanently installed between 2 panes of glass.
3. Pattern: Traditional, See Drawings.
4. Finish: Factory pre-finished.
 - a. Interior Color: White.
 - b. Exterior Color: Black.

2.5 HARDWARE

- A. Hinges: Three (3) per door panel on 6' 8" and 7' 0" panel heights; four (4) per door panel on 8' 0" heights for operable units].
 - 1. Type:
 - a. Out-Swing: Standard Steel Ball Bearing.
 - 2. Finish: US32D, stainless steel.
- B. Frames are prepared for hardware to match door panel boring

2.6 TOLERANCES

- A. Doors shall accommodate the following opening tolerances:
 - 1. Vertical Dimensions Between High and Low Points: Plus 1/4 inch, minus 0 inch.
 - 2. Width Dimensions: Plus 1/4 inch, minus 0 inch.
 - 3. Building Columns or Masonry Openings: Plus or minus 1/4 inch from plumb.

2.7 FINISH

- A. Door Frame Exterior Finish System:
 - 1. Exterior surfaces are finished with composite multi-step baked-on finish.
 - 2. Color: As selected by Architect from Manufacturer's full range.
- B. Door Panel Exterior Finish:
 - 1. Fiberglass Door Panels: Factory pre-finished, paint; color as selected by Architect from Manufacturer's Full range.
- C. Door Frame Interior Finish: Factory pre-finished, paint.
- D. Door Panel Interior Finish:
 - 1. Fiberglass Door Panels: Factory pre-finished paint; color as selected by Architect from Manufacturer's full range.

2.8 INSTALLATION ACCESSORIES

- A. Flashing/Sealant Tape: See Specification Section 07 2500 "Weather Barriers."
 - 1. Aluminum-foil-backed butyl window and door flashing tape.
 - 2. Maximum Total Thickness: 0.013 inch.
 - 3. UV resistant.
 - 4. Verify sealant compatibility with sealant manufacturer.

- B. Interior Insulating-Foam Sealant: See Specification Section 07 2100 "Thermal Insulation."
 - a. Low-expansion, low-pressure polyurethane insulating window and door foam sealant.
- C. Exterior Perimeter Sealant: See Specification Section 07 9200 "Joint Sealants."
 - a. High quality, multi-purpose sealant as specified in the joints sealant section.

PART 3 EXECUTION

3.1 EXAMINATION

- A. Examine areas to receive doors. Notify Architect of conditions that would adversely affect installation or subsequent use. Do not proceed with installation until unsatisfactory conditions are corrected.

3.2 INSTALLATION

- A. Install doors in accordance with manufacturer's instructions and approved shop drawings.
- B. Install doors to be weather-tight and freely operating.
- C. Maintain alignment with adjacent work.
- D. Secure assembly to framed openings, plumb and square, without distortion.
- E. Integrate door system installation with exterior weather-resistant barrier using flashing/sealant tape. Apply and integrate flashing/sealant tape with weather-resistant barrier using watershed principles in accordance with door manufacturer's instructions.
- F. Place interior seal around door perimeter to maintain continuity of building thermal and air barrier using backer rod and sealant and insulating-foam sealant.
- G. Seal door to exterior wall cladding with sealant and related backing materials at perimeter of assembly.
- H. Leave doors closed.

3.3 CLEANING

- A. Clean door frames and glass in accordance with Division 1 requirements.
- B. Do not use harsh cleaning materials or methods that would damage finish.
- C. Remove manufacturer's proprietary labels and visible markings.

3.4 PROTECTION

- A. Protect installed doors to ensure that, except for normal weathering, doors will be without damage or deterioration at time of substantial completion.

END OF SECTION 08 1423

SECTION 08 5413 - FIBERGLASS WINDOWS

PART 1 - GENERAL

1.1 SUMMARY

- A. Section includes fiberglass-framed windows.

1.2 ACTION SUBMITTALS

- A. Product Data: For each type of product.
- B. Shop Drawings: Include plans, elevations, sections, hardware, accessories, insect screens, operational clearances, and details of installation, including anchor, flashing, and sealant installation.
- C. Samples: For each exposed product and for each color specified.

1.3 INFORMATIONAL SUBMITTALS

- A. Product test reports.
- B. Sample warranties.

1.4 WARRANTY

- A. Manufacturer's Warranty: Manufacturer agrees to repair or replace fiberglass windows that fail in materials or workmanship within specified warranty period.
 - 1. Warranty Period:
 - a. Window: 10 years from date of Substantial Completion.
 - b. Glazing Units: 10 years from date of Substantial Completion.

PART 2 - PRODUCTS

2.1 WINDOW PERFORMANCE REQUIREMENTS

- A. Product Standard: Comply with AAMA/WDMA/CSA 101/I.S.2/A440 for definitions and minimum standards of performance, materials, components, accessories, and fabrication unless more stringent requirements are indicated.
 - 1. Window Certification: WDMA certified with label attached to each window.
- B. Performance Class and Grade: AAMA/WDMA/CSA 101/I.S.2/A440 as follows:
 - 1. Minimum Performance Class: CW.
 - 2. Minimum Performance Grade: 30.
- C. Thermal Transmittance: NFRC 100 maximum whole-window U-factor of 0.29 Btu/sq. ft. x h x deg F for Fixed Fenestration and 0.36 Btu/sq. ft. x h x deg F For operable fenestration.
- D. Solar Heat-Gain Coefficient (SHGC): NFRC 200 maximum whole-window SHGC of 0.40 for fixed windows and 0.36 for operable windows..
- E. Windborne-Debris Impact Resistance: Passes ASTM E1886 missile-impact and cyclic-pressure tests in accordance with ASTM E1996 for Wind Zone 1 for basic protection.

2.2 FIBERGLASS WINDOWS

- A. Operating Types: As indicated on Drawings.
- B. Basis-of-Design Product: Subject to compliance with requirements, provide Pella Corporation; Pella Impervia or comparable product by one of the following:
 - 1. Accurate Dorwin.
 - 2. Alpen High Performance Products.
 - 3. Inline Fiberglass Ltd.
 - 4. Kolbe Windows & Doors.
 - 5. Milgard Manufacturing, Inc.
 - 6. Andersen Windows & Doors.
- C. Frames and Sashes: Pultruded fiberglass complying with AAMA/WDMA/CSA 101/I.S.2/A440 and with exposed exterior fiberglass surfaces finished with manufacturer's standard enamel coating complying with AAMA 623.
 - 1. Exterior Color: Black.
 - 2. Interior Finish: White.
- D. Glass: Clear annealed glass, ASTM C1036, Type 1, Class 1, q3.

1. Kind: Fully tempered.
- E. Insulating-Glass Units: ASTM E2190.
 1. Glass: ASTM C1036, Type 1, Class 1, q3.
 - a. Tint: Clear.
 - b. Kind: Fully tempered.
 2. Lites: Two.
 3. Filling: Fill space between glass lites with argon.
 4. Low-E Coating: Sputtered or Pyrolytic on second surface.
- F. Glazing System: Manufacturer's standard factory-glazing system that produces weathertight seal.
- G. Hardware, General: Provide manufacturer's standard corrosion-resistant hardware sized to accommodate sash weight and dimensions.
 1. Exposed Hardware Color and Finish: White.
- H. Projected Window Hardware:
 1. Gear-Type Rotary Operators: Complying with AAMA 901 when tested according to ASTM E405, Method A. Provide operators that function without requiring the removal of interior screens or using screen wickets.
 - a. Type and Style: As selected by Architect from manufacturer's full range of types and styles.
 2. Hinges: Manufacturer's standard type for sash weight and size indicated.
 3. Single-Handle Locking System: Operates positive-acting arms that pull sash into locked position. Provide one arm on sashes up to 27-1/2 inches tall and two arms on taller sashes.
- I. Hung Window Hardware:
 1. Counterbalancing Mechanism: AAMA 902.
 2. Locks and Latches: Operated from the inside only.
 3. Tilt Hardware: Releasing tilt latch allows sash to pivot about horizontal axis.
- J. Weather Stripping: Provide full-perimeter weather stripping for each operable sash unless otherwise indicated.
- K. Fasteners: Noncorrosive and compatible with window members, trim, hardware, anchors, and other components.

1. Exposed Fasteners: Do not use exposed fasteners to greatest extent possible. For application of hardware, use fasteners that match finish hardware being fastened.

2.3 ACCESSORIES

- A. Dividers (False Muntins): Provide divider grilles in designs indicated for each sash lite.
 1. Quantity and Type: One permanently located between insulating-glass lites.
 2. Material: Manufacturer's standard.
 3. Pattern: Traditional, As indicated on Drawings.
 4. Profile: As selected by Architect from manufacturer's full range.
 5. Exterior Color: Black.
 6. Interior Color: White.
- B. Jamb Extensions: Manufacturer's Standard.

2.4 INSECT SCREENS

- A. General: Fabricate insect screens to integrate with window frame. Provide screen for each operable exterior sash. Screen wickets are not permitted.
 1. Type and Location: Full, inside for project-out Full, outside for double-hung sashes.
- B. Aluminum Frames: Complying with SMA 1004 or SMA 1201.
 1. Finish for Screens: Baked-on enamel coating in Black.
- C. Glass-Fiber Mesh Fabric: 18/18 mesh of PVC-coated, glass-fiber threads; woven and fused to form a fabric mesh resistant to corrosion, shrinkage, stretch, impact damage, and weather deterioration. Comply with ASTM D3656/D3656M.
 1. Mesh Color: Manufacturer's standard.

2.5 FABRICATION

- A. Fabricate fiberglass windows in sizes indicated. Include a complete system for installing and anchoring windows.
- B. Glaze fiberglass windows in the factory.
- C. Weather strip each operable sash to provide weathertight installation.
- D. Mullions: Provide mullions and cover plates, matching window units, complete with anchors for support to structure and installation of window units. Allow for erection tolerances and provide

for movement of window units due to thermal expansion and building deflections. Provide mullions and cover plates capable of withstanding design wind loads of window units.

- E. Complete fabrication, assembly, finishing, hardware application, and other work in the factory to greatest extent possible. Disassemble components only as necessary for shipment and installation. Allow for scribing, trimming, and fitting at Project site.

PART 3 - EXECUTION

3.1 INSTALLATION

- A. Comply with manufacturer's written instructions for installing windows, hardware, accessories, and other components. For installation procedures and requirements not addressed in manufacturer's written instructions, comply with installation requirements in ASTM E2112.
- B. Install windows level, plumb, square, true to line, without distortion, anchored securely in place to structural support, and in proper relation to wall flashing and other adjacent construction to produce weathertight construction.
- C. Adjust operating sashes and hardware for a tight fit at contact points and weather stripping for smooth operation and weathertight closure.
- D. Clean exposed surfaces immediately after installing windows. Remove excess sealants, glazing materials, dirt, and other substances.
- E. Remove and replace sashes if glass has been broken, chipped, cracked, abraded, or damaged during construction period.

END OF SECTION 08 5413

SECTION 08 7100 - DOOR HARDWARE

PART 1 - GENERAL

1.1 SUMMARY

- A. Section Includes:
 - 1. Hinges.
 - 2. Bored locks.
 - 3. Exit devices and auxiliary items.
 - 4. Lock cylinders.
 - 5. Operating trim.
 - 6. Surface closers.
 - 7. Overhead stops and holders.
 - 8. Door gasketing.
 - 9. Thresholds.
 - 10. Metal protective trim units.

1.2 ACTION SUBMITTALS

- A. Product data.
- B. Shop Drawings: For electrified door hardware.
 - 1. Diagrams for power, signal, and control wiring.
 - 2. Details of interface of electrified door hardware and building safety and security systems.
- C. Samples: For each exposed product in each finish specified.
- D. Door hardware schedule.
- E. Keying schedule.

1.3 INFORMATIONAL SUBMITTALS

- A. Field quality-control reports.
- B. Sample warranty.

1.4 CLOSEOUT SUBMITTALS

- A. Maintenance data.

1.5 QUALITY ASSURANCE

- A. Installer Qualifications: Supplier of products and an employer of workers trained and approved by product manufacturers and of an Architectural Hardware Consultant who is available during the course of the Work to consult Contractor, Architect, and Owner about door hardware and keying.
 - 1. Scheduling Responsibility: Preparation of door hardware and keying schedule.

1.6 WARRANTY

- A. Special Warranty: Manufacturer agrees to repair or replace components of door hardware that fail in materials or workmanship within specified warranty period.
 - 1. Warranty Period: Three years from date of Substantial Completion unless otherwise indicated below:
 - a. Exit Devices: Two years from date of Substantial Completion.
 - b. Manual Closers: 10 years from date of Substantial Completion.

PART 2 - PRODUCTS

2.1 SOURCE LIMITATIONS

- A. Obtain each type of door hardware from single manufacturer.

2.2 PERFORMANCE REQUIREMENTS

- A. Means of Egress Doors: Latches do not require more than 15 lbf to release the latch. Locks do not require use of a key, tool, or special knowledge for operation.
- B. Accessibility Requirements: For door hardware on doors in an accessible route, comply with the USDOJ's "2010 ADA Standards for Accessible Design", ICC A117.1, and HUD's "Fair Housing Accessibility Guidelines".

2.3 HINGES

- A. Hinges: ANSI/BHMA A156.1.

2.4 MECHANICAL LOCKS AND LATCHES

- A. Lock Functions: As indicated in door hardware schedule.
- B. Lock Throw: Comply with testing requirements for length of bolts required as follows:
 - 1. Bored Locks: Minimum 1/2-inch latchbolt throw.

- C. Lock Backset: 2-3/4 inches unless otherwise indicated.
- D. Lock Trim:
 - 1. Description: [As indicated on Drawings] <Insert description or manufacturer's design designation>.
 - 2. Levers: Cast.
 - a. Lever Style: Longitude
 - 3. Escutcheons (Roses): Wrought or Cast.
 - 4. Dummy Trim: Match lever lock trim and escutcheons.
- E. Strikes: Provide manufacturer's standard strike for each lock bolt or latchbolt complying with requirements indicated for applicable lock or latch and with strike box and curved lip extended to protect frame; finished to match lock or latch.
 - 1. Flat-Lip Strikes: For locks with three-piece antifriction latchbolts, as recommended by manufacturer.
 - 2. Extra-Long-Lip Strikes: For locks used on frames with applied wood casing trim.
 - 3. Rabbet Front and Strike: Provide on locksets for rabbeted meeting stiles.
- F. Bored Locks: ANSI/BHMA A156.2, Grade 1, Series 4000.

2.5 EXIT DEVICES AND AUXILIARY ITEMS

- A. Exit Devices and Auxiliary Items: ANSI/BHMA A156.3.
 - 1. Manufacturers: Subject to compliance with requirements, provide products by one of the following:
 - a. Allegion plc.
 - b. Corbin Russwin, Inc.; an ASSA ABLOY Group company.
 - c. Hager Companies.
 - d. Yale Security Inc; ASSA ABLOY.

2.6 LOCK CYLINDERS

- A. Lock Cylinders: Tumbler type, constructed from brass or bronze, stainless steel, or nickel silver. Provide cylinder from same manufacturer of locking devices.
- B. Standard Lock Cylinders: ANSI/BHMA A156.5, Grade 1 permanent cores; face finished to match lockset.
 - 1. Core Type: Interchangeable.
- C. Construction Master Keys: Provide cylinders with feature that permits voiding of construction keys without cylinder removal. Provide 10 construction master keys.
- D. Construction Cores: Provide construction cores that are replaceable by permanent cores. Provide 10 construction master keys.

2.7 KEYING

- A. Keying System: Factory registered, complying with guidelines in ANSI/BHMA A156.28, appendix. Provide one extra key blank for each lock.
 - 1. Master Key System: Change keys and a master key operate cylinders.
 - a. Provide three cylinder change keys and five master keys.
 - 2. Existing System:
 - a. Master key locks to Owner's existing system.
 - 3. Keyed Alike: Key all cylinders to same change key.
- B. Keys: Nickel silver or Brass.
 - 1. Stamping: Permanently inscribe each key with a visual key control number and include the following notation:
 - a. Notation: "DO NOT DUPLICATE."

2.8 OPERATING TRIM

- A. Operating Trim: ANSI/BHMA A156.6; stainless steel unless otherwise indicated.
 - 1. Manufacturers: Subject to compliance with requirements, provide products by the following:
 - a. Allegion plc.
 - b. Hager Companies.
 - c. Rockwood Manufacturing Company; ASSA ABLOY Accessories and Door Controls Group, Inc.; ASSA ABLOY.
 - d. Trimco.

2.9 SURFACE CLOSERS

- A. Surface Closers: ANSI/BHMA A156.4; rack-and-pinion hydraulic type with adjustable sweep and latch speeds controlled by key-operated valves and forged-steel main arm. Comply with manufacturer's written instructions for size of door closers depending on size of door, exposure to weather, and anticipated frequency of use. Provide factory-sized closers, adjustable to meet field conditions and requirements for opening force.
 - 1. Manufacturers: Subject to compliance with requirements, provide products by one of the following:
 - a. Allegion plc.
 - b. Arrow USA; an ASSA ABLOY Group company.
 - c. Corbin Russwin, Inc.; an ASSA ABLOY Group company.
 - d. Hager Companies.
 - e. Yale Security Inc; ASSA ABLOY.

2.10 OVERHEAD STOPS AND HOLDERS

- A. Overhead Stops and Holders: ANSI/BHMA A156.8.
 - 1. Manufacturers: Subject to compliance with requirements, provide products by one of the following:
 - a. Allegion plc.
 - b. Hager Companies.
 - c. SARGENT Manufacturing Company; ASSA ABLOY.

2.11 DOOR GASKETING

- A. Door Gasketing: ANSI/BHMA A156.22; with resilient or flexible seal strips that are easily replaceable and readily available from stocks maintained by manufacturer.
 - 1. Manufacturers: Subject to compliance with requirements, provide products by one of the following:
 - a. Hager Companies.
 - b. National Guard Products, Inc.
 - c. Pemko Manufacturing Company Inc.; ASSA ABLOY Accessories and Door Controls Group, Inc.; ASSA ABLOY.
 - d. Reese Enterprises, Inc.
 - e. Sealeze.
 - f. Zero International; Allegion plc.
 - g. Door Manufacturer.
- B. Maximum Air Leakage: When tested in accordance with ASTM E283/E283M with tested pressure differential of 0.3 inch wg, as follows:
 - 1. Smoke-Rated Gasketing: 0.3 cfm/sq. ft. of door opening.
 - 2. Gasketing on Single Doors: 0.3 cfm/sq. ft. of door opening.
 - 3. Gasketing on Double Doors: 0.50 cfm per ft. of door opening.

2.12 THRESHOLDS

- A. Thresholds: ANSI/BHMA A156.21; fabricated to full width of opening indicated.
 - 1. Manufacturers: Subject to compliance with requirements, provide products by one of the following:
 - a. Hager Companies.
 - b. National Guard Products, Inc.
 - c. Reese Enterprises, Inc.
 - d. Sealeze.
 - e. Zero International; Allegion plc.

- f. Door manufacturer.

2.13 METAL PROTECTIVE TRIM UNITS

- A. Metal Protective Trim Units: ANSI/BHMA A156.6; fabricated from 0.050-inch-thick stainless steel; with manufacturer's standard machine or self-tapping screw fasteners.
 - 1. Manufacturers: Subject to compliance with requirements, provide products by one of the following:
 - a. Allegion plc.
 - b. Hager Companies.
 - c. Rockwood Manufacturing Company; ASSA ABLOY Accessories and Door Controls Group, Inc.; ASSA ABLOY.
 - d. Trimco.

2.14 FINISHES

- A. Provide finishes complying with ANSI/BHMA A156.18 as indicated in door hardware schedule.

PART 3 - EXECUTION

3.1 INSTALLATION

- A. Mounting Heights: Mount door hardware units at heights to comply with the following unless otherwise indicated or required to comply with governing regulations.
 - 1. Standard Steel Doors and Frames: ANSI/SDI A250.8.
 - 2. Custom Steel Doors and Frames: HMMA 831.
 - 3. Wood Doors: DHI's "Recommended Locations for Architectural Hardware for Wood Flush Doors."
- B. Install each door hardware item to comply with manufacturer's written instructions. Where cutting and fitting are required to install door hardware onto or into surfaces that are later to be painted or finished in another way, coordinate removal, storage, and reinstallation of surface protective trim units with finishing work. Do not install surface-mounted items until finishes have been completed on substrates involved.
- C. Hinges: Install types and in quantities indicated in door hardware schedule, but not fewer than the number recommended by manufacturer for application indicated or one hinge for every 30 inches of door height, whichever is more stringent, unless other equivalent means of support for door, such as spring hinges or pivots, are provided.
- D. Lock Cylinders: Install construction cores to secure building and areas during construction period.

1. Replace construction cores with permanent cores as directed by Owner.
- E. Thresholds: Set thresholds for exterior doors and other doors indicated in full bed of sealant complying with requirements specified in Section 07 9200 "Joint Sealants."
- F. Stops: Provide floor stops for doors unless wall or other type stops are indicated in door hardware schedule. Do not mount floor stops where they will impede traffic.
- G. Perimeter Gasketing: Apply to head and jamb, forming seal between door and frame.
 1. Do not notch perimeter gasketing to install other surface-applied hardware.
- H. Door Bottoms: Apply to bottom of door, forming seal with threshold when door is closed.

3.2 ADJUSTING

- A. Initial Adjustment: Adjust and check each operating item of door hardware and each door to ensure proper operation or function of every unit. Replace units that cannot be adjusted to operate as intended. Adjust door control devices to compensate for final operation of heating and ventilating equipment and to comply with referenced accessibility requirements.

3.3 DOOR HARDWARE SCHEDULE

- A. Hardware Set 1: Each door to have the following:

HARDWARE GROUP:		01	EXTERIOR DOOR		
Qty.	Description		Product Number	Finish	Manufacturer
3 ea.*	Hinges		By door supplier	US32D	
1 ea.	Closer	4040XP, CUSH, DS (Mount on Push Side)		613/10B	LCN
1 ea.	Rim Cylinder	20-057		613/10B	Schlage
1 ea.	Exit Device	99L-NL, 3', LON		613/10B	VON DUPRIN
1 ea.	Exit Trim	996L-NL-R/V		613/10B	Von Duprin
1 ea.	Kick Plate	10"x34"x0.50"		613/10B	Rockwood
1 ea.	Weatherstrip	By door supplier			
1 ea.	Gasketing	by door supplier			
1 ea.	Threshold	by door supplier			

*Refer to Section 08 7100 "Door Hardware" Par. 2.4 for sizing & quantity

END OF SECTION 08 7100

SECTION 09 2900 - GYPSUM BOARD

PART 1 - GENERAL

1.1 SUMMARY

- A. Section Includes:
 - 1. Interior gypsum board.
 - 2. Texture finishes.

1.2 ACTION SUBMITTALS

- A. Product data.
- B. Samples: For each texture finish indicated on same backing indicated for Work.

PART 2 - PRODUCTS

2.1 GYPSUM BOARD, GENERAL

- A. Size: Provide maximum lengths and widths available that will minimize joints in each area and that correspond with support system indicated.

2.2 INTERIOR GYPSUM BOARD

- A. Gypsum Board, Type X: ASTM C1396/C1396M.
 - 1. Manufacturers: Subject to compliance with requirements, provide products by one of the following:
 - a. American Gypsum.
 - b. CertainTeed; SAINT-GOBAIN.
 - c. Georgia-Pacific Gypsum LLC.
 - d. Gold Bond Building Products, LLC provided by National Gypsum Company.
 - e. USG Corporation.
 - 2. Thickness: 5/8 inch shown on drawings, match existing thickness.
 - 3. Long Edges: Tapered.

2.3 TRIM ACCESSORIES

- A. Interior Trim: ASTM C1047.
 - 1. Material: Galvanized or aluminum-coated steel sheet, rolled zinc, plastic, or paper-faced galvanized-steel sheet.
 - 2. Shapes:
 - a. Cornerbead.
 - b. LC-Bead: J-shaped; exposed long flange receives joint compound.
 - c. L-Bead: L-shaped; exposed long flange receives joint compound.
 - d. Curved-Edge Cornerbead: With notched or flexible flanges.

2.4 JOINT TREATMENT MATERIALS

- A. General: Comply with ASTM C475/C475M.
- B. Joint Tape:
 - 1. Interior Gypsum Board: Paper.
- C. Joint Compound for Interior Gypsum Board: For each coat, use formulation that is compatible with other compounds applied on previous or for successive coats.
 - 1. Prefilling: At open joints and damaged surface areas, use setting-type taping compound.
 - 2. Embedding and First Coat: For embedding tape and first coat on joints, fasteners, and trim flanges, use drying-type, all-purpose compound.
 - a. Use setting-type compound for installing paper-faced metal trim accessories.
 - 3. Fill Coat: For second coat, use drying-type, all-purpose compound.
 - 4. Finish Coat: For third coat, use drying-type, all-purpose compound.
 - 5. Skim Coat: For final coat of Level 5 finish, use drying-type, all-purpose compound.

2.5 AUXILIARY MATERIALS

- A. Provide auxiliary materials that comply with referenced installation standards and manufacturer's written instructions.
- B. Laminating Adhesive: Adhesive or joint compound recommended for directly adhering gypsum panels to continuous substrate.
- C. Steel Drill Screws: ASTM C1002 unless otherwise indicated.
 - 1. Use screws complying with ASTM C954 for fastening panels to steel members from 0.033 to 0.112 inch thick.
 - 2. For fastening cementitious backer units, use screws of type and size recommended by panel manufacturer.
- D. Thermal Insulation: As specified in Section 07 2100 "Thermal Insulation."
- E. Vapor Retarder: As specified in Section 07 2600 "Vapor Retarders."

2.6 TEXTURE FINISHES

- A. Primer: As recommended by textured finish manufacturer.
- B. Non-Aggregate Finish: Premixed, vinyl texture finish for spray application.
 - 1. Texture: Match Adjacent GWB Texture

PART 3 - EXECUTION

3.1 INSTALLATION OF PANELS

- A. Examine panels before installation. Reject panels that are wet, moisture damaged, and mold damaged.
- B. Comply with ASTM C840.
- C. Isolate perimeter of gypsum board applied to non-load-bearing partitions at structural abutments. Provide 1/4- to 1/2-inch-wide spaces at these locations and trim edges with edge trim where edges of panels are exposed. Seal joints between edges and abutting structural surfaces with acoustical sealant.
- D. For trim with back flanges intended for fasteners, attach to framing with same fasteners used for panels. Otherwise, attach trim according to manufacturer's written instructions.

3.2 FINISHING OF GYPSUM BOARD

- A. Prefill open joints, rounded or beveled edges, and damaged surface areas.
- B. Apply joint tape over gypsum board joints, except for trim products specifically indicated as not intended to receive tape.
- C. Gypsum Board Finish Levels: Finish panels to levels indicated below and in accordance with ASTM C840:
 - 1. Level 1: Ceiling plenum areas, concealed areas, and where indicated.
 - 2. Level 4: At panel surfaces that will be exposed to view unless otherwise indicated.
 - a. Primer and its application to surfaces are specified in Section 09 9000 "Painting."

3.3 APPLICATION OF TEXTURE FINISHES

- A. Surface Preparation and Primer: Prepare and apply primer to gypsum panels and other surfaces receiving texture finishes. Apply primer to surfaces that are clean, dry, and smooth.

- B. Texture Finish Application: Mix and apply finish using powered spray equipment, to produce a uniform texture matching approved mockup and free of starved spots or other evidence of thin application or of application patterns.

3.4 PROTECTION

- A. Protect installed products from damage from weather, condensation, direct sunlight, construction, and other causes during remainder of the construction period.
- B. Remove and replace panels that are wet, moisture damaged, and mold damaged.

END OF SECTION 09 2900

SECTION 09 9000 - PAINTING

PART 1 - GENERAL

1.1 SUMMARY

- A. Section includes surface preparation and the application of paint and stain systems on building component substrates and the following substrates:
 - 1. Concrete & Masonry Surfaces.
 - 2. Steel and Iron Surfaces.
 - 3. Fiberglass Surfaces.
 - 4. Gypsum Board Surfaces.
 - 5. Finishing of Wood Surfaces.

1.2 DEFINITIONS

- A. MPI Gloss Level 1: Not more than five units at 60 degrees and 10 units at 85 degrees, according to ASTM D 523.
- B. MPI Gloss Level 2: Not more than 10 units at 60 degrees and 10 to 35 units at 85 degrees, according to ASTM D 523.
- C. MPI Gloss Level 3: 10 to 25 units at 60 degrees and 10 to 35 units at 85 degrees, according to ASTM D 523.
- D. MPI Gloss Level 4: 20 to 35 units at 60 degrees and not less than 35 units at 85 degrees, according to ASTM D 523.
- E. MPI Gloss Level 5: 35 to 70 units at 60 degrees, according to ASTM D 523.
- F. MPI Gloss Level 6: 70 to 85 units at 60 degrees, according to ASTM D 523.
- G. MPI Gloss Level 7: More than 85 units at 60 degrees, according to ASTM D 523.
- H. Resurfacer: an epoxy polymer modified cementitious material used to restore the concrete substrate to provide a contiguous cementitious surface for subsequent lining materials.
- I. Coating (lining): coating systems materials, including any applicable resinous primers and finish coats.
- J. Coating (lining) system: all total resurfacing and coating materials combined to function as a total system to provide the designed protection.
- K. Definitions of painting terms: ASTM D 16, unless otherwise specified.

- L. Dry Film Thickness (DFT): thickness of a coat of paint in fully cured state measured in mils (1/1000 inch).

1.3 ACTION SUBMITTALS

- A. Product Data: For each type of product. Include preparation requirements and application instructions.
- B. Samples: For each type of paint system and in each color and gloss of topcoat; provide color draws for each color selected and for each type of paint.
- C. Product List: For each product indicated. Cross-reference products to coating system and locations of application areas. Use same designations indicated on Drawings and in schedules.
- D. Manufacturer's recommended resurfacing material, including: generic description, surface preparation, mixing instructions, application procedures, minimum and maximum thickness, ACI 308R curing procedures (including method(s) and duration), subsequent preparation necessary to receive epoxy lining materials, and minimum and maximum curing/recoating times, all must be submitted in writing and shall be followed in detail by the Contractor.
- E. Manufacturer's current printed recommendations and product data sheets for all coating system products supplied under this section including performance criteria, surface preparation and application instructions, volatile organic compound (VOC) data, and safety Requirements.
- F. Material Safety Data Sheets (MSDS) for any materials brought on site, including all solvents and lining systems materials.
- G. Certification that all materials comply with Federal, State, and Local regulations for VOCs (Volatile Organic Compounds).
- H. Storage requirements, including temperature, humidity, and ventilation for all coating systems materials.
- I. Manufacturer's recommended standard lining details for all products specified, including: leading edge determination, metal embedment in concrete, termination at pipe penetrations, control / construction joint, and expansion joint details. All details shall be computer generated by the coating Manufacturer and approved by the Engineer.
- J. Daily reports that contain the following information: surface preparation, substrate conditions, ambient conditions, application procedures, coating materials used, coating material quantities, batch numbers of materials used, and work completed and location thereof. Mark-up drawings showing location of work.
- K. Letters with associated product data signed by the Manufacturer certifying that submitted products are suitable for application on the surfaces to be resurfaced and for the service conditions.

1.4 QUALITY ASSURANCE

- A. Requirements:
1. If any requirements of this specification conflict with a referenced standard, the more stringent requirement shall apply. Do not use or retain contaminated, outdated, or diluted materials for coating operations. Do not use materials from previously opened containers.
 2. Use only products of the approved Manufacturer. Use products of one manufacturer in any one resurfacing system with compatible materials. Provide same material product for touch-up as for original material.
 3. Make available all locations and phases of the work for access by the Engineer and the Owner. The Contractor shall provide ventilation and egress to safely access the coating work areas for inspection.
 4. Conduct work so that the lining system is installed as specified herein. Inspect work continually to ensure that the lining system is installed as specified herein. The Contractor shall inspect the work to determine conformance with the specifications and referenced documents. The Contractor shall inform the Engineer of the progress and the quality of the work through daily reports as specified below. Any nonconforming coating system work shall be corrected as specified herein or as recommended by the Manufacturer.
 5. Summarize test data, work progress, areas covered, ambient conditions, quality control inspection test findings, and other information pertinent to the lining system installation in daily reports to be submitted to the Engineer.
 6. The methods of construction shall be in accordance with all requirements of this specification.
 7. Employ only tradespeople who have at least three years of experience performing lining system work of similar size and complexity as the work specified in this Section. Submittals to verify these qualifications are to be made within thirty (30) days of the Notice-to-Proceed and are subject to approval by the Engineer.
 8. Specified System is the minimum standard of quality for this project.
- B. Single-Source Responsibility:
- a. All lining system materials, including resurfacing materials, primers and applicable topcoats shall be products of a single manufacturer.

1.5 COORDINATION

- A. The Contractor shall coordinate with the Engineer and Owner regarding availability of work areas, completion times, access and other factors which can impact plant operations.

1.6 SAFETY

- A. The Contractor shall comply with the provisions outlined in the following documents:
1. SSPC-PA-3 "A Guide to Safety in Paint Application"
 2. NACE Pub. "A Manual for Painter Safety"

- B. The Contractor shall provide personnel with all safety equipment necessary to protect them during any phase of the Work. This shall include, but not be limited to, safety glasses, goggles, earplugs, hard hats, steel toed work shoes, appropriate personal protective clothing, gloves, and plant approved escape respirators (where required).
- C. No Work shall be performed until the appropriate Work Requests and Lockouts are approved by the Engineer. The Work Request system provides a mechanism to advise plant staff of Contractor's work activities. The Lockout system is a safety procedure to prevent unintended equipment activation.
- D. Keep any flammable materials away from open flames, sparks, or temperatures exceeding 150 degrees F. Drums containing flammable materials shall be grounded.
- E. Power tools shall be in good working order to avoid open-sparking. No spark producing tools shall be utilized in areas where flammable materials (solids, liquids, or gases) are present.
- F. The Contractor shall fireproof all work areas by maintaining a clean work area and having UL approved fire extinguishers on hand. The Contractor is responsible for furnishing the fire extinguishers.
- G. Workers doing abrasive blasting operations shall wear a fresh air supplied protective helmet and hood and personal protective clothing acceptable to industry standards and all government regulations.
- H. Dispose of rags used for wiping up resurfacing materials, solvents, and thinners by drenching them with water and placing in a metal container with a tight-fitting metal cover. Complete this disposal process at the end of each day. Dispose of all materials properly, in accordance with all applicable regulations.
- I. Matches, smoking, flames or sparks resulting from any source must be remote from the area during coating work. Smoking is never permitted inside the water treatment plant.

1.7 PROJECT CONDITIONS

- A. Prepare surfaces and apply and cure coatings within air and surface temperature ranges in accordance with the manufacturer's written instructions.
- B. Surface temperature: minimum of 5 degrees F above the dew point.
- C. Relative humidity: prepare surfaces and apply and cure coatings within relative humidity ranges in accordance with the manufacturer's written instructions.
- D. Precipitation: do not prepare or apply coatings in rain, snow, fog or mist.
- E. Do not spray coatings if wind velocity is above Manufacturer's limit and causes overspray of the coating materials.

1.8 VENTILATION

- A. Provide ventilation during and following coating application per the Manufacturer's written instructions. Ventilation shall be maintained a minimum of 24 hours following the completion of application, as directed by the Manufacturer, to facilitate cure of the materials.

1.9 DUST AND CONTAMINANTS

- A. Schedule coating work to avoid excessive dust and airborne contaminants. Protect work areas from excessive dust and airborne contaminants during coating application and curing.

PART 2 - PRODUCTS

2.1 MANUFACTURERS

- A. Building Components
 - 1. Manufacturers: Subject to compliance with requirements and unless noted otherwise, provide products by one of the following, or equal as approved by Architect:
 - a. Benjamin Moore & Co.
 - b. Pratt & Lambert.
 - c. Sherwin-Williams Company (The).
- B. Material Compatibility:
 - 1. Provide materials for use within each coating system that are compatible with one another and substrates indicated, under conditions of service and application as demonstrated by manufacturer, based on testing and field experience.
 - 2. Provide products of same manufacturer for each coat in a coating system.

2.2 PAINT, GENERAL

- A. MPI Standards: Products shall comply with MPI standards indicated and shall be listed in its "MPI Approved Products Lists."
- B. Material Compatibility:
 - 1. Materials for use within each paint system shall be compatible with one another and substrates indicated, under conditions of service and application as demonstrated by manufacturer, based on testing and field experience.
 - 2. For each coat in a paint system, products shall be recommended in writing by topcoat manufacturers for use in paint system and on substrate indicated.
- C. Colors: As selected by Architect from manufacturer's full range.

PART 3 - EXECUTION

3.1 EXAMINATION

- A. Examine substrates and conditions, with Applicator present, for compliance with requirements for maximum moisture content and other conditions affecting performance of the Work.
- B. Maximum Moisture Content of Substrates: When measured with an electronic moisture meter as follows:
 - 1. Concrete & Masonry: 12 percent.
 - 2. Gypsum Board: 12 percent.
- C. Verify suitability of substrates, including surface conditions and compatibility with existing finishes and primers.
- D. Proceed with coating application only after unsatisfactory conditions have been corrected.
 - 1. Application of coating indicates acceptance of surfaces and conditions.

3.2 EXISTING MATERIALS AND COATINGS

- A. Standard Portland cement or new concrete shall be well-cured prior to the application of the protective coating system. Sufficient cure shall be verified in accordance with SSPC-SP13 / NACE No. 6 prior to the commencement of application.
- B. Remove all existing cementitious curing membranes in accordance with SSPC-SP13 / NACE No. 6 prior to commencement of the application.
- C. Remove all existing coatings prior to application of the new coating system.

3.3 PREPARATION

- A. Comply with manufacturer's written instructions and recommendations in "MPI Architectural Painting Specification Manual" applicable to substrates and paint systems indicated.
- B. Remove hardware, covers, plates, and similar items already in place that are removable and are not to be painted. If removal is impractical or impossible because of size or weight of item, provide surface-applied protection before surface preparation and painting.
 - 1. After completing painting operations, use workers skilled in the trades involved to reinstall items that were removed. Remove surface-applied protection if any.

3.4 APPLICATION

- A. Apply paints according to manufacturer's written instructions and recommendations in "MPI Architectural Painting Specification Manual."

- B. Apply paints to produce surface films without cloudiness, spotting, holidays, laps, brush marks, roller tracking, runs, sags, ropiness, or other surface imperfections. Cut in sharp lines and color breaks.

3.5 PAINTING SCHEDULE

- A. Concrete Substrates – Exposed Floors (Concrete Sealer; Equipment & Mechanical Rooms)
 - 1. Water-Based Concrete Floor Sealer System MPI INT 3.2G:
 - a. See Section 03 3000 Cast-In-Place Concrete for concrete curing.
 - b. First Coat: Sealer, water based, for concrete floors, matching topcoat.
 - c. Topcoat: Sealer, water based, for concrete floors, MPI #99.
- B. Steel & Iron Substrates – Hollow Metal Doors/Frames, Railings, & Miscellaneous Metals:
 - 1. High-Performance Architectural Latex System MPI INT 9.2B:
 - a. Prime Coat: Primer sealer, latex, interior, MPI #50.
 - b. Intermediate Coat: Latex, interior, high performance architectural, matching topcoat.
 - c. Topcoat: Latex, interior, high performance architectural, semi-gloss (MPI Gloss Level 5), MPI #141.
- C. Steel & Iron Substrates – Exposed Steel Beams/Decks/Ductwork:
 - 1. Epoxy High Build System MPI INT 5.1Y:
 - a. Prime Coat: Anti-Corrosive Epoxy Primer, MPI #101.
 - b. Intermediate Coat: Epoxy High Build, matching topcoat.
 - c. Topcoat: Epoxy High Build, MPI #108.
- D. Fiberglass Doors & Frames:
 - 1. High-Performance Pigmented Polyurethane System MPI INT 6.7E:
 - a. Prime Coat: High solids, epoxy, interior, MPI #77.
 - b. Sherwin Williams, Tile-Clad HS Epoxy, B62-WZ111/B60VZ70.
 - c. Intermediate Coat: High solids, epoxy, interior, matching prime coat.
 - d. Topcoat: Polyester modified, aliphatic, acrylic polyurethane, semi-gloss (MPI Gloss Level 5), MPI #174.
 - e. Sherwin Williams, Acrolon 218 HS, Polyurethane Coating B65-650/B65V600.
- E. Gypsum Board Substrates (Typical):
 - 1. High-Performance Architectural Latex System MPI INT 9.2B:
 - a. Prime Coat: Primer sealer, latex, interior, MPI #50.
 - b. Intermediate Coat: Latex, interior, high performance architectural, matching topcoat.
 - c. Topcoat: Latex, interior, high performance architectural (MPI Gloss Level 3), MPI #139.
- F. Exterior Brick Wall Paint:
 - 1. High-Performance Architectural Latex System MPI INT 4.2D:
 - a. Block Filler: Block filler, latex, interior/exterior, MPI #4.

- b. Intermediate Coat: Latex, interior, high performance architectural, matching topcoat.
 - c. Topcoat: Latex, interior, high performance architectural (MPI Gloss Level 3), MPI #139.
- G. Exterior Steel Paint:
 - 1. Water-Based Light Industrial Coating System MPI EXT 5.1C:
 - a. Prime Coat: Primer, alkyd, anti-corrosive for metal, MPI #79.
 - b. Intermediate Coat: Light industrial coating, exterior, water based, matching topcoat.
 - c. Topcoat: Light industrial coating, exterior, water based, semi-gloss (MPI Gloss Level 5), MPI #163.

END OF SECTION 09 9000

SECTION 12 2113 - HORIZONTAL LOUVER BLINDS

PART 1 - GENERAL

1.1 SUMMARY

- A. Section Includes:
 - 1. Horizontal louver blinds, aluminum slats.

1.2 ACTION SUBMITTALS

- A. Product Data Submittals: For each product.
- B. Shop Drawings:
 - 1. Fabrication and installation details.
 - 2. Diagrams for power, signal, and control wiring for motorized units.
- C. Samples: Manufacturer's standard color sheets, showing full range of available colors for each type and color of horizontal louver blind.

1.3 INFORMATIONAL SUBMITTALS

- A. Product test reports.

1.4 CLOSEOUT SUBMITTALS

- A. Operation and maintenance data.

1.5 WARRANTY

- A. Special Warranty: Manufacturer agrees to repair or replace components of motorized products that fail in materials or workmanship within specified warranty period.
 - 1. Warranty Period: 5 year(s) from date of Substantial Completion.

PART 2 - PRODUCTS

2.1 HORIZONTAL LOUVER BLINDS, ALUMINUM SLATS

- A. Manufacturers: Subject to compliance with requirements, provide products by one of the following:
1. CACO, Inc.
 2. Hunter Douglas Architectural.
 3. Springs Window Fashions; SWFcontract.
- B. Slats: Aluminum; alloy and temper recommended by producer for type of use and finish indicated; with crowned profile and radius corners.
1. Width: 1 inch.
 2. Thickness: Manufacturer's standard.
 3. Spacing: Manufacturer's standard.
 4. Finish: Ionized antistatic, dust-repellent, baked polyester finish.
 5. Features:
 - a. Privacy Slats: Manufacturer's standard privacy slats with no inner lift-cord route holes or with minimum size inner lift-cord route holes located near back (outside) edge of slat to maximize slat overlap and minimize light gaps between slats.
 - b. Perforated Slats: Openness factor of 7 to 8 percent.
 - c. Inverted slats.
- C. Ladders: Evenly spaced across headrail at spacing that prevents long-term slat sag.
1. Type: Manufacturer's standard.
- D. Headrail: Formed steel or extruded aluminum; long edges returned or rolled. Headrails fully enclose control mechanisms on three sides.
1. Capacity: One blind(s) per headrail unless otherwise indicated.
 2. Ends: Capped or plugged.
- E. Manual Cordless Operation:
1. Lift Mechanism: Manufacturer's standard lift- or tension-control mechanism that allows blinds to be raised or lowered into position by manually pushing the bottom rail up or pulling it down.
 2. Lift Operator: Manufacturer's standard.
 3. Tilt Mechanism: Enclosed worm-gear mechanism and linkage rod that adjusts ladders.
 4. Tilt Position:
 - a. Full.
 - b. Two-direction, positive stop or lockout limited at an angle of 80 degrees from horizontal, both directions.
 5. Tilt Operator: Clear-plastic wand.
 6. Tilt Over-Rotation Protection: Manufacturer's detachable operator or slip clutch to prevent over-rotation of gear.
 7. Tilt-Operator Length: Manufacturer's standard.
 8. Tilt-Operator Location: Manufacturer's standard unless otherwise indicated.

- F. Bottom Rail: Formed-steel or extruded-aluminum tube that secures and protects ends of ladders and inner lift cords and has plastic- or metal-capped ends.
 - 1. Type: Manufacturer's standard <Insert description>.
- G. Valance: Manufacturer's standard.
- H. Mounting Brackets: With spacers and shims required for blind placement and alignment indicated.
 - 1. Type: Two piece for pocket installation
 - 2. Intermediate Support: Provide intermediate support brackets to produce support spacing recommended by horizontal louver blind manufacturer for weight and size of blind.
- I. Colors, Textures, Patterns, and Gloss:
 - 1. Slats: As selected by Architect from manufacturer's full range <Insert description>.
 - 2. Components: Provide rails, cords, ladders, and materials exposed to view matching or coordinating with slat color unless otherwise indicated.

2.2 FABRICATION OF HORIZONTAL LOUVER BLINDS

- A. Unit Sizes: Fabricate units in sizes to fill window and other openings as follows, measured at 74 deg F:
 - 1. Between (Inside) Jamb Installation: Width equal to jamb-to-jamb dimension of opening in which blind is installed less 1/4 inch per side or 1/2 inch total, plus or minus 1/8 inch. Length equal to head-to-sill dimension of opening in which blind is installed less 1/4 inch, plus or minus 1/8 inch.
 - 2. Outside of Jamb Installation: Width and length as indicated, with terminations between blinds of end-to-end installations at centerlines of mullion or other defined vertical separations between openings.

PART 3 - EXECUTION

3.1 INSTALLATION OF HORIZONTAL LOUVER BLINDS

- A. Install horizontal louver blinds level and plumb, aligned and centered on openings, and aligned with adjacent units in accordance with manufacturer's written instructions.
 - 1. Locate so exterior slat edges are not closer than 2 inches from interior faces of glass and not closer than 1/2 inch from interior faces of glazing frames through full operating ranges of blinds.
 - 2. Install mounting brackets to prevent deflection of headrails.
 - 3. Install with clearances that prevent interference with adjacent blinds, adjacent construction, and operating hardware of glazed openings, other window treatments, and similar building components and furnishings.

- B. Adjust horizontal louver blinds to operate free of binding or malfunction through full operating ranges.
- C. Clean horizontal louver blind surfaces after installation in accordance with manufacturer's written instructions.

END OF SECTION 12 2113

City of Minot

Economic Development Division

Application for City of Minot Façade Improvement Program

Office Address: 1025 31st St SE

Mailing Address: PO Box 5006

Minot, ND 58702

Email: jonathan.rosenthal@minotnd.org

(701) 420-4524

APPLICANT INFORMATION

CXL LLC Justin Ronyak or Lars Wikstrom
Building Owner Address Primary Contact?
Phone Email

Applicant (if different) Address Primary Contact?

Phone Email

Is the applicant a subsidiary or direct/indirect affiliate of any other organization? Yes ☒ No

GENERAL INFORMATION

Building Address 300 E Central Ave, Minot, ND Property Zoning CBD / C3 / Central Business

Year building was built and (approximate) dates of any exterior changes? 1916 original, 2012 Ebenezer's pub remodel

Is the property currently occupied? ☒ Yes No 1st floor: bar/restaurant, 2nd/3rd floor: unoccupied apartments

If no, what is the current use of the property? 2nd/3rd floor: remodeled into office space

Please list each occupant of the facility in question, together with a description of the business use, their percentage of occupancy of the facility to be financed, and include a copy of their lease.

Occupant 1 Business Type	%Occupancy	Lease Term	Current Jobs	Proposed Jobs
<u>Restaurant</u>	<u>50%</u>	<u>Ends 2030</u>	<u>Currently Operating</u>	

Occupant 2 Business Type	%Occupancy	Lease Term	Current Jobs	Proposed Jobs
<u>Trilogy LLC Offices</u>	<u>25%</u>	<u>5 yrs</u>	<u>6</u>	<u>10-12</u>

Occupant 3 Business Type	%Occupancy	Lease Term	Current Jobs	Proposed Jobs
--------------------------	------------	------------	--------------	---------------

ADDITIONAL PROPERTY OWNER INFORMATION: list all additional property owners below

Justin Ronyak
Additional Property Owner 1 Address

Phone % Ownership

Lars Wikstrom
Additional Property Owner 2 Address

Phone % Ownership

Does any individual person or organization not listed above hold any interest in the property, directly or indirectly? Yes

☒ No

REQUIRED SUBMISSION MATERIALS

- ☒ Letter from licensed roofing contractor, architect, or engineer of 10-year roof life (with Photos) ✓
- ☒ Proof of ownership and legal description ✓
- ☒ Submit clear 5 X 7 inch photo(s) or digital images by email (preferred) of the entire façade, including separate photos of any details to be repaired, removed, etc. ✓
- ☒ Submit/attach a copy of Minot Assessors Property Card ✓
- ☒ Submit copies of any historic photos or blueprints of the property (electronic preferred or 5 X 7 or larger) ✓
- ☒ Drawings of existing façade, if available. Walk through examination with the staff ✓
- ☒ Drawings of proposed façade changes. (Conceptual Drawings or Plans of Proposed Work) ✓

PROVIDE DESCRIPTION OF THE ORIGINAL FAÇADE (Materials, width and height, windows, year, style, design)

The original building was built in 1916 in the Colonial Revival style. The building is clad in face brick and measures 50'-0" wide and 80'-0" long and approximately 35'-0" in height. The original design was a first floor commercial spaces and second & third floors apartments. By the look of the existing face brick on the building, the original design was a two story building and the third floor was added at a later date.

(Please ask your designer staff for some help if you need any advice)

PROVIDE DESCRIPTION OF RENOVATED FAÇADE (Materials, width and height, windows, year, design)

The remodeled building will remain with a face brick facade with window replacement in all the existing openings. We will bring back the original window look with white casement/fixed windows with divided lights. The first floor window glazing will be replaced, since the original window frame/panels above the existing canopy will need to remain. The existing stainless steel ductwork for the kitchen exhaust will need to remain on the west building elevation. Relocating this ductwork through the building to the roof will be too cost prohibited.

WORK TO BE PERFORMED (May submit on a separate sheet)

	Estimated Cost
Design work	\$12,500
Removal of inappropriate materials and other demos	-
Repair or Replacement of display windows with	\$60,000
Repair or Replacement of 2 nd Floor and above façade windows (please talk to staff about this in advance)	\$105,000
Installation of interior/exterior storm windows	-
Repair or Replacement of doors with	\$40,000
Cleaning of masonry (NO Sand or abrasive blasting)	-
Repoint, Tuck Point Masonry	\$4,000
Replacement of Masonry (if necessary)	\$500
Repair or replacement of cornices or other decorative elements	-
Improvement of INTERIOR display windows (must include lighting, consider timer)	existing
Installation/repair of retractable or fixed awnings	-
Building, planning, and encroachment fees (if required)	\$1,500
Installation of sign lighting	existing
Installation of exterior lighting	existing
Repair of ornamental elements	-
Other (list or attach)	-
Contingency for demolition/hidden changes not to exceed 7%	\$10,000
Total Cost	\$233,500

AMOUNT AND SOURCE OF OTHER FUNDS INVOLVED IN PROJECT

Applicant Amount _____

Bank Amount _____

Equity/Investors Amount _____

Other Amount _____

Expected City Contribution _____

BID INFORMATION ON SEPARATE PAGES

DO NOT OBTAIN OR SUBMIT BID PAGES TO CITY STAFF WITHOUT A FINAL DESIGN APPROVED BY STAFF AND THE RENAISSANCE ZONE REVIEW BOARD

List of three contractors bids for complete bid (Attach bids or written requests for bids)

LOW	1	\$299,300.00	Rolac Contracting, Minot, ND
MID	2	\$311,660.00	Hight Construction, Minot, ND
HIGH	3	\$367,000.00	Mattson Construction, Minot, ND


PUBLIC INFORMATION DISCLOSURE

Written permission from the property owner to apply and perform work

(Name) _____

Attach written permission to this application (corporate authorization if needed)

I attest that the information that I provide herein is true, complete and accurate and that I am authorized to submit an application as, or on behalf of, the owner. I have read, I understand, and I agree to comply with all requirements of the Façade Improvement Program and the Design Standards.

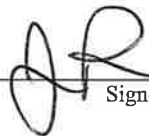 Signed

8-7-24
Date

The applicant affirms that there are no taxes owed on the property or other properties in the City of Minot, and that there are no outstanding fees, judgments, or liens.

 Signed

8-7-24
Date

The undersigned understands and agrees that all information furnished in connection with their application for the Façade Improvement Grant involves the use of public funds and as such may be made public pursuant to the statutes of the United States of America and the State of North Dakota

 Applicant's Signature

8-7-24
Date

The undersigned attests that they have read and understood the Façade Program application, guidelines, policies, and all related materials and agrees that facing unknown structural and cosmetic repairs are inherent in the renovation process and that amendments for costs up to the maximum notwithstanding, that the applicant(s) will be responsible to complete work according to all guidelines and for overages that occur above that committed by contract to the project as estimated at the time of approval. Before work can begin, the applicant will schedule an on-site meeting with the general contractor and the Economic Development Administrator or the city's representative.

 Applicant's Signature

8-7-24
Date

Review/Approval by Renaissance Zone Review Committee	Yes	No	Date:
On-Site: ALL Floors	Date:		
Design Review	Date:		
On-Site: Upper Story Evaluation	Date:		

1	2	
---	---	---	---	---	---	---	---	---	----	----	-----	-----	------



BID DATE: August 6, 2024

Bidding

The undersigned certifies this Bid Tabulation

Signed: *Scott Huler*

Scott Huber, AIA

EAPC
8/6/2024

BID FORM

PROJECT: 300 E Central Ave Façade Improvements

BID OPENING DATE: August 6, 2024

BID OPENING TIME: 2:00 PM, local time.

BID OPENING PLACE: EAPC Architects Engineers
2080 36th Ave, SW, Suite 210
Minot, ND 58701

TO THE OWNER: Trilogy, LLC
P.O. Box 3100
Minot, ND 58702

I have received the Drawings and Specifications for the Single Prime Contract for EAPC Project No. 20243860, Trilogy Façade Improvements, to be erected at Minot, North Dakota.

I have also received Addenda Nos. None and have included their provisions in my Bid. I have examined both the documents and the site and submit the following Bid:

I will do the Single Prime Construction work for the lump sum price of Two hundred ninety nine thousand three hundred dollars \$299,300.00).

(\$ ALTERNATIVES.

I will include the following alternates as specified additions to or deductions from the above Base Bid, for changes in dollars and time listed:

Alternate No. 1: East Elevation Work

(Cross Out One) Add ~~Deduct~~ \$ \$50,375.00

Add ~~Deduct~~ 10 Calendar Days.

1. To hold my bid open for 30 calendar days after its' opening.
2. To accept the provisions of the Instructions to Bidders regarding disposition of Bid Security.
3. To enter into and execute a Contract, if awarded on the basis of this bid, and to furnish Guarantee Bonds in accord with the Instructions to Bidders.
4. To accomplish the work in accord with the Contract Documents.

5. To substantially complete the Work in the Base Bid according to the following schedule:

- a) To substantially complete the Work in the Base Bid by 100 calendar days from date of Notice to Proceed.

I have attached the required Bid Security.

Official Address:

2730 30th St NW

Minot, ND 58703

Rolac Contracting, Inc.

firm name

President

signed by

title

BID FORM

PROJECT: 300 E Central Ave Façade Improvements

BID OPENING DATE. August 6, 2024

BID OPENING TIME. 2:00 PM, local time.

BID OPENING PLACE. EAPC Architects Engineers
2080 36th Ave, SW, Suite 210
Minot, ND 58701

TO THE OWNER: Trilogy, LLC
P.O. Box 3100
Minot, ND 58702

I have received the Drawings and Specifications for the Single Prime Contract for EAPC Project No. 20243860, Trilogy Façade Improvements, to be erected at Minot, North Dakota.

I have also received Addenda Nos. N/A and have included their provisions in my Bid. I have examined both the documents and the site and submit the following Bid:

I will do the Single Prime Construction work for the lump sum price of _____
Three hundred eleven thousand six hundred sixty six dollars (\$ 311,666.00).

ALTERNATIVES.

I will include the following alternates as specified additions to or deductions from the above Base Bid, for changes in dollars and time listed:

Alternate No. 1: East Elevation Work

(Cross Out One) Add ~~Deduct~~ \$ 140,042.00

Add ~~Deduct~~ 21 Calendar Days.

1. To hold my bid open for 30 calendar days after its' opening.
2. To accept the provisions of the Instructions to Bidders regarding disposition of Bid Security.
3. To enter into and execute a Contract, if awarded on the basis of this bid, and to furnish Guarantee Bonds in accord with the Instructions to Bidders.
4. To accomplish the work in accord with the Contract Documents.

5. To substantially complete the Work in the Base Bid according to the following schedule:

- a) To substantially complete the Work in the Base Bid by 45 calendar days from date of Notice to Proceed.

I have attached the required Bid Security.

Official Address:	<u>Hight Construction, LLC.</u>	firm name
<u>21 2nd Street, NE</u>		signed by
<u>Minot, ND 58703</u>	<u>President</u>	title

BID FORM

PROJECT: 300 E Central Ave Façade Improvements

BID OPENING DATE. August 6, 2024

BID OPENING TIME. 2:00 PM, local time.

BID OPENING PLACE. EAPC Architects Engineers
2080 36th Ave, SW, Suite 210
Minot, ND 58701

TO THE OWNER: Trilogy, LLC
P.O. Box 3100
Minot, ND 58702

I have received the Drawings and Specifications for the Single Prime Contract for EAPC Project No. 20243860, Trilogy Façade Improvements, to be erected at Minot, North Dakota.

I have also received Addenda Nos. n/a and have included their provisions in my Bid. I have examined both the documents and the site and submit the following Bid:

I will do the Single Prime Construction work for the lump sum price of Three Hundred Sixty Seven thousand Dollars dollars (\$ 367,000.⁰⁰).

ALTERNATIVES.

I will include the following alternates as specified additions to or deductions from the above Base Bid, for changes in dollars and time listed:

Alternate No. 1: East Elevation Work

(Cross Out One) Add ~~Deduct~~ \$ 120,170.⁰⁰

Add ~~Deduct~~ 90 Calendar Days.

1. To hold my bid open for 30 calendar days after its' opening.
2. To accept the provisions of the Instructions to Bidders regarding disposition of Bid Security.
3. To enter into and execute a Contract, if awarded on the basis of this bid, and to furnish Guarantee Bonds in accord with the Instructions to Bidders.
4. To accomplish the work in accord with the Contract Documents.

5. To substantially complete the Work in the Base Bid according to the following schedule:

- a) To substantially complete the Work in the Base Bid by 180 calendar days from date of Notice to Proceed.

I have attached the required Bid Security.

Official Address:

4321 BORDICK EXPRESSWAY E.

MINOT, ND 58701

MAXSON CONSTRUCTION firm name

[Signature] signed by

VP title

Proof of Ownership
+
Legal description

3082389

05/21/2024 10:40:58 AM Page: 1 of 4 \$20.00
DEED MINOT GUARANTY & ESCROW COMPANY
Kristin Kowalczyk, County Recorder Ward, ND

Recorder's Office, Ward, ND 05/21/2024 10:40:58 AM
I certify that this instrument was filed for record this date.
Kristin Kowalczyk, County Recorder

by 

3082389



WARRANTY DEED

M24-0594


THIS INDENTURE Made this 20 day of May, 2024,
between **ARKE Rentals, LLP, a North Dakota limited liability
partnership**, Grantor, whether one or more, to **CXL LLC, a North Dakota
limited liability company**, Grantee, whose post office address is
P.O. Box 3100, Minot, ND 58702.

WITNESSETH for and in consideration of the sum of \$10.00 and more
consideration, Grantor does hereby **GRANT** to the Grantee all of the
following real property lying and being in the County of Ward, State of
North Dakota, and described as follows, to-wit:

✓ **Lot 1, Cenex Fifth Addition to the City of Minot, Ward County, North
Dakota**

Subject to easements, rights of way, restrictions and mineral severances
and reservations of record.

I certify that the full consideration paid for the property described in this
deed is \$700,000.00.

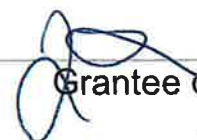Date: 5/20/24 (Sgd.)  Grantee or Agent

And the said Grantor for itself, its successor and assigns, does covenant with the Grantee that it is well seized in fee of the land and premises aforesaid and has good right to sell and convey the same in manner and form aforesaid; that the same are free from encumbrances, except installments of special assessments or assessments for special improvements which have not been certified to the County Auditor for collection, and the above granted lands and premises in the quiet and peaceable possession of said grantee, against all persons lawfully claiming or to claim the whole or any part thereof, the said Grantor will warrant and defend.

IN TESTIMONY WHEREOF, the said Grantor has caused these presents to be executed in its name by its Managing Partners.


ARKE Rentals, LLP

BY: Keith Bloms
Keith Bloms
Managing Partner

State of North Dakota)
County of Ward) ss

On this 28 day of May, 2024 before me, personally appeared Keith Bloms, known to me to be the Managing Partner of ARKE Rentals, LLP, a North Dakota limited liability partnership, that is described in, and that executed the foregoing instrument, and acknowledged to me that it executed the same.

My Commission expires:

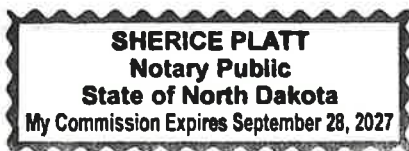

Sherice Platt
Notary Public


ARKE Rentals, LLP

BY: Jane Perdue
Jane Perdue
Managing Partner

State of North Dakota)
County of Ward) ss

On this 20 day of May, 2024 before me, personally appeared Jane Perdue, known to me to be the Managing Partner of ARKE Rentals, LLP, a North Dakota limited liability partnership, that is described in, and that executed the foregoing instrument, and acknowledged to me that it executed the same.

My Commission expires:

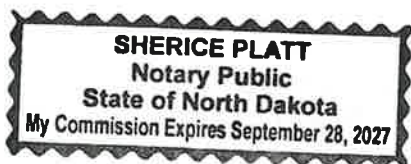

Sherice Platt

Notary Public

Taxes and special assessments paid
and transfer accepted this 21st day
of May, 2024
Jynae Schroeder, DP
Ward County Auditor / Treasurer

*Proof of Ownership
+
Legal description*

The Title Team
ALTA Universal ID: 1031618
1835 16th St SW
Minot, ND 58701

File No./Escrow No.: MI24-0594
Print Date & Time: May 16, 2024 2:41 pm
Officer/Escrow Officer: Paula J. Bachmeier
Settlement Location: 1835 16th St SW
Minot, ND 58701

Property Address: 300 - 304 E Central Ave
Minot, ND 58701

Borrower: CXL LLC

Seller: ARKE Rentals, LLP
3210 Sleepy Hollow Loop
Bismarck, ND 58501

Lender: Bravera Bank
Loan Type: Conventional Uninsured
Settlement Date : May 20, 2024
Disbursement Date : May 20, 2024

Seller		Description	Borrower	
Debit	Credit		Debit	Credit
		Financial		
	700,000.00	Sale Price of Property	700,000.00	
		Deposit		7,000.00
		Loan Amount		500,000.00
		Prorations/Adjustments		
1,935.48		May Rent Credit 05/20/24-05/31/24		1,935.48
5,213.44		County Taxes 01/01/24-05/20/24		5,213.44
		Loan Charges to Bravera Bank		
		Origination Fee	2,750.00	
		Appraisal Fee	350.00	
		Flood Determination to ServiceLink	15.00	
		Title Charges and Escrow/Settlement Charges		
150.00		Document Prep Fee to The Title Team		

Seller		Description	Borrower	
Debit	Credit		Debit	Credit
		Title Charges and Escrow/Settlement Charges (continued)		
		Lender's Title Insurance to The Title Team Coverage: \$500,000.00 Premium: \$100.00 Version: ALTA Loan Policy 2021	100.00	
250.00		Settlement Fee to The Title Team	250.00	
250.00		Title Search Fee to The Title Team		
		Owner's Title Insurance to The Title Team Coverage: \$700,000.00 Premium: \$1,106.25 Version: ALTA Owners Policy 2021	1,106.25	
		Commissions		
17,500.00		Commission - Listing to Brokers 12, Inc		
17,500.00		Commission - Selling to 701 Realty Inc.		
		Government Recording and Transfer Charges		
		Record Mortgage/ Deed/UCC to County Recorder	105.00	
20.00		Record Satisfaction to County Recorder		
		Payoffs		
39,375.75		Payoff of First Mortgage Loan to Town & Country Credit Union #2301448-0500 Loan Payoff 39,357.07 Additional Interest (From 05/20/24 To 05/20/24 @ 9.339400 Per Diem) plus 2 Extra Days 18.68 Total Payoff <u>39,375.75</u>		
Seller			Borrower	
Debit	Credit		Debit	Credit
82,194.67	700,000.00	Subtotals	704,676.25	514,148.92
		Due from Borrower		190,527.33
617,805.33		Due to Seller		
700,000.00	700,000.00	Totals	704,676.25	704,676.25

Acknowledgement

We/I have carefully reviewed the ALTA Settlement Statement and find it to be a true and accurate statement of all receipts and disbursements made on my account or by me in this transaction and further certify that I have received a copy of the ALTA Settlement Statement. We/I authorize The Title Team to cause the funds to be disbursed in accordance with this statement.

Borrower

CXL LLC

BY: 

Seller

ARKE Rentals, LLP

BY: 

Keith Bloms

Managing Partner

BY: 

Jane Perdue

Managing Partner

The Title Team

BY: 

Settlement Agent

Roof Inspection Report

~~Date: August 7, 2024~~

Client: Trilogy LLC

Property Address: Ebeneezers Building, 300 E Central Ave, Minot, ND

Roof Type: EPDM (Ethylene Propylene Diene Monomer)

Inspector: Wayne Bontrager

Inspection Date: July 29th, 2024

Roof Condition Summary

The EPDM roof on the Ebeneezers Building at 300 E Central Ave, Minot, ND, has been inspected, and the following observations and assessments have been made:

1. **Overall Condition:**
 - The EPDM roofing material is in **excellent condition** with an estimated **60% of its useful life remaining**. The roof shows minimal signs of wear and tear, and there are no major issues that need immediate attention.
2. **Seam Tapes and Splices:**
 - All seam tapes and splices are **well adhered** and show no signs of separation or deterioration. This indicates that the roofing system is maintaining its integrity at the critical points where the seams meet.
3. **Penetration Flashing:**
 - Penetration flashing (around pipes, vents, and other roof penetrations) is in **visibly good condition**. There are no signs of cracking, lifting, or other issues that could compromise the roof's performance in these areas.
4. **Slope and Drainage:**
 - The roof features a **decent amount of slope**, which contributes to effective water drainage. There are **few to no ponding issues** observed. The slope appears to be adequate to facilitate proper runoff, reducing the risk of water accumulation and potential damage.

Recommendations

- **Regular Maintenance:** While the roof is currently in great condition, it is advisable to continue with regular maintenance inspections to ensure that the EPDM membrane remains in good shape throughout its remaining lifespan.
- **Monitor Flashing:** Although the flashing appears to be in good condition now, periodic checks are recommended to catch any potential issues early.
- **Check Drains:** Ensure that roof drains and gutters are kept clear of debris to maintain proper drainage and prevent any future ponding issues.


Conclusion

The EPDM roof on the Ebeneezers Building is in excellent condition with approximately 60% of its life remaining. The seam tapes, splices, and penetration flashings are well-maintained, and the roof's slope is effective in managing water runoff. Regular maintenance and monitoring are recommended to ensure the roof remains in optimal condition.


Wayne Bontrager
President/Owner
Flying B Construction LLC
701-509-2728
Flyingbconstruction@gmail.com

If you have any further questions or require additional information, please feel free to contact me.



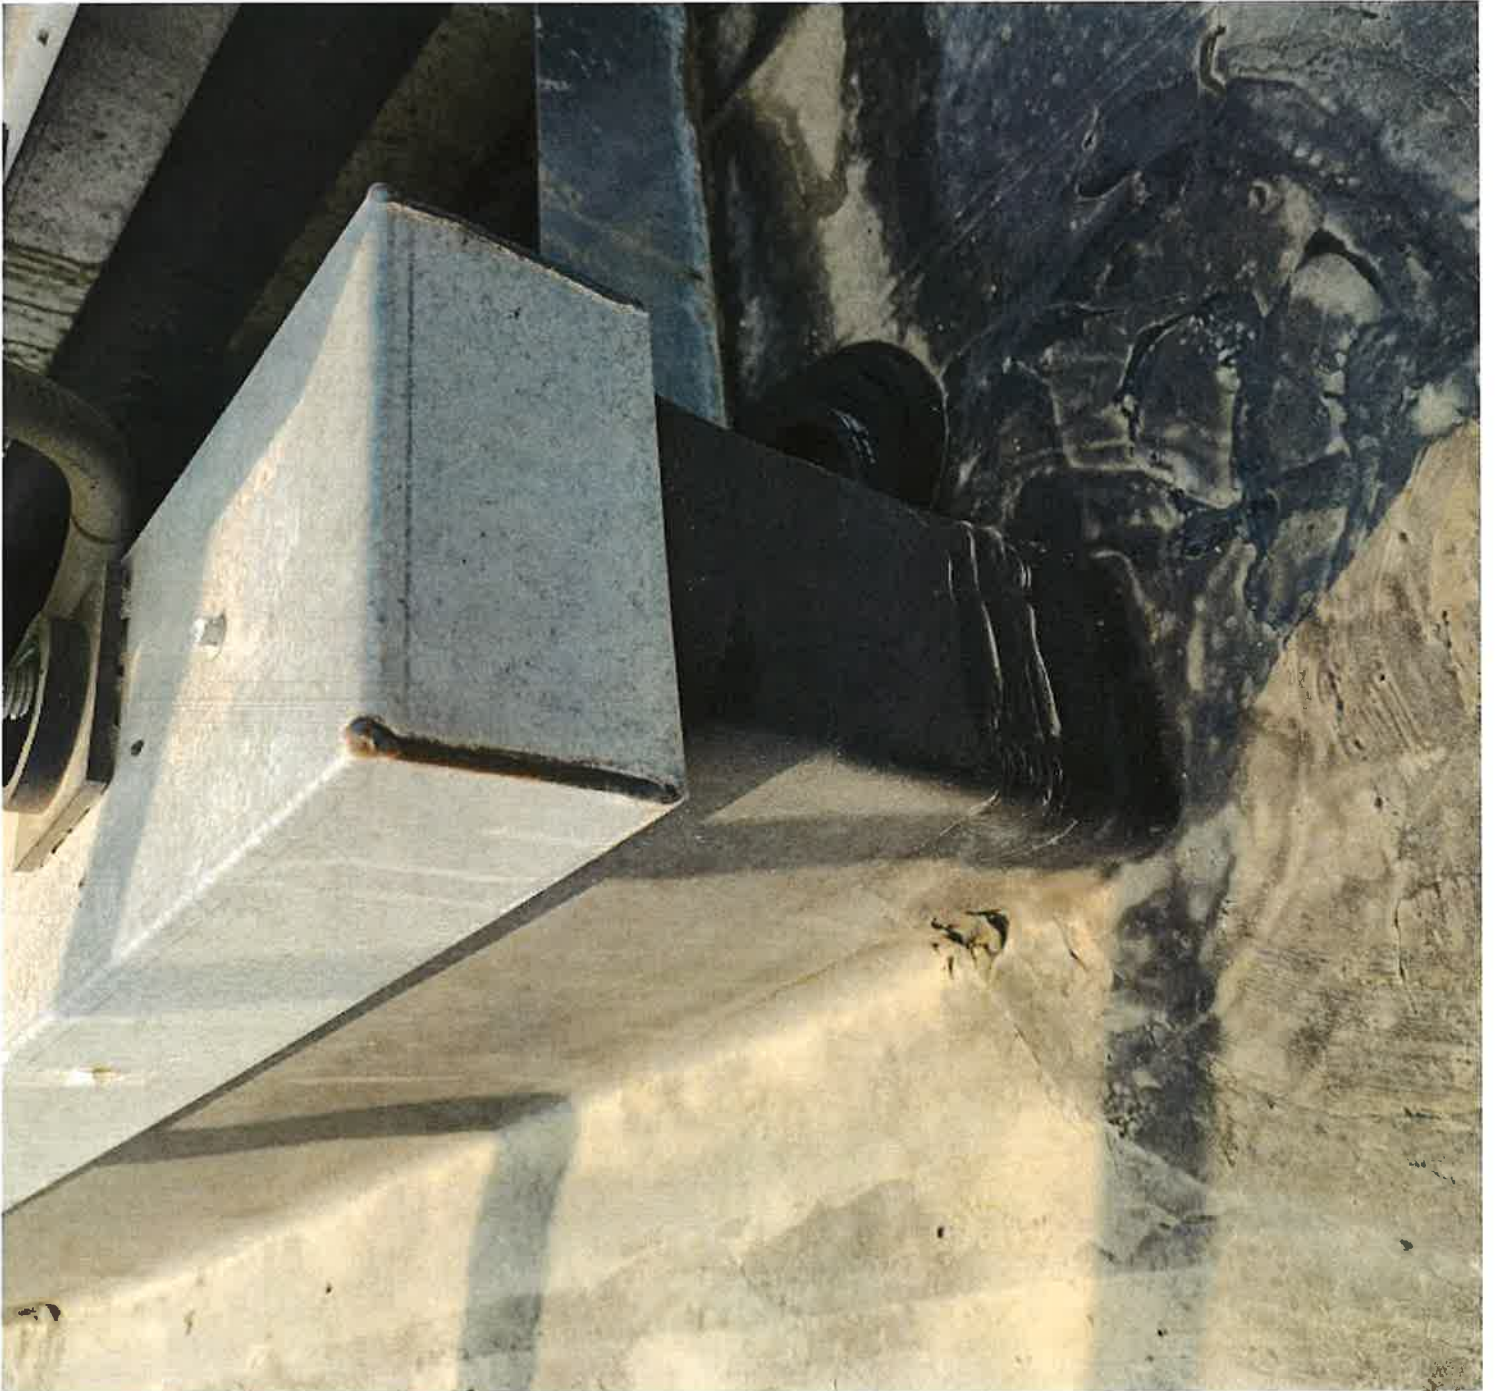




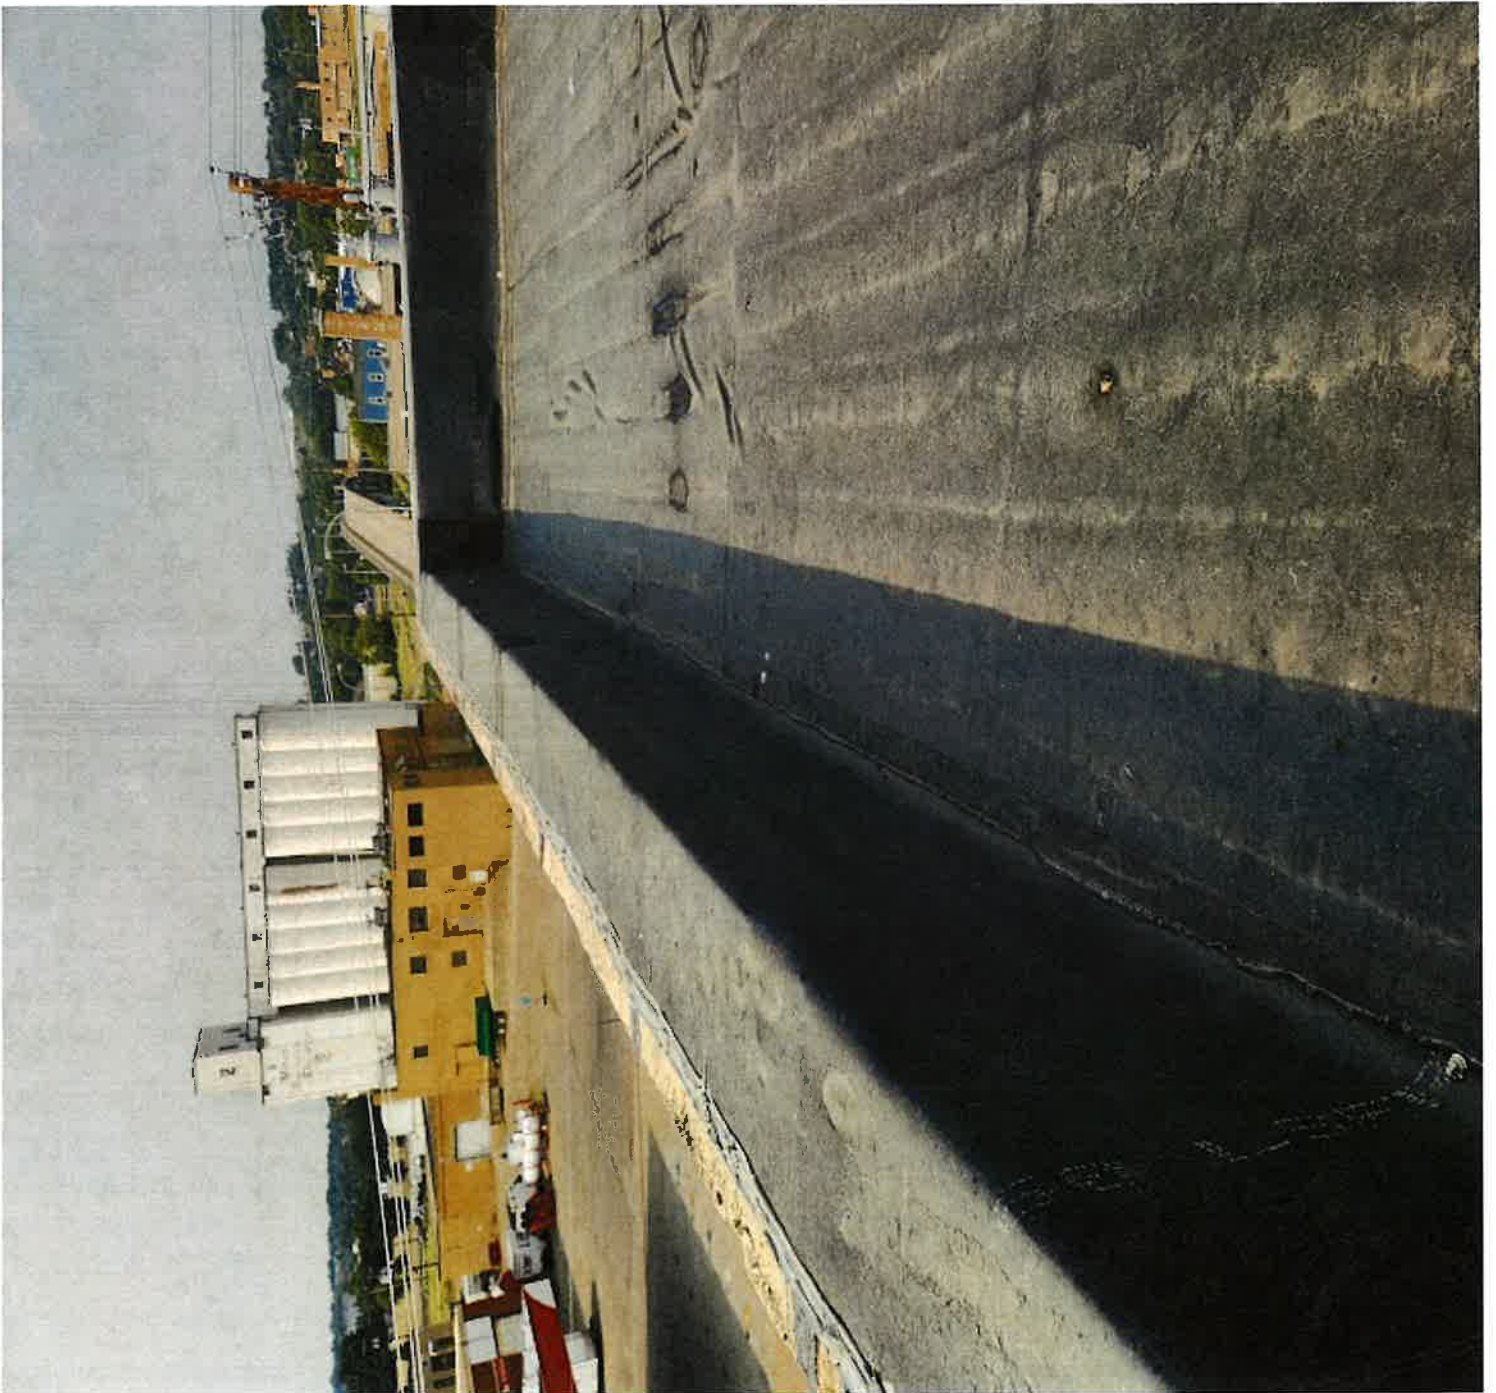









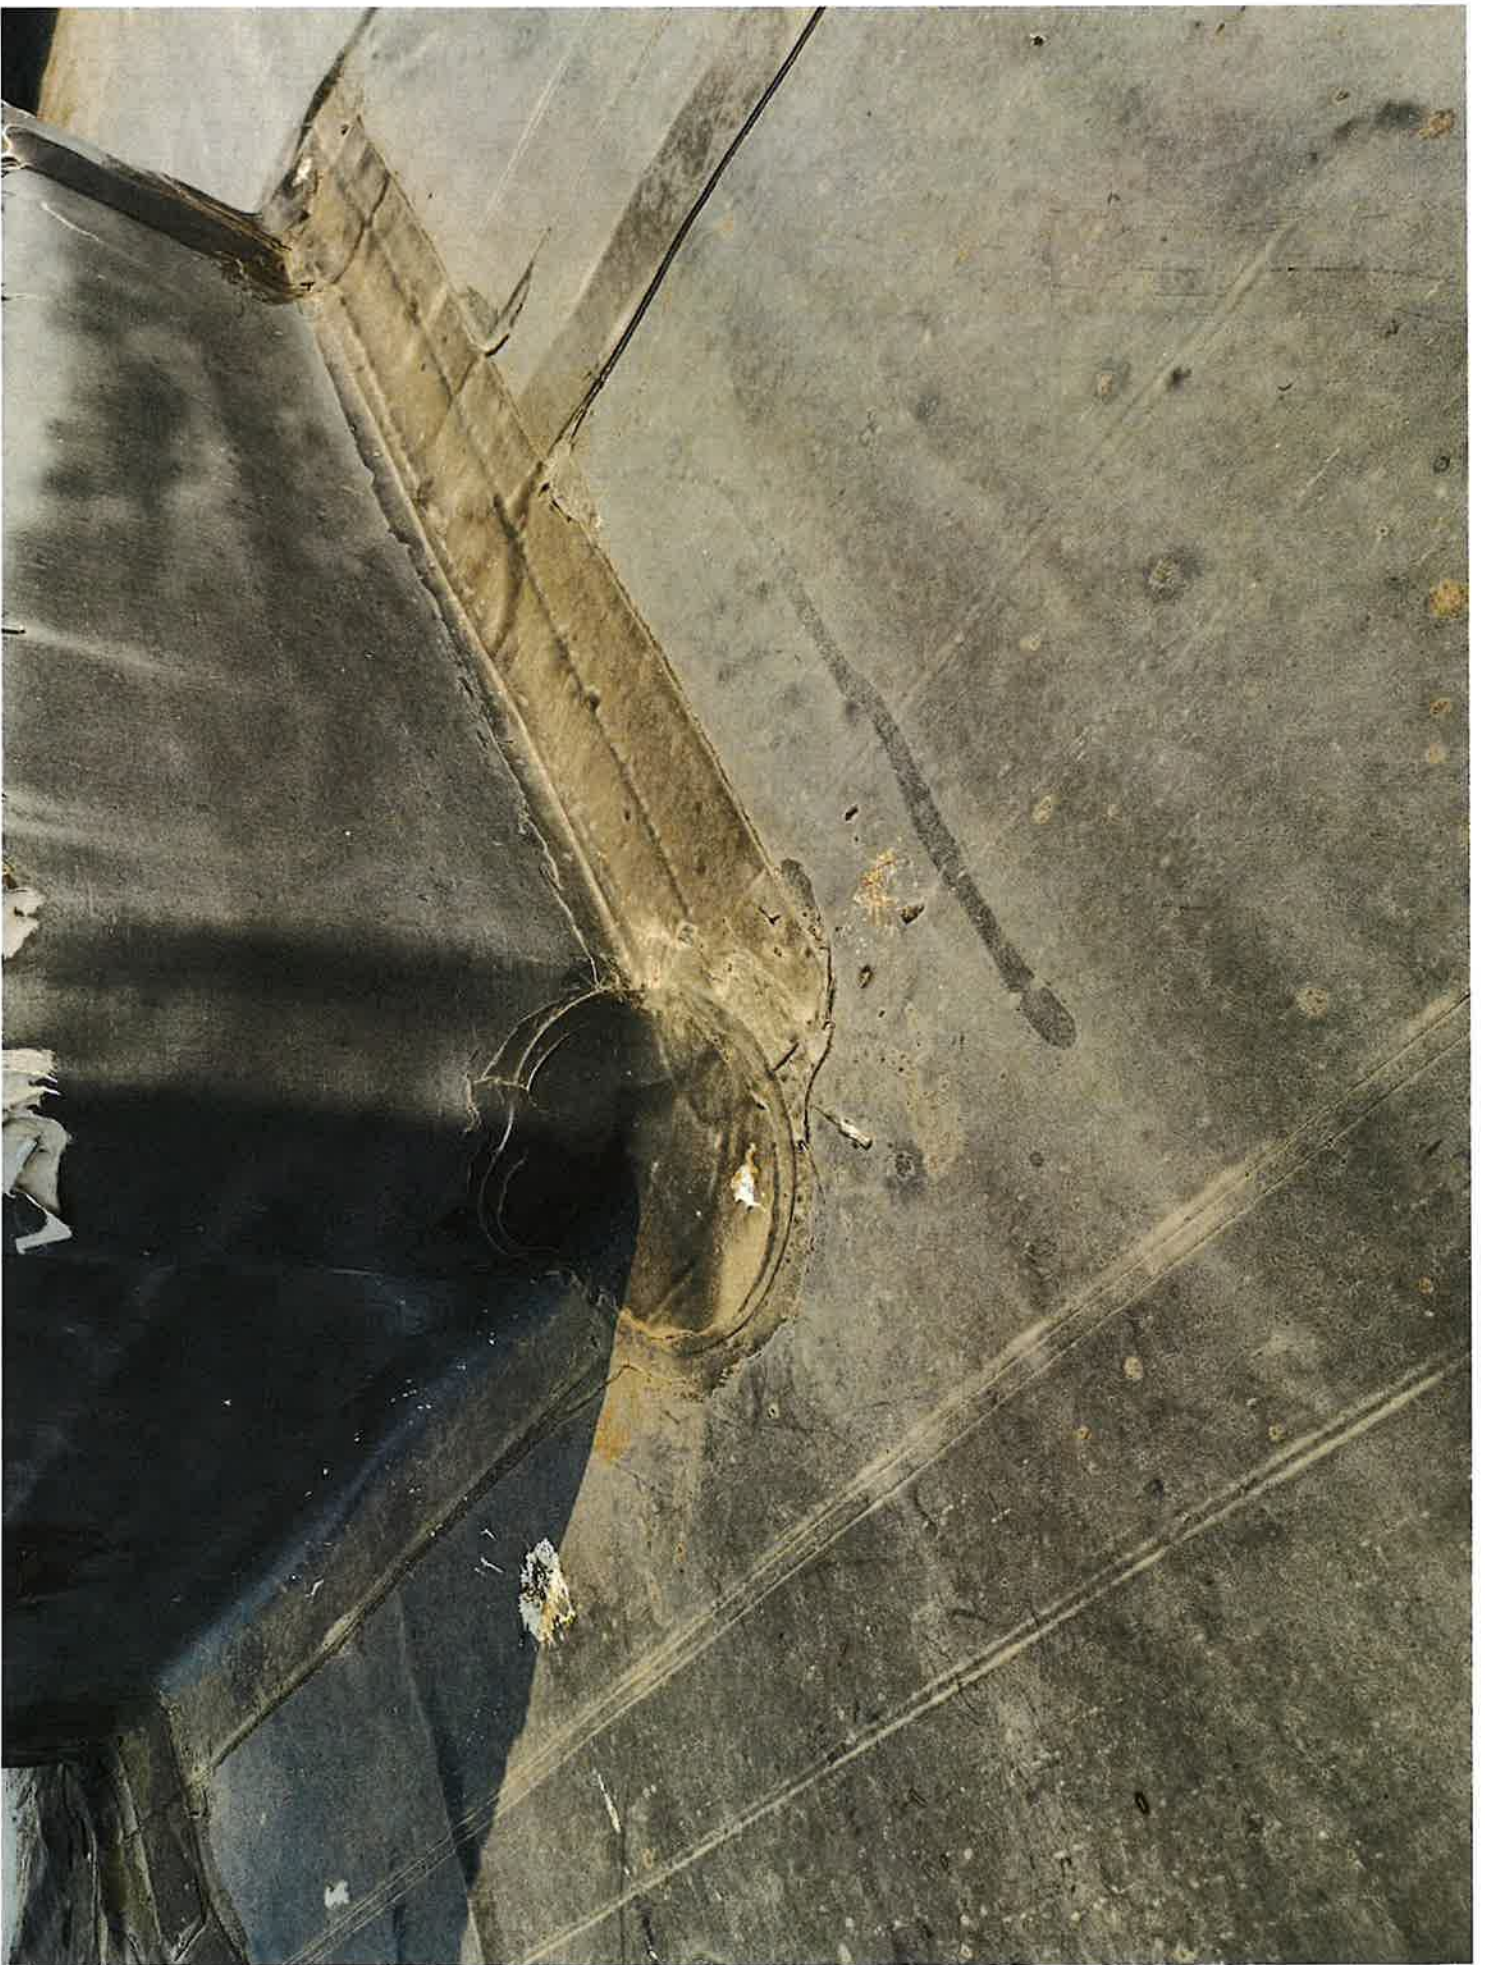


Sides to be improved.

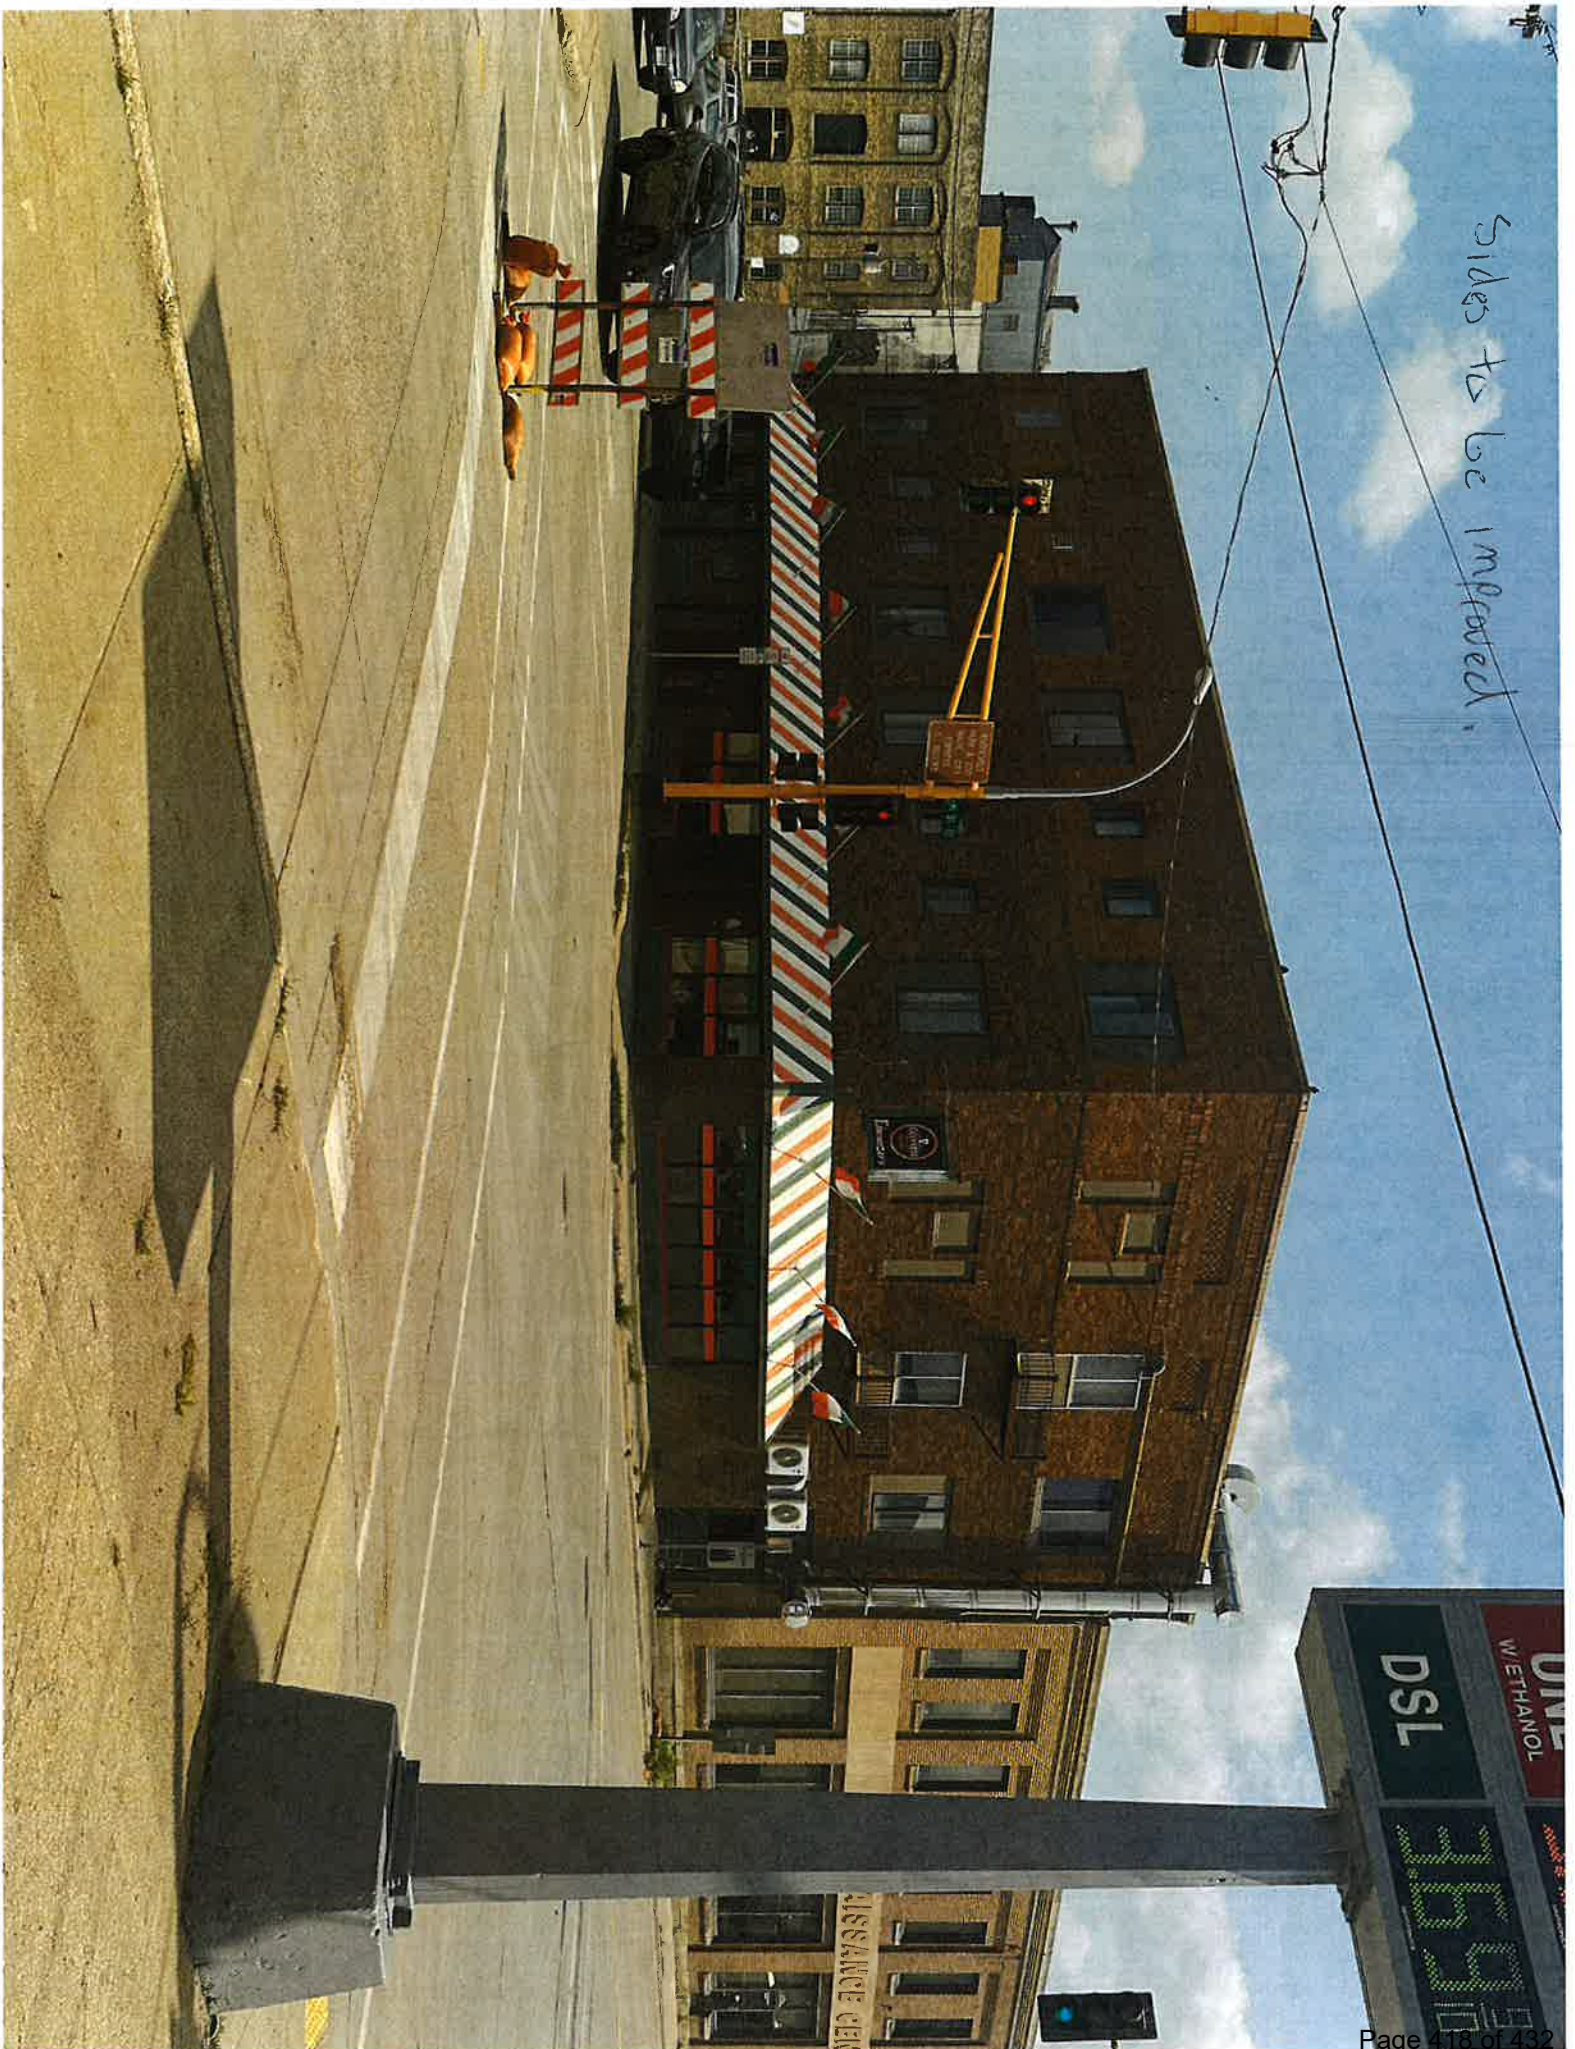


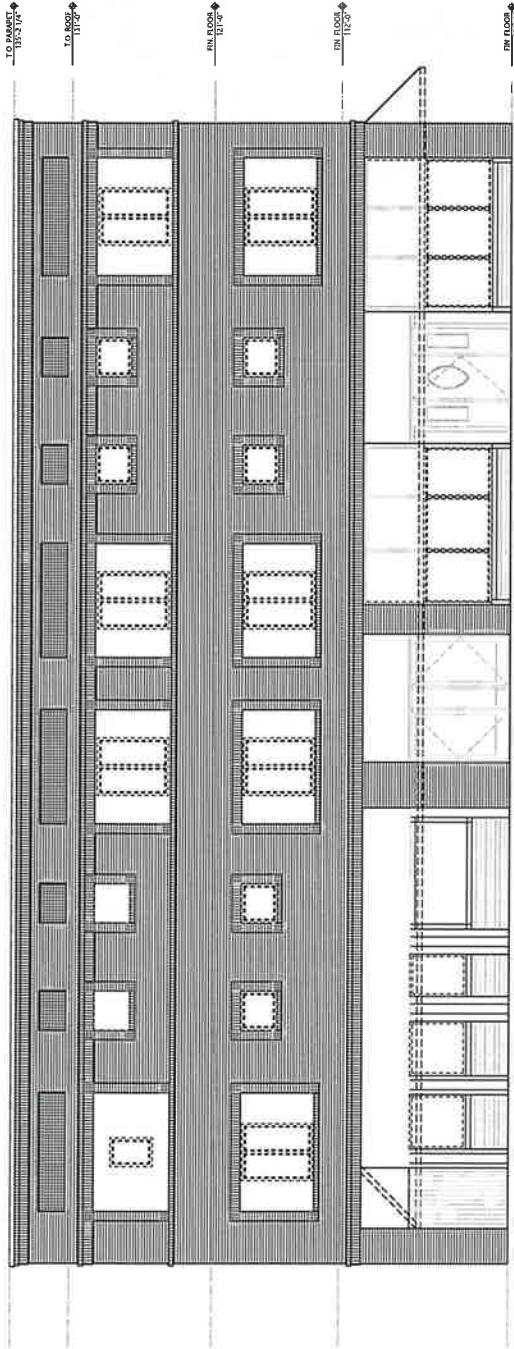



1 DEMOLITION NORTH BUILDING ELEVATION
1/8" = 1'-0"

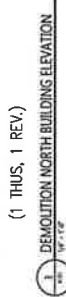

DEMOLITION NORTH BUILDING ELEVATION
1/8" = 1'-0"

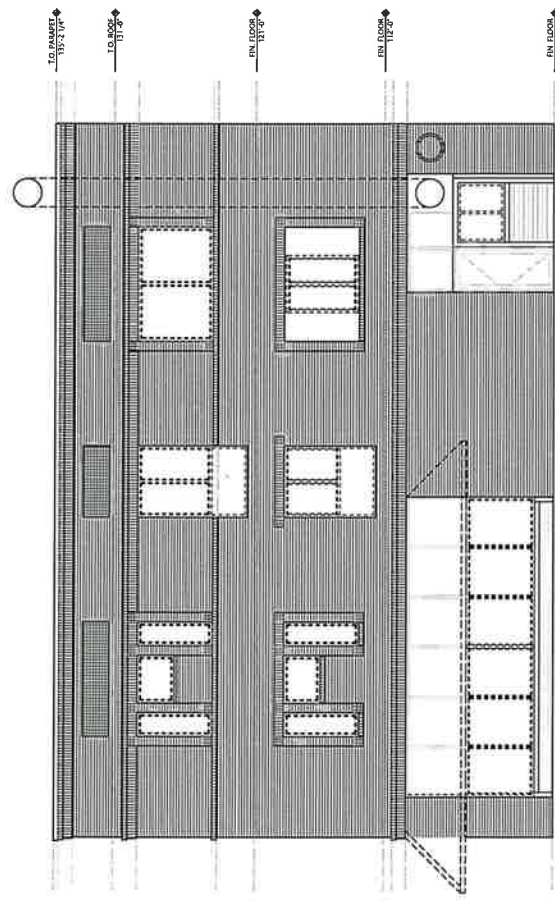

2 DEMOLITION WEST BUILDING ELEVATION
1/8" = 1'-0"

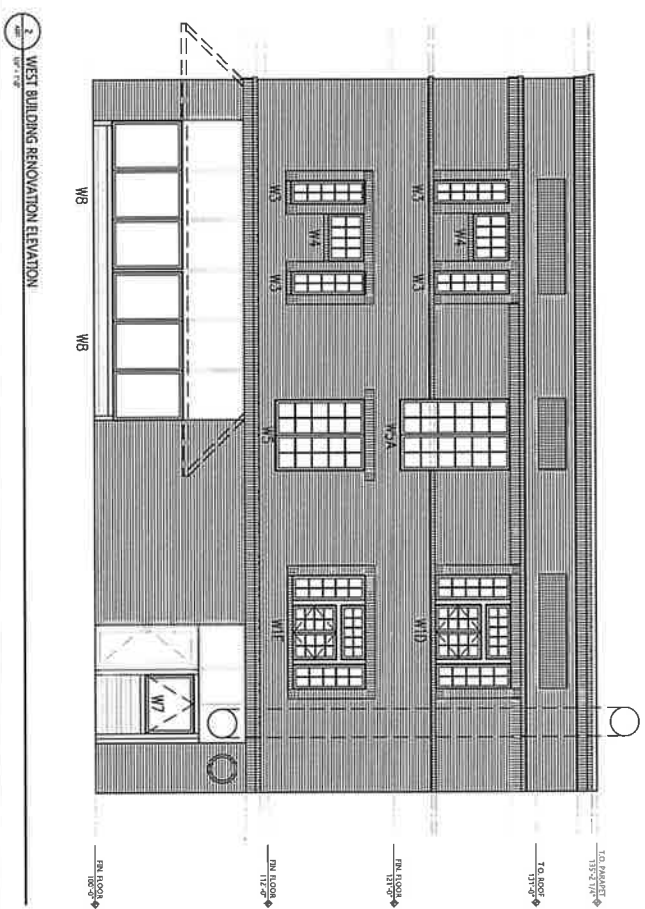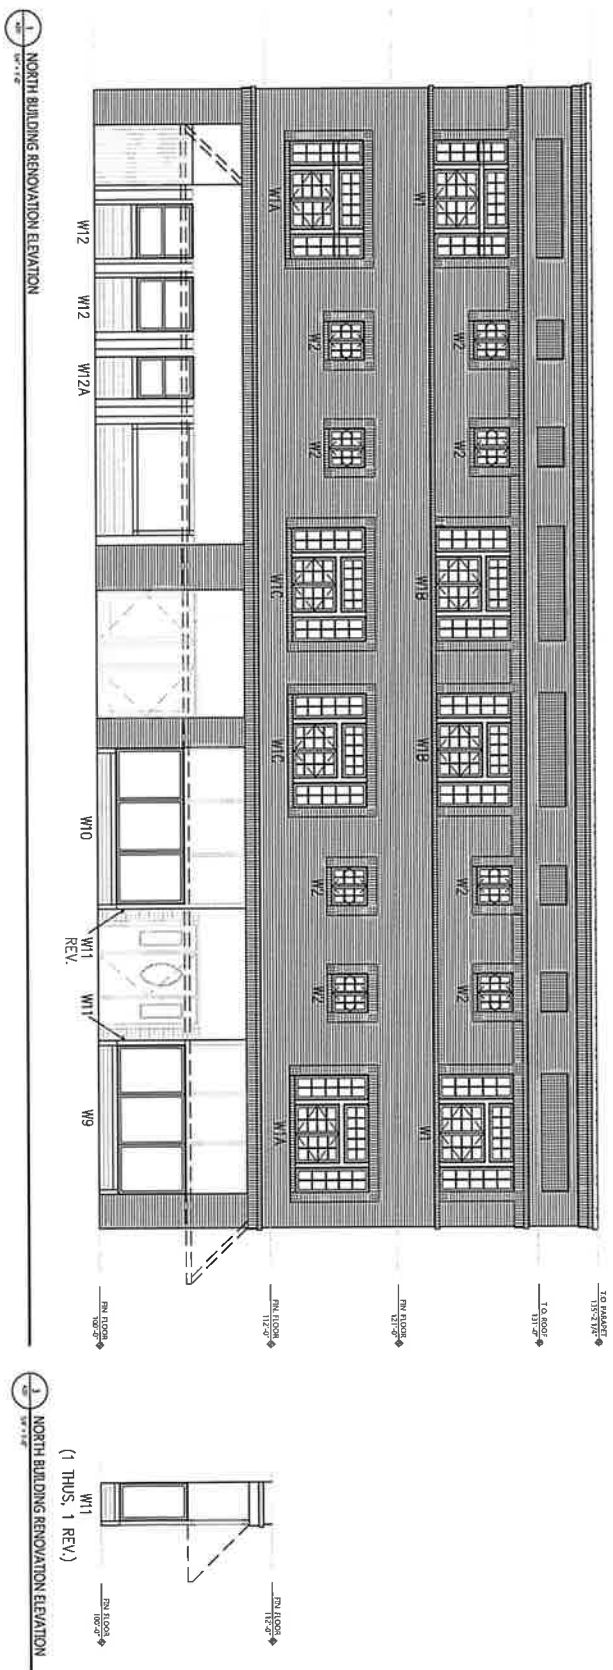

IN EAPC

Tel: 701.838.4447 Fax: 701.878.4545
200 3rd Avenue SW, Suite A, Lincoln ND 58701

General Enquiry NO
Product Enquiry YES
Technical Enquiry YES
Sales Enquiry YES
Marketing Enquiry YES
Other Enquiry NO

Company Name
Contact Name
Address
City
State
Zip
Country
Telephone
Fax
E-mail

www.eapc.net

CLIENT
TRILOGY.LLC

PROJECT DESCRIPTION
300 E CENTRAL AVE
FACADE
IMPROVEMENTS

CITY	MINNOT
STATE	NORTH DAKOTA
ISSUE DATES	

DATE	2024/03/20	TIME	14:00
NAME	张小明	SEX	男

DRAWING TITLE
REMODELED
BUILDING
ELEVATIONS

A201

TITLE: 300 E CENTRAL AVE
300 E CENTRAL AVE, SUITE A, LAKE MINNETONKA, MN 55048
PROJECT NO: 2024-0360
DATE: 08/20/2024
DRAWN BY: SMH
CHECKED BY: SMH
COPYRIGHT: 2024 EAPC, INC. ALL RIGHTS RESERVED.
NO PART OF THIS DOCUMENT IS TO BE REPRODUCED OR TRANSMITTED IN ANY FORM OR BY ANY MEANS, ELECTRONIC OR MECHANICAL, WITHOUT PERMISSION IN WRITING FROM EAPC, INC.

CLIENT
TRILOGY, LLC

PROJECT DESCRIPTION
300 E CENTRAL AVE
FACADE
IMPROVEMENTS





CITY: MINNETONKA
STATE: NORTH DAKOTA
BUILD DATES:

NO	REVISION	DATE
1	ISSUED FOR PERMIT	08/20/2024

PROJECT NO: 2024-0360
DRAWN BY: SMH
CHECKED BY: SMH
COPYRIGHT: 2024 EAPC, INC. ALL RIGHTS RESERVED.
NO PART OF THIS DOCUMENT IS TO BE REPRODUCED OR TRANSMITTED IN ANY FORM OR BY ANY MEANS, ELECTRONIC OR MECHANICAL, WITHOUT PERMISSION IN WRITING FROM EAPC, INC.

DRAWING TITLE
BUILDING
ELEVATIONS

A200

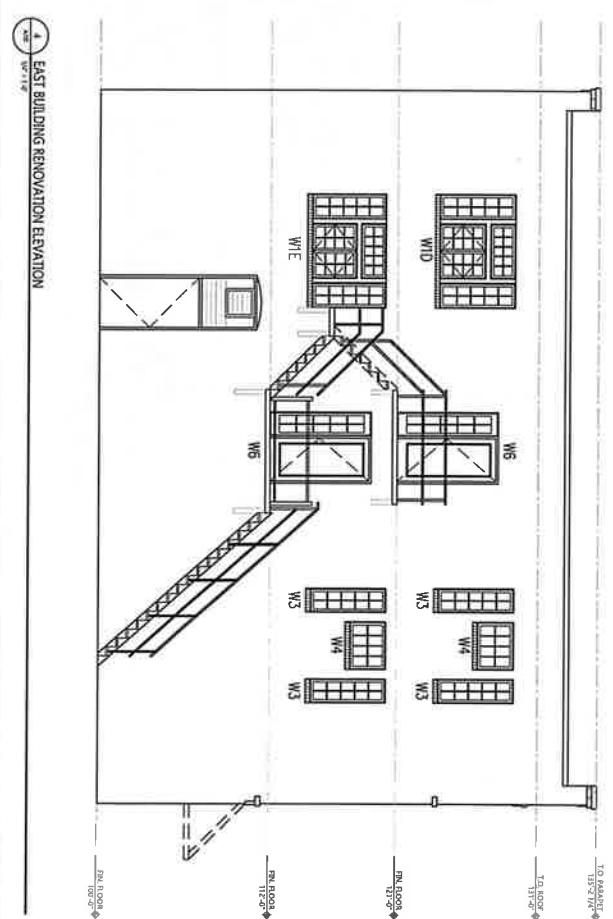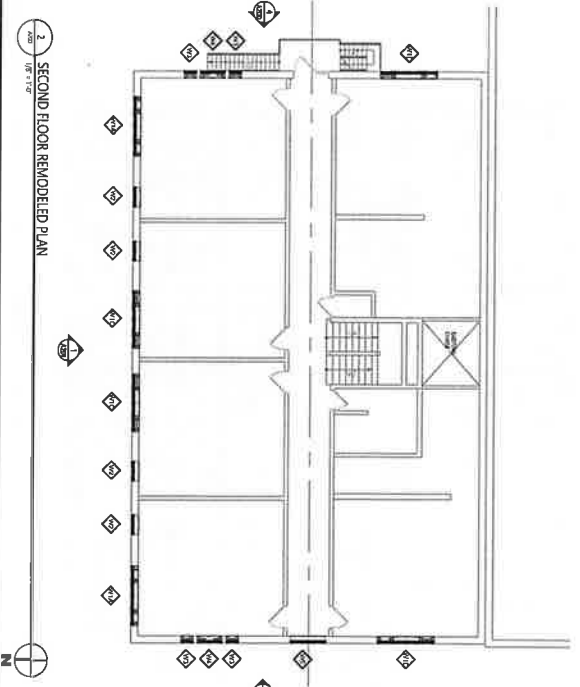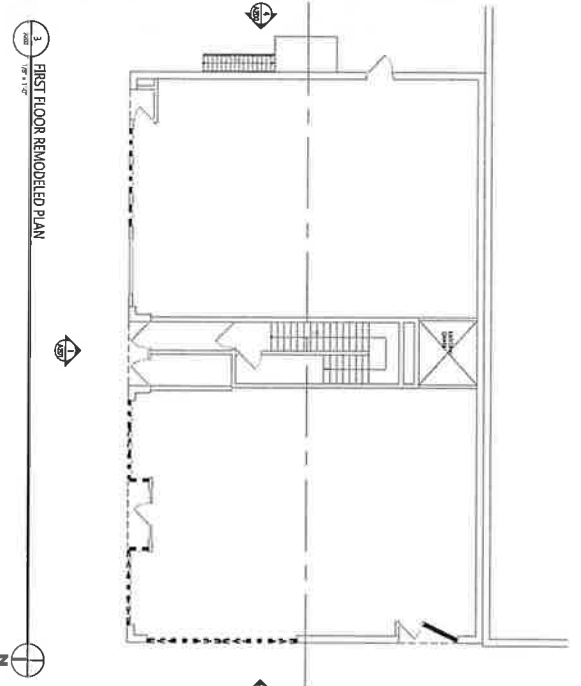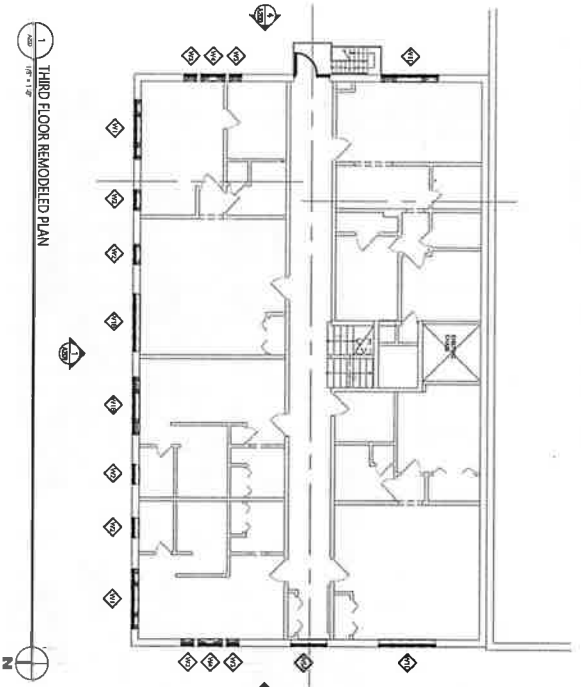



Mint Assessors Property Card.

Ward County North Dakota • 315 Third St. SE • Minot, ND 58701

Shopping Cart: 0 Items [\$0.00]

New Search

History

Payoff

Pay Taxes

Help

Parcel #: MI24F100000010

Status: Current

Receipt: 41586

2024 Owner(s):
CXL LLC

Mailing Address:

PO BOX 3100
MINOT, ND 587023100

Legal Description:

CENEX FIFTH ADDITION LOT 1

2024 Value:

Market: \$746,000
Taxable: \$37,300
Disabled Vet Credit: \$0
Homestead Credit: \$0
Net Taxable: \$37,300

Detail

2023 Taxes:

View Pie Charts

First Half: \$6,184.40 **Due:** 3/1/2024
Second Half: \$6,184.39 **Due:** 10/15/2024
Total: \$12,368.79

Show Current Tax Bill

Detail

2023 Payments:

First Half: \$6,184.40
Second Half: \$6,184.39
Discount: \$618.44
Total: \$11,750.35
(May include penalty & interest)

2024 Legal Records:

Geo Code: Instru#: 3082389 **Doc Type:** WD **Date:** 2024-05-21

Property address: 304 CENTRAL AVE E, MINOT ND 58701

Subdivision: (MI24F10) CENEX FIFTH ADDITION **Lot:** 1

Legal: CENEX FIFTH ADDITION
LOT 1

Note: The accuracy of this data is not guaranteed.
Web data was last updated 08/07/2024 01:00 PM.

Send Payments To:


Ward County Treasurer
PO Box 5005
Minot, ND 58702




© 2024 Tyler Technologies, Inc. iTax Version 2024.2+4.0

Picture of Building Early 50's




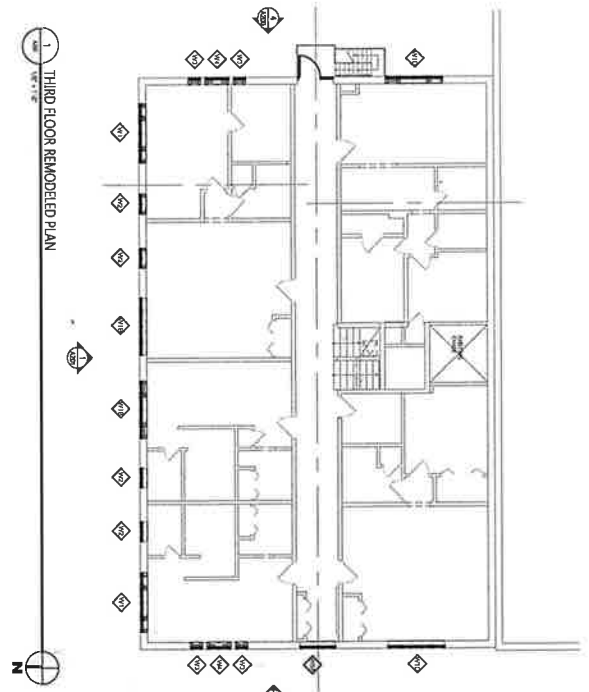


1 THIRD FLOOR REMODELED PLAN
1/8" = 1'-0"

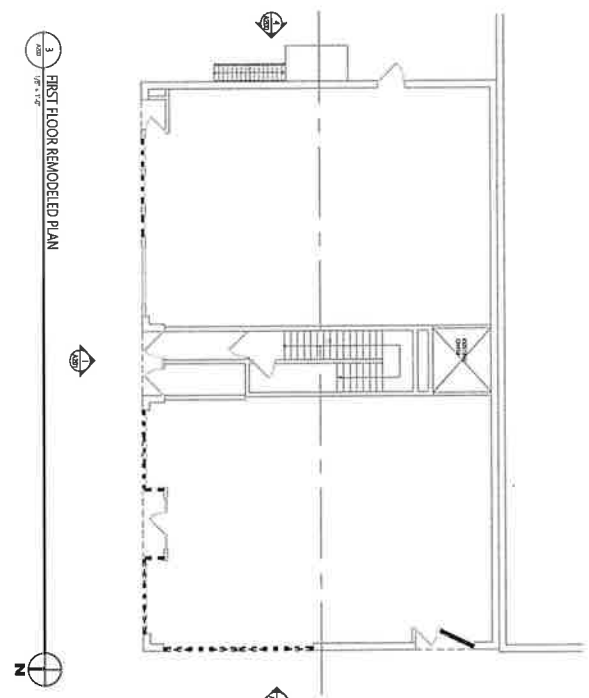


3 FIRST FLOOR REMODELED PLAN
1/8" = 1'-0"

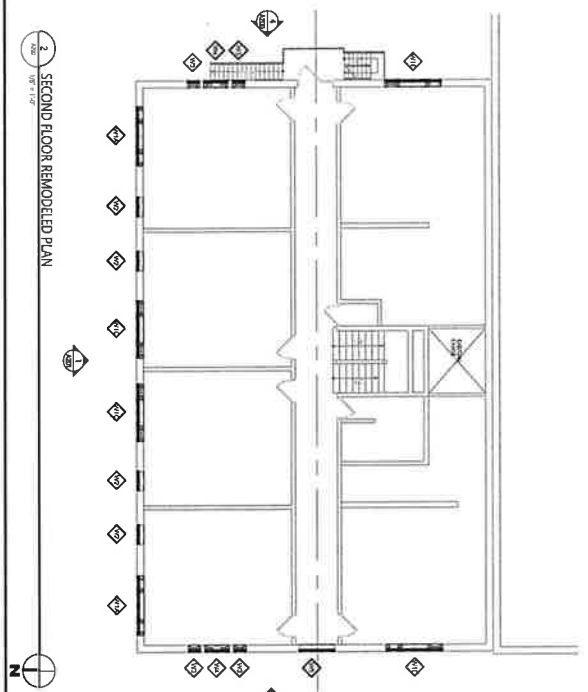


2 SECOND FLOOR REMODELED PLAN
1/8" = 1'-0"

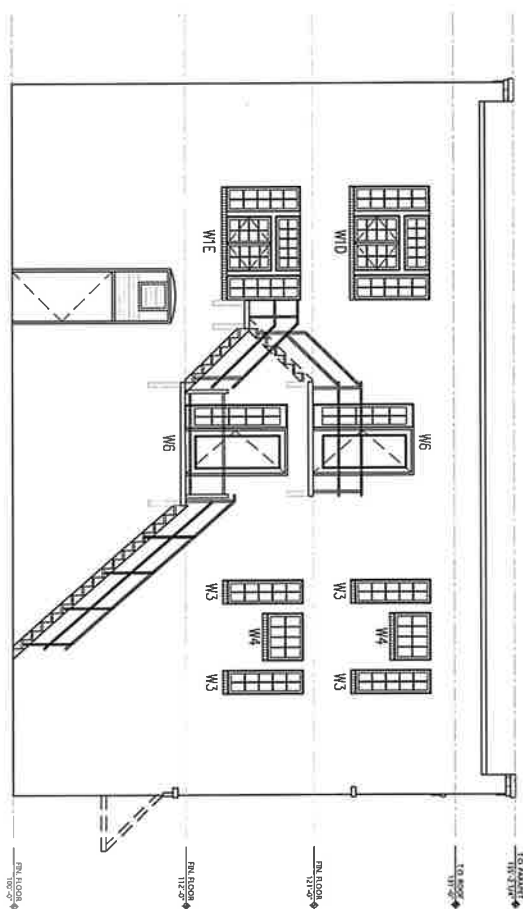

4 EAST BUILDING RENOVATION ELEVATION
1/8" = 1'-0"

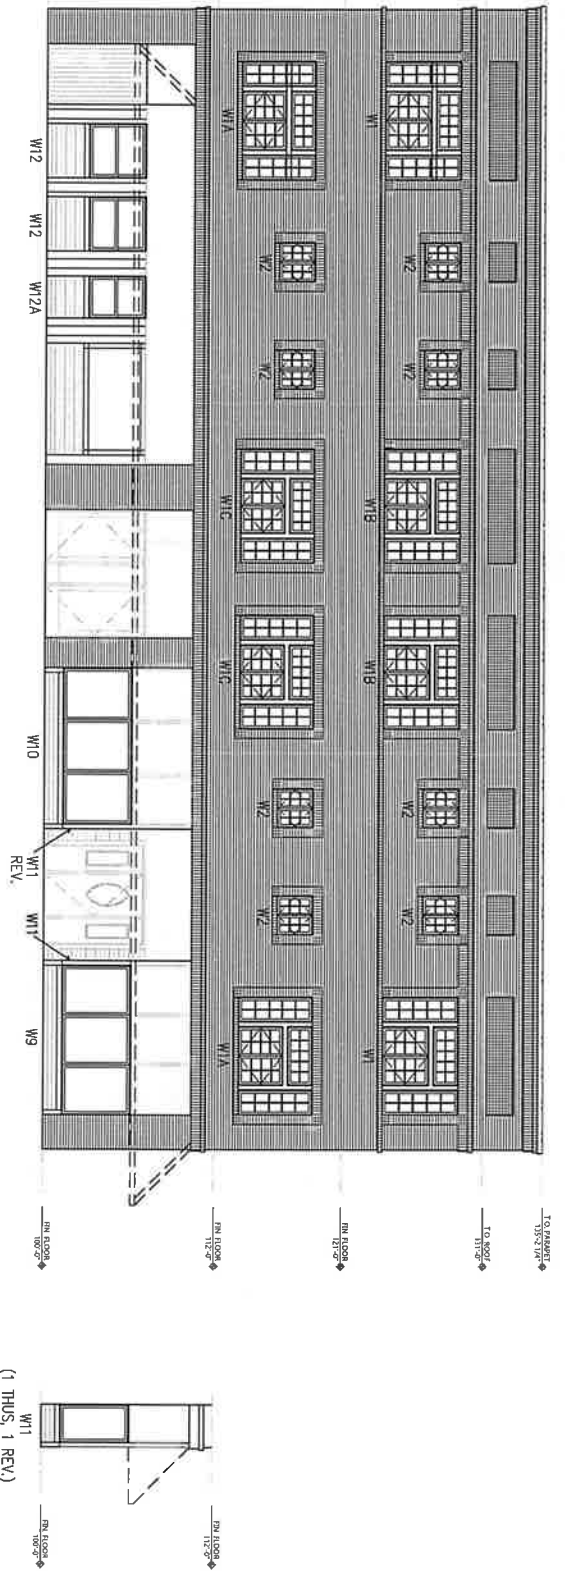


1 NORTH BUILDING RENOVATION ELEVATION
10' x 10'

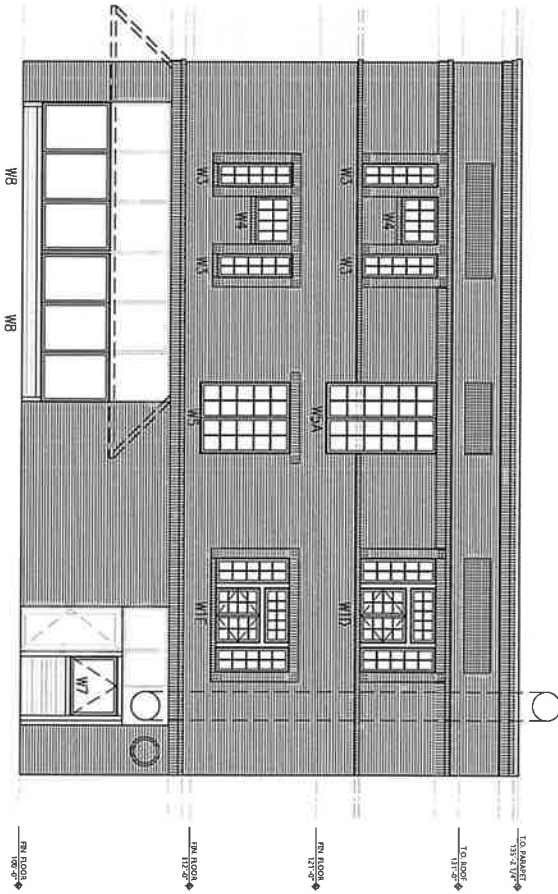

2 WEST BUILDING RENOVATION ELEVATION
DATE: 10/1/82

3
NORTH BUILDING RENOVATION ELEVATION
UT = 1:20

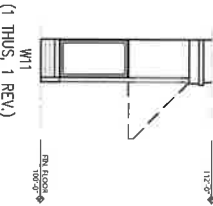

TUL 701.039.4547 fax 701.039.4545
 200 3rd Avenue SW, Suite A, Maize ND 58051

CLIENT TRILOGY, LLC

PROJECT DESCRIPTION

**300 E CENTRAL AVE
FACADE
IMPROVEMENTS**

CITY	MINOT
STATE	NORTH DAKOTA
ISSUE DATES	

DO	03/04/2018 09:50:57	14/03/2018
NAME	COXCOMBION	SMH
PROJECT NO.		20243660
DRAWN BY:		SMH
CHECKED BY:		SMH
COPYRIGHT:		

As built, handwritten, stamped title, time, date, name and other information shall be provided by the contractor. The contractor shall be responsible for the accuracy of the information provided. The contractor shall be responsible for the accuracy of the information provided, including the company name.

**REMODELED
BUILDING
ELEVATIONS**

A201



TRILIOGY, LLC
300 E CENTRAL AVE
MINOT, ND 58701
TEL: 701.838.4447 FAX: 701.838.4444
WWW.TRILIOGY.COM

CLIENT
TRILIOGY, LLC

PROJECT DESCRIPTION
300 E CENTRAL AVE
FACADE
IMPROVEMENTS


CITY MINOT
STATE NORTH DAKOTA
ISSUE DATES

NO	REVISION	DATE
1	ISSUED FOR PERMIT	10/22/23


PROJECT NO. 2024860
DRAWN BY: SMH
CHECKED BY: SMH
CONTRACTOR: TRILIOGY, LLC

DRAWING TITLE
DEMOLITION PLANS
AND ELEVATION


A100

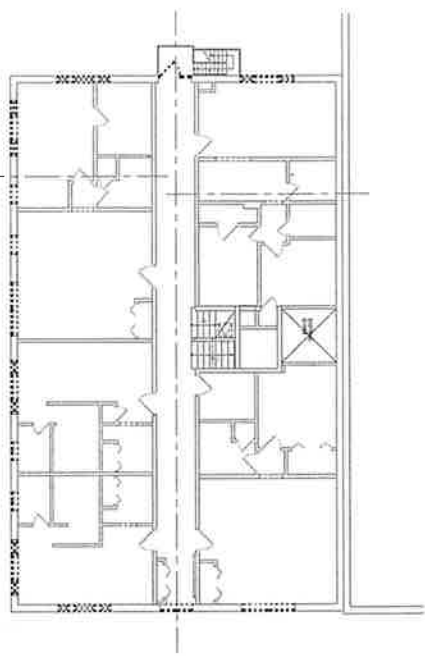


3 THIRD FLOOR DEMOLITION PLAN
1/8" = 1'-0"

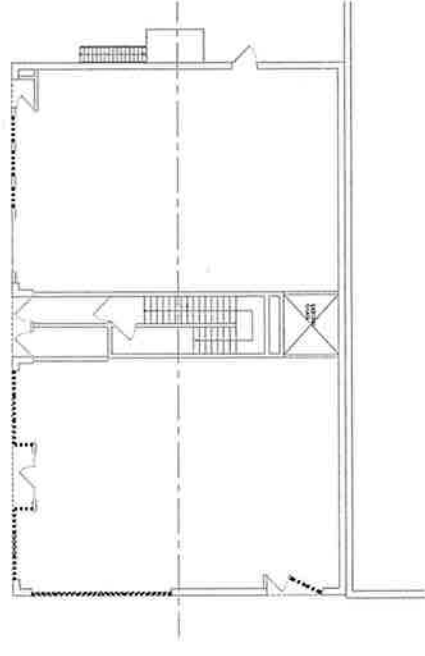


1 FIRST FLOOR DEMOLITION PLAN
1/8" = 1'-0"

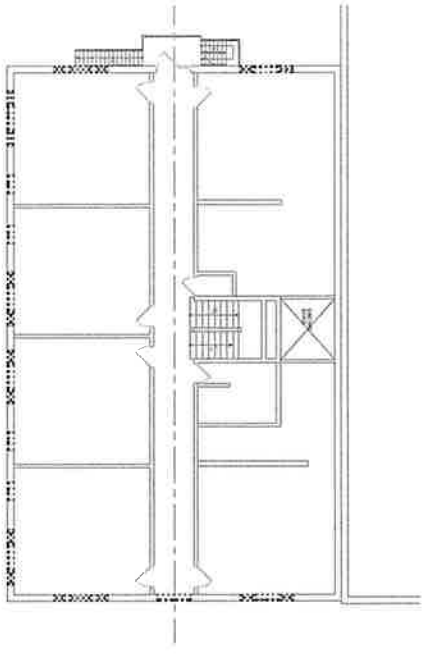


2 SECOND FLOOR DEMOLITION PLAN
1/8" = 1'-0"

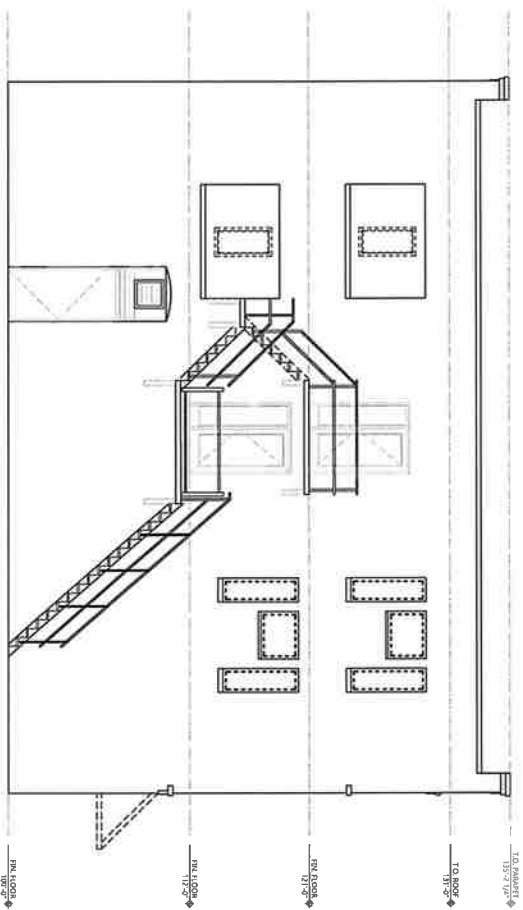

4 DEMOLITION EAST BUILDING ELEVATION
1/8" = 1'-0"

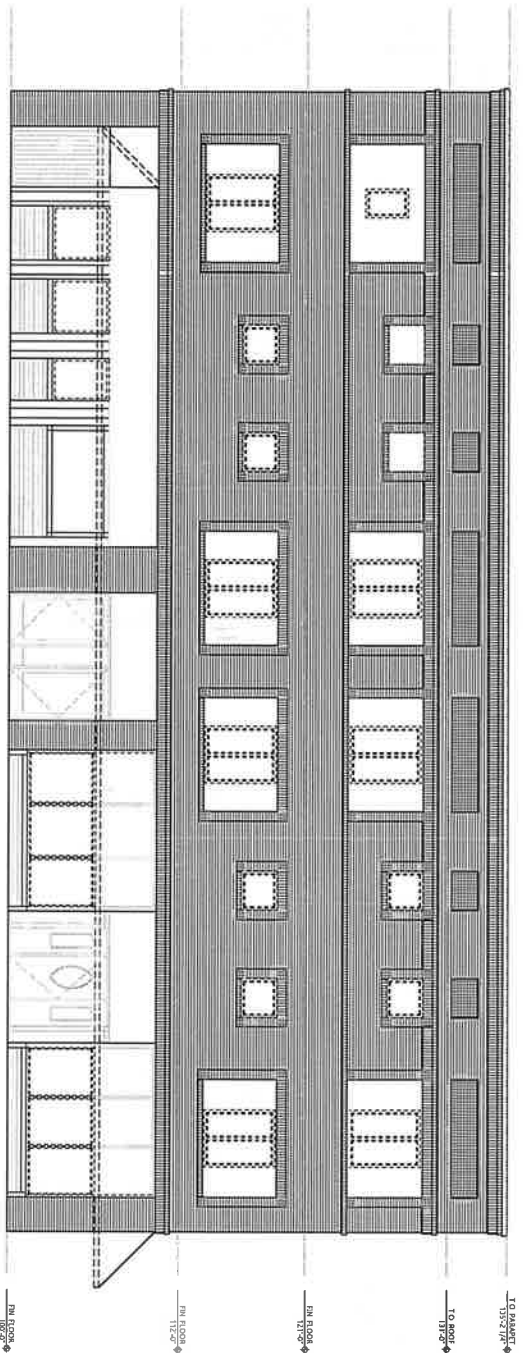


1 DEMOLITION NORTH BUILDING ELEVATION
A.B.D. 1/4" = 1'-0"

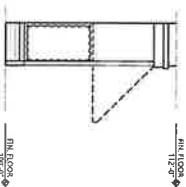

3 DEMOLITION NORTH BUILDING ELEVATION
1/4" = 1'-0"

(1 THUS, 1 REV.)

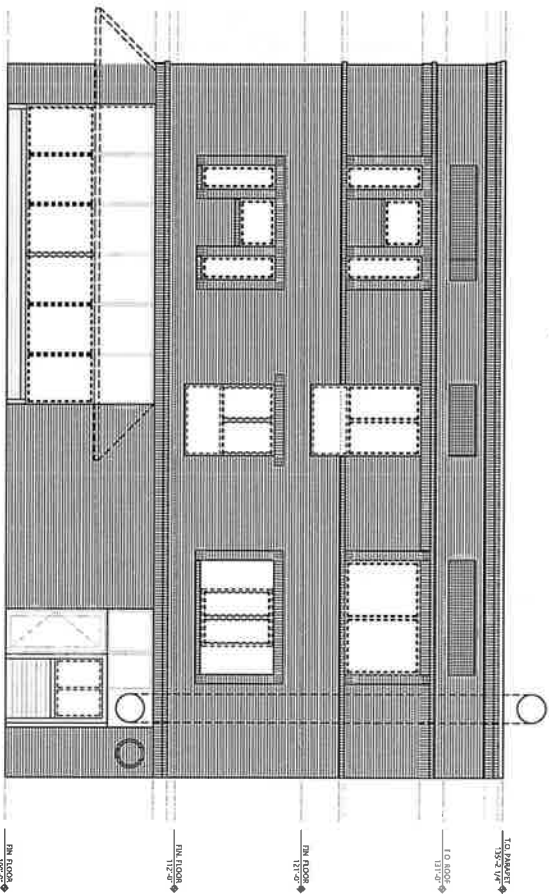

2 DEMOLITION WEST BUILDING ELEVATION

3D	CURVE ESTIMATION	1990-1991
44444	EVOLUTION	2000

PROJECT NO	20243560
DRAWN BY	SMH
CHECKED BY:	SMH

COPYRIGHT:
All rights, designations, company names, brief descriptions and other data are the property of the copyright owner. All rights are reserved. No part of this publication may be reproduced, stored in a retrieval system, or transmitted in any form or by any means, electronic, mechanical, photocopying, recording, or otherwise, without the prior written permission of the copyright owner.

DRAFTING TITLE

DEMOLITION
ELEVATIONS

A101

CLIENT TRILOGY, LLC

PROJECT DESCRIPTION
300 E CENTRAL AVE
FACADE
IMPROVEMENTS

RENAISSANCE ZONE COMMITTEE INFORMATION

MEMBER	ORGANIZATION	EMAIL	PHONE	TERM EXPIRY
Jason Bentley	Financial Sector	jason.bentley@cornerstonebanks.net	852-3361	Dec. 31, 2025
Betty Fedorchak	At-Large Private Sector	hyland@srt.com	839-5155	Dec. 31, 2025
Jill Wald	IMM Apartments	jwald@immapartments.com	240-5769	Dec. 31, 2027
Amy Rogers	Cook, Minot Board of Realtors	amy@brokers12.com	972-655-8183	Dec. 31, 2025
Pete Hugret, Chair	At-Large Private Sector	hugret@srt.com	509-1318	Dec. 31, 2025
Tom Alexander	Minot Housing Authority	tom.alexander@minothousing.com	852-0485	Dec. 31, 2026
Tonia Vitko	Minot Area Council of the Arts	tonia@minotarts.org	852-2787	Dec. 31, 2026
Christine Staley	Minot DBPA	magiccityhoages@yahoo.com	839-4772	Dec. 31, 2026
Pat Bailey, Vice-Chair	Minot Association of Builders	patb@muus1904.com	240-4065	Dec. 31, 2024
Mark Lyman	Minot Area Chamer EDC	mark@minotchamberedc.com	630-1443	Dec. 31, 2024
Vacant				
Paul Pitner	Alderman Liasion	paul.pitner@minotnd.org	500-3500	